


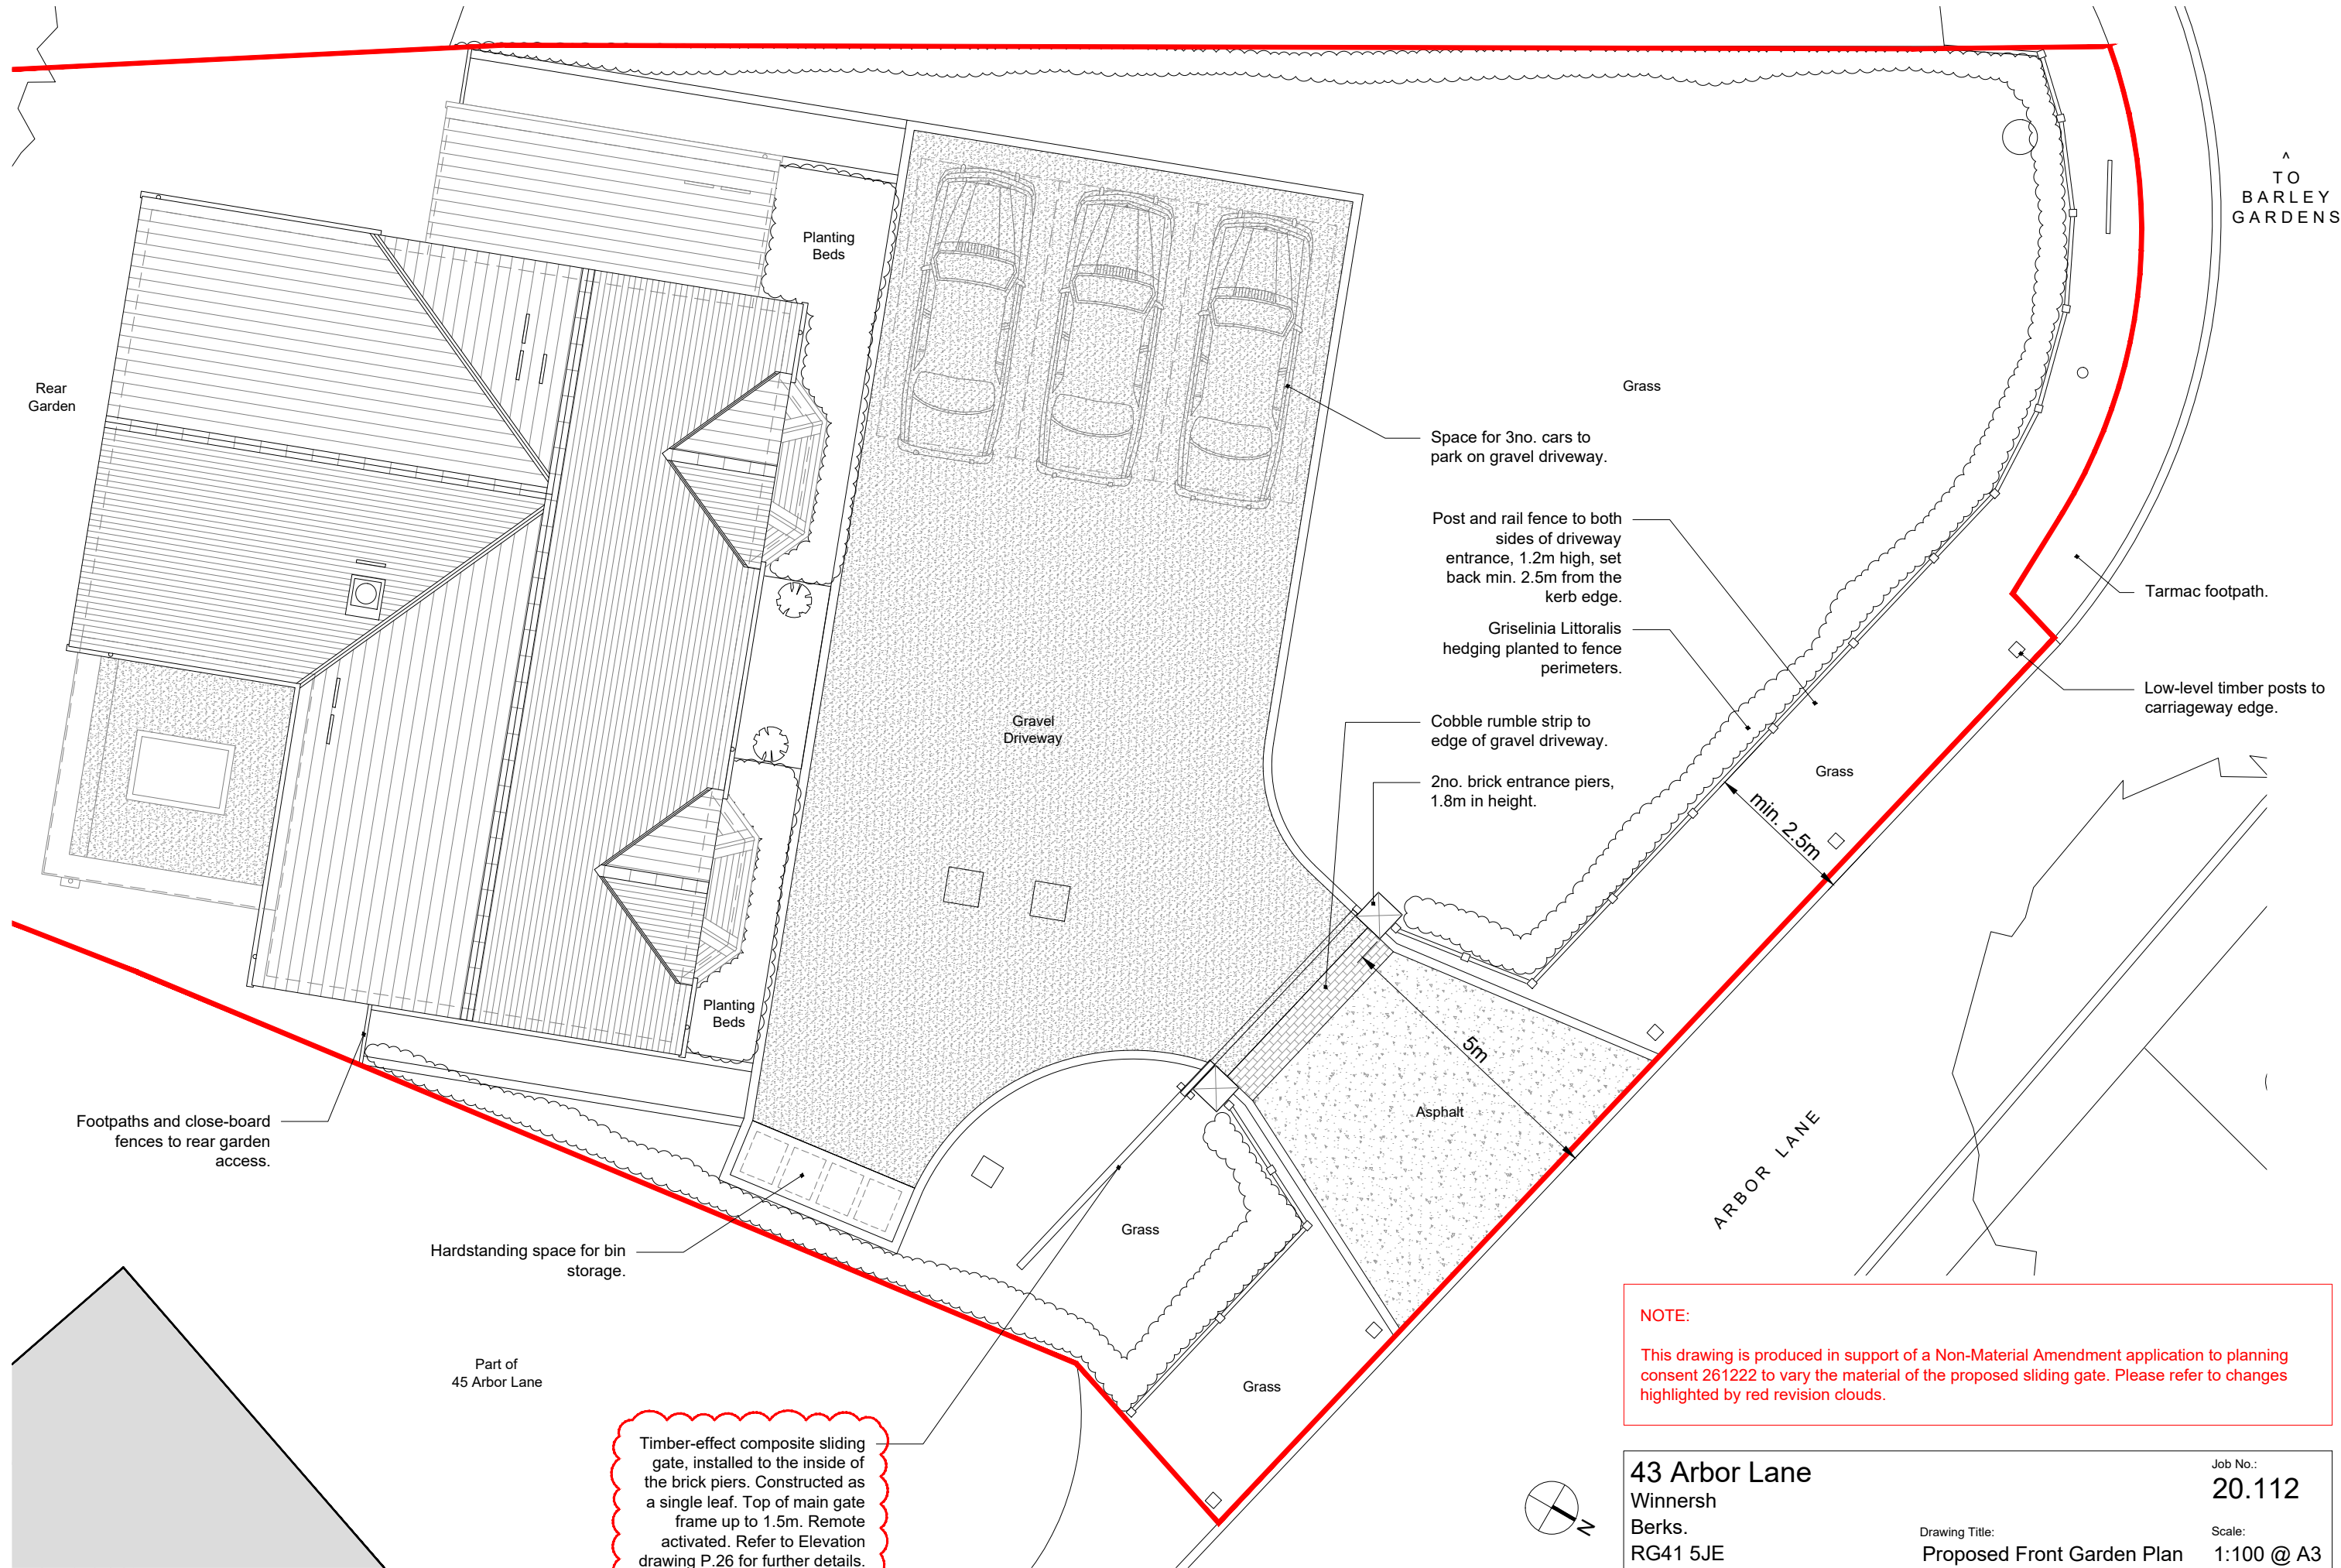

NOTE:

This drawing is produced in support of a Non-Material Amendment application to planning consent 261222 to vary the material of the proposed sliding gate. Please refer to changes highlighted by red revision clouds.

43 Arbor Lane		Job No.:	20.112
Winnersh			
Berks.		Drawing Title:	Proposed Front Garden Plan
RG41 5JE		Client:	C. Newman & A. Sharma
NON-MATERIAL AMENDMENT		Status:	P.25
		Rev.:	B

