


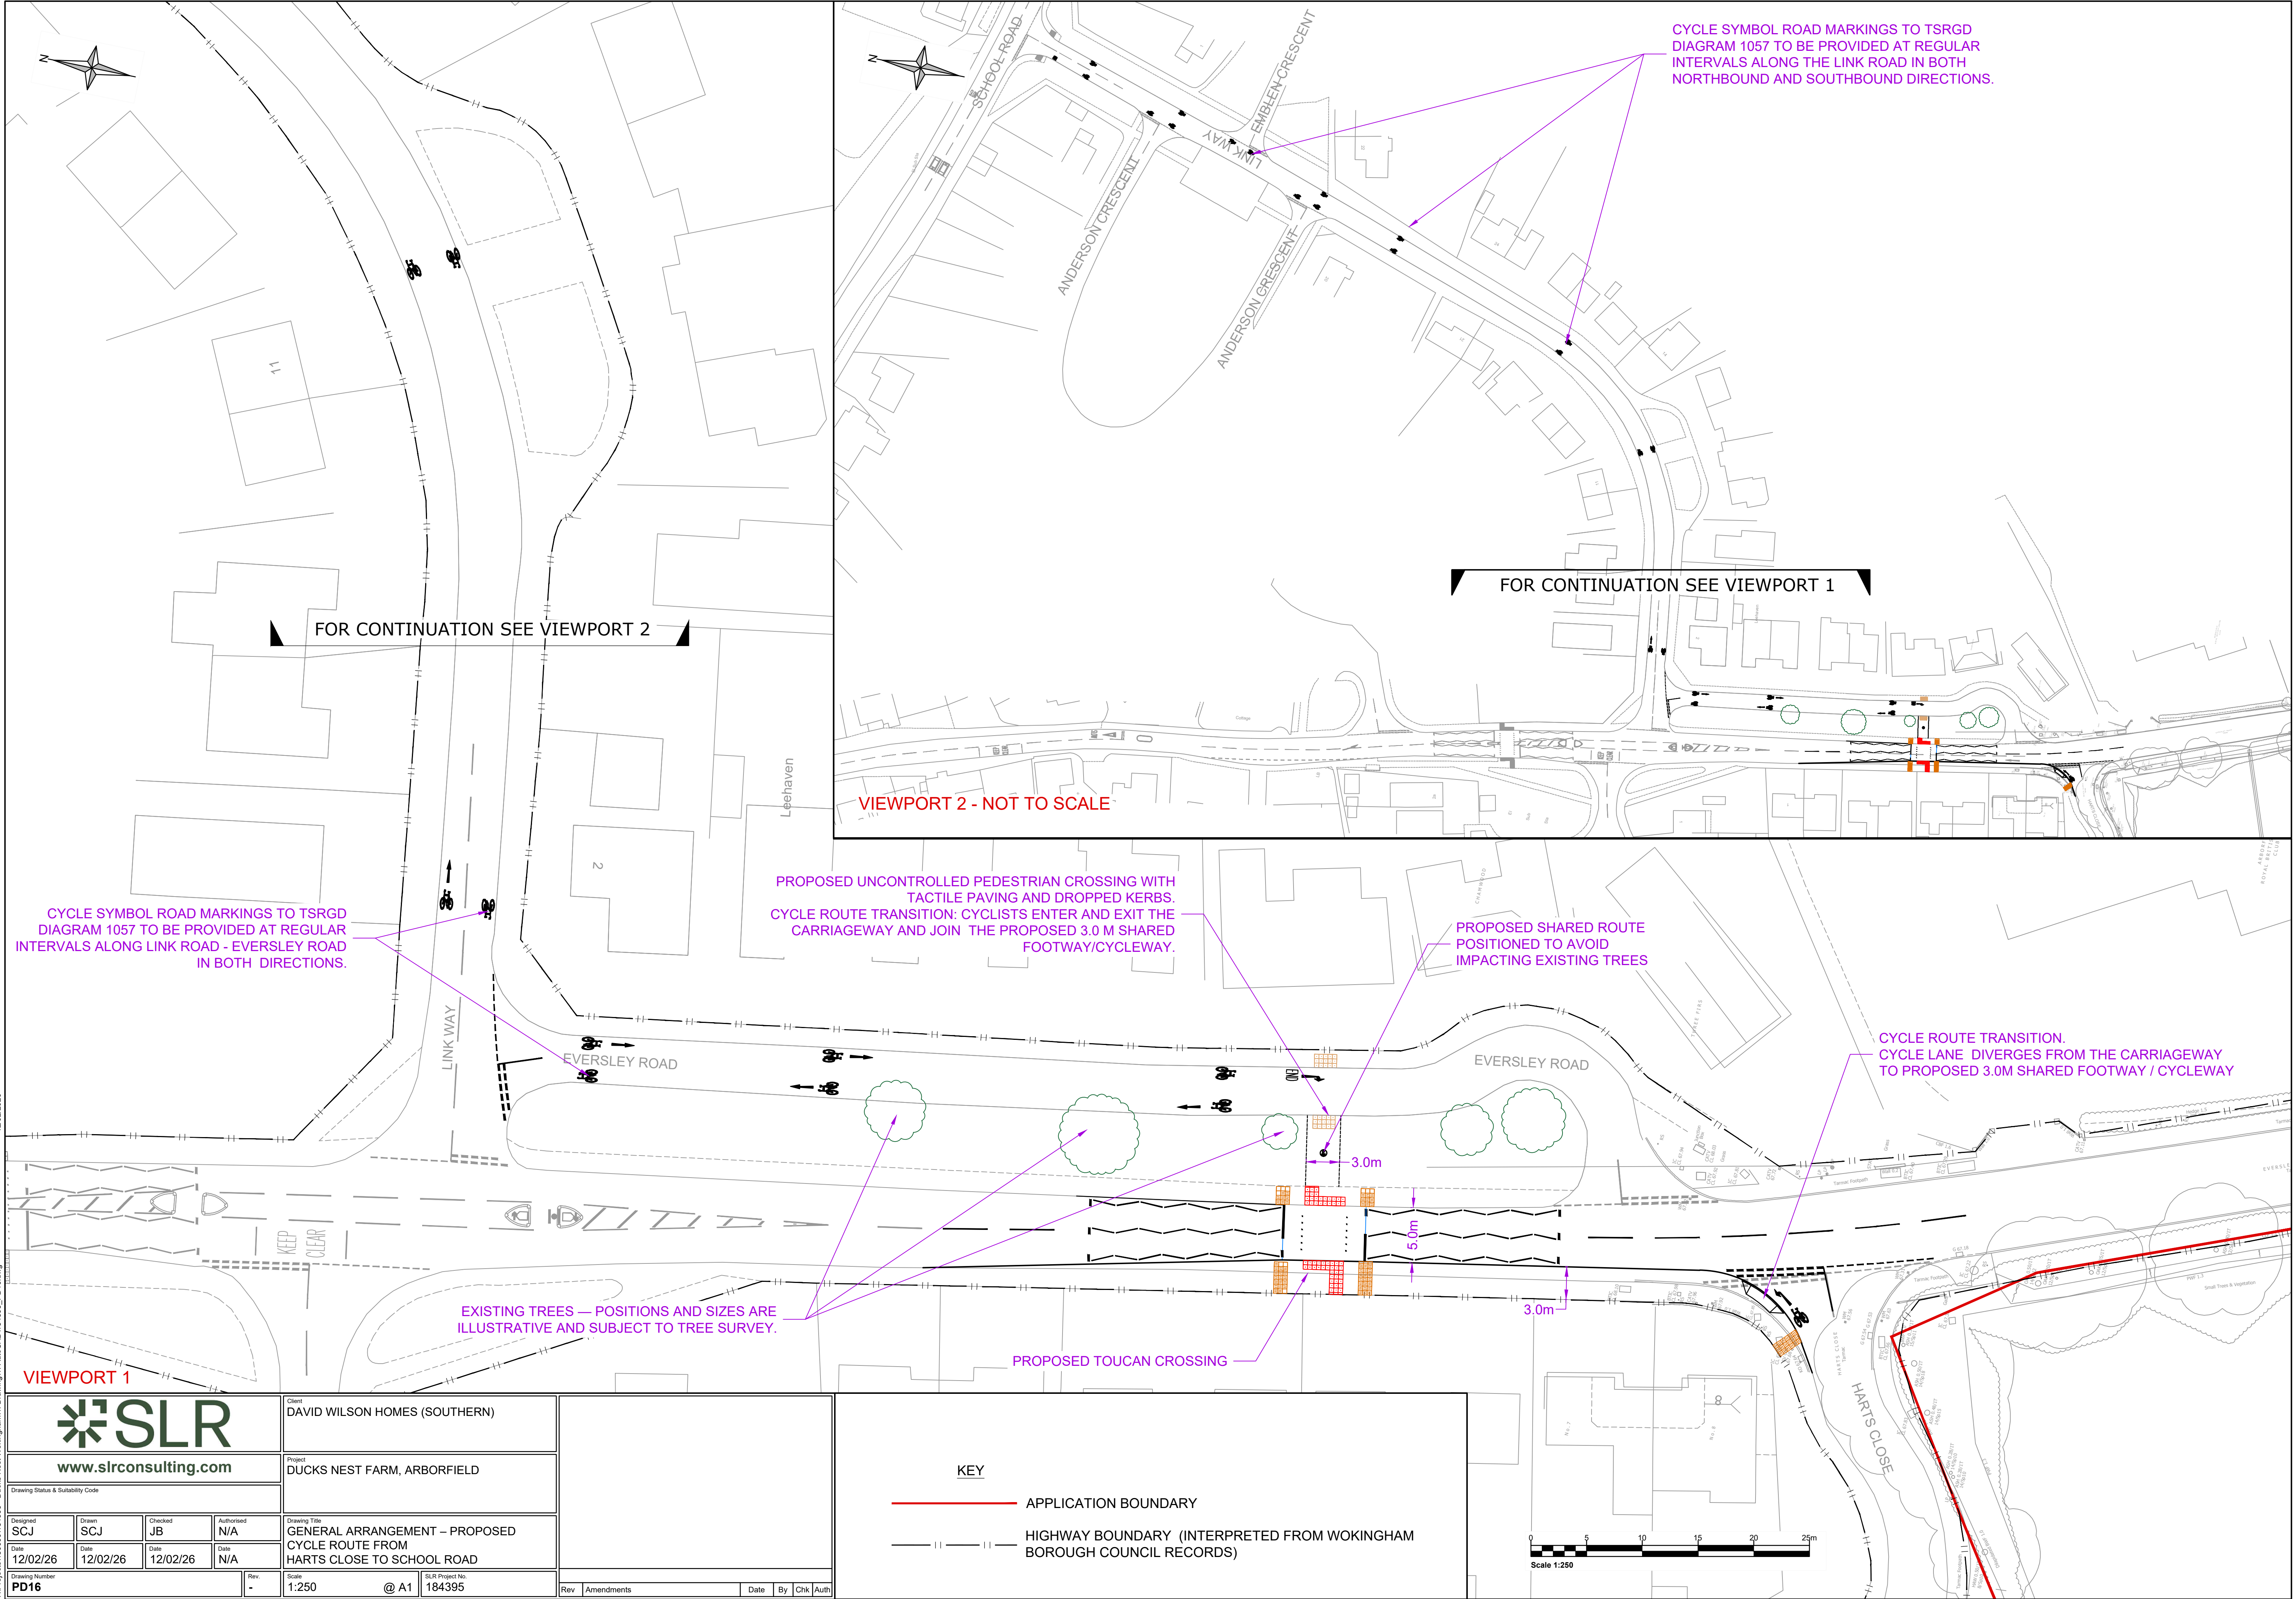

12/02/2026

Y:\Projects\1800001\184395 - Ducks Nest Wokingham4. Drawing\1. AutoCAD\184395_PD16.dwg



www.slrconsulting.com

Drawing Status & Suitability Code			
Designed SCJ	Drawn SCJ	Checked JB	Authorised N/A
Date 12/02/26	Date 12/02/26	Date 12/02/26	Date N/A
Drawing Number PD16		Rev -	

Client DAVID WILSON HOMES (SOUTHERN)
Project DUCKS NEST FARM, ARBORFIELD
Drawing Title GENERAL ARRANGEMENT – PROPOSED CYCLE ROUTE FROM HARTS CLOSE TO SCHOOL ROAD
Scale 1:250
SLR Project No. 184395

Rev	Amendments	Date	By	Chk	Auth
-----	------------	------	----	-----	------