H.M. LAND REGISTRY

TITLE NUMBER

BK356126

ORDNANCE SURVEY PLAN REFERENCE	SU8067 B	Scale 1/1250
ADMINISTRATIVE AREA WOKINGHAM		© Crown copyright

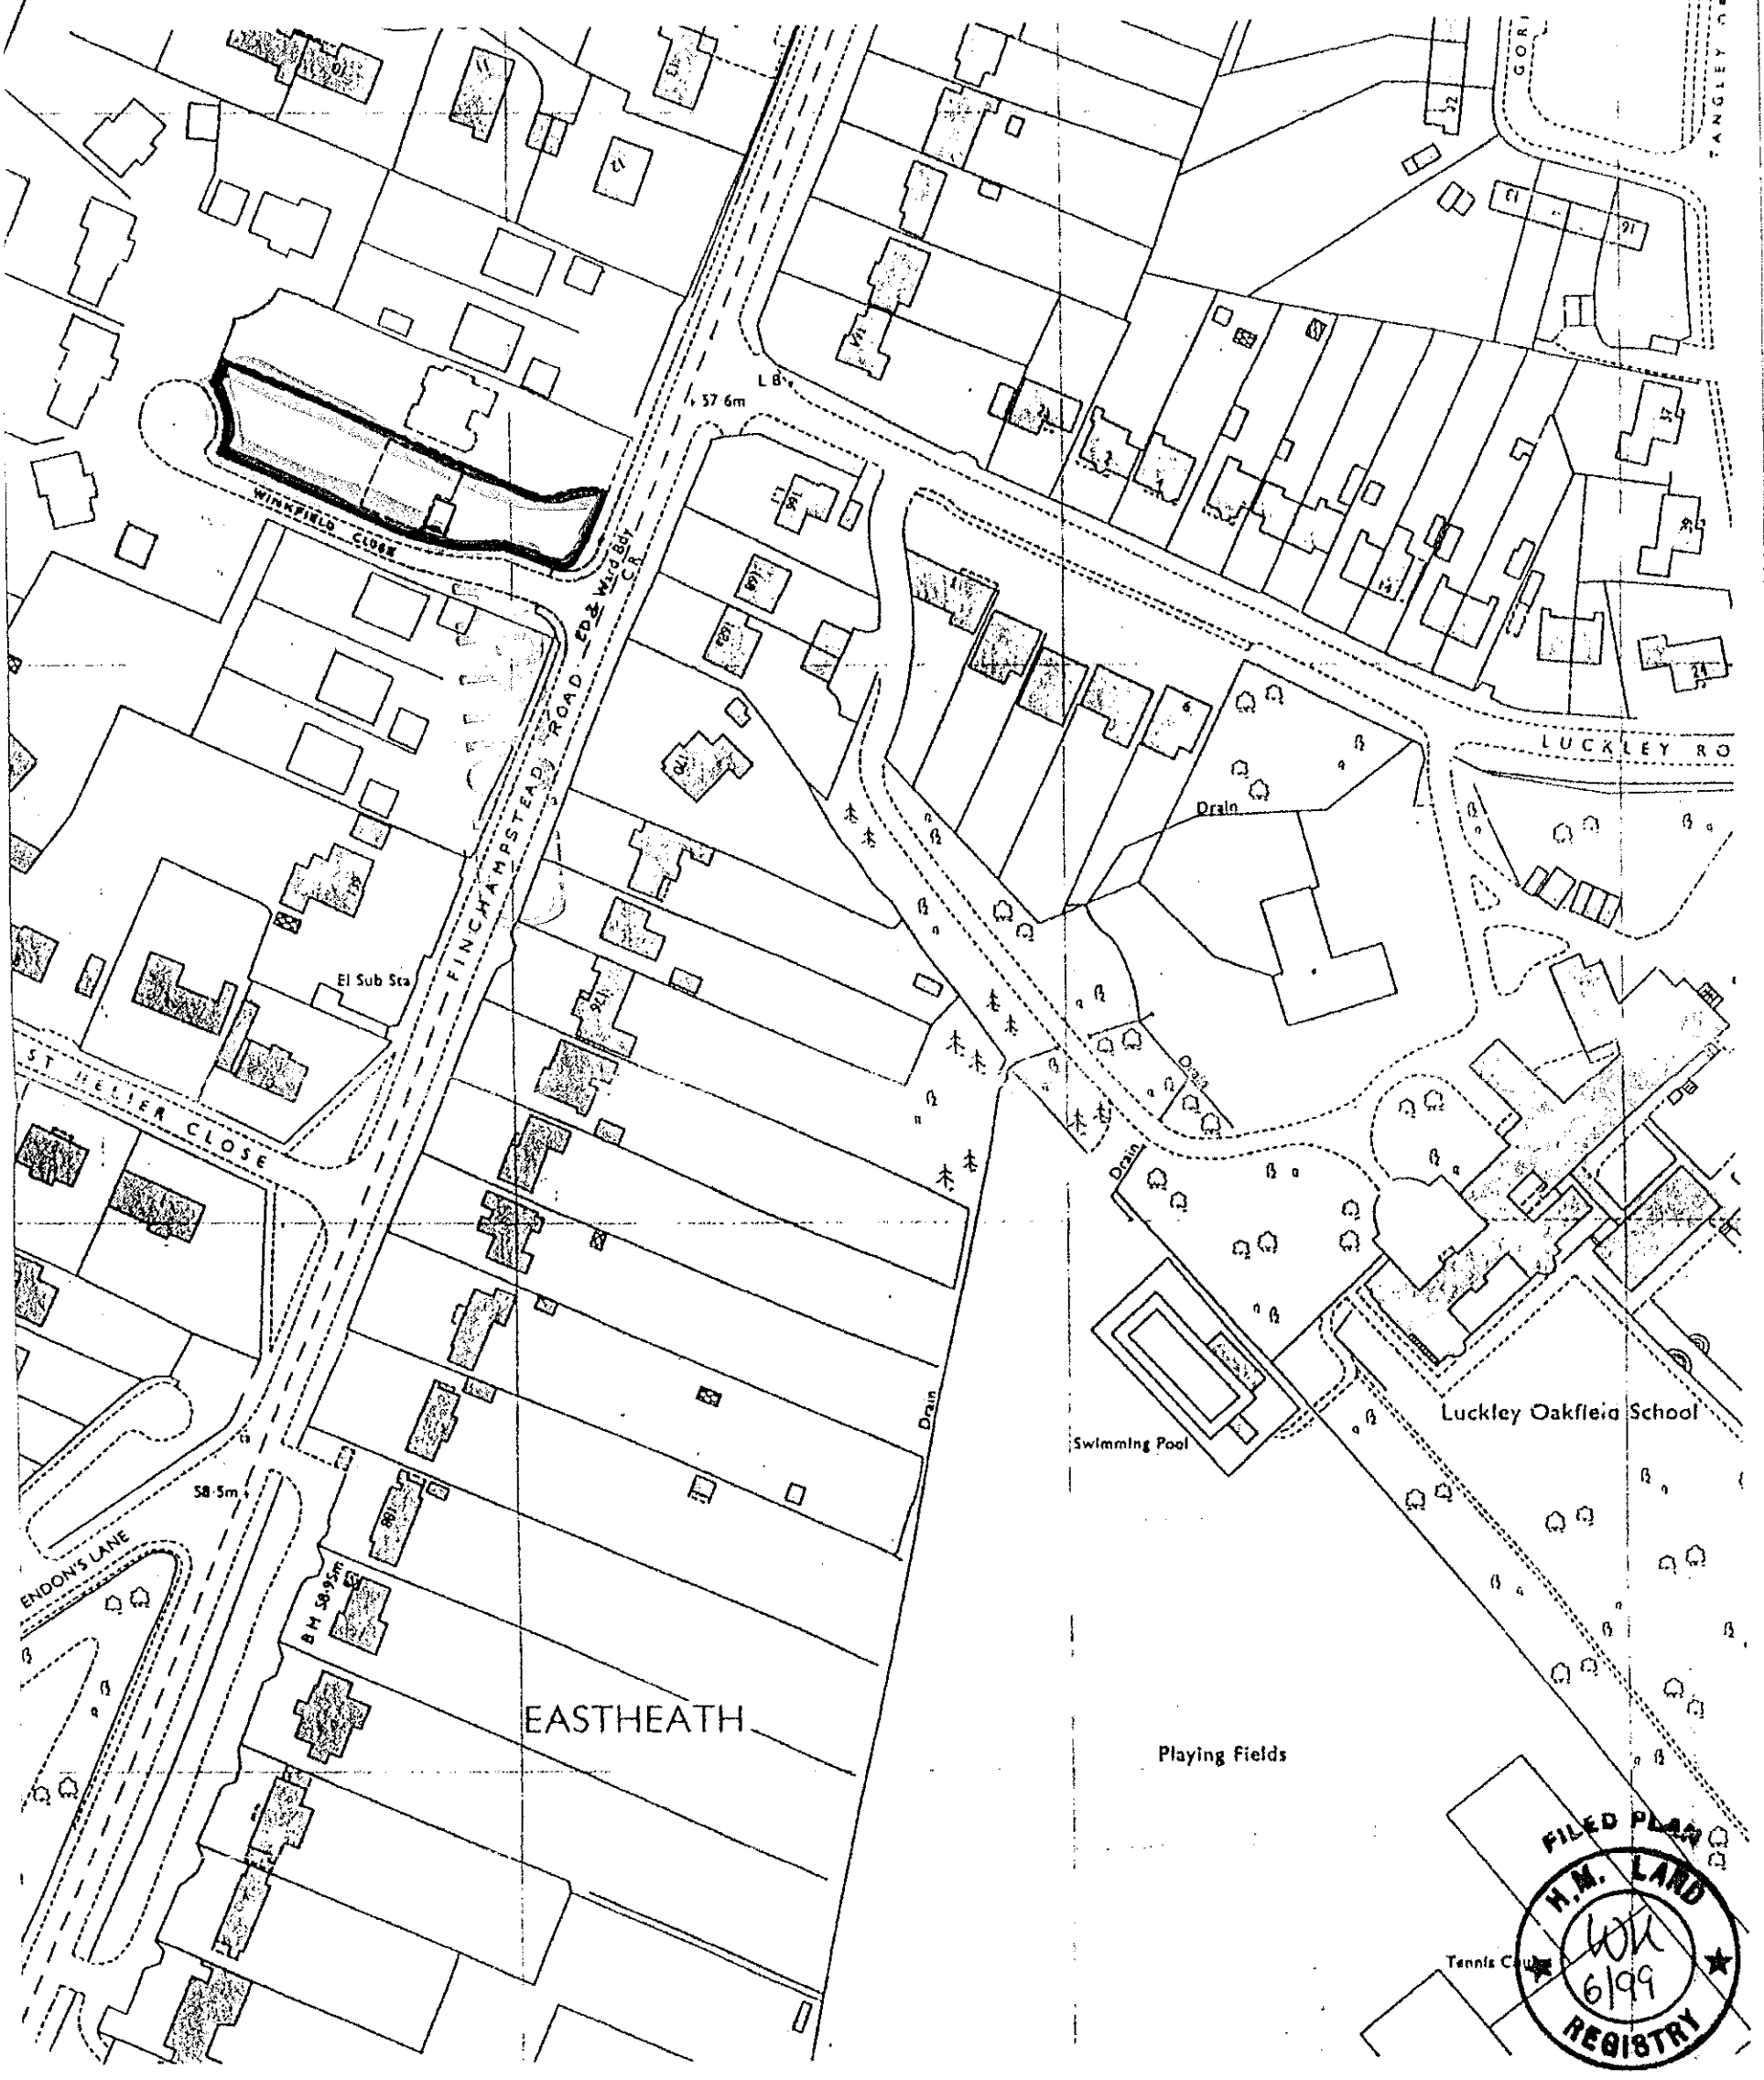

This OFFICE COPY shows the state of the title plan on 8 May 2000 and is admissible in evidence to the same extent as the original. This office copy of the title plan may be subject to minor distortions in scale.
Issued on 9 May 2000 by the Gloucester District Land Registry.
©Crown Copyright. Produced by HMLR. Further reproduction in whole or part is prohibited without the prior written permission of Ordnance Survey. Licence Number GD272728.

DELEGATED

19.OCT.2000★ 2635

DELEGATED

19.OCT.2000* 2635

Mr & Mrs Bycroft
133a Finchampstead Road
Wokingham
Berkshire

Thames Valley Window Company
Designed by Shaun Newbold
Scale 1:50
31st July 2000



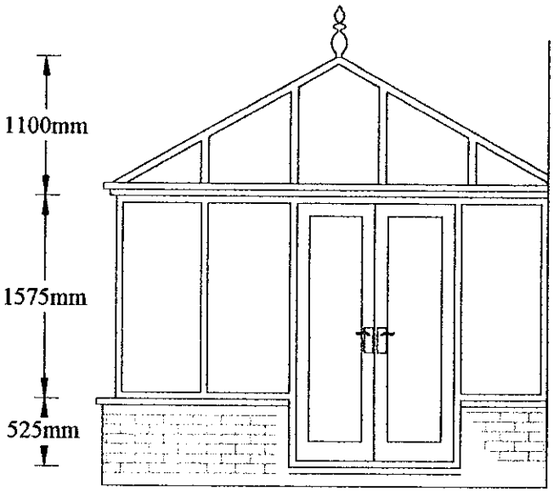

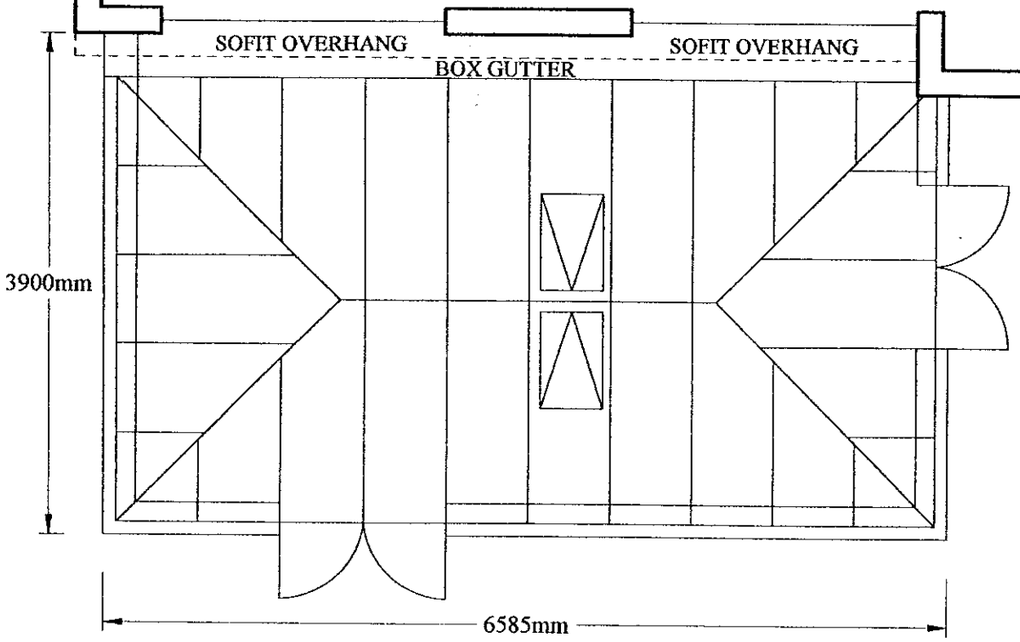

APPROVED

