
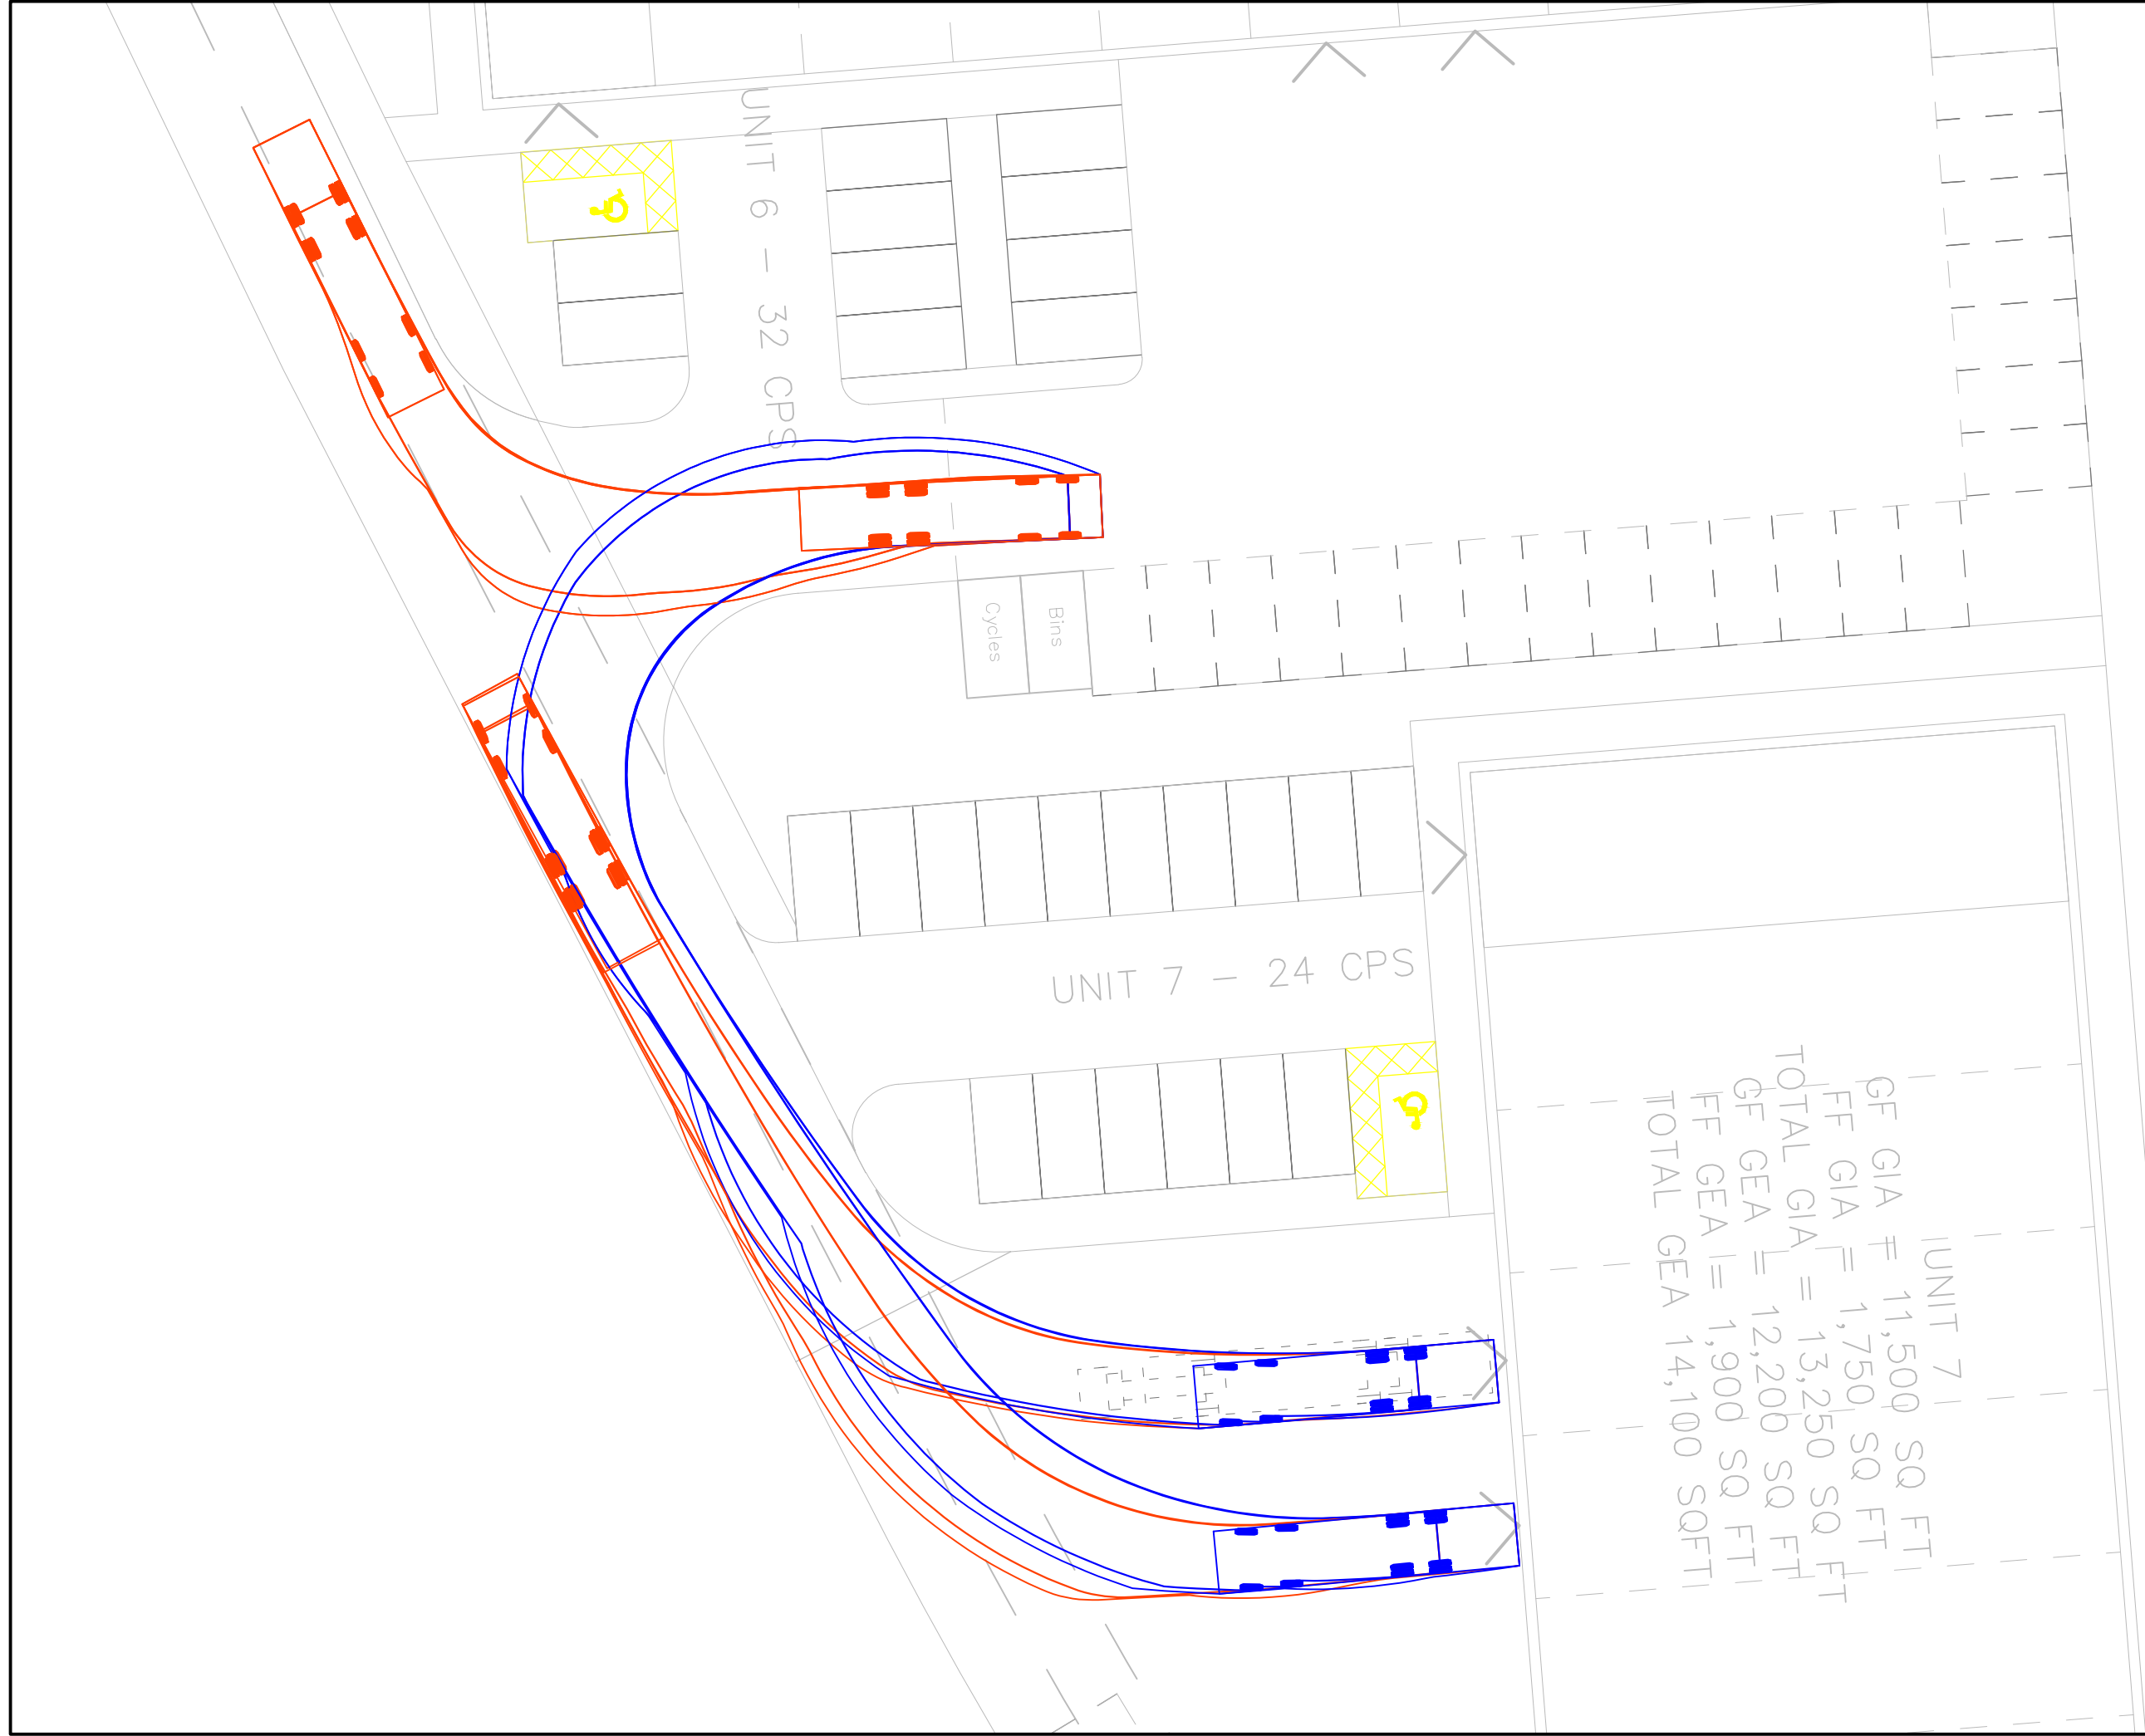
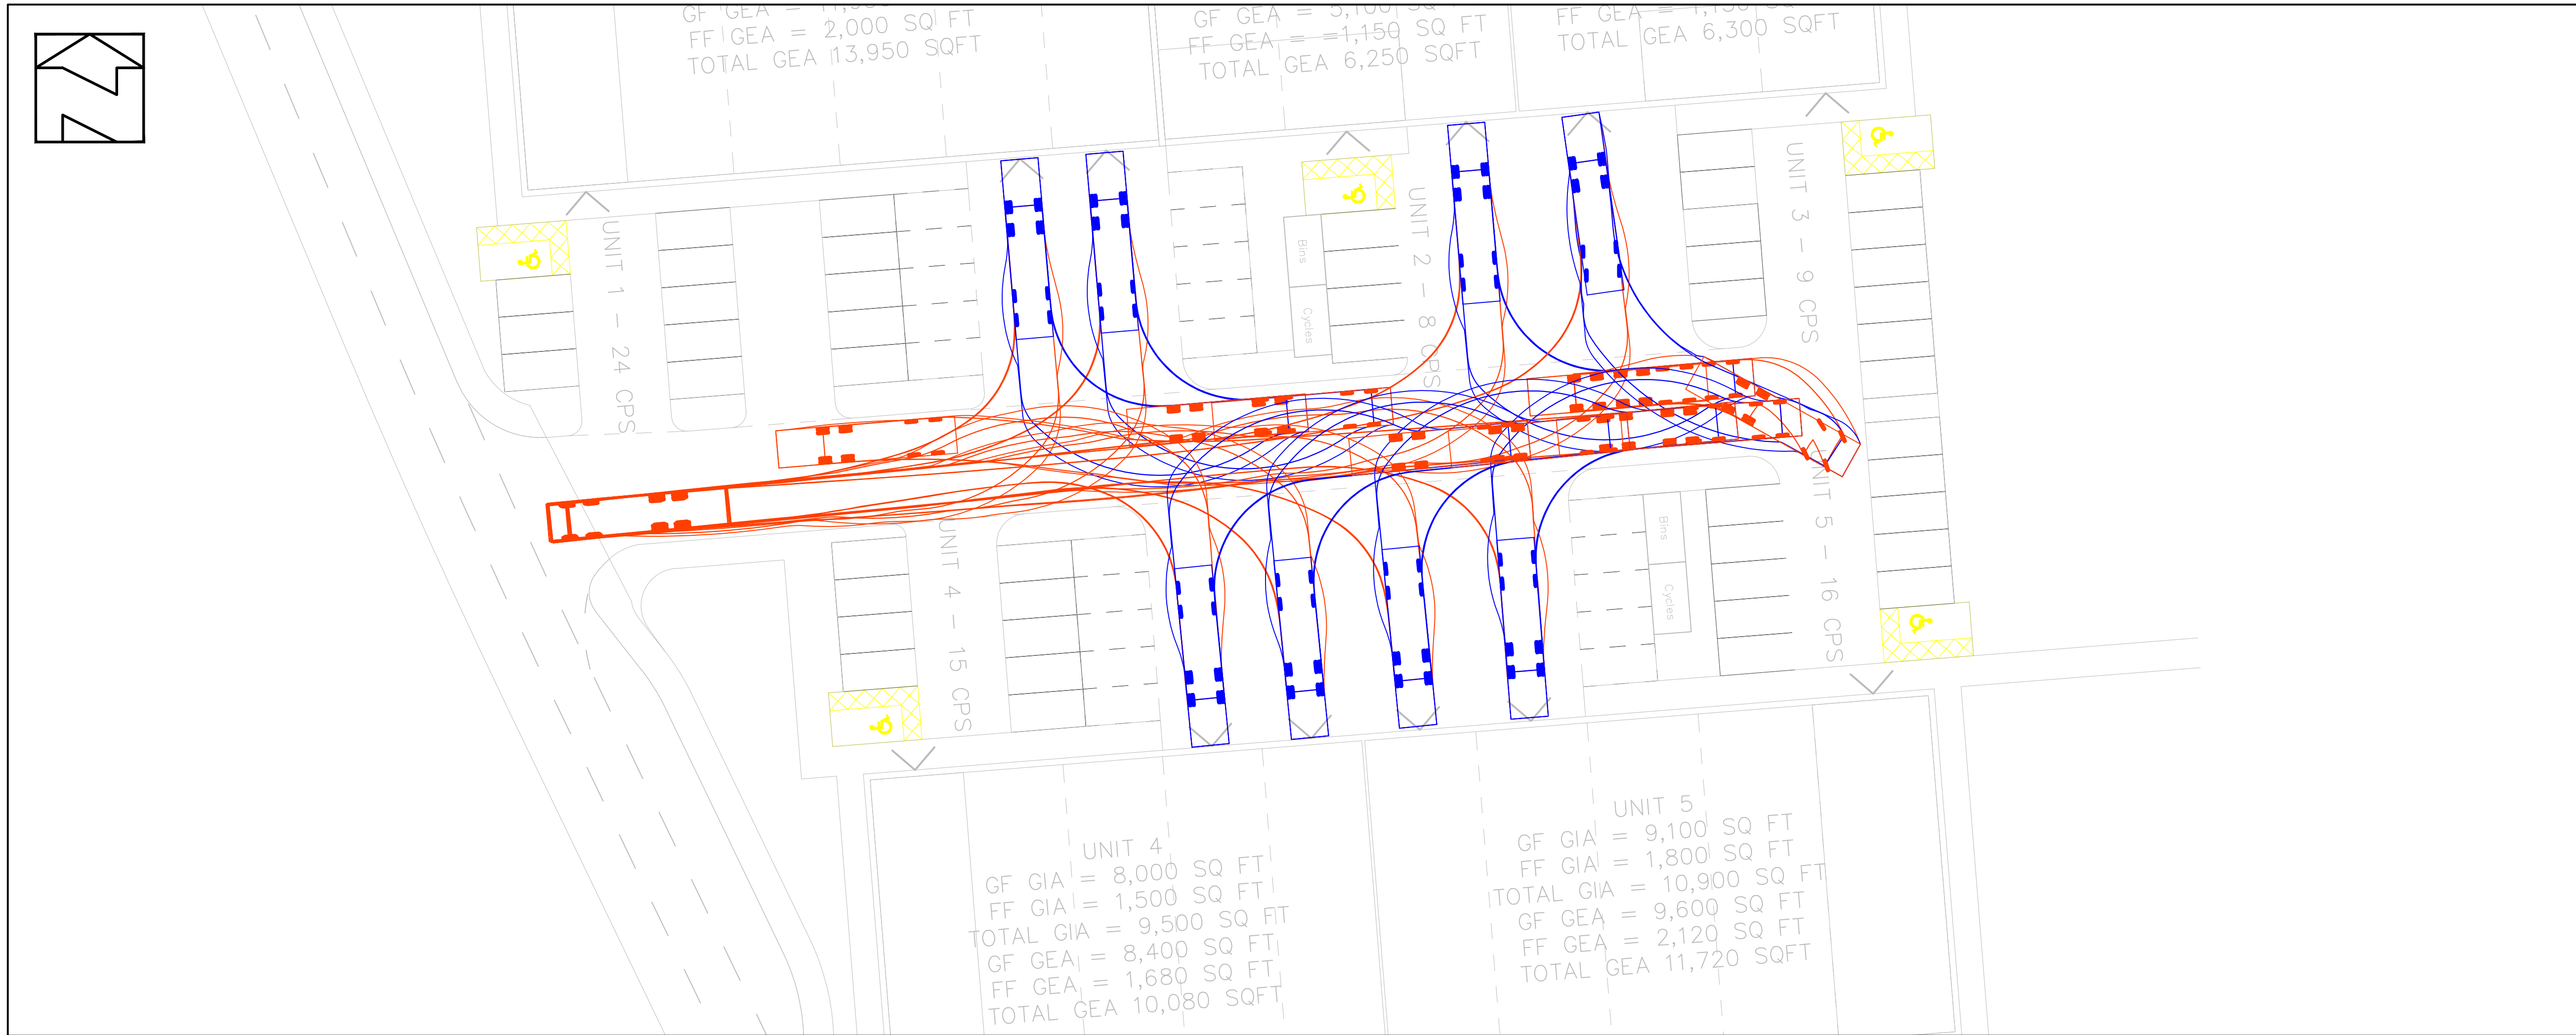


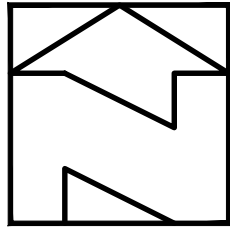

General Notes

1. Do not scale this drawing. All dimensions must be checked/verified on site.

2. This drawing is to be read in conjunction with all relevant architects, engineers and specialists drawings and specifications.

3. All dimensions are in metres unless noted otherwise. All levels are in metres unless noted otherwise.

4. Any discrepancies noted on site are to be reported to the engineer immediately.

PO311.12.24Updated swept pathsMT-

PO211.12.24Updated swept pathsMT-

PO109.12.24First issueMT-

RevDateDescriptionDrCh

Client:

Tungsten Properties

Project:

Arborfield, Reading

Title:

Swept Path Assessment Internal Layout

ADCINFRASTRUCTURE

© ADC Infrastructure Limited

Size:

A1

Scale:

1:500

Status:

PRELIMINARY

Project

Originator

Volume

Level

Type

Role

Number

Status

Revision

3725 -ADC-HGN-XX-DR-CH-0100

S1

P3