




DATUM
LEVELS - ORDNANCE SURVEY (OSGM15)

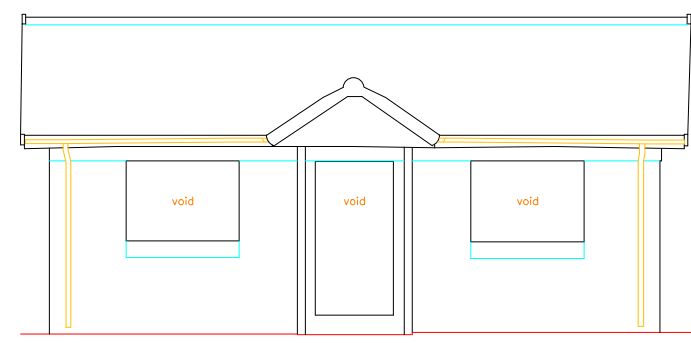


DATUM 35.00m
ELEVATION 1

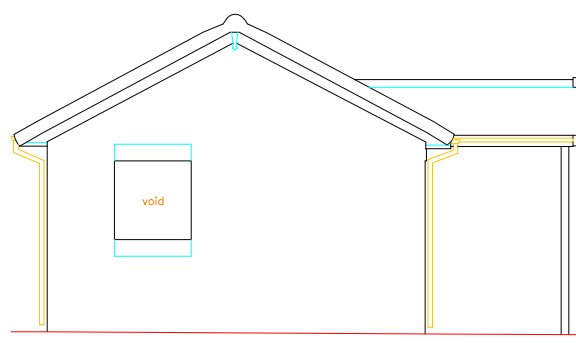


DATUM 35.00m
ELEVATION 2

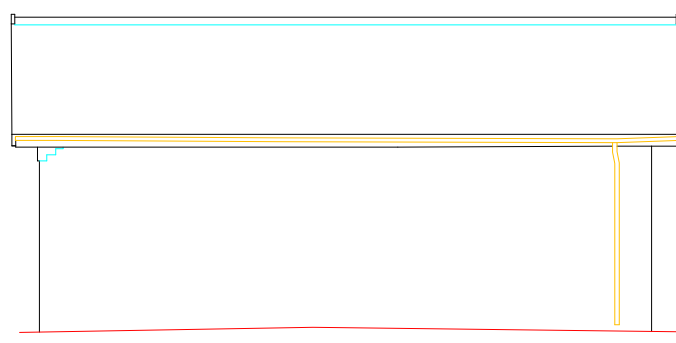


DATUM 35.00m
ELEVATION 3

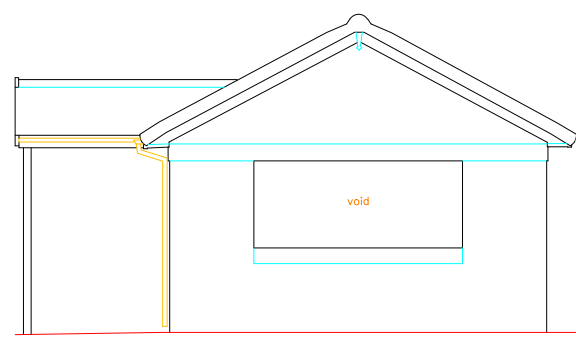


DATUM 35.00m
ELEVATION 4

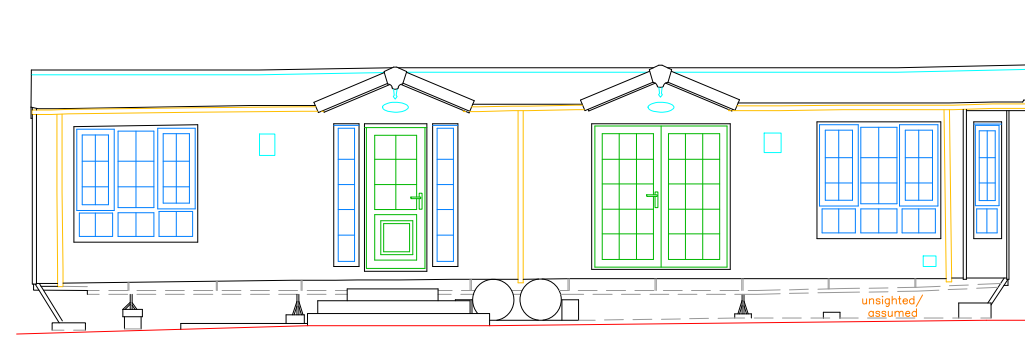


DATUM 35.00m
ELEVATION 5

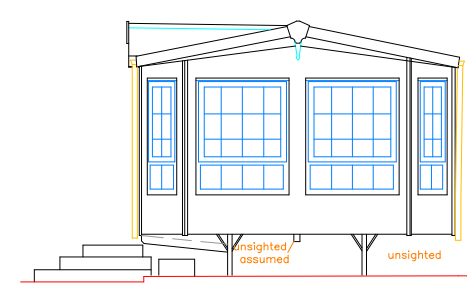


DATUM 35.00m
ELEVATION 6

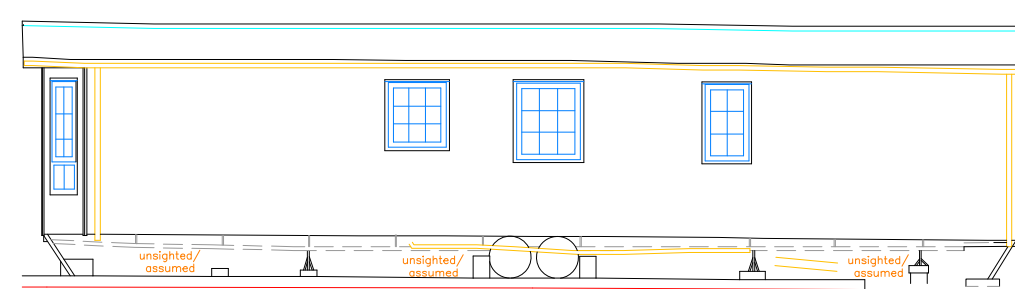


DATUM 35.00m
ELEVATION 7

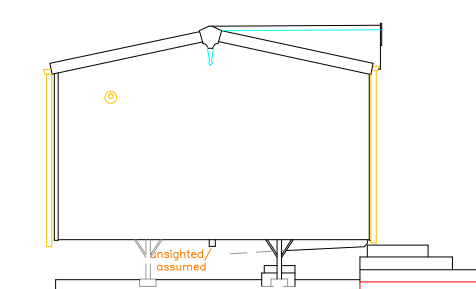


DATUM 35.00m
ELEVATION 8

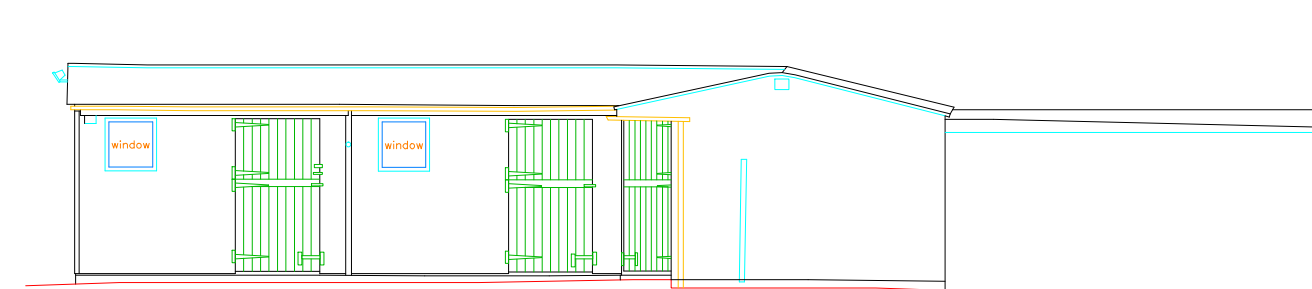


DATUM 35.00m
ELEVATION 9

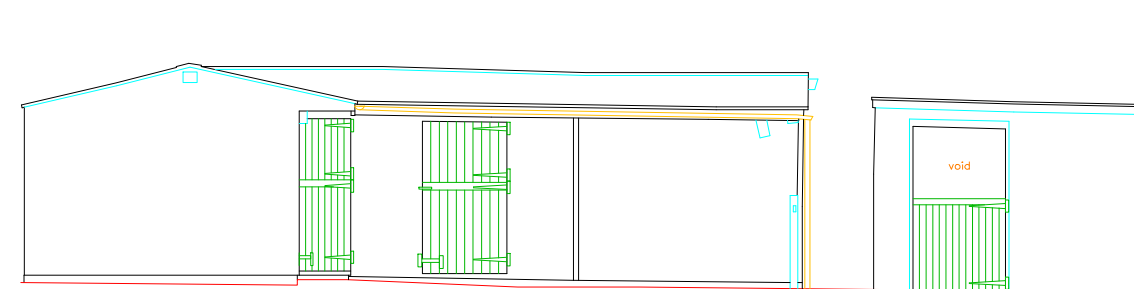


DATUM 35.00m
ELEVATION 10

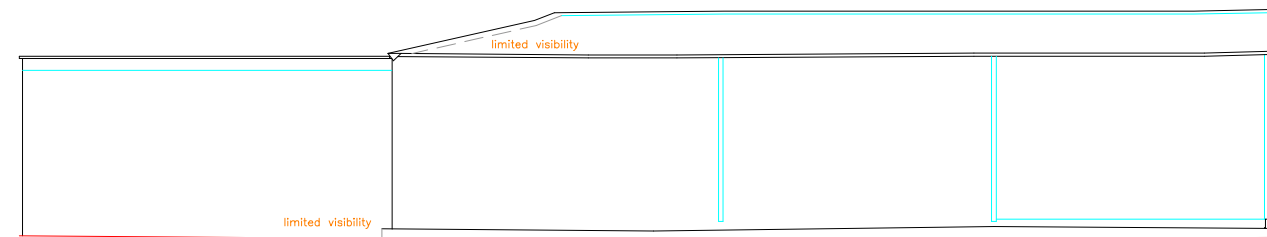



DATUM 35.00m
ELEVATION 11

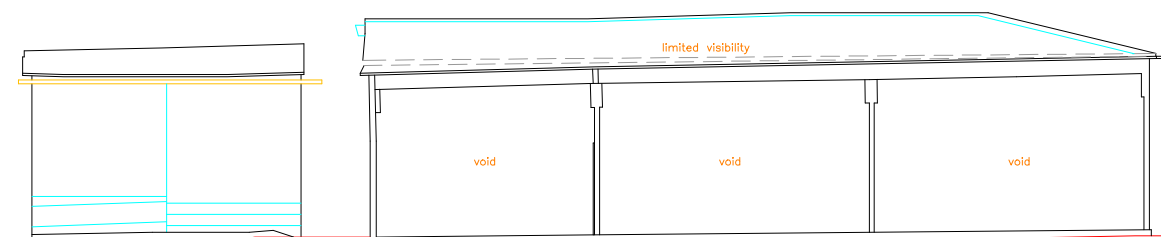

DATUM 35.00m
ELEVATION 12

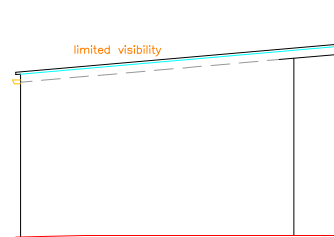

DATUM 35.00m
ELEVATION 13

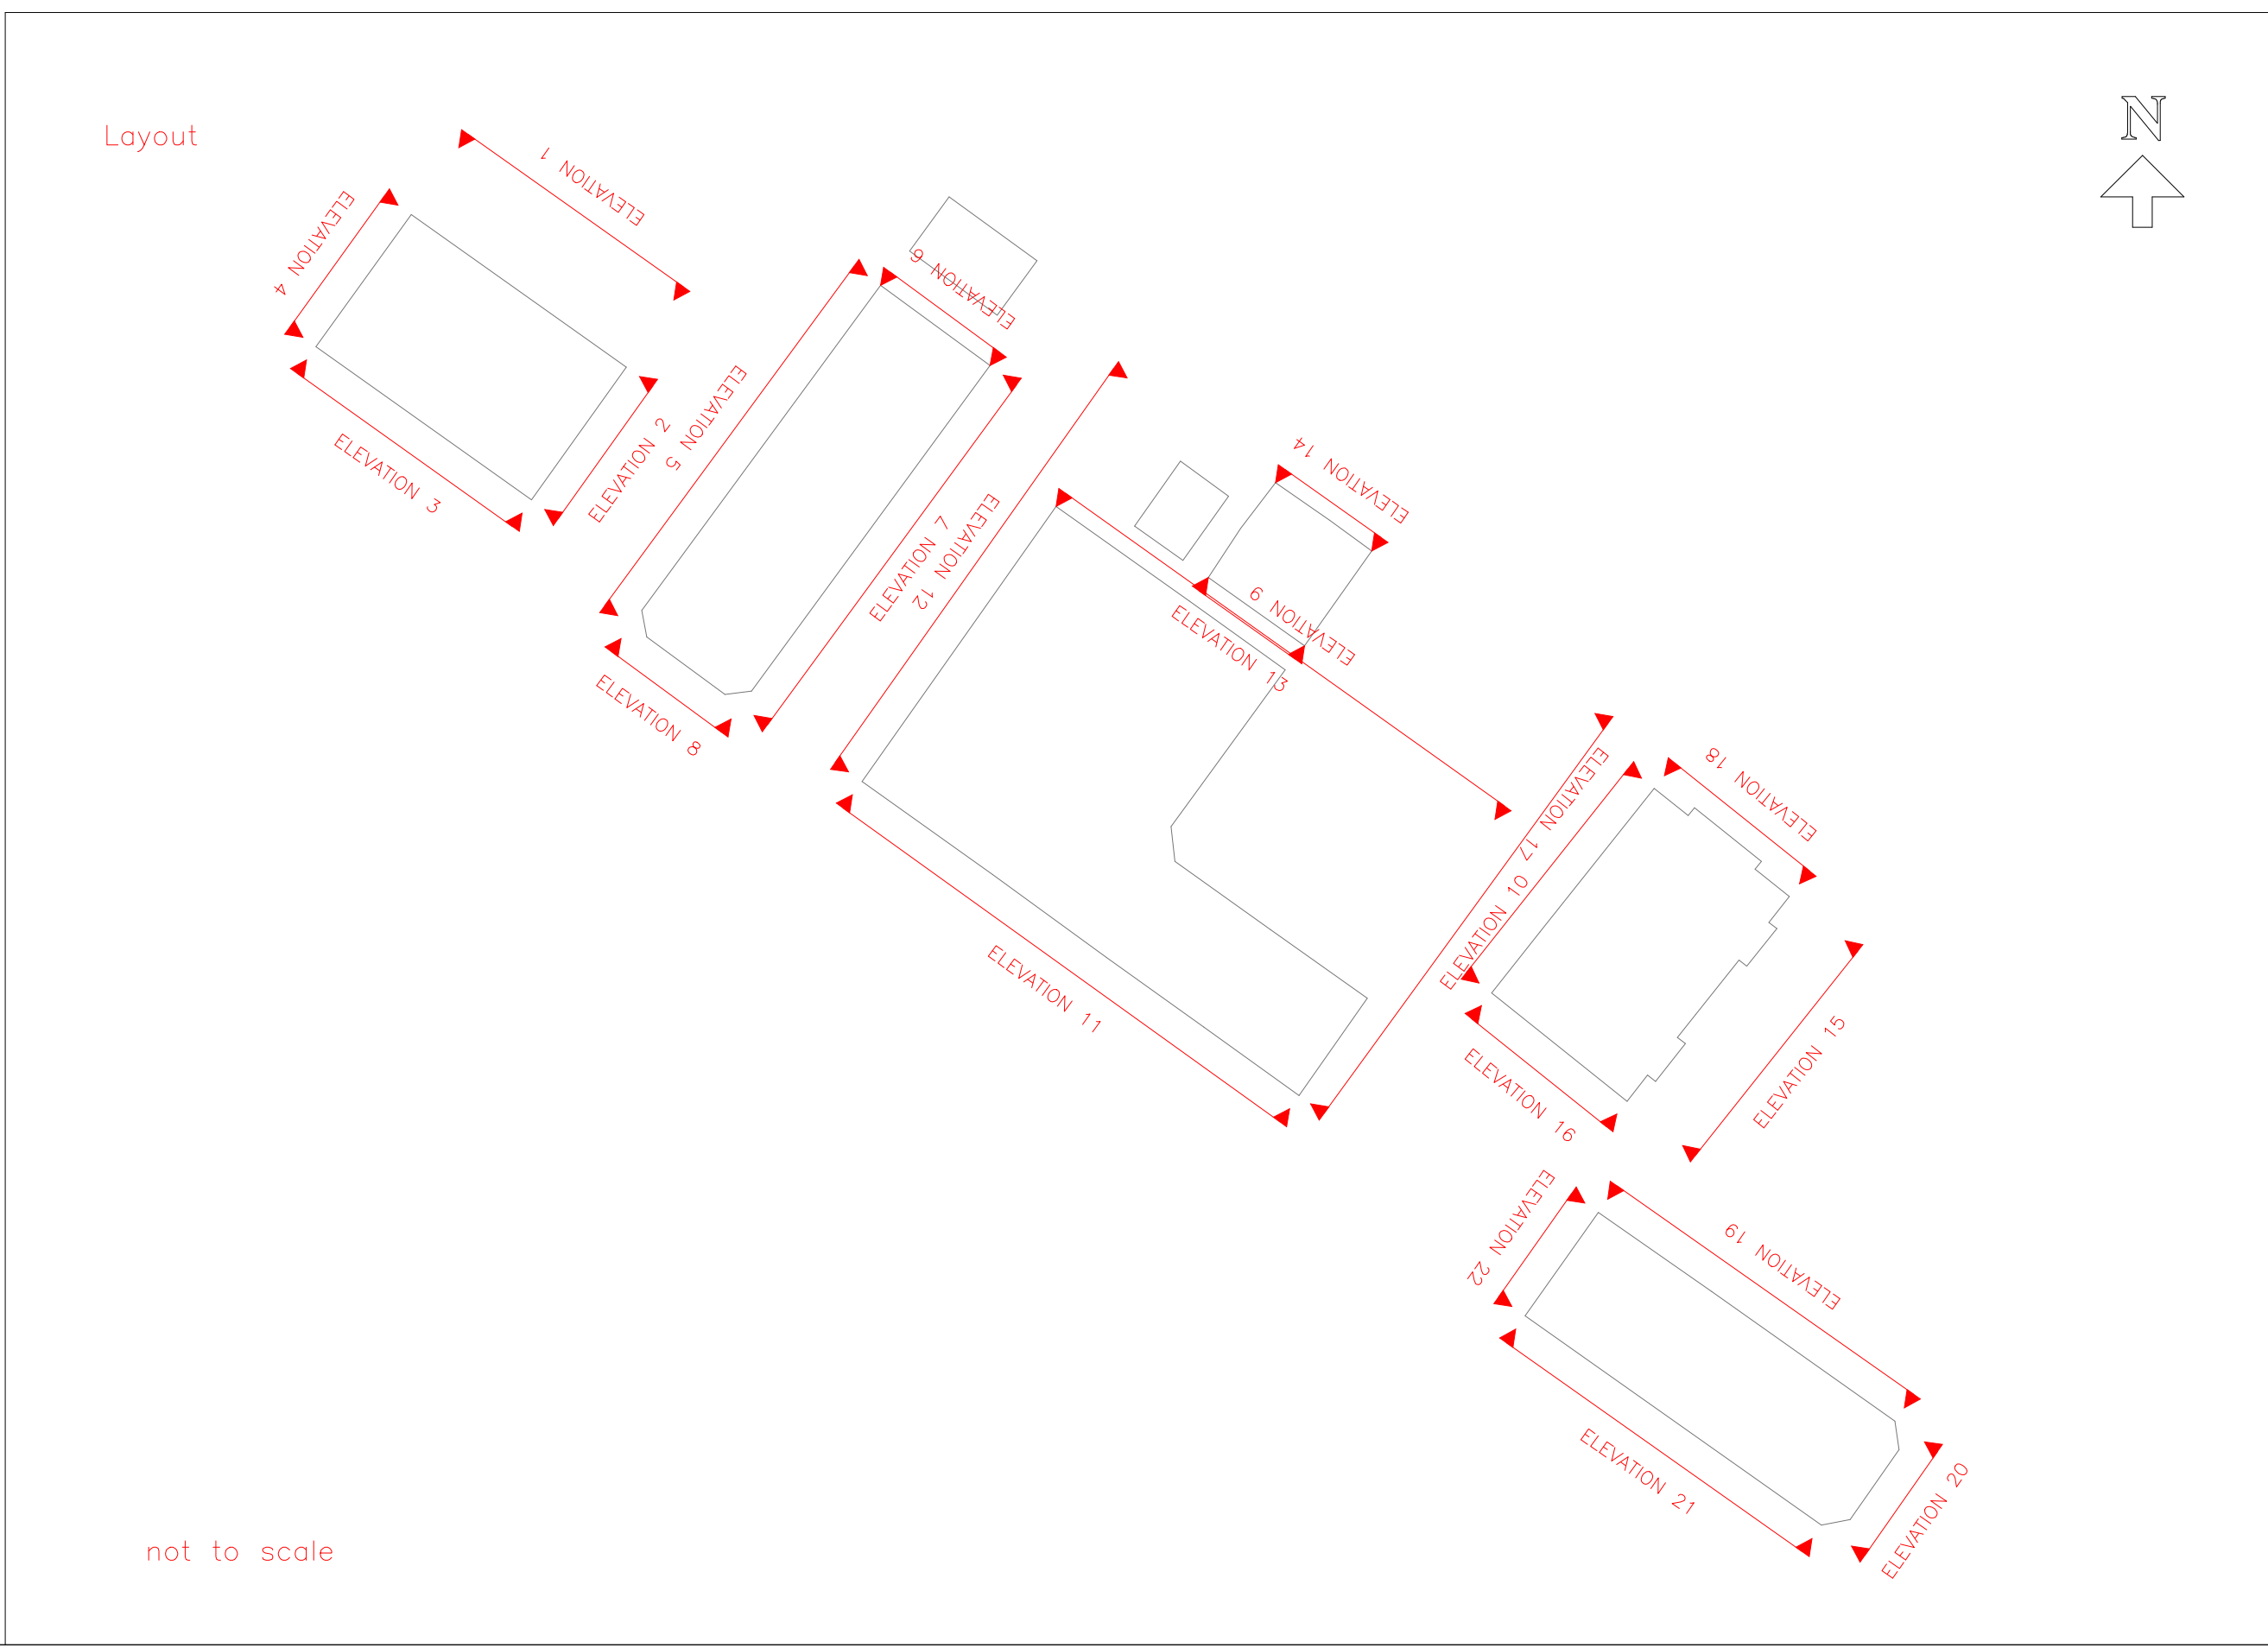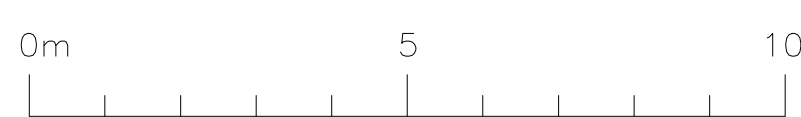

NOTES

SURVEYED BY
ATLAS GEOMATICS LTD
land & engineering surveyors
14 Park Close
Sonning Common
Oxfordshire
RG4 9RY
T: 07900 243622
e: office@atlasgeomatics.co.uk
www.atlasgeomatics.co.uk

CLIENT
ET PLANNING

SITE
DUNN ELMS
NELSONS LANE
READING
RG10 0RR

TITLE
ELEVATIONS 1-13
AS EXISTING
SCALE 1/100 (A0) DATE FEBRUARY 2024
DRAWING No. E01 JOB No. 2402521