




DATUM
LEVELS - ORDNANCE SURVEY (OSGM15)

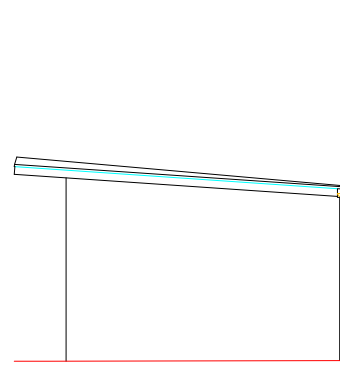


DATUM 35.00m
ELEVATION 14

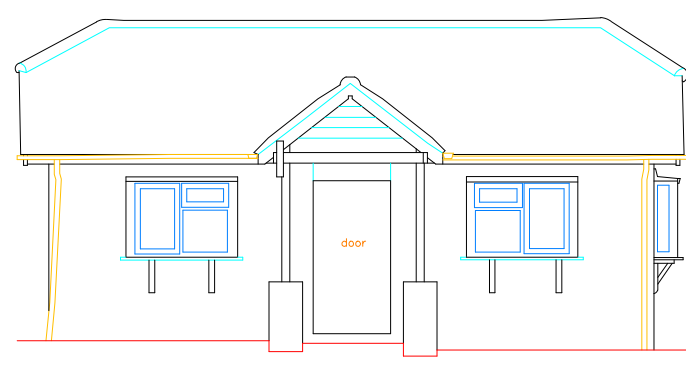


DATUM 35.00m
ELEVATION 15

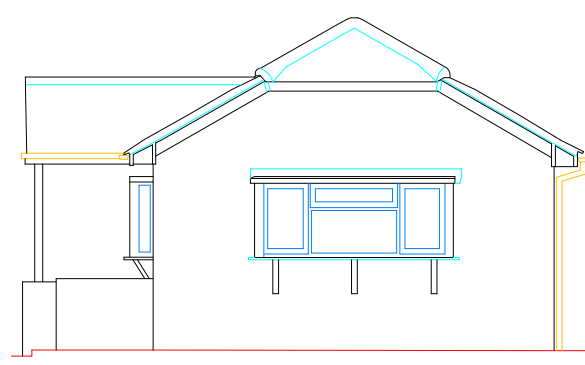


DATUM 35.00m
ELEVATION 16

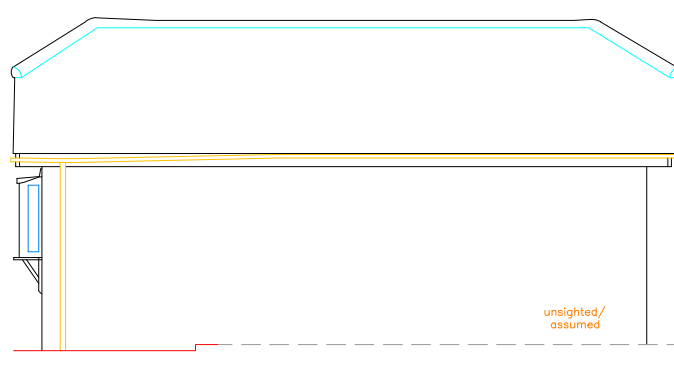


DATUM 35.00m
ELEVATION 17

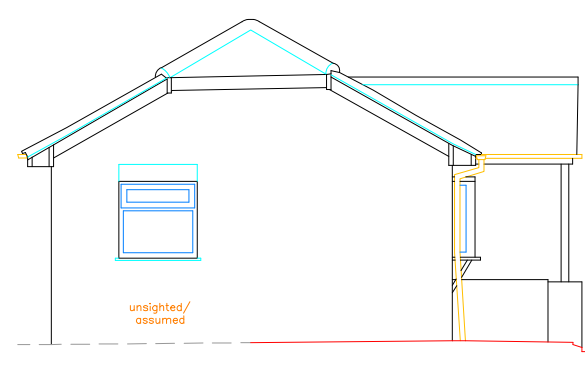


DATUM 35.00m
ELEVATION 18

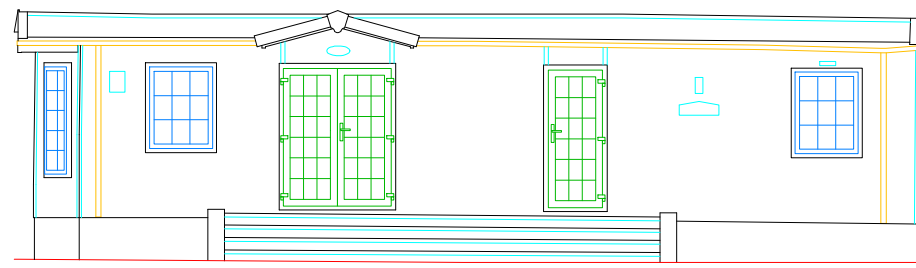


DATUM 35.00m
ELEVATION 19

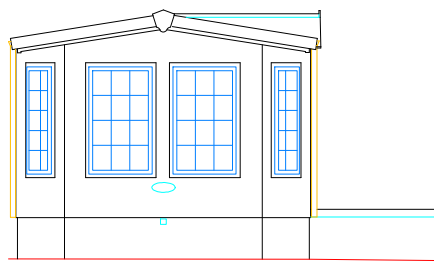


DATUM 35.00m
ELEVATION 20

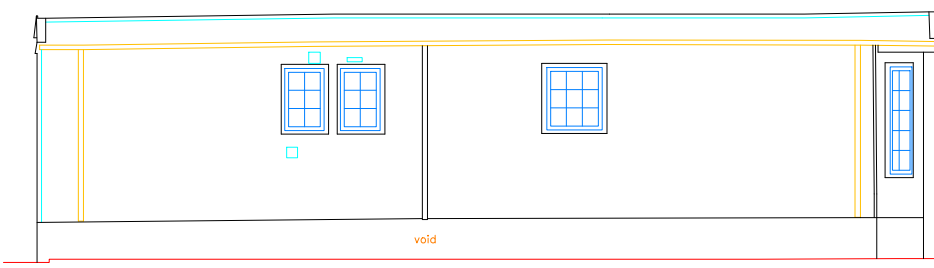


DATUM 35.00m
ELEVATION 21

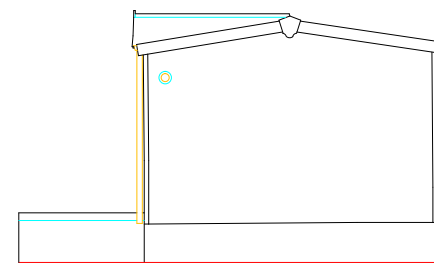

DATUM 35.00m
ELEVATION 22

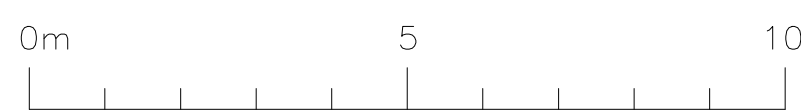

Layout

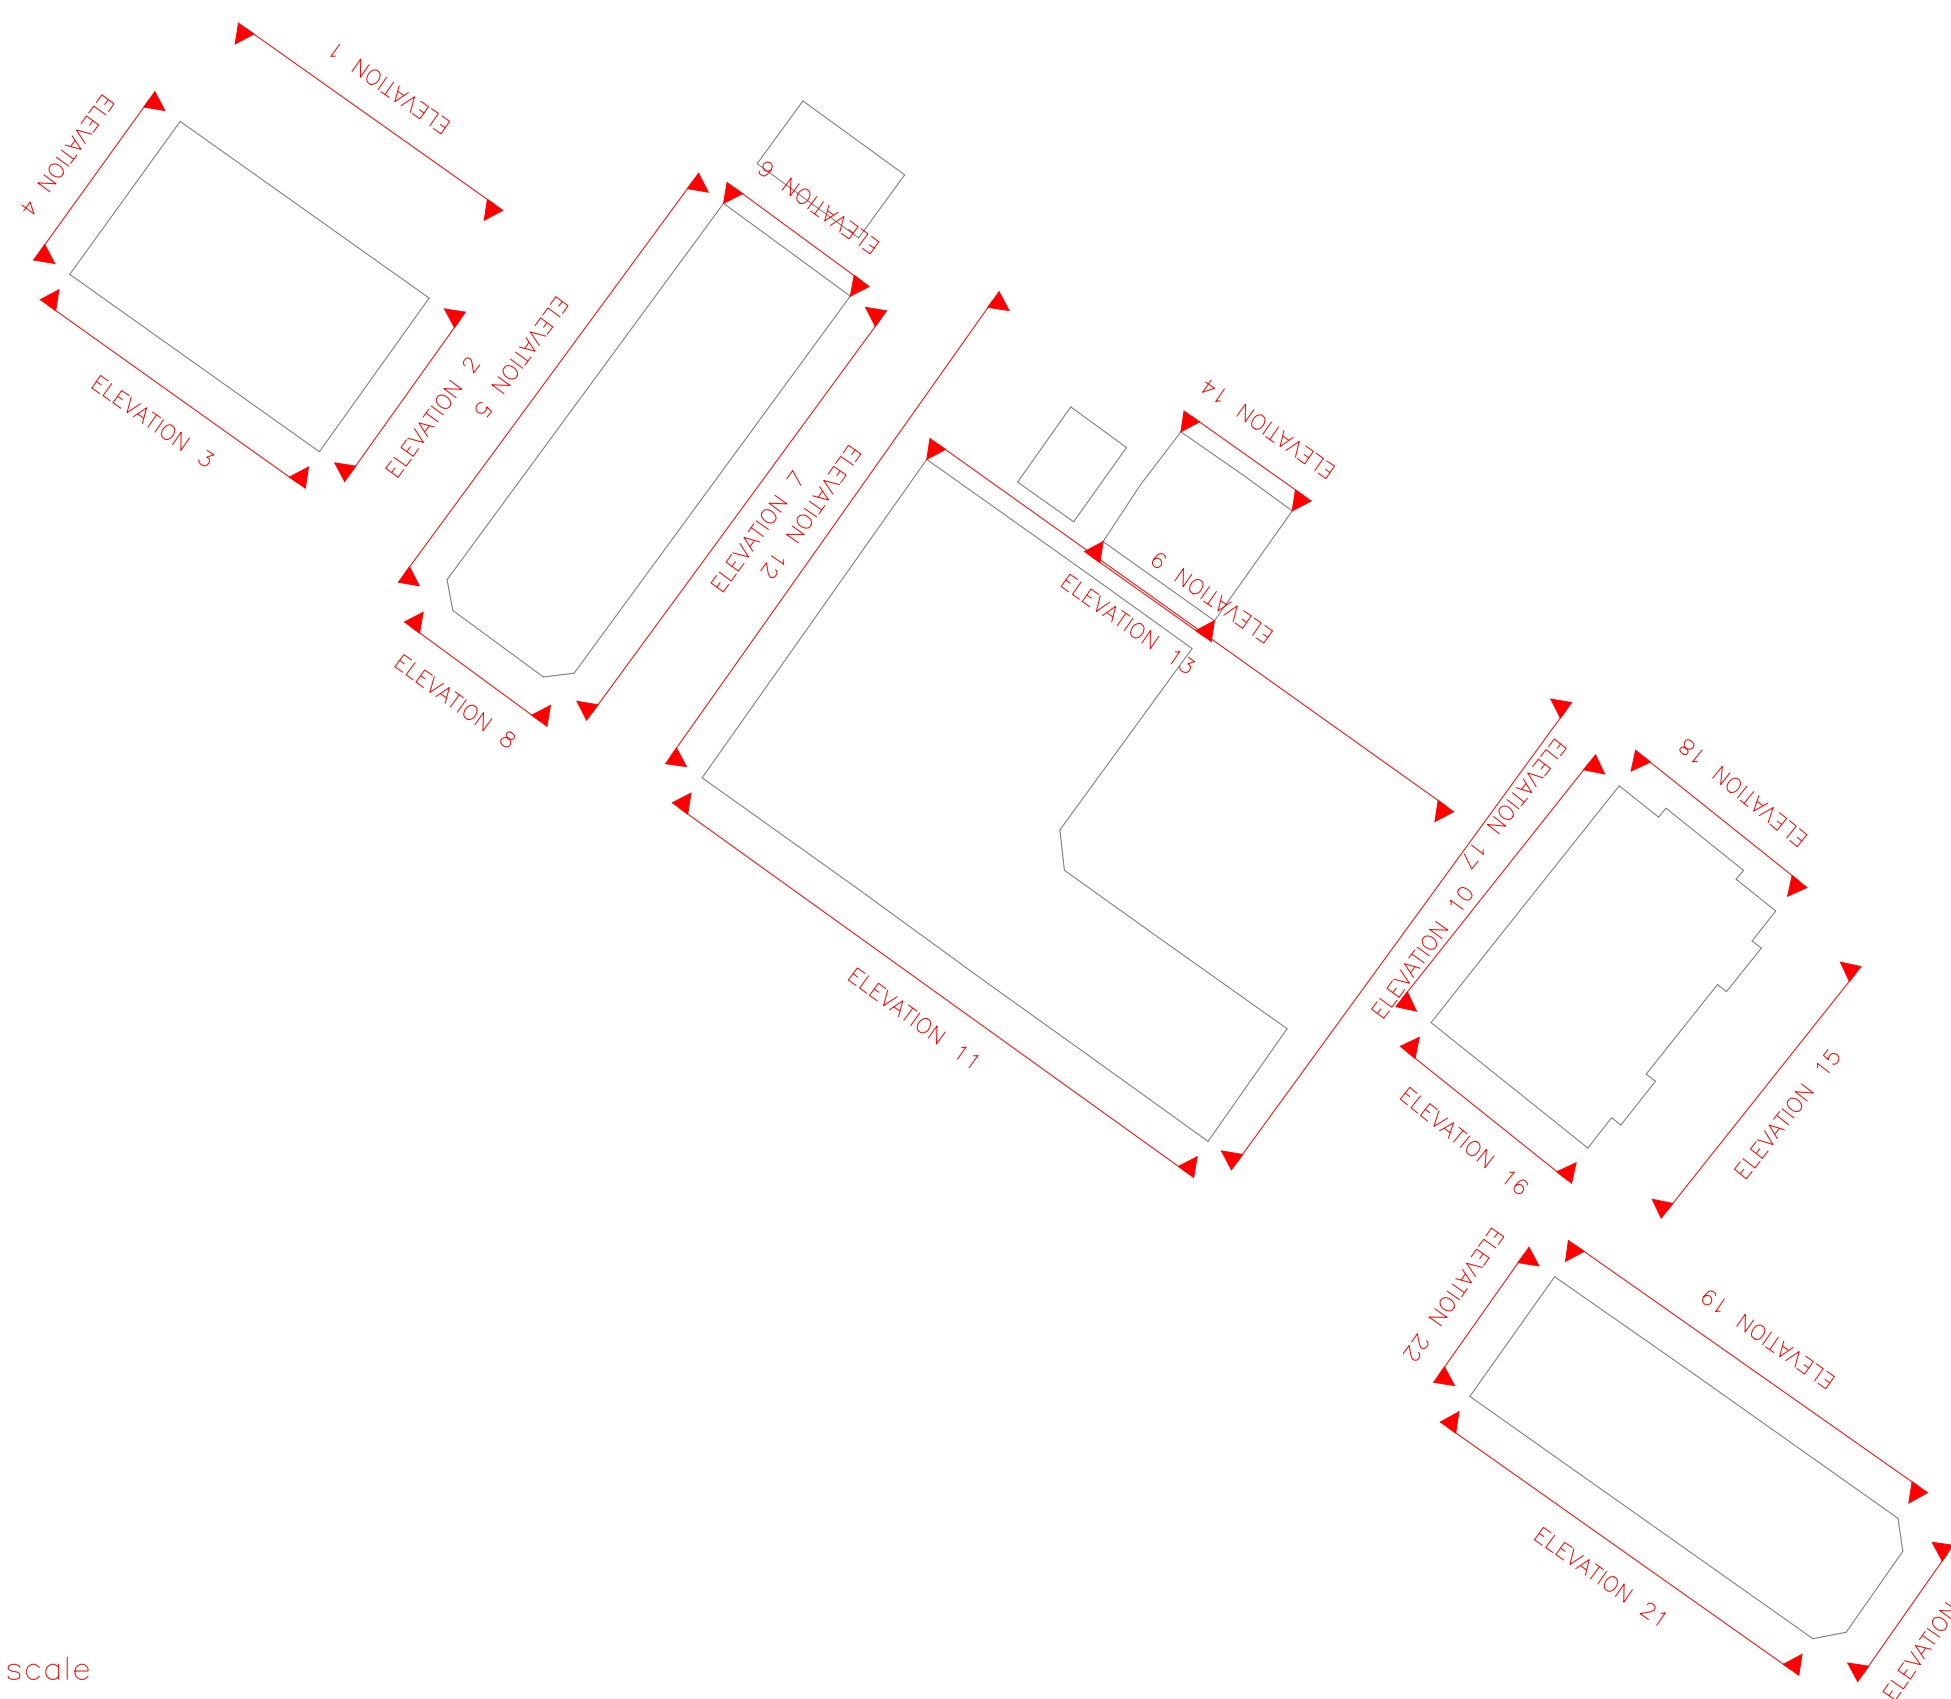

not to scale

NOTES



SURVEYED BY
ATLAS GEOMATICS LTD
land & engineering surveyors
14 Park Close
Sonning Common
Oxfordshire
RG4 9RY

T: 07900 243622
e: office@atlasgeomatics.co.uk
www.atlasgeomatics.co.uk

CLIENT

ET PLANNING

SITE

DUNN ELMS
NELSONS LANE
READING
RG10 0RR

TITLE

ELEVATIONS 14-22

AS EXISTING

SCALE 1/100 (A0) DATE FEBRUARY 2024

DRAWING No. E02 JOB No. 2402521