


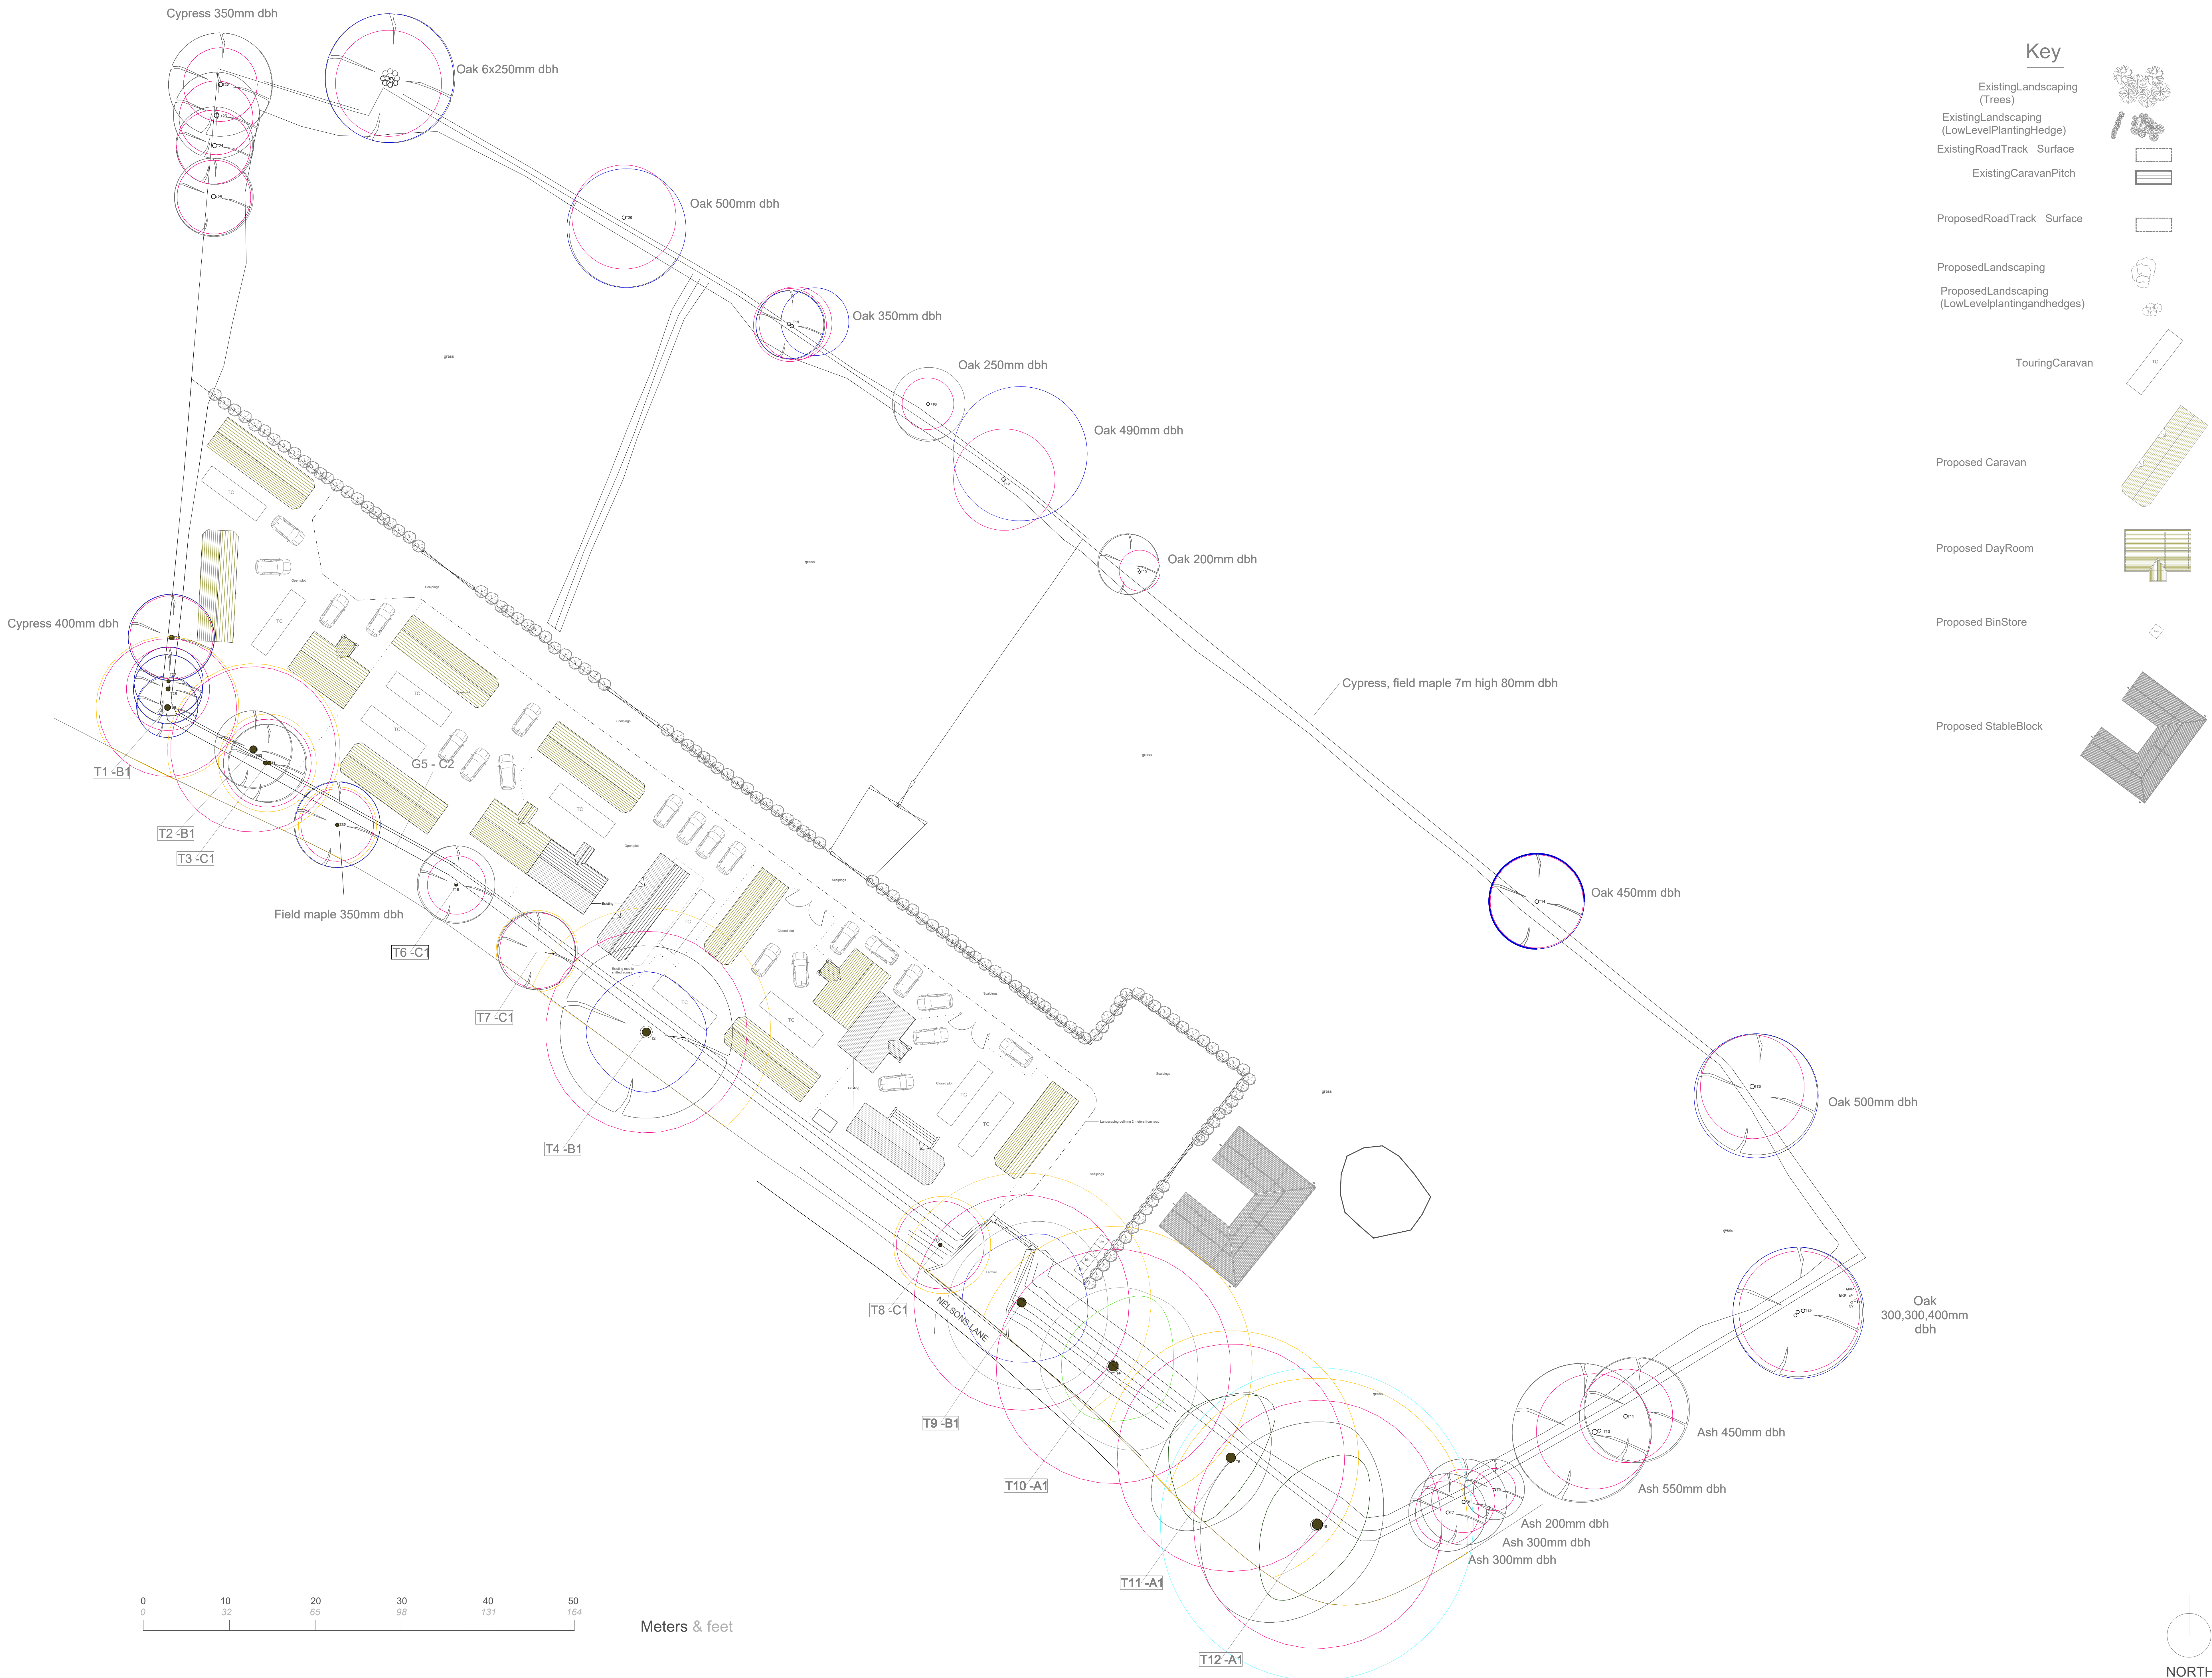

Key

ExistingLandscaping
(Trees)
ExistingLandscaping
(LowLevelPlantingHedge)
ExistingRoadTrack Surface
ExistingCaravanPitch

ProposedRoadTrack Surface

ProposedLandscaping
ProposedLandscaping
(LowLevelplantingandhedges)






TouringCaravan

Proposed Caravan

Proposed DayRoom

Proposed BinStore

Proposed StableBlock

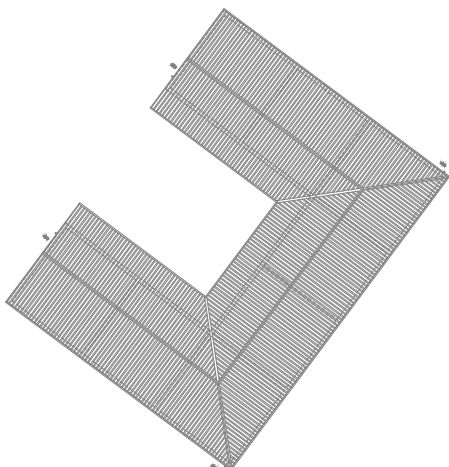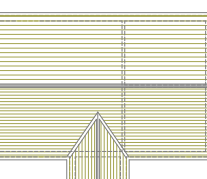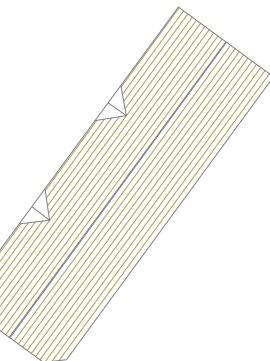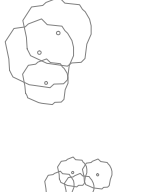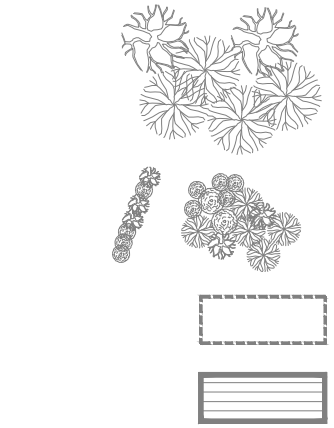

The Copyright of this drawing belongs to OSKAR architecture and shall not be used or reproduced in any form without its express permission. The Moral right of the author is hereby asserted - Copyright © 2024.

Do not scale from this drawing - Work to figured dimensions only. All dimensions to be checked on site prior to the execution of any work.

For the avoidance of doubt all dimensions are measured to wall structure and not the finishes unless otherwise stated.

Where any discrepancy is found to exist within or between drawings and/or documents it should be reported to the architect immediately.

OSKAR architecture shall not be liable for any use of drawings and documents for any purpose other than for which the same were prepared by or on behalf of OSKAR architecture.

Rev. No.	Date	Drawn	Description
001	21/10/24	OU	Initial Design
001	21/10/24	OU	Revised Design
001	21/10/24	OU	Final Design

Proposed Alterations At Dunn Erms,
Nelsons Lane, Reading, RG10 0RR

Site Layout As Proposed

21/10/24 OU 1:250 @ A0

501 Rev G

Malden Court
London KT3 4PW
Tel: 01883 200000
Email: info@oskararchitecture.com