


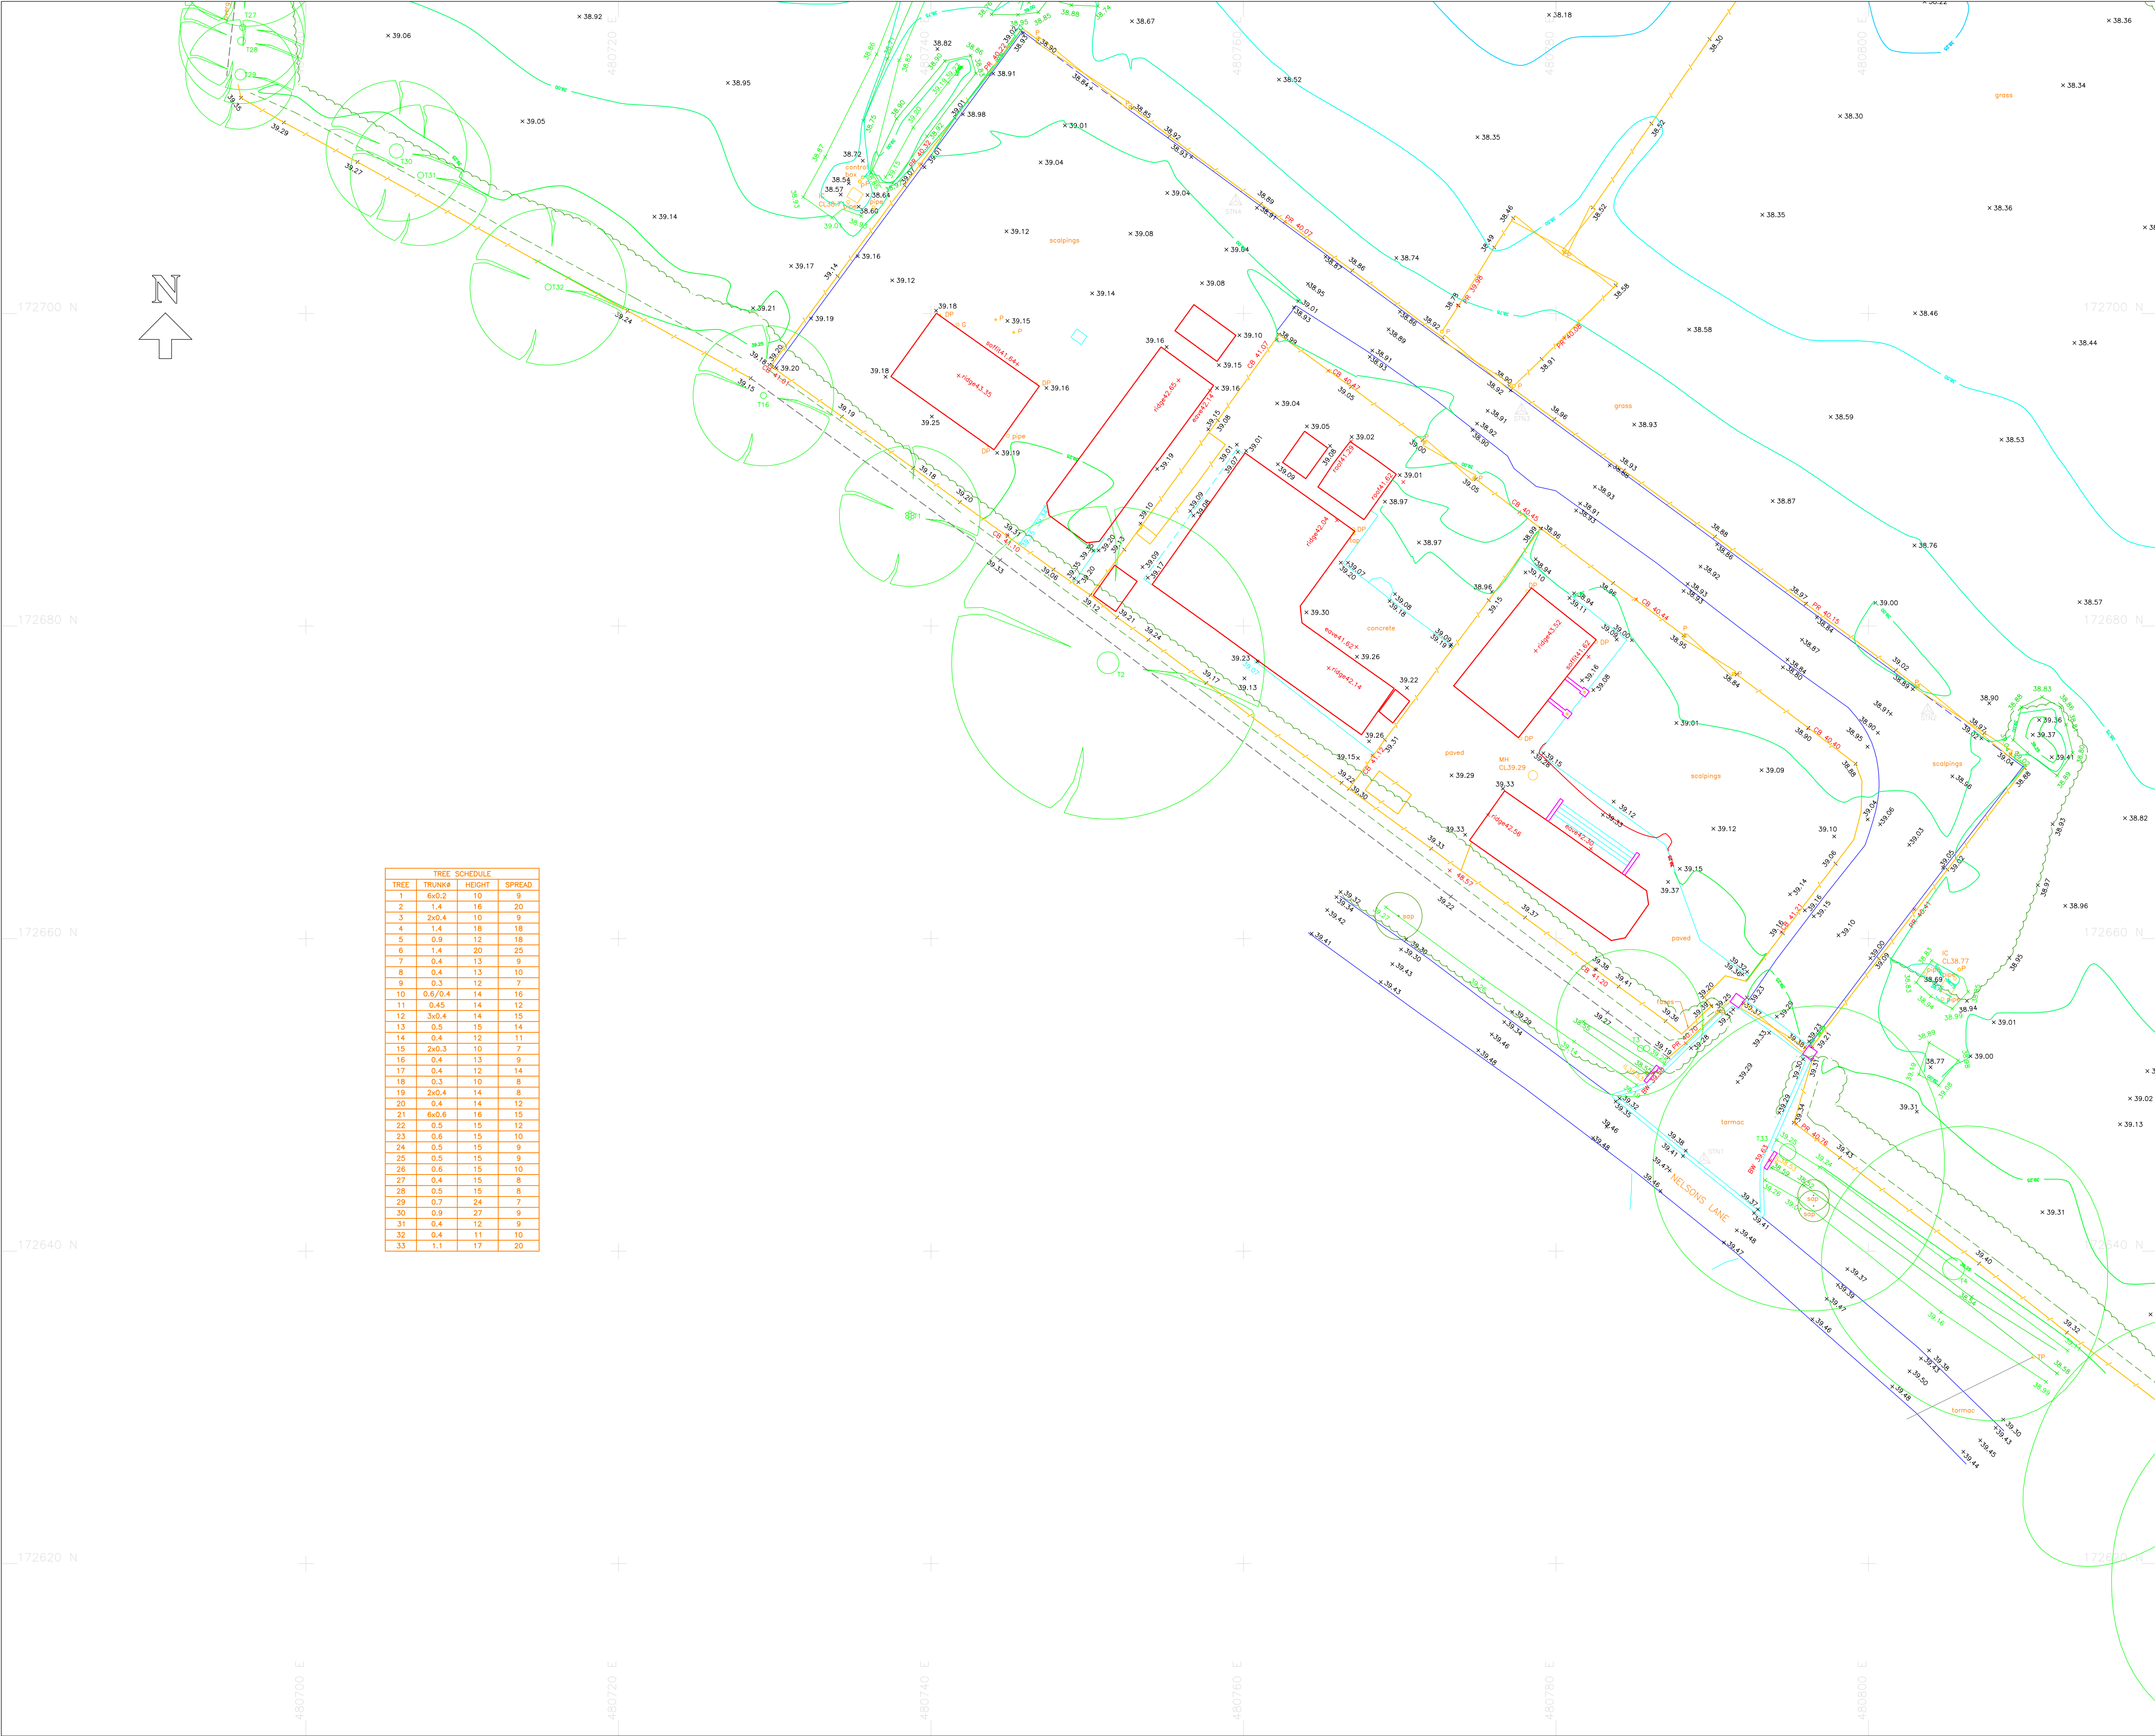

LEGEND

FEATURE STYLES

SURVEY CONTROL

FENCE

HEDGE

FWS

SWS

WATER

POWER LINE (OVERHEAD)

TELECOM LINE (OVERHEAD)

ELECTRIC MAIN

GAS MAIN

EMBANKMENT

FENCE TYPES

DATUM

GRID

LEVELS

SCALE FACTOR REMOVED

NOTES

CLIENT

SITE

TITLE

AS EXISTING

SCALE

DRAWING No.

DATE

JOB No.

FEATURE ABBREVIATIONS

AV Air Valve

BS Bus Stop

BT British Telecom

BW Brick Wall

CB Conc Bollard

CL Cover Level

CTO cable TV outlet

EB Electric Box

EC Electric Cover

EP Electricity Pole

FH Fire Hydrant

FL Floor level

G Gully

GM Gas Meter

GV Gas Valve

IL Invert Level

IC Inspection Chamber

KLS Keep Left Sign

KO Kerb Offset

LB Letter Box

LP Lamp Post

MKR Marker

MP Metal Post

MH Manhole

MB Metal Bollard

P Post

PI Petrol Interceptor

RG Road Gully

RNB Road Name Board

RS Road Sign

RW Retaining Wall

SA Sackaway

SC Stopcock

SV Sluice Valve

TP Telegraph Pole

TGB Telephone Box

CPL Conc Panel

CP Chestnut Paling

CW Chicken Wire

IW Interwoven

IR Iron Railing

OB Openboard

PR Post and rail

PW Post and Wire

WL Water Level

WM Water Meter

WO Water Outlet

WV Water Valve

SURVEY CONTROL			
SIN	1E	1N	2
1	480799.469	172645.870	39.363
2	480803.787	172674.621	38.918
3	480777.795	172693.816	38.929
4	480759.499	172707.205	38.944

TREE SCHEDULE			
TREE	TRUNKS	HEIGHT	SPREAD
1	6x0.2	10	9
2	1.4	16	20
3	2x0.4	10	9
4	1.4	18	18
5	0.9	12	18
6	1.4	20	25
7	0.4	13	9
8	0.4	13	10
9	0.3	12	7
10	0.6/0.4	14	16
11	0.45	14	12
12	3x0.4	14	15
13	0.5	15	14
14	0.4	12	11
15	2x0.3	10	7
16	0.4	13	9
17	0.4	12	14
18	0.3	10	8
19	2x0.4	14	8
20	0.4	14	12
21	6x0.6	16	15
22	0.5	15	12
23	0.6	15	10
24	0.5	15	9
25	0.5	15	9
26	0.6	15	10
27	0.4	15	8
28	0.5	15	8
29	0.7	24	7
30	0.9	27	9
31	0.4	12	9
32	0.4	11	10
33	1.1	17	20



SURVEYED BY
ATLAS GEOMATICS LTD
land & engineering surveyors

14 Park Close
Sonning Common
Oxfordshire
RG4 9RY

T: 07900 243622

e: office@atlasgeomatics.co.uk
www.atlasgeomatics.co.uk

CLIENT

ET PLANNING

SITE

DUNN ELMS
NELSONS LANE
READING
RG10 ORR

TITLE

SITE SURVEY

AS EXISTING

SCALE

1/200 (A1)

DRAWING No.

T02

DATE

FEBRUARY 2024

JOB No.

2402521