


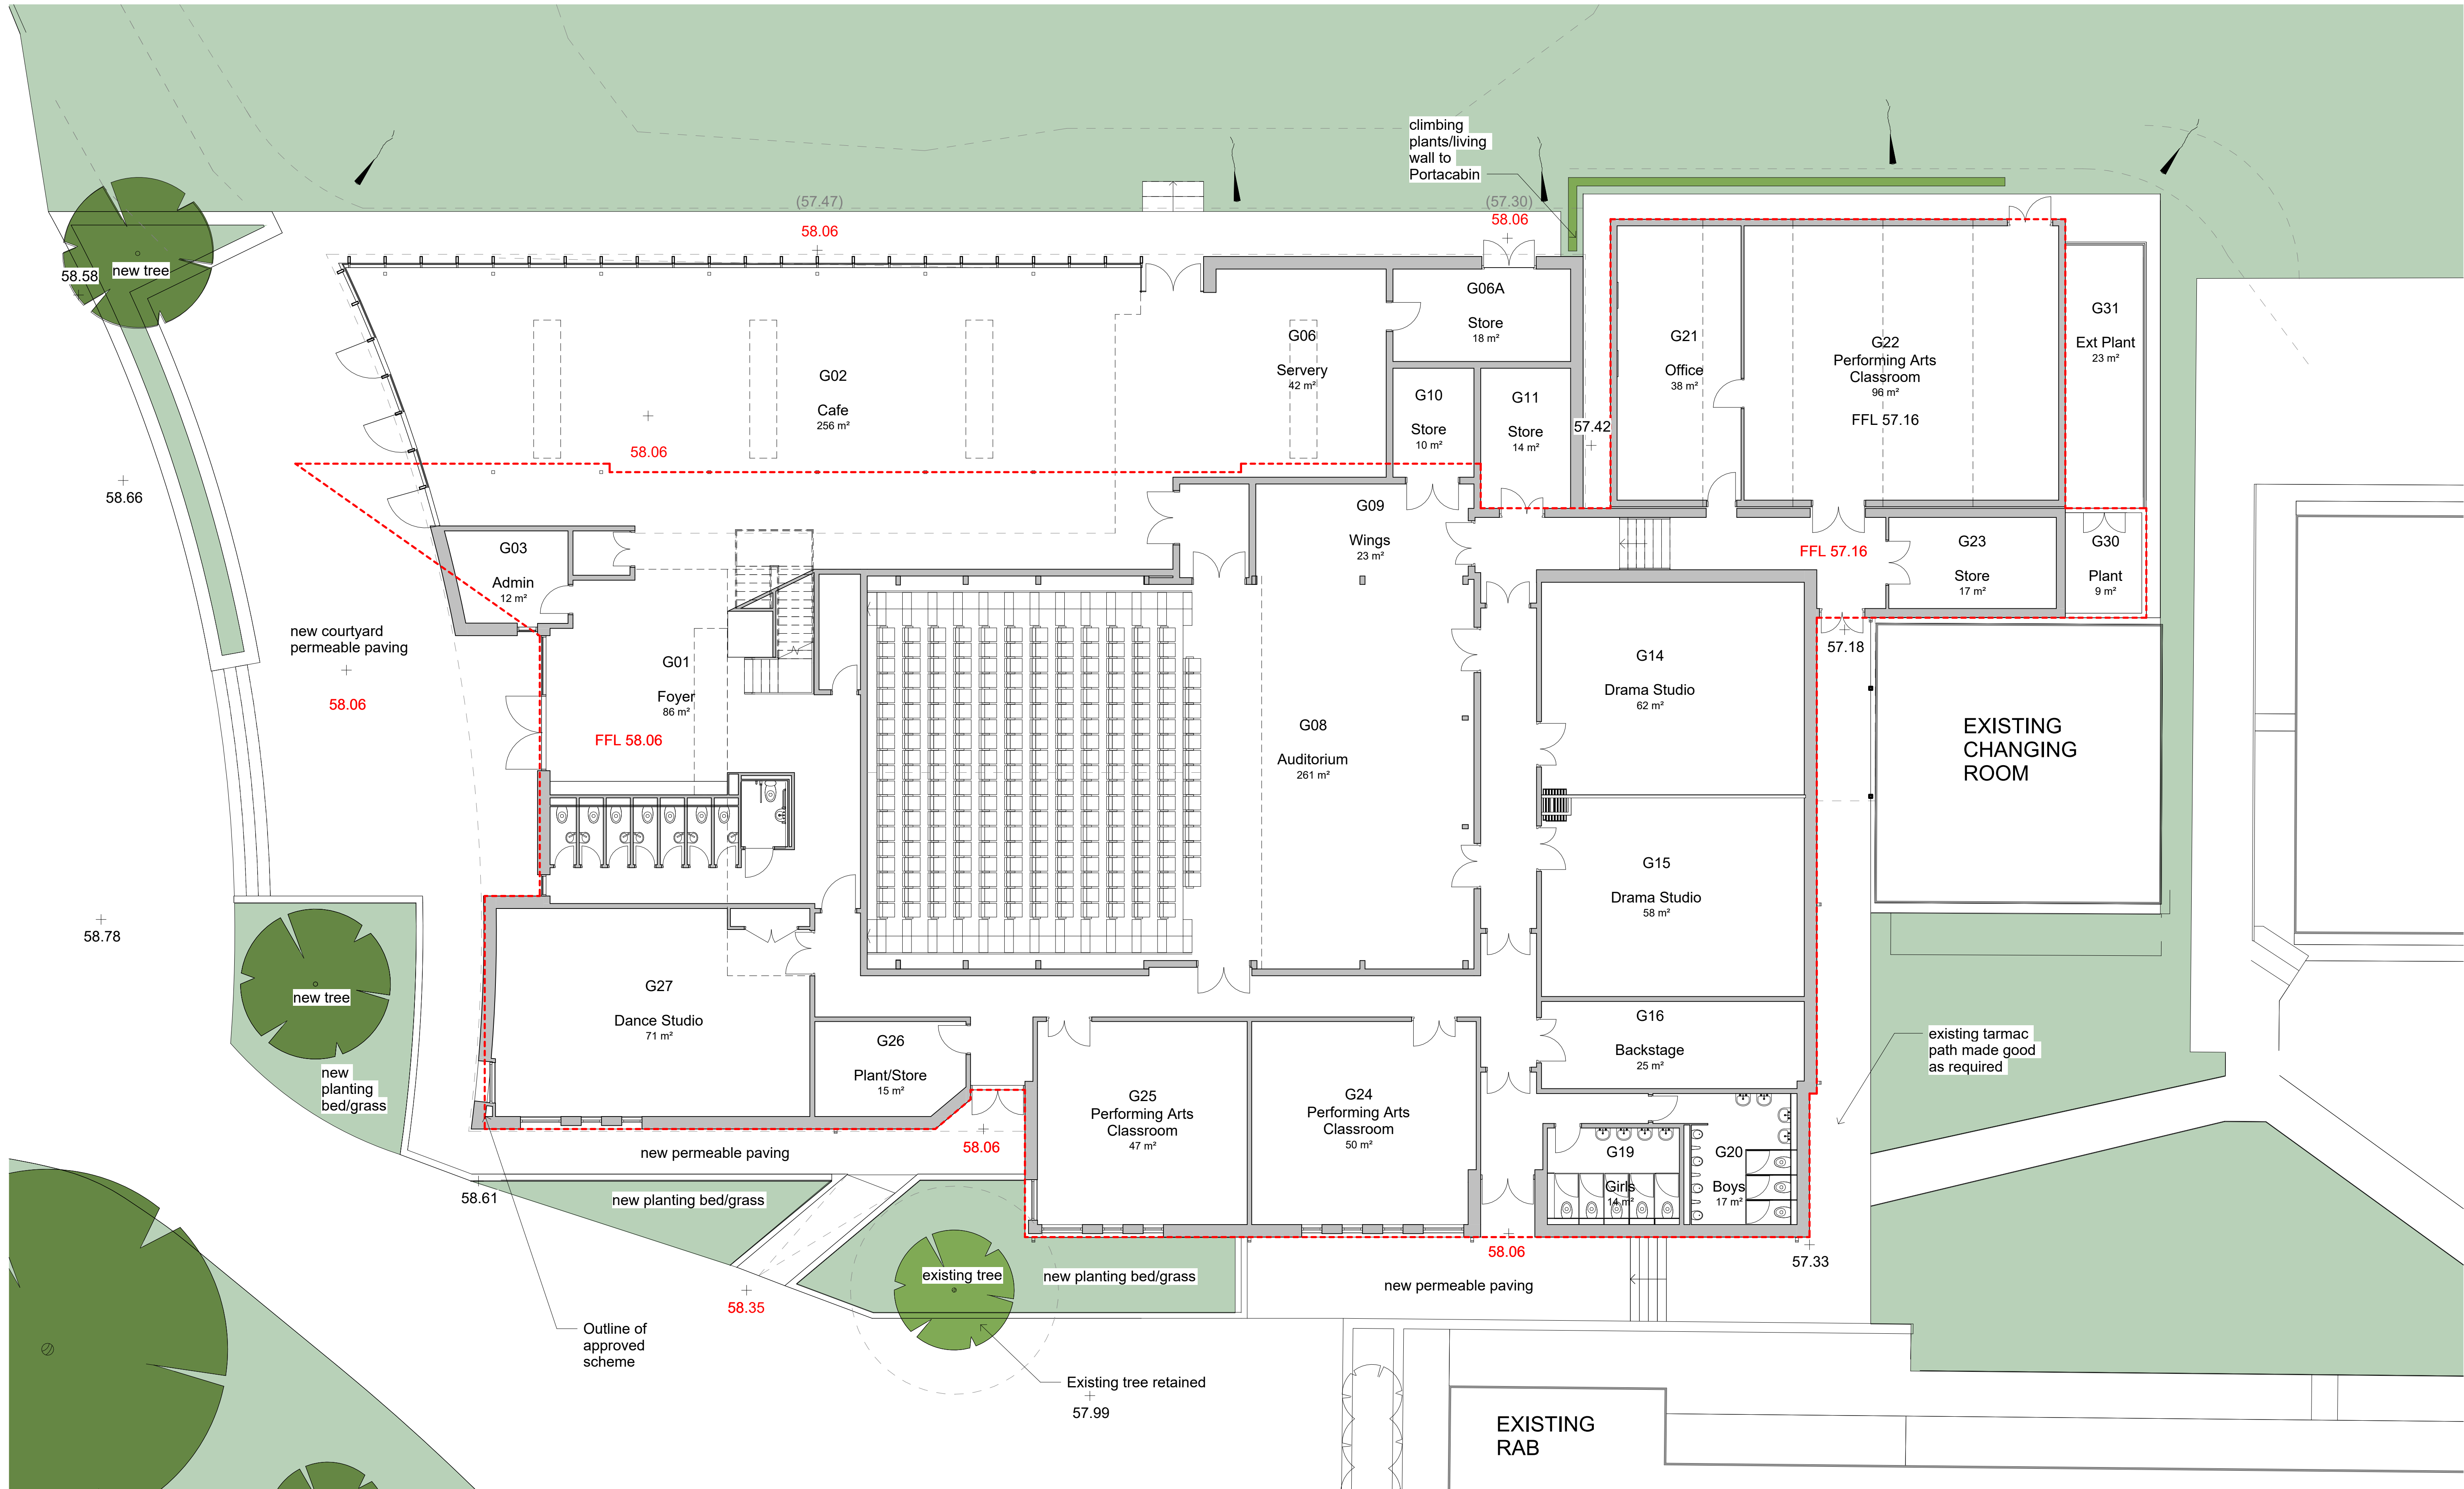

- Outline of approved scheme
- + 58.00 Existing level (retained)
- + (58.00) Existing level to be altered
- + 58.00 Proposed level

