
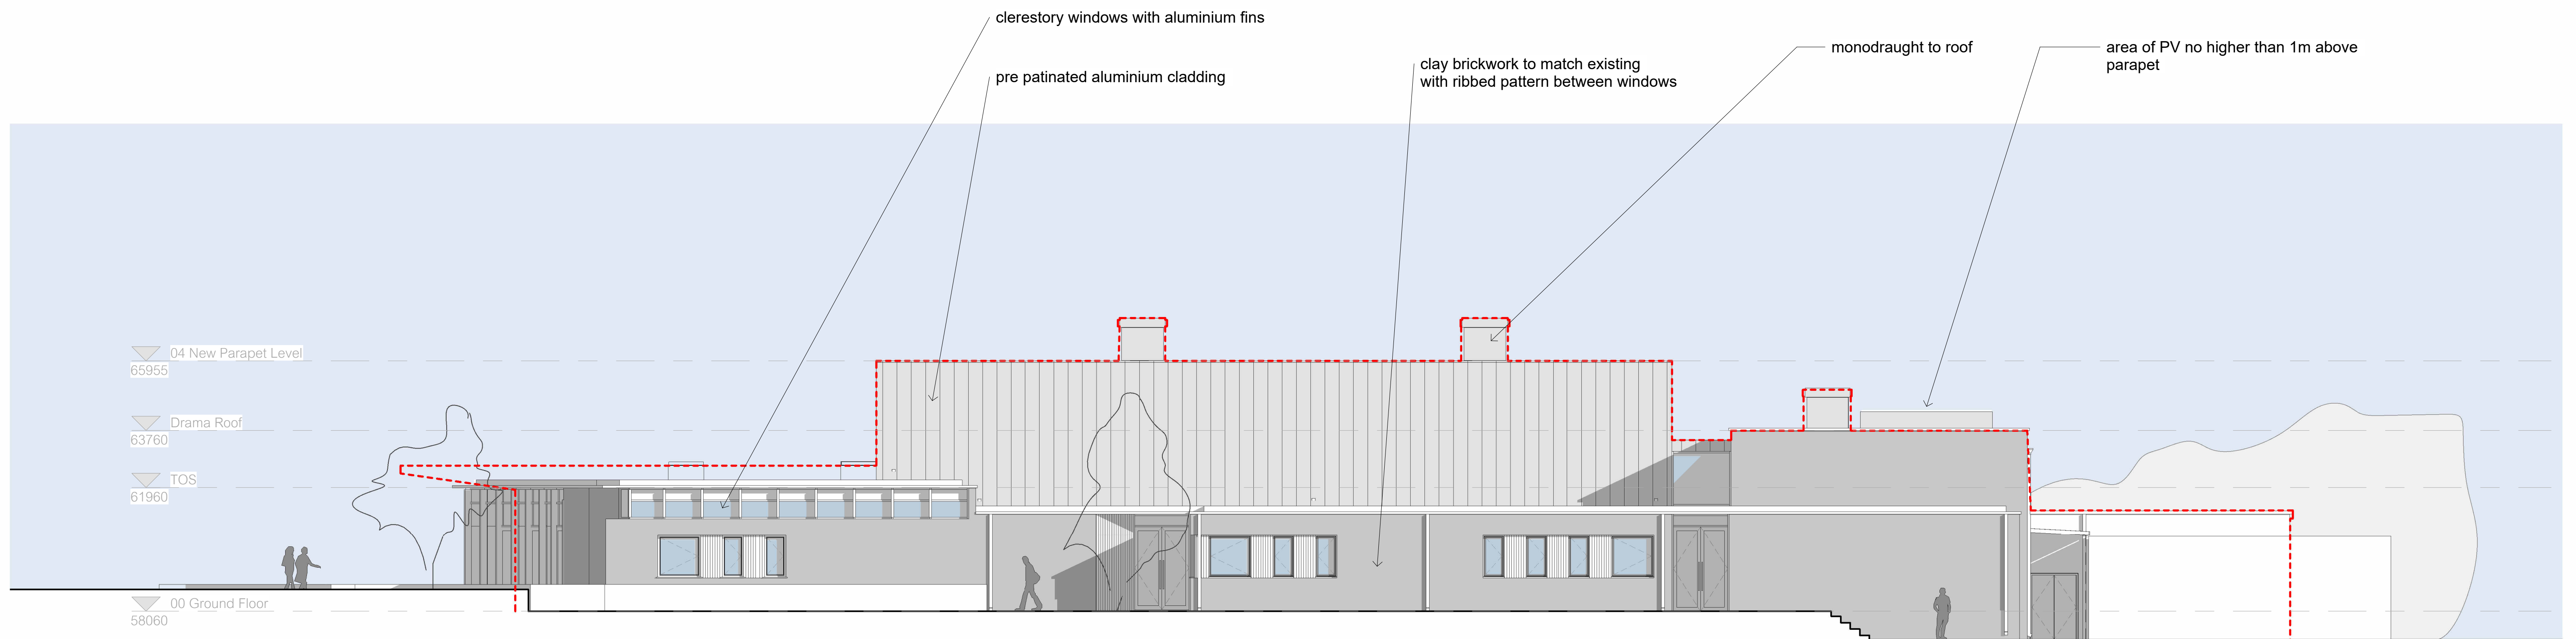


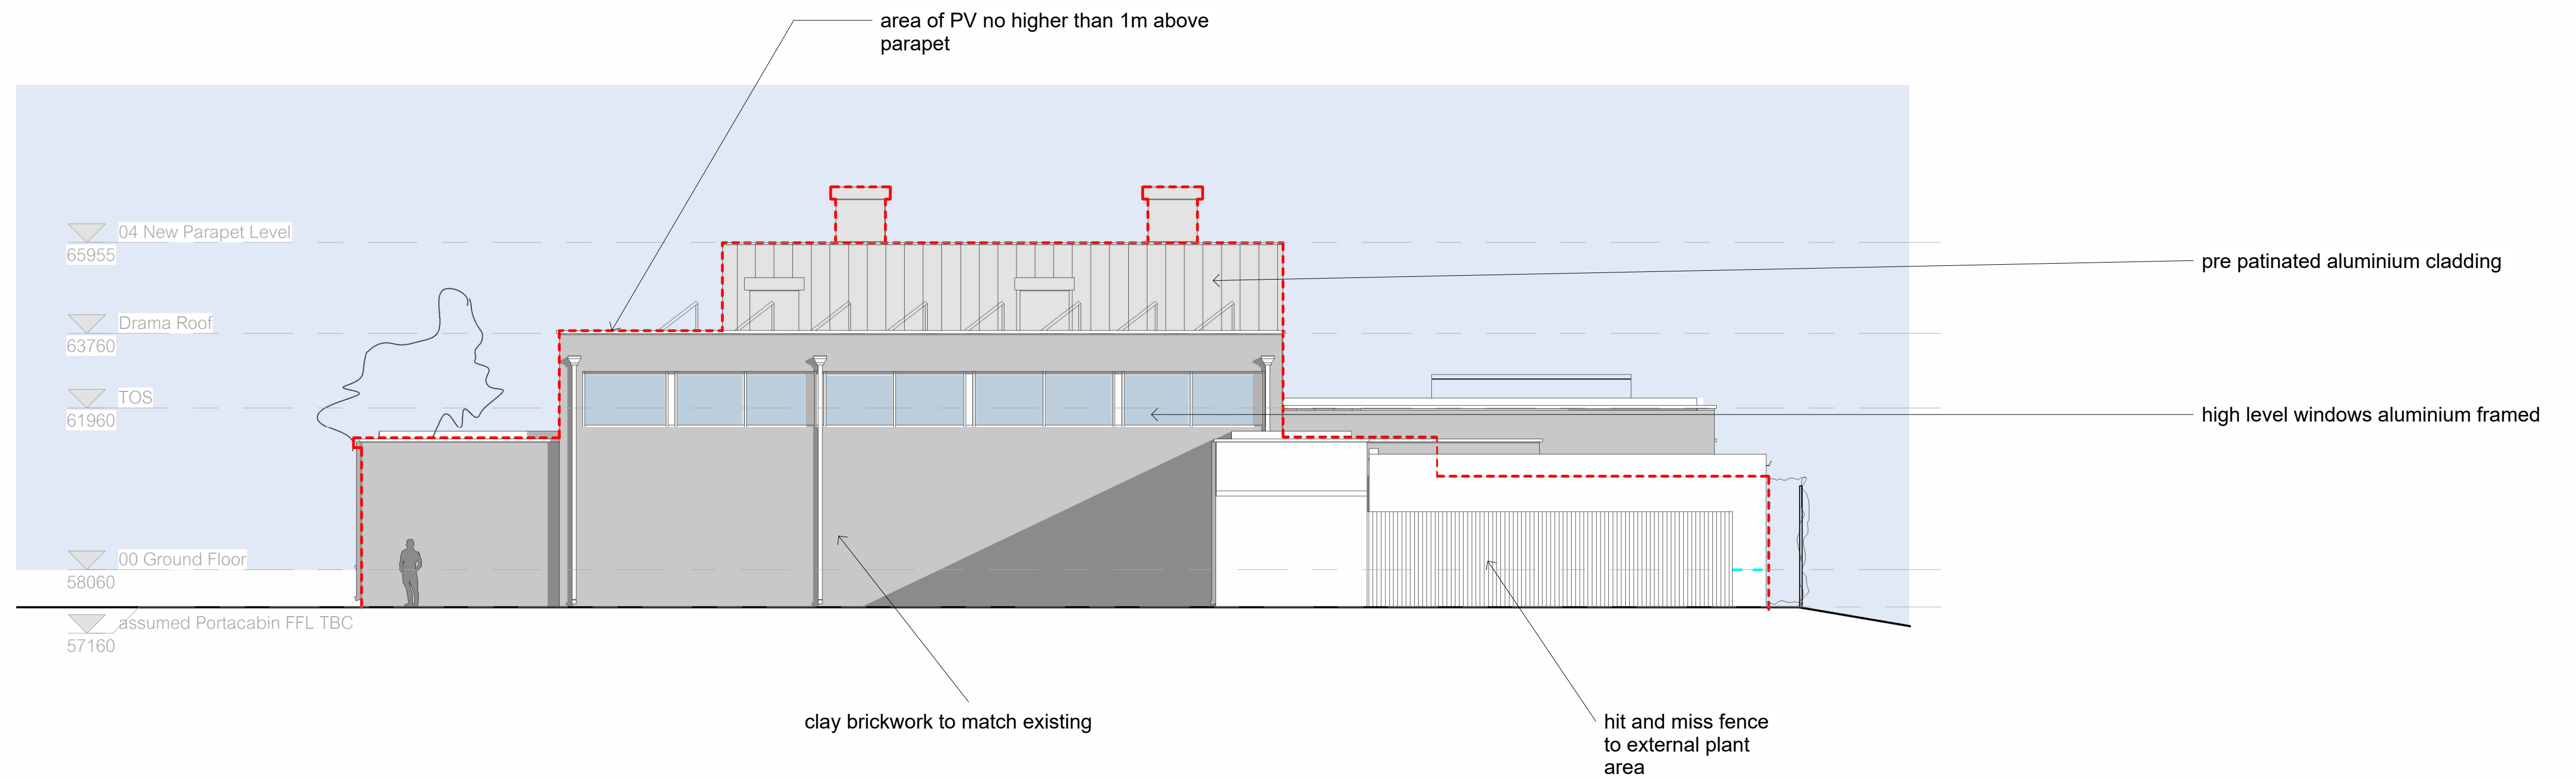

----- denotes approved scheme

0 1m 5m 10m
Scale: 1:100

UPDATED FOR S73 APPLICATION
revision

20/09/24 P01
by date index

READING BLUE COAT SCHOOL
REDEVELOPMENT OF WAY HALL

GBS architects

Proposed Elevations

St Thomas House, 6 Becket Street, Oxford, OX1 1PP
t: 01865 305 130 e: info@gsarchitects.co.uk w: www.gbsarchitects.co.uk

scale: 1 : 100@A1 date: AUG 24 dwn/cdt: FG/DW

7119-GBS-XX-XX-DR-A-107-P01