
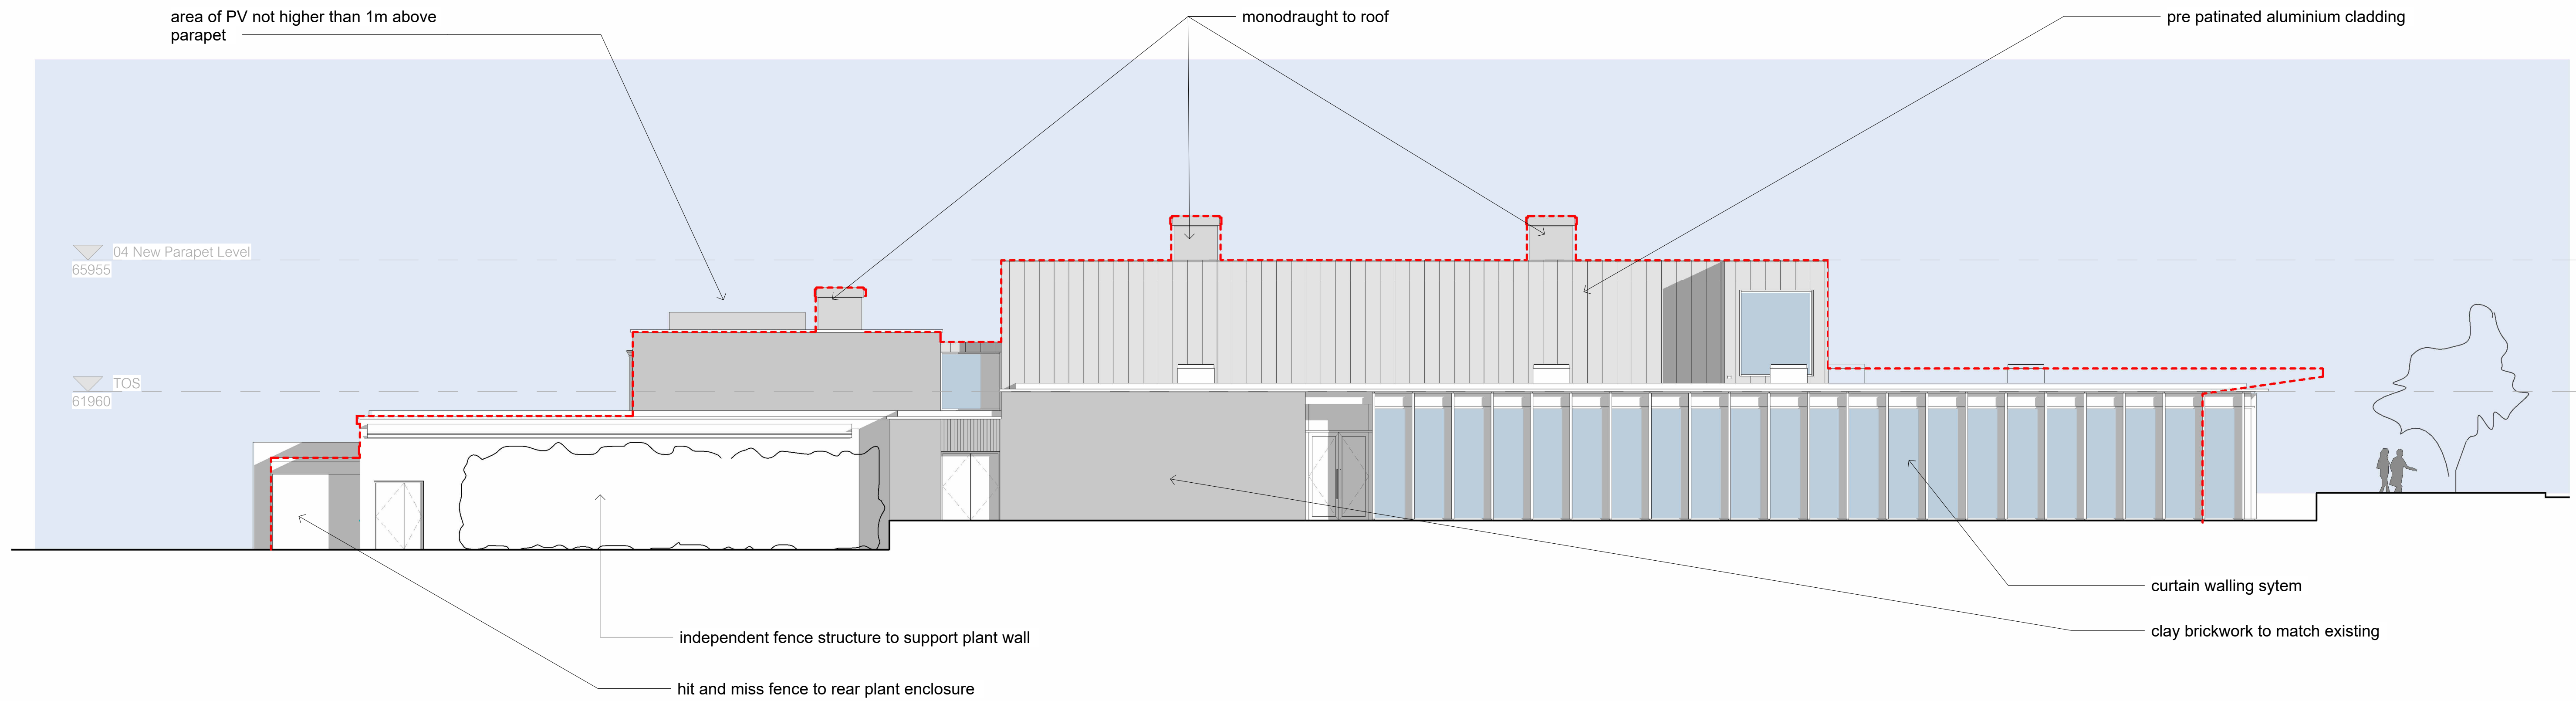


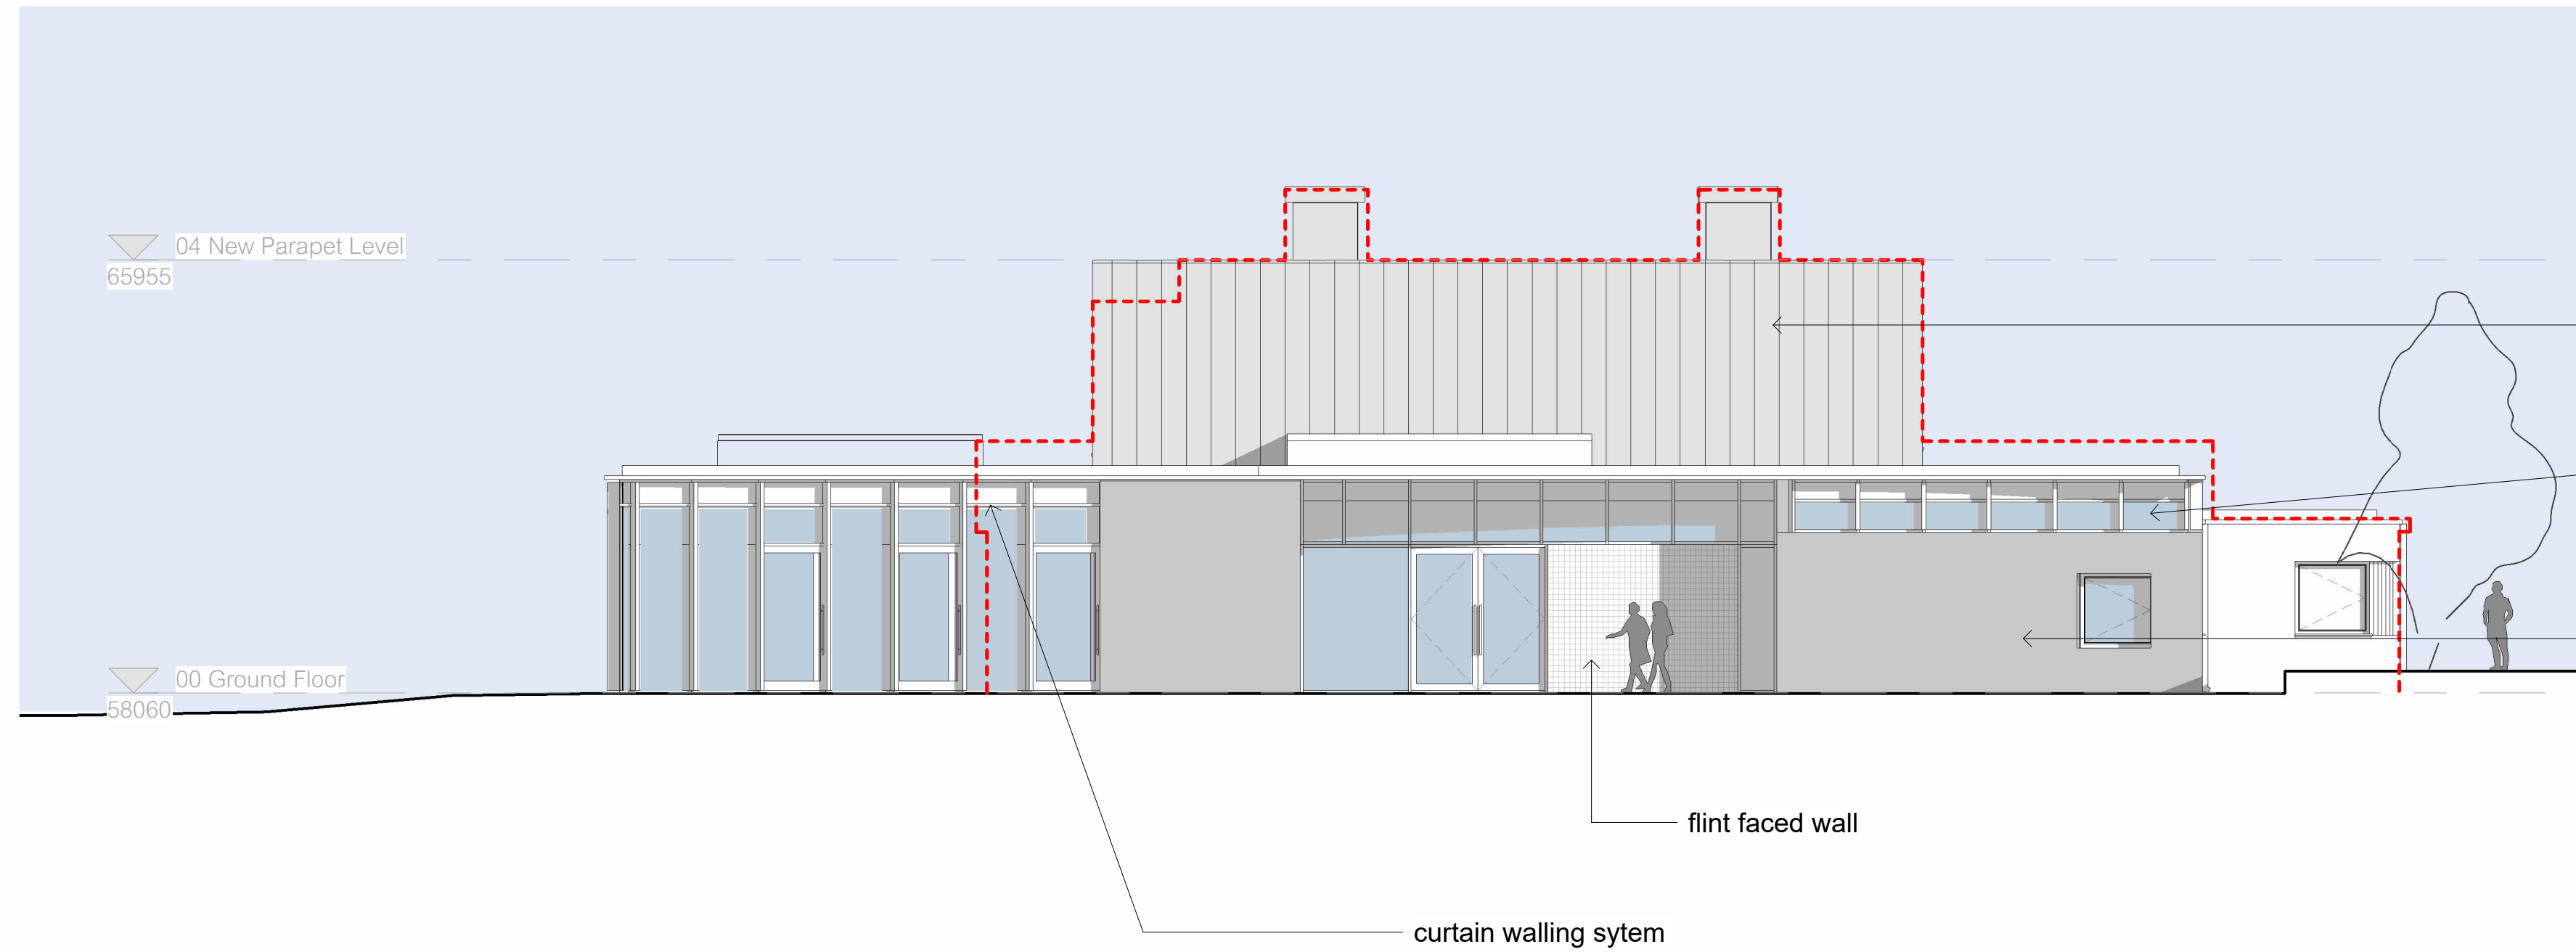

----- denotes approved scheme

0 1m 5m 10m
Scale: 1:100