


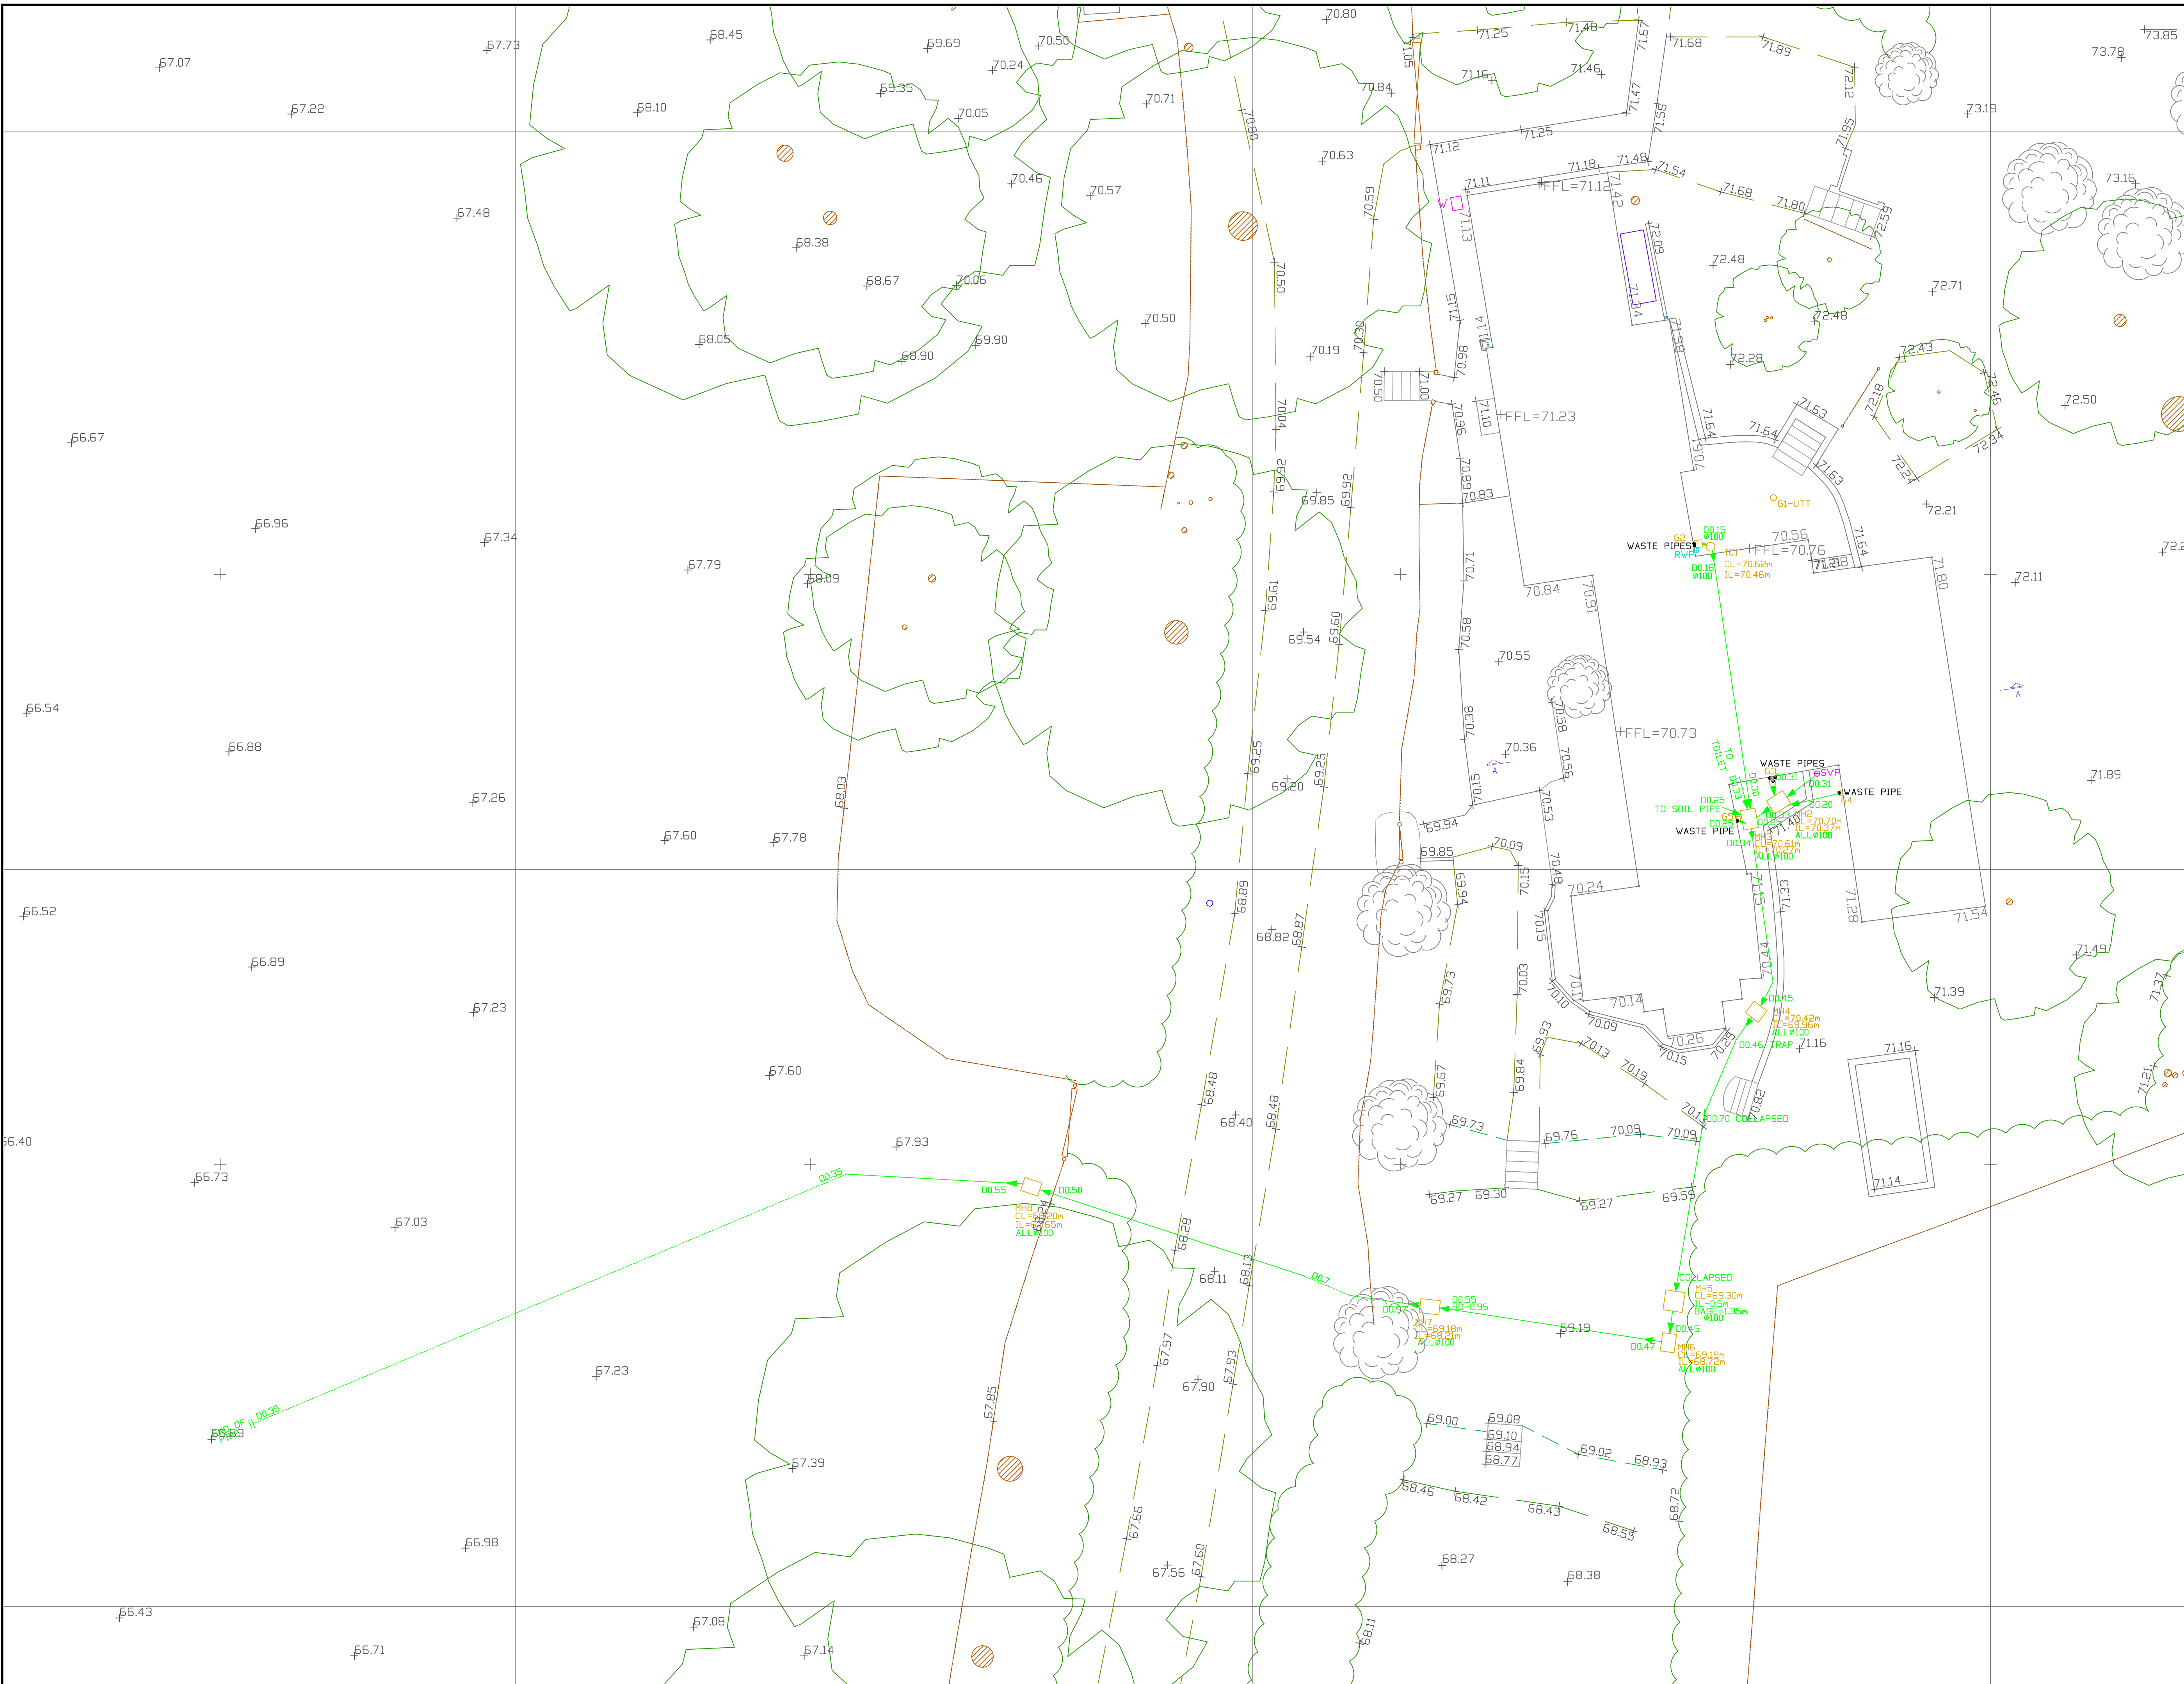

Client
Vale Consultancy

Project
Drainage Survey

The Old Thatch, Drift Lane,
Finchampstead,
Berkshire.

Surveyed TC	Date 08/04/26
-------------	---------------

<i>Drawn</i>	TC	<i>Date</i>	11/04/26
--------------	----	-------------	----------

Scale	1:100@A1	Checked	BK
-------	----------	---------	----

CLS Ref.	CLS/0356
----------	----------

Drawing No. VC/TOT/D01

DO NOT SCALE

THIS DRAWING IS COPYRIGHT.

NOTES

1. COORDINATES AND LEVELS ARE BASED UPON OSTN15 VIA THE ACTIVE GNSS NETWORK.

— — — —	DRAINAGE(COMBINED)
— — — —	DRAINAGE(SURFACE)
— — — —	DRAINAGE(FOUL)
— — — —	POWER
— — — —	WATER
— — — —	BRITISH TELECOM/COMMS
— — — —	GAS
— — — —	UNKNOWN SERVICE
— — — —	GPR ANOMALY
UTT	UNABLE TO TRACE
UTT	UNABLE TO TRACE FURTHER
ASR	ASSUMED ROUTE
P	PLASTIC
PIG/CIG	PIPE/CABLE INTO GROUND
UTL	UNABLE TO LIFT
D.x	DEPTH TO SERVICE (m)
B	BLOCKED

Rev	Ammendments	Date

KEY

BOTTOM OF BANK
 TOP OF BANK
 CONTOURS
 GABINET
 CAB
 TREE
 FIRE HYDRANT
 BRITISH TELEPHONE
 CABLE TV
 OVERHEAD LINE
 GAS METER
 BRICK WALL
 BLOCK WALL
 STONE WALL
 VEGETATION
 CLOSE ROAD
 TOP RAIL FENCE
 HERMS FENCE
 TOP WIRE FENCE
 DROPPED KERB
 KERB CHANNEL
 TOP OF KERB
 VERGE
 CONTROL STRIP
 TREE HEIGHT
 POST BOX NO.
 GRILL
 GRILL
 GRILL
 BOLLARD
 BOLLARD
 BIN
 BIN
 ASPHALT
 GR
 GRASS
 HARVESTING
 BELINDA BRACE
 RS
 TRAFFIC SIGN
 INSPECTION
 MANHOLE
 MANHOLE
 WARDEN POST
 TELEGRAPH PO
 LIGHTING CUL
 GULLY
 SLURRY WATER
 STUMP
 STOP TAP



Coombs

Coombs Land Surveys Ltd.
32 Meadow View
Dunvant
Swansea
SA2 7UZ
Tel. 07927 666910
tim@coombslandsurveys.co.uk