

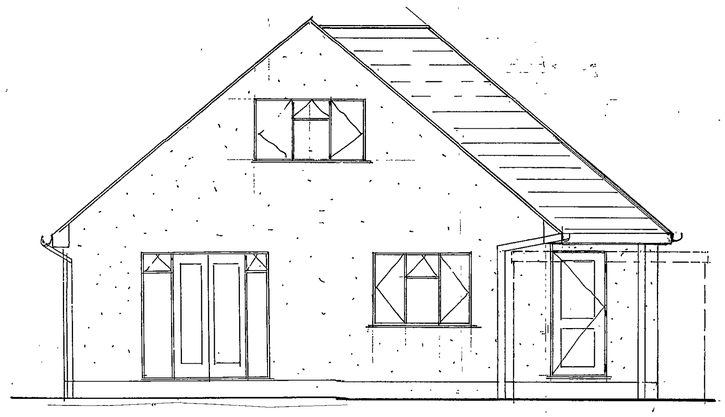



REAR ELEVATION

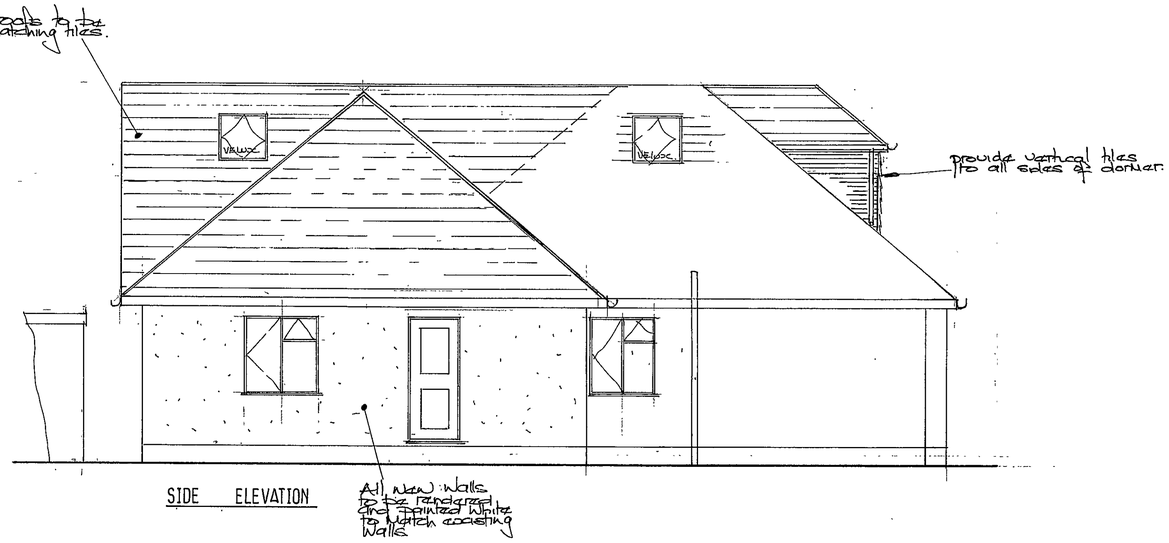

SIDE ELEVATION

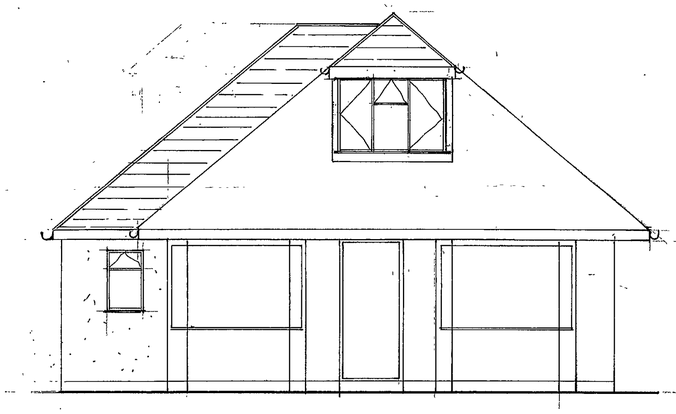

FRONT ELEVATION

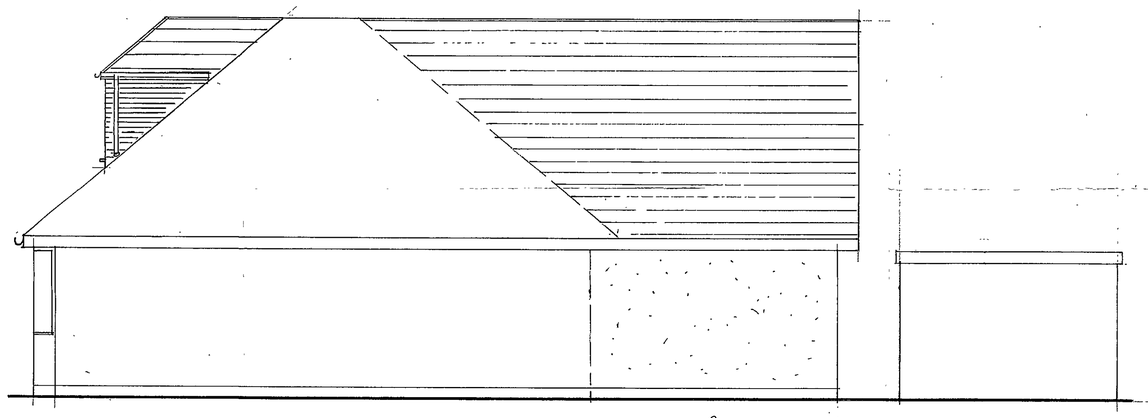

SIDE ELEVATION

20.NOV.2002 8043

Revisions	Mark	Date	Int.
SIDE DORMER REMOVED	C	11/02	PP.
FRONT & REAR DORMERS ALTERED + VELUX WINDOWS	B.	7/02	PP
FRONT DORMER ALTERED	A	30/8/02	PP

Priest Design Service
"Greenlawns"
22, Dovedale Close,
Owlsmoor, Sandhurst,
Berkshire,
GU47 OYG.
01344 778257.

Client. MRS M. DERHAM.
22, WOODWAVE,
WOODLEY.

Contract.


APPROVED

Drawing. ELEVATIONS.


Scales :	1:50,	Date. JULY. 02.
Engineer.		Drawn. R.A.P.

Drg No. 1738 / 2 C


D 11/11/02

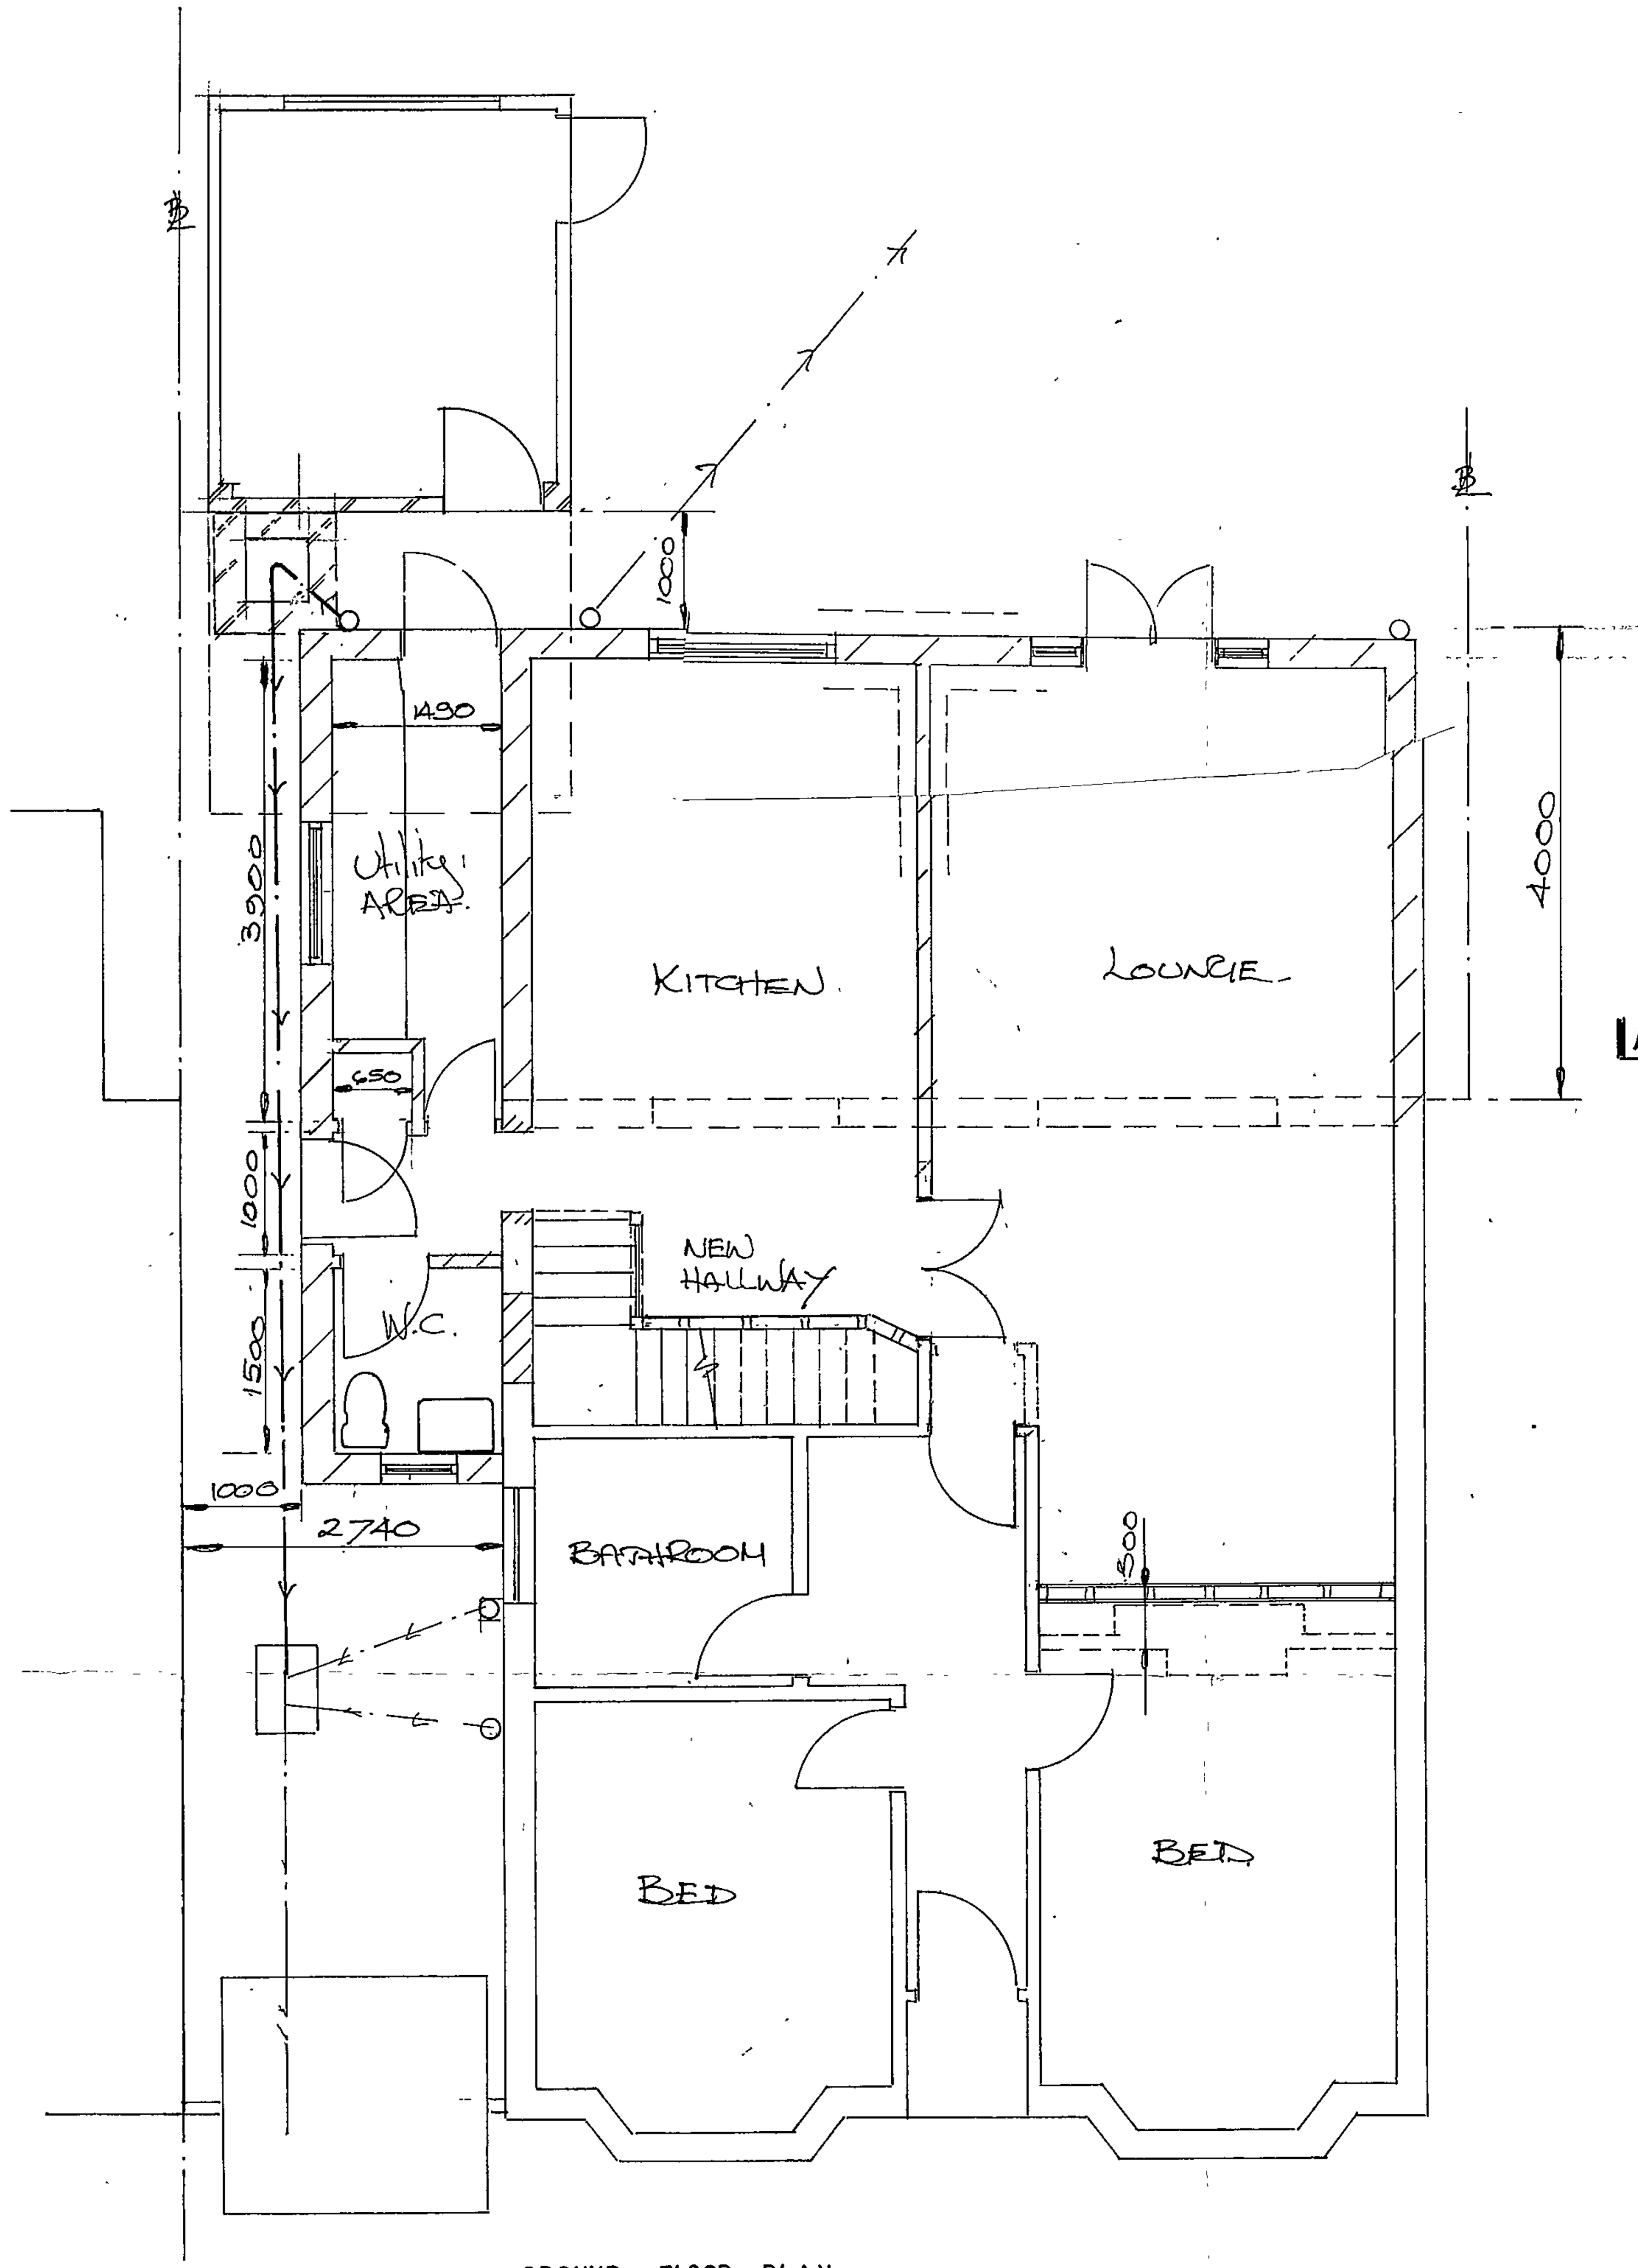


GROUND FLOOR PLAN

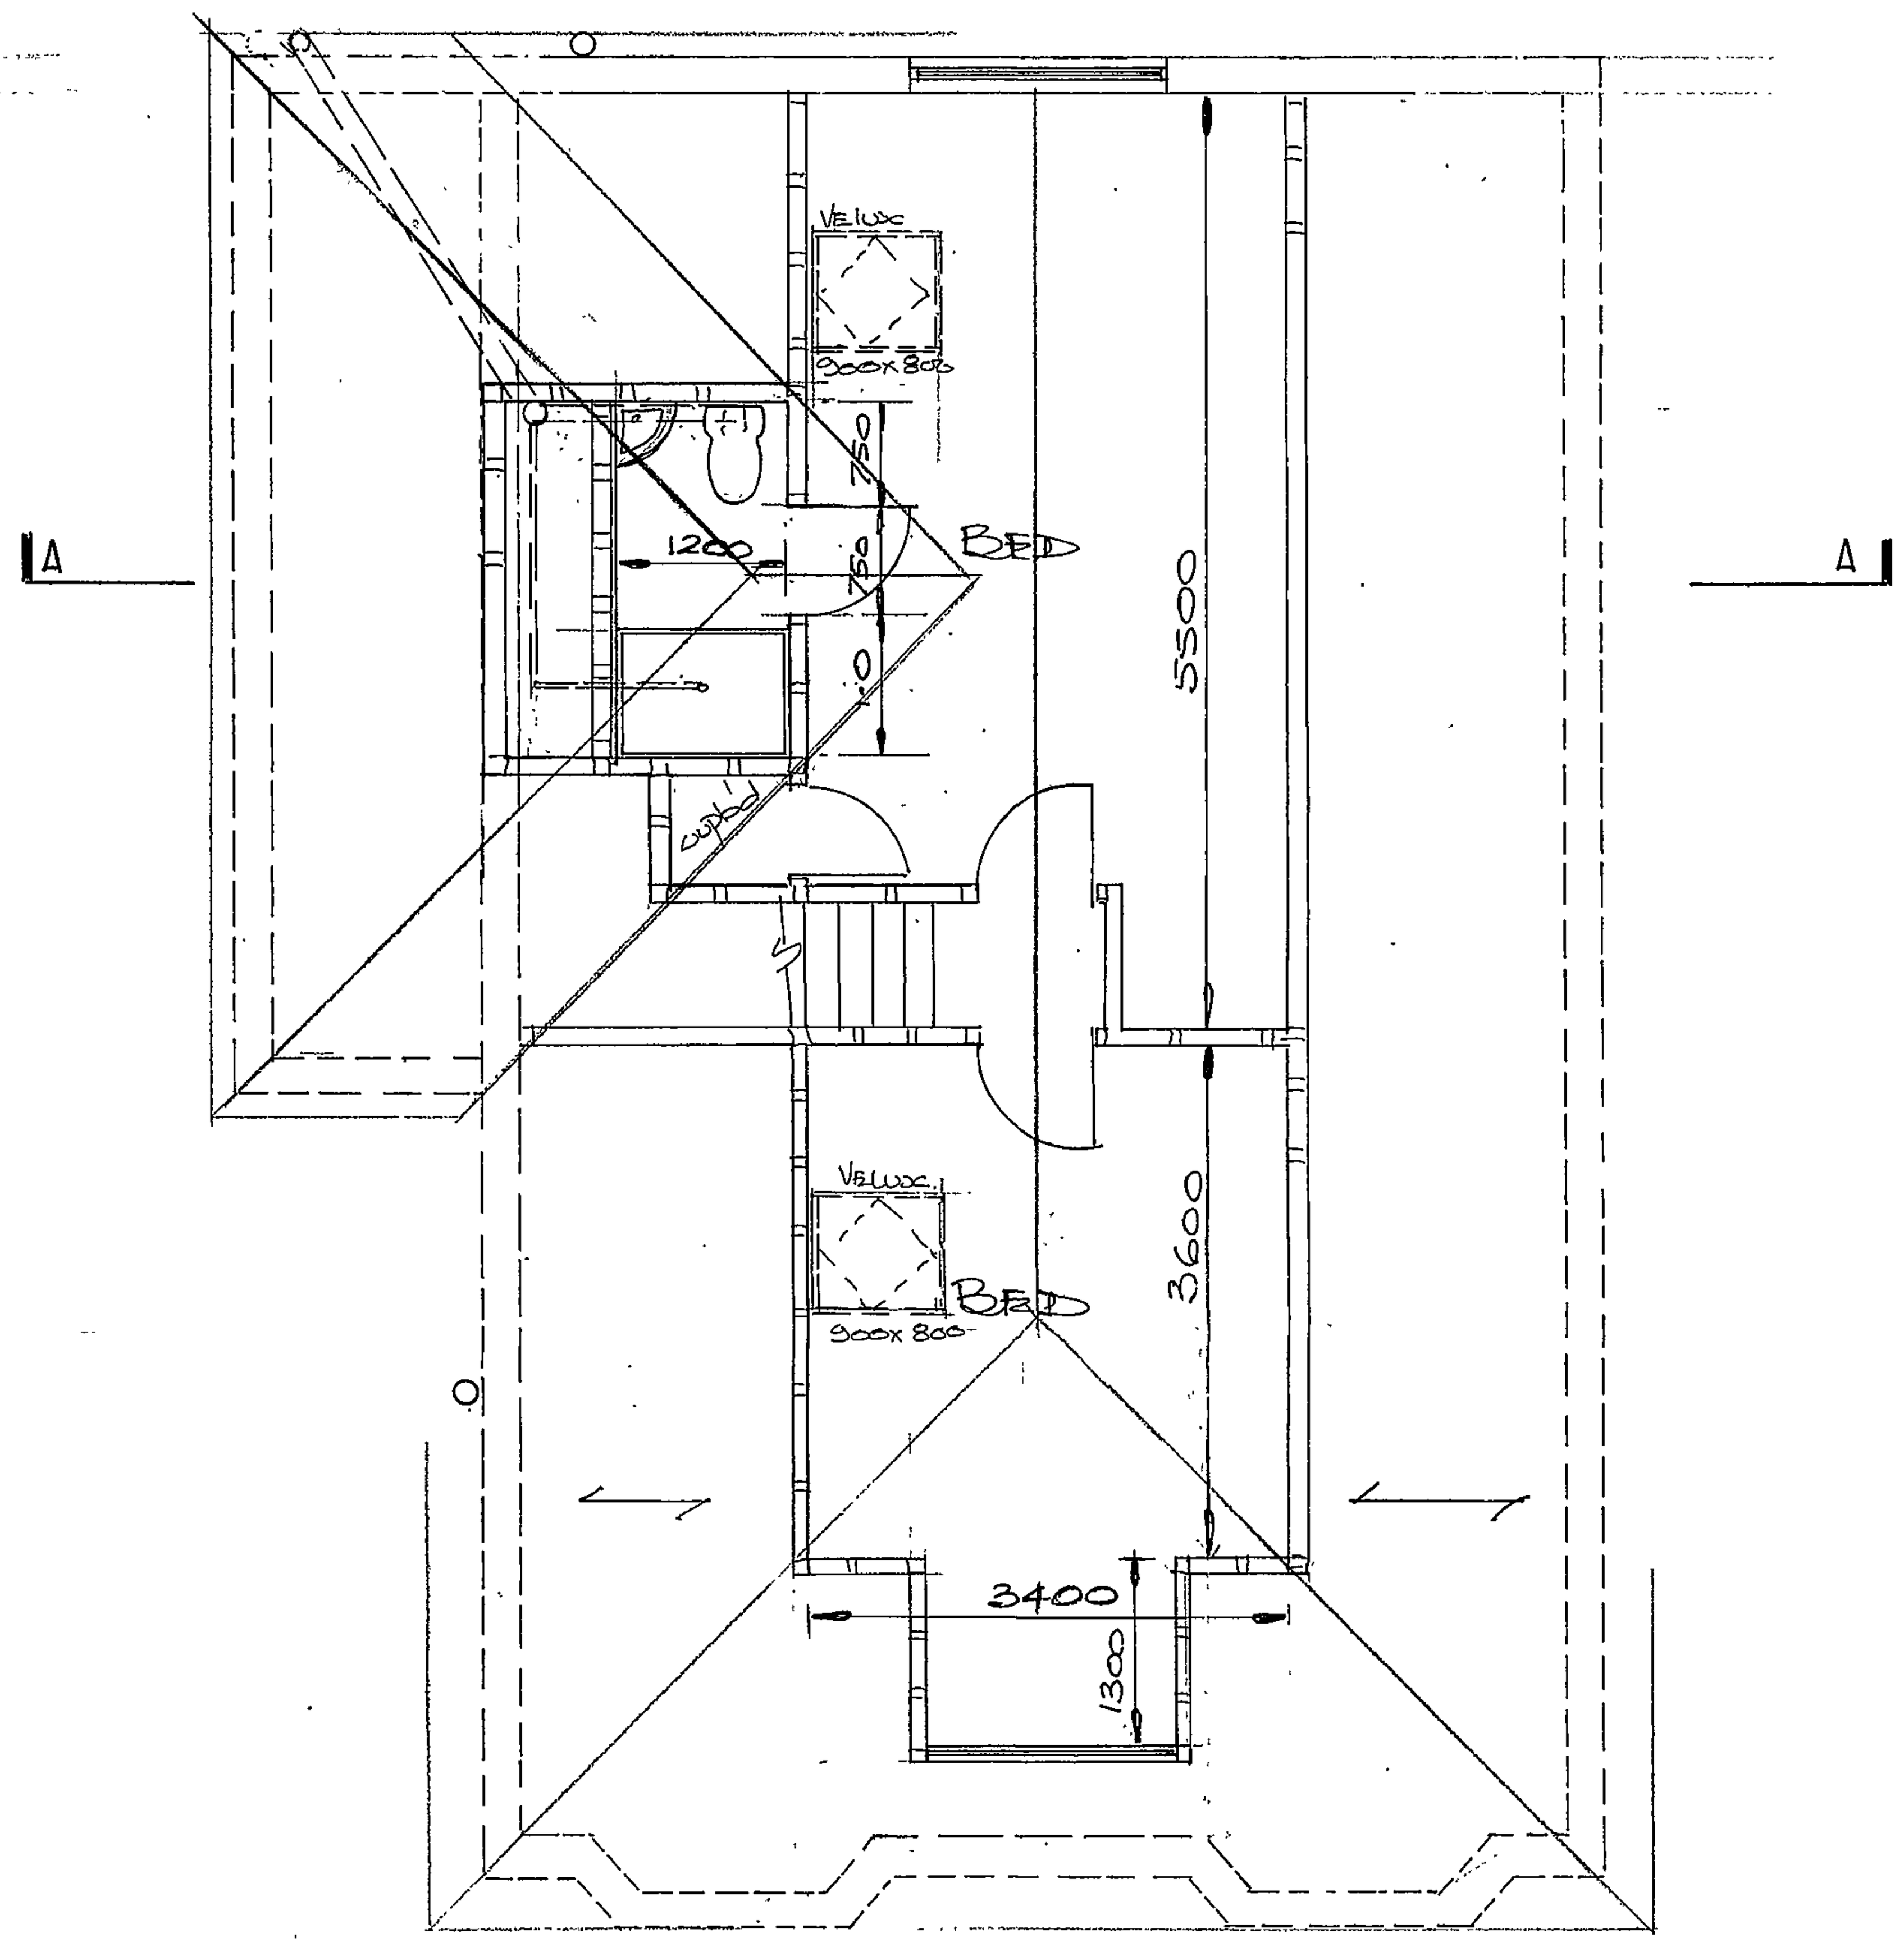


FIRST FLOOR PLAN

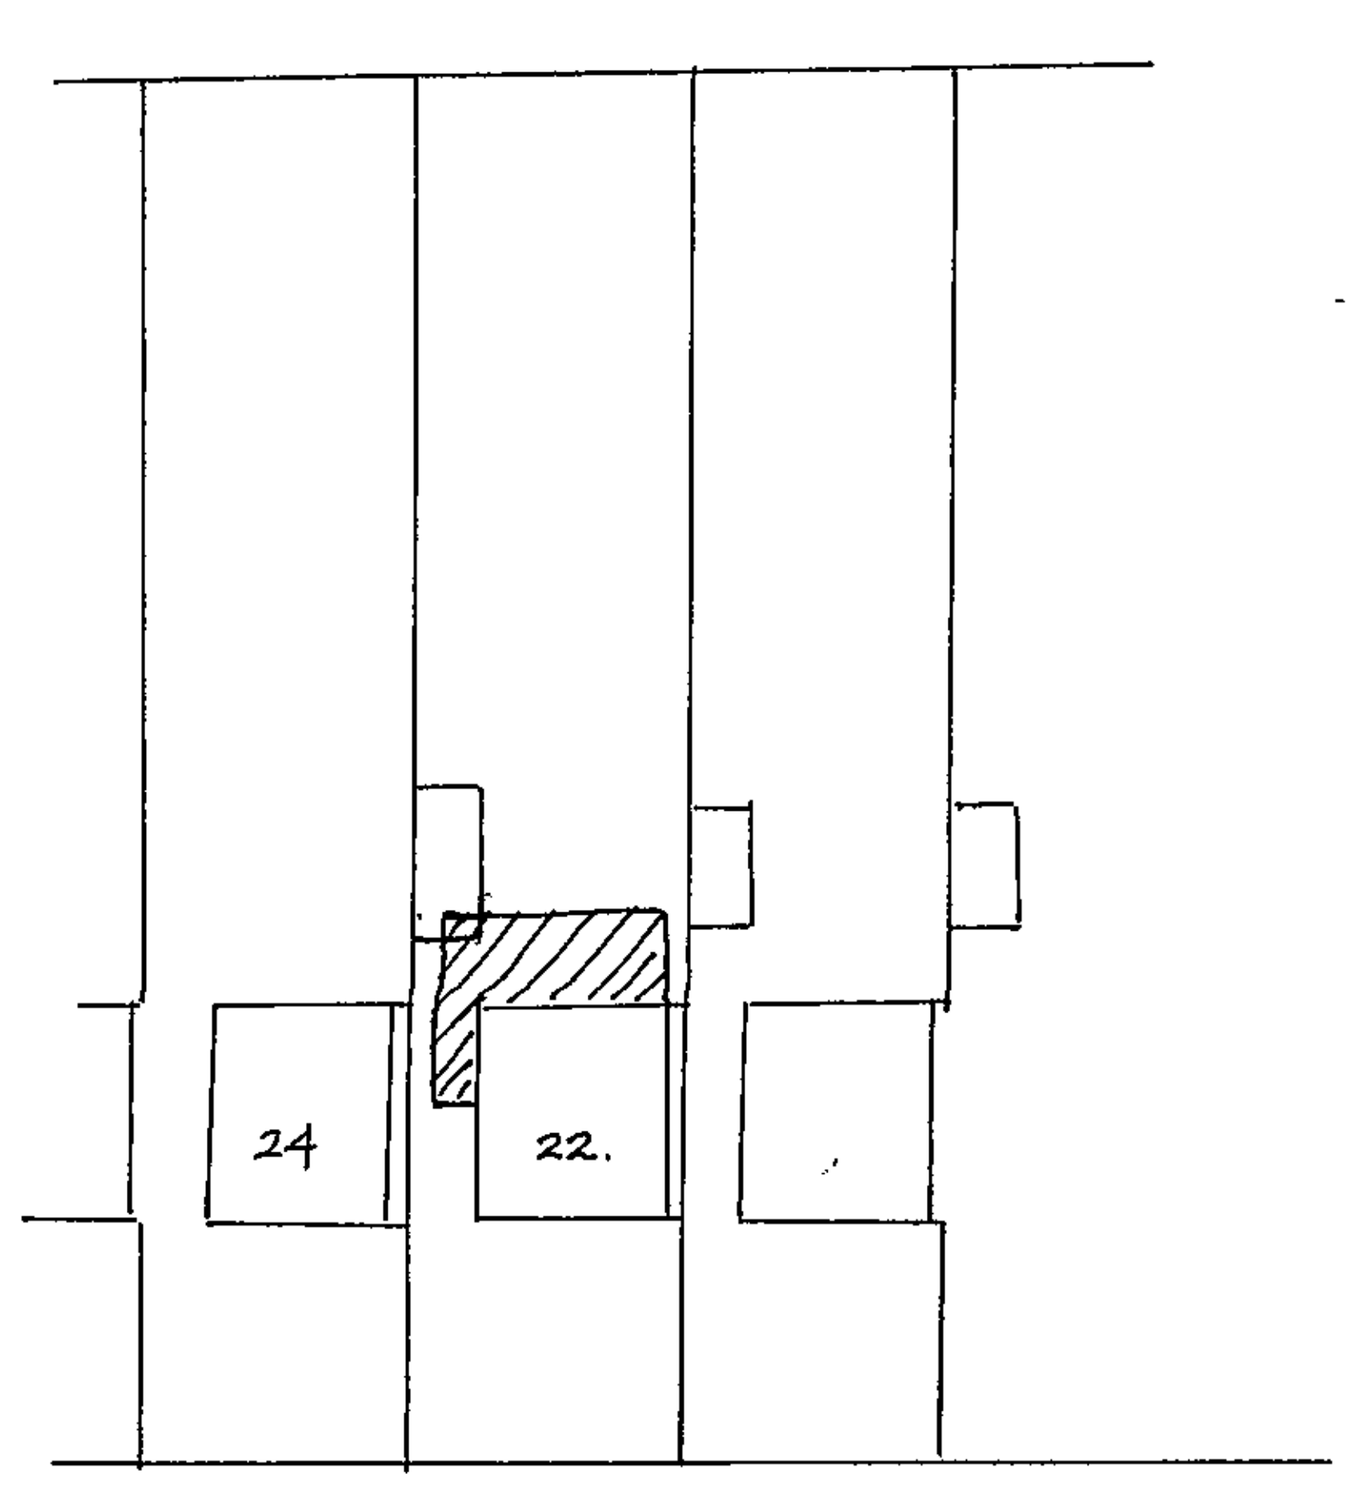


BLOCK PLAN 1:500

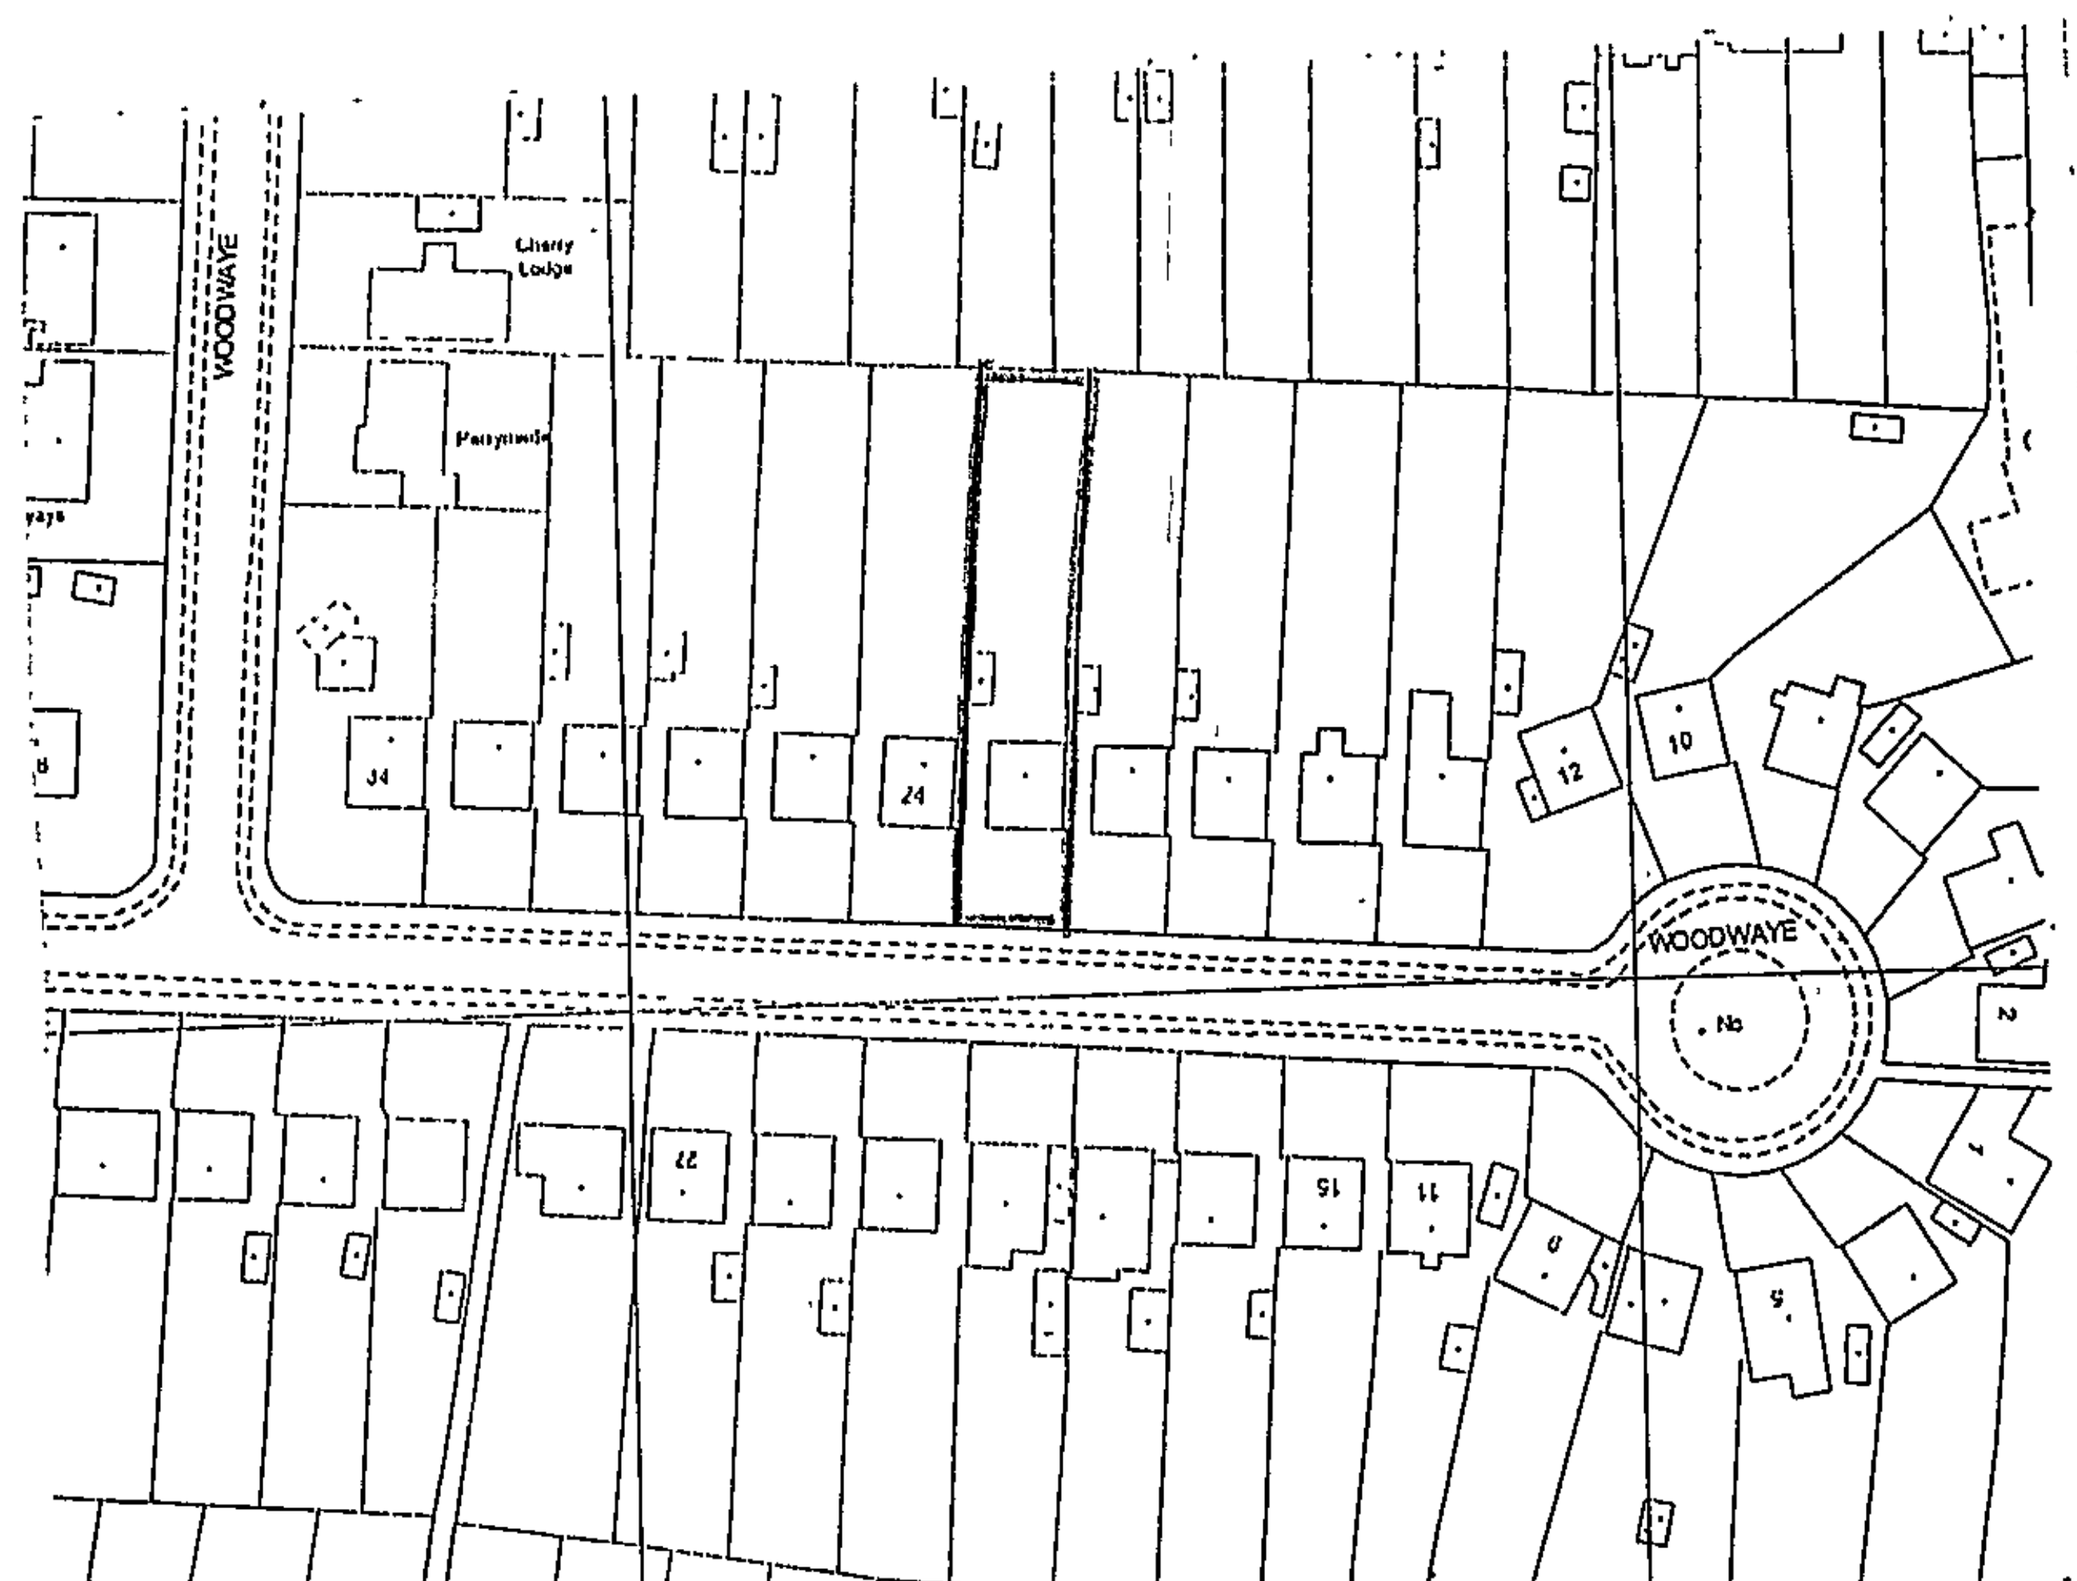

SITE LOCATION 1:1250

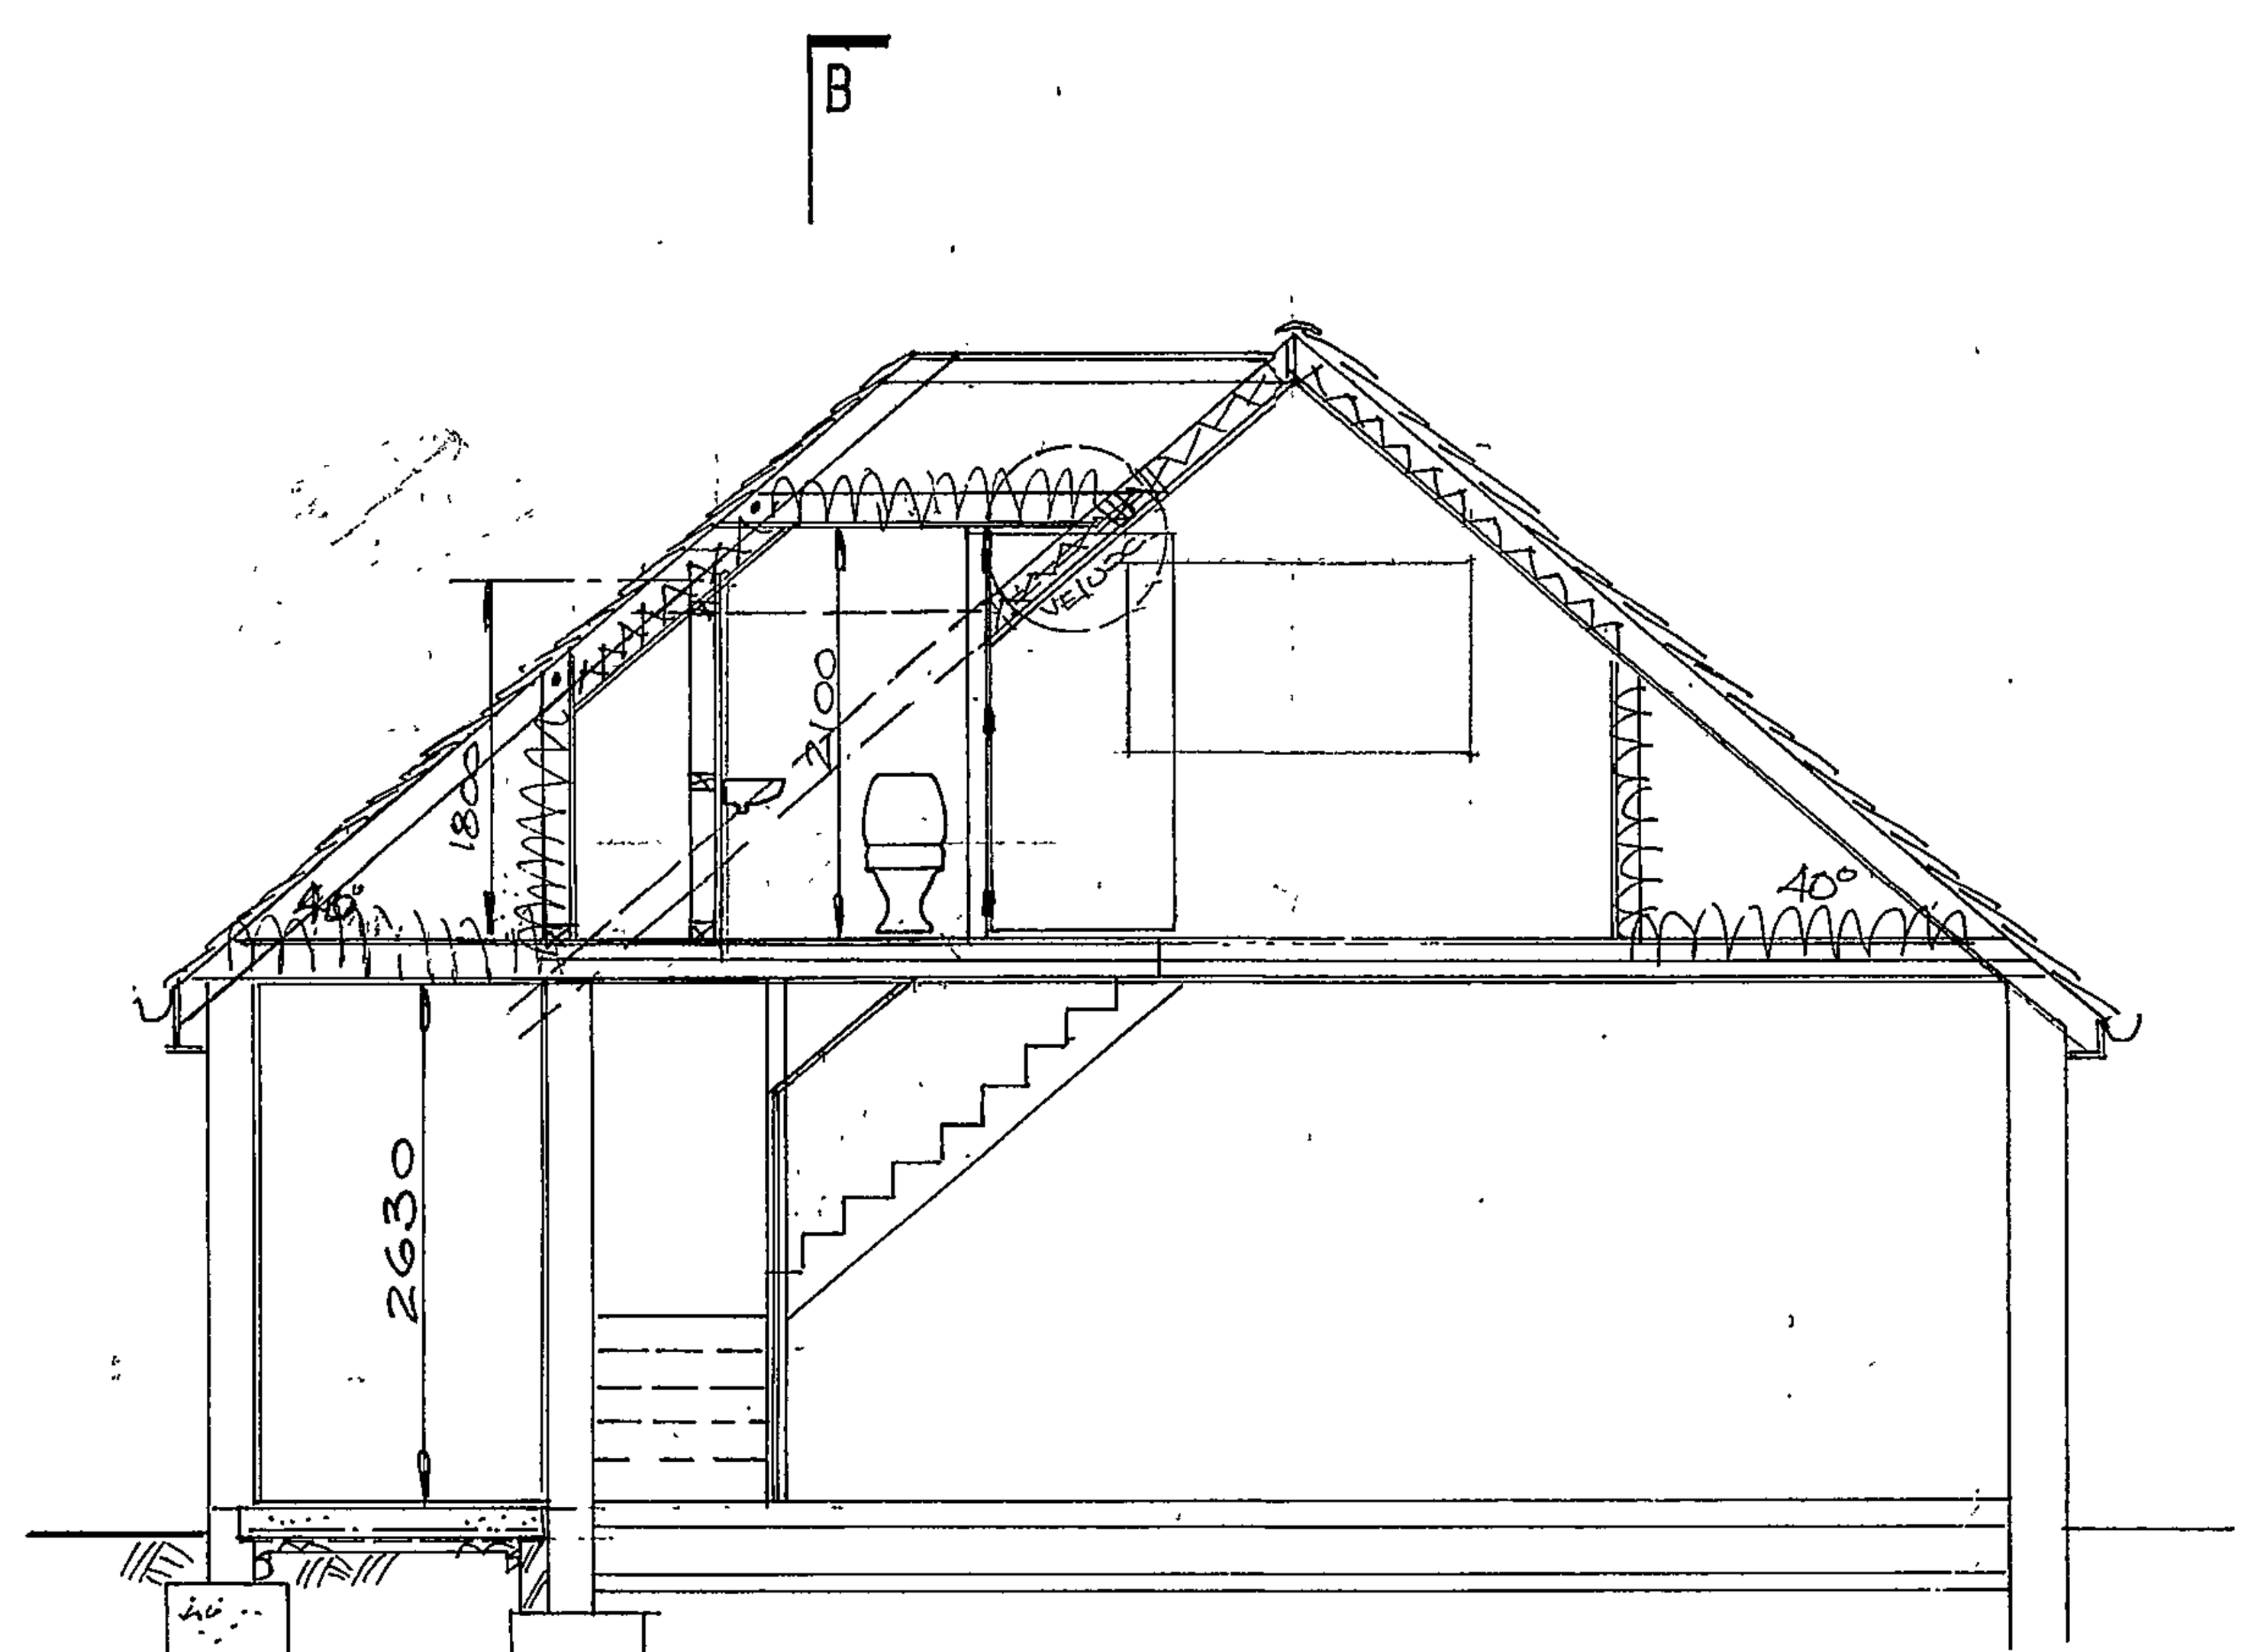

SECTION A——A

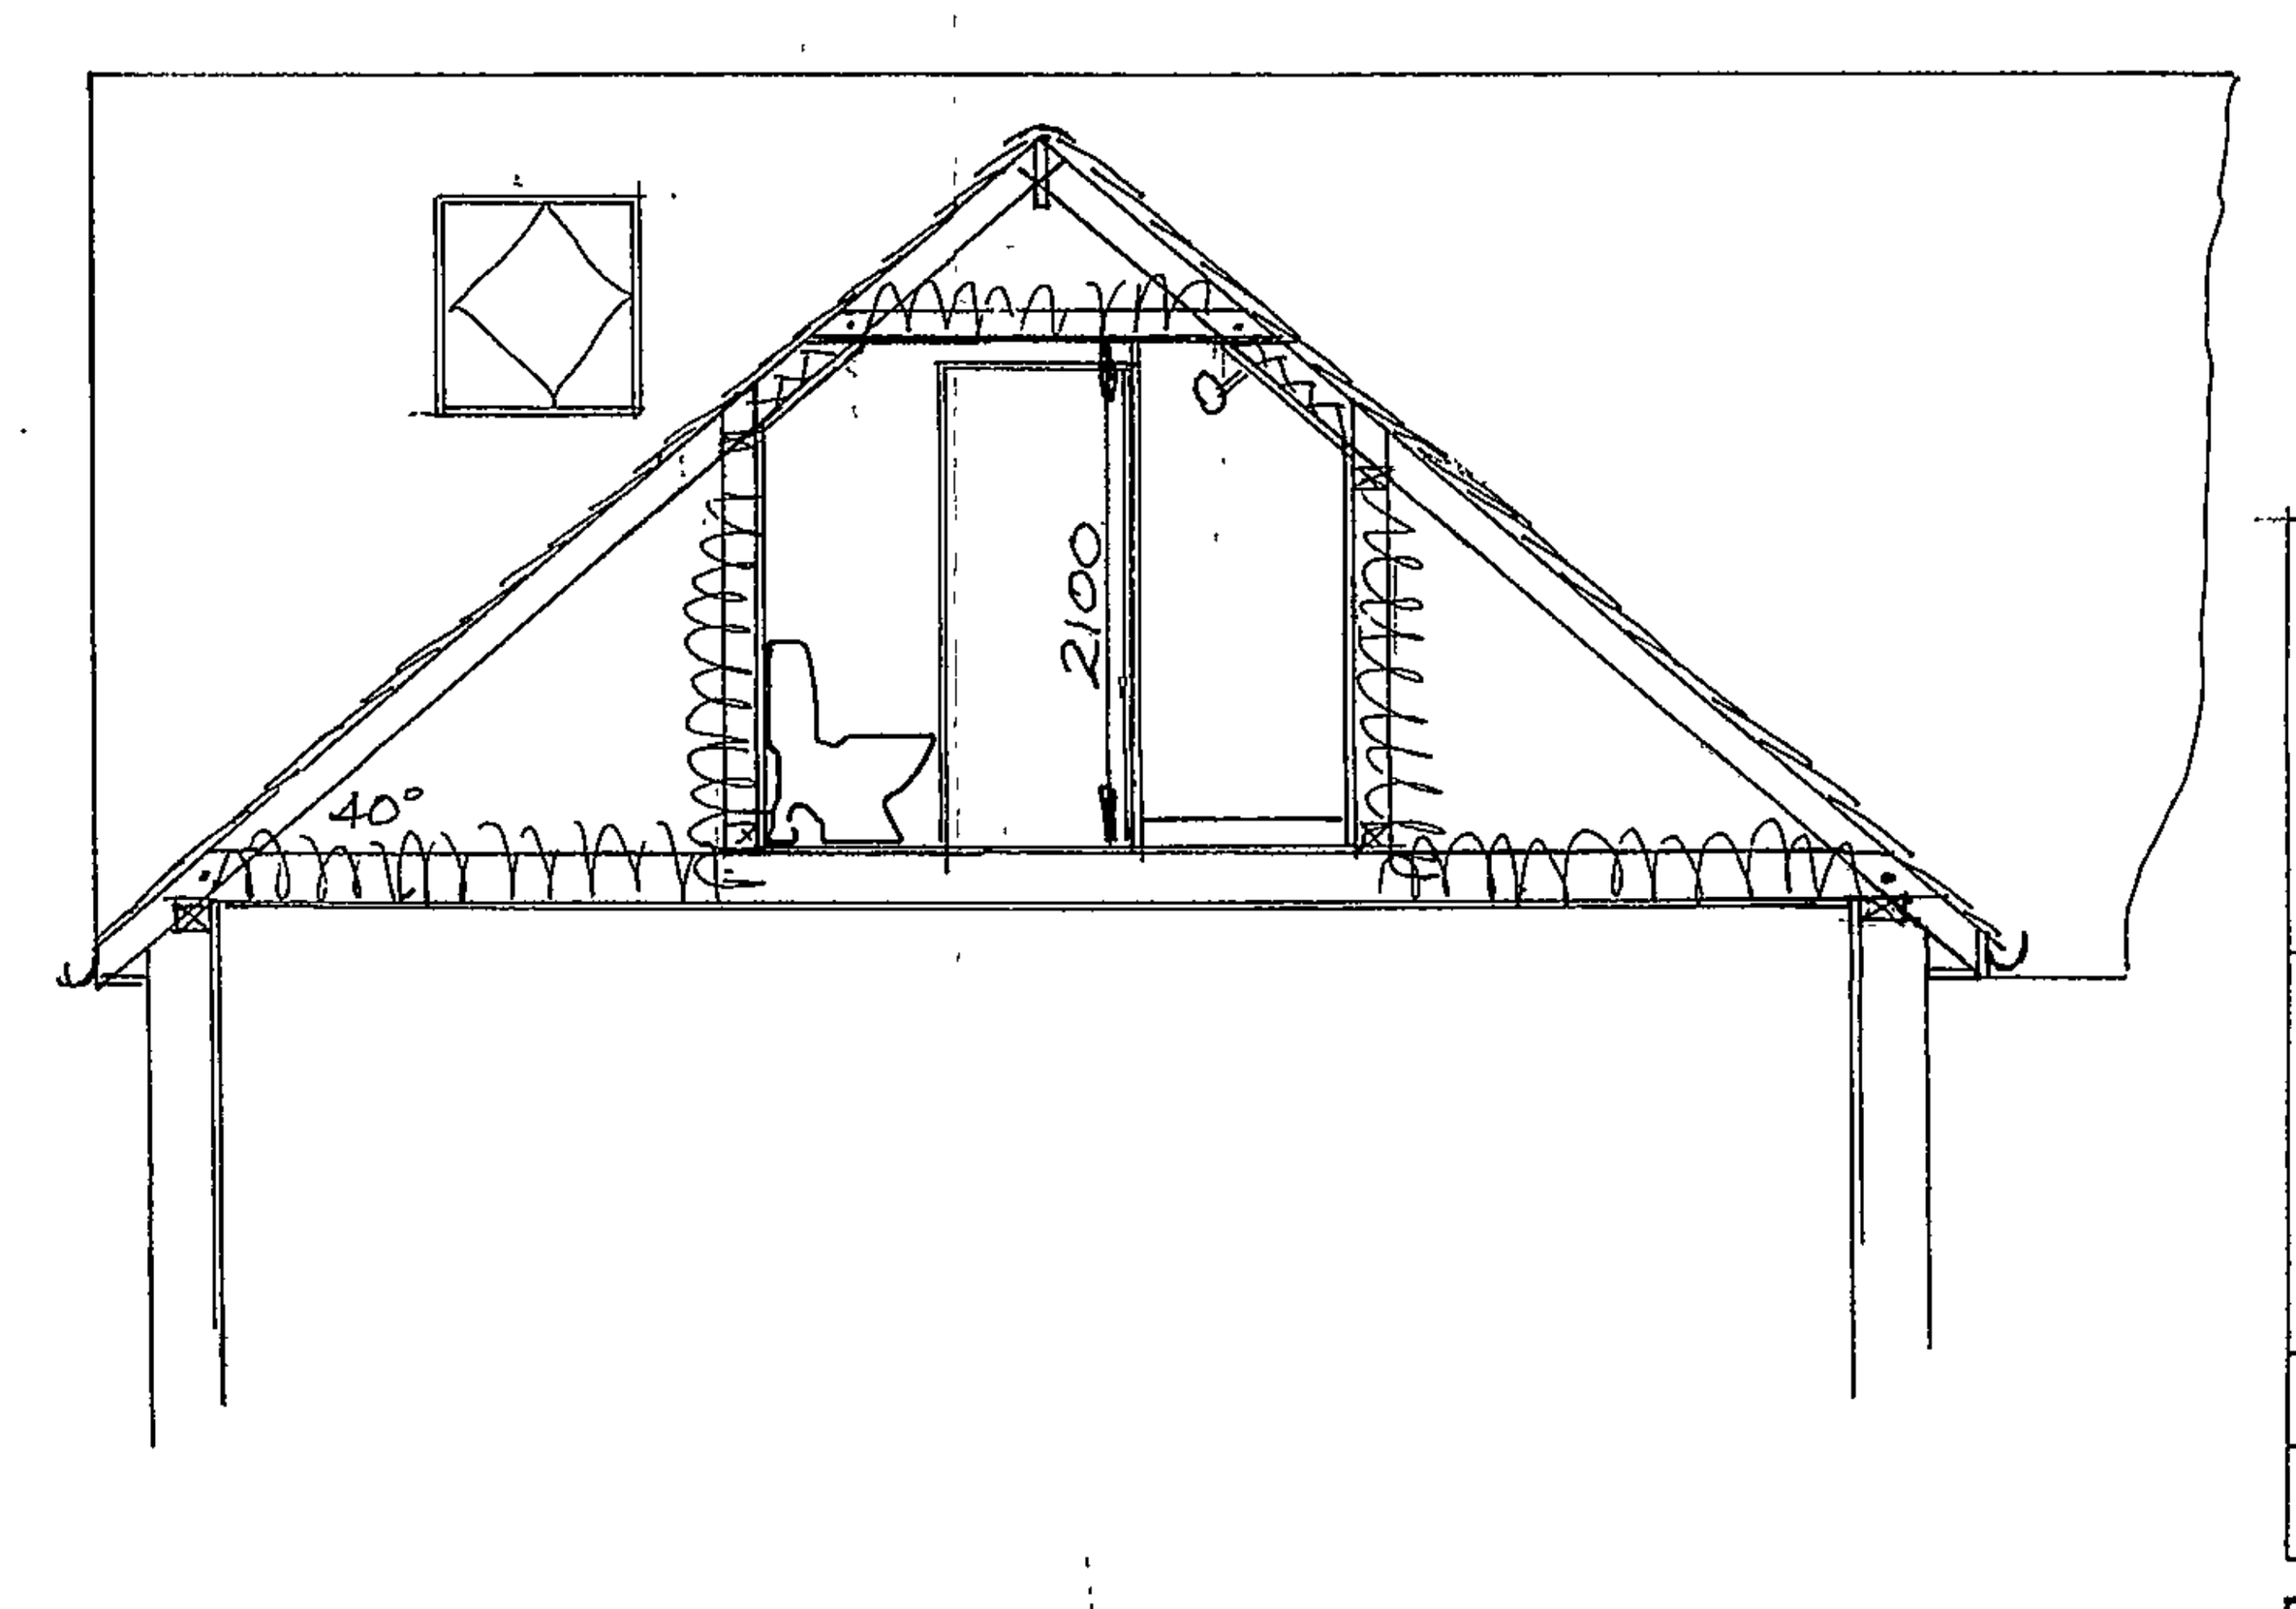

SECTION B——B

20.NOV.2002 0043

Revisions	Mark	Date	Int.
Side dormer removed	D	1/11/02	RP
Front & rear dormers alters + Velux windows	C	17/10/02	RP
Front dormer altered	B	30/9/02	RP
Redrawn	A	24/6/02	RP.

Priest Design Service
"Greenlawns"
22, Dovedale Close,
Owlsmoor, Sandhurst,
Berkshire,
GU47 OYG.
01344 778257

Client. MRS. M. DERHAM.
22, WOODWAVE,
WOODLEY, READING.

Contract. TWO STOREY REAR AND SIDE EXTENSION AND A LOFT CONVERSION.

Drawing. LAYOUT.

APPROVED

Scales: 1:50,	Date. JUNE 02
Engineer.	Drawn. R.A.P.

Drg No. 1738 /1 D

4/12/03



This map is based upon Ordnance Survey material with the permission of Ordnance Survey on behalf of the Controller of HMSO. © Crown Copyright.
Unauthorised reproduction infringes Crown Copyright and may lead to prosecution or civil proceedings.Wokingham District Council Licence LA086134

Development Control,Wokingham District Council.
25 November 2002

Scale: 1 : 1250

N
W E
S