


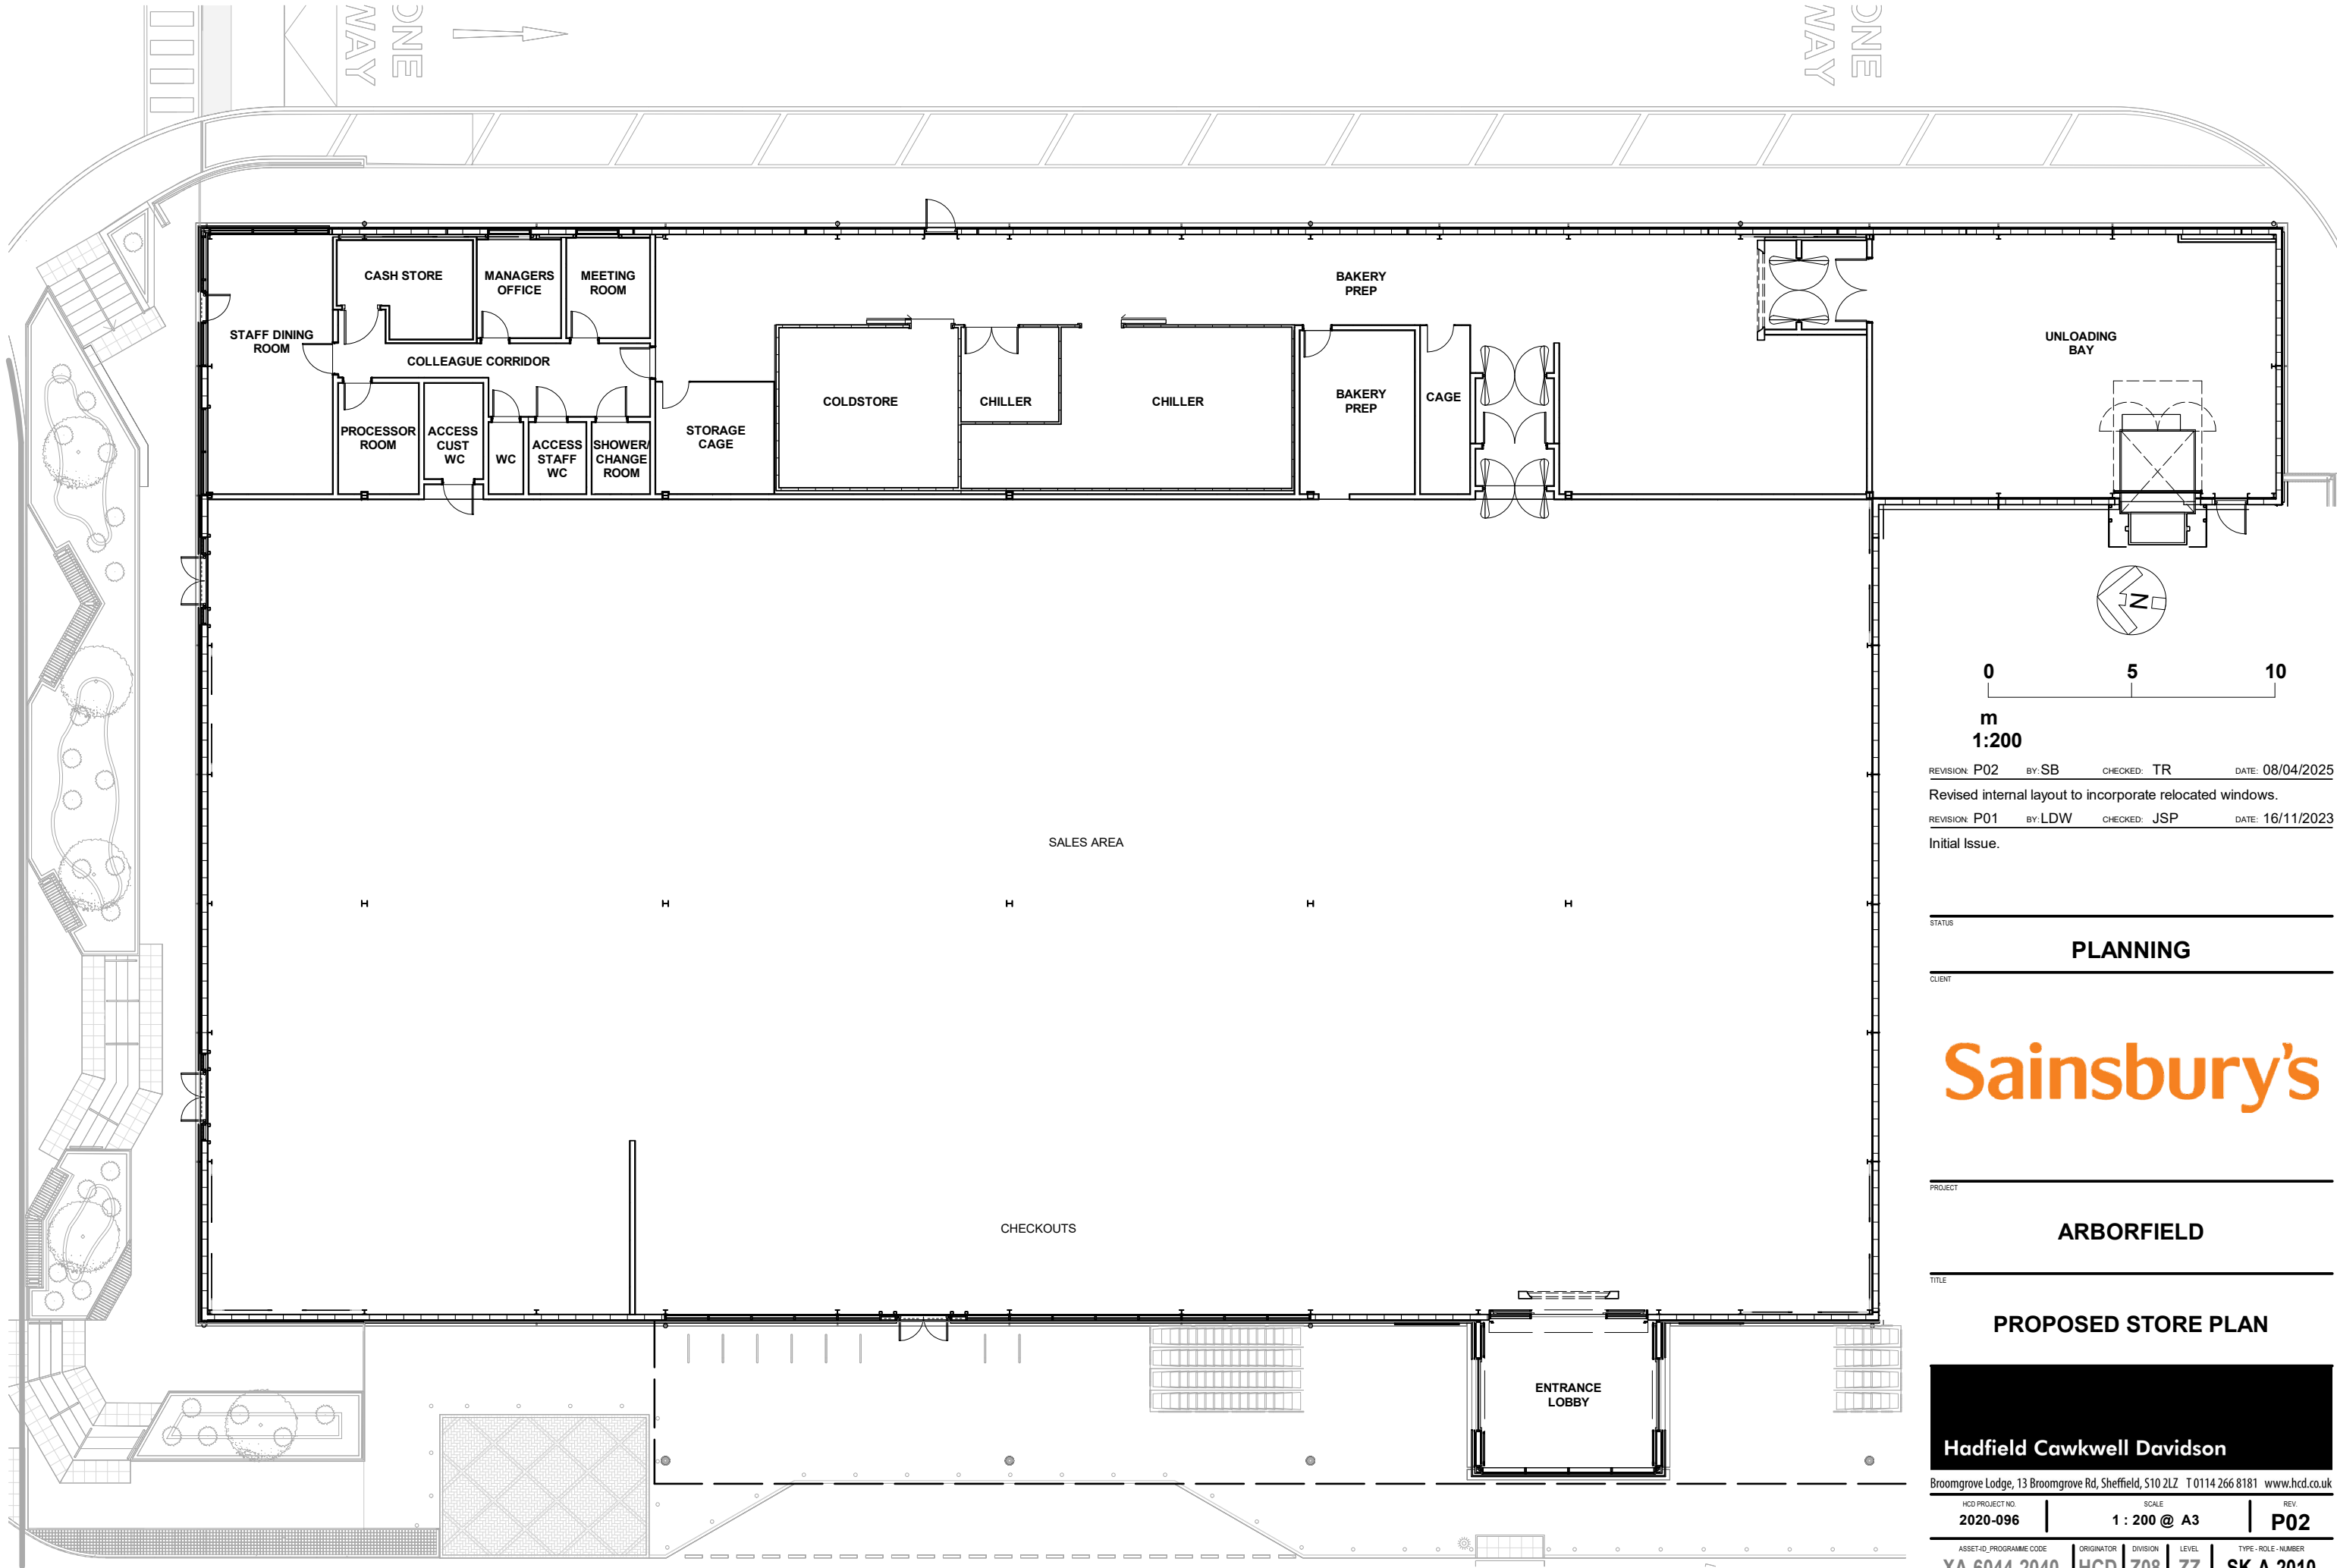

NOTES:

0 5 10
m
1:200

REVISION: P02 BY: SB CHECKED: TR DATE: 08/04/2025
Revised internal layout to incorporate relocated windows.
REVISION: P01 BY: LDW CHECKED: JSP DATE: 16/11/2023
Initial Issue.

STATUS
PLANNING
CLIENT

Sainsbury's

PROJECT
ARBORFIELD
TITLE

PROPOSED STORE PLAN

Hadfield Cawkwell Davidson
Broomgrove Lodge, 13 Broomgrove Rd, Sheffield, S10 2LZ T 0114 266 8181 www.hcd.co.uk

HCD PROJECT NO. 2020-096	SCALE 1 : 200 @ A3	REV. P02
ASSET-ID, PROGRAMME CODE XA-6044-2040	ORIGINATOR HCD	DIVISION Z08
LEVEL ZZ	TYPE - ROLE - NUMBER SK-A-2010	