


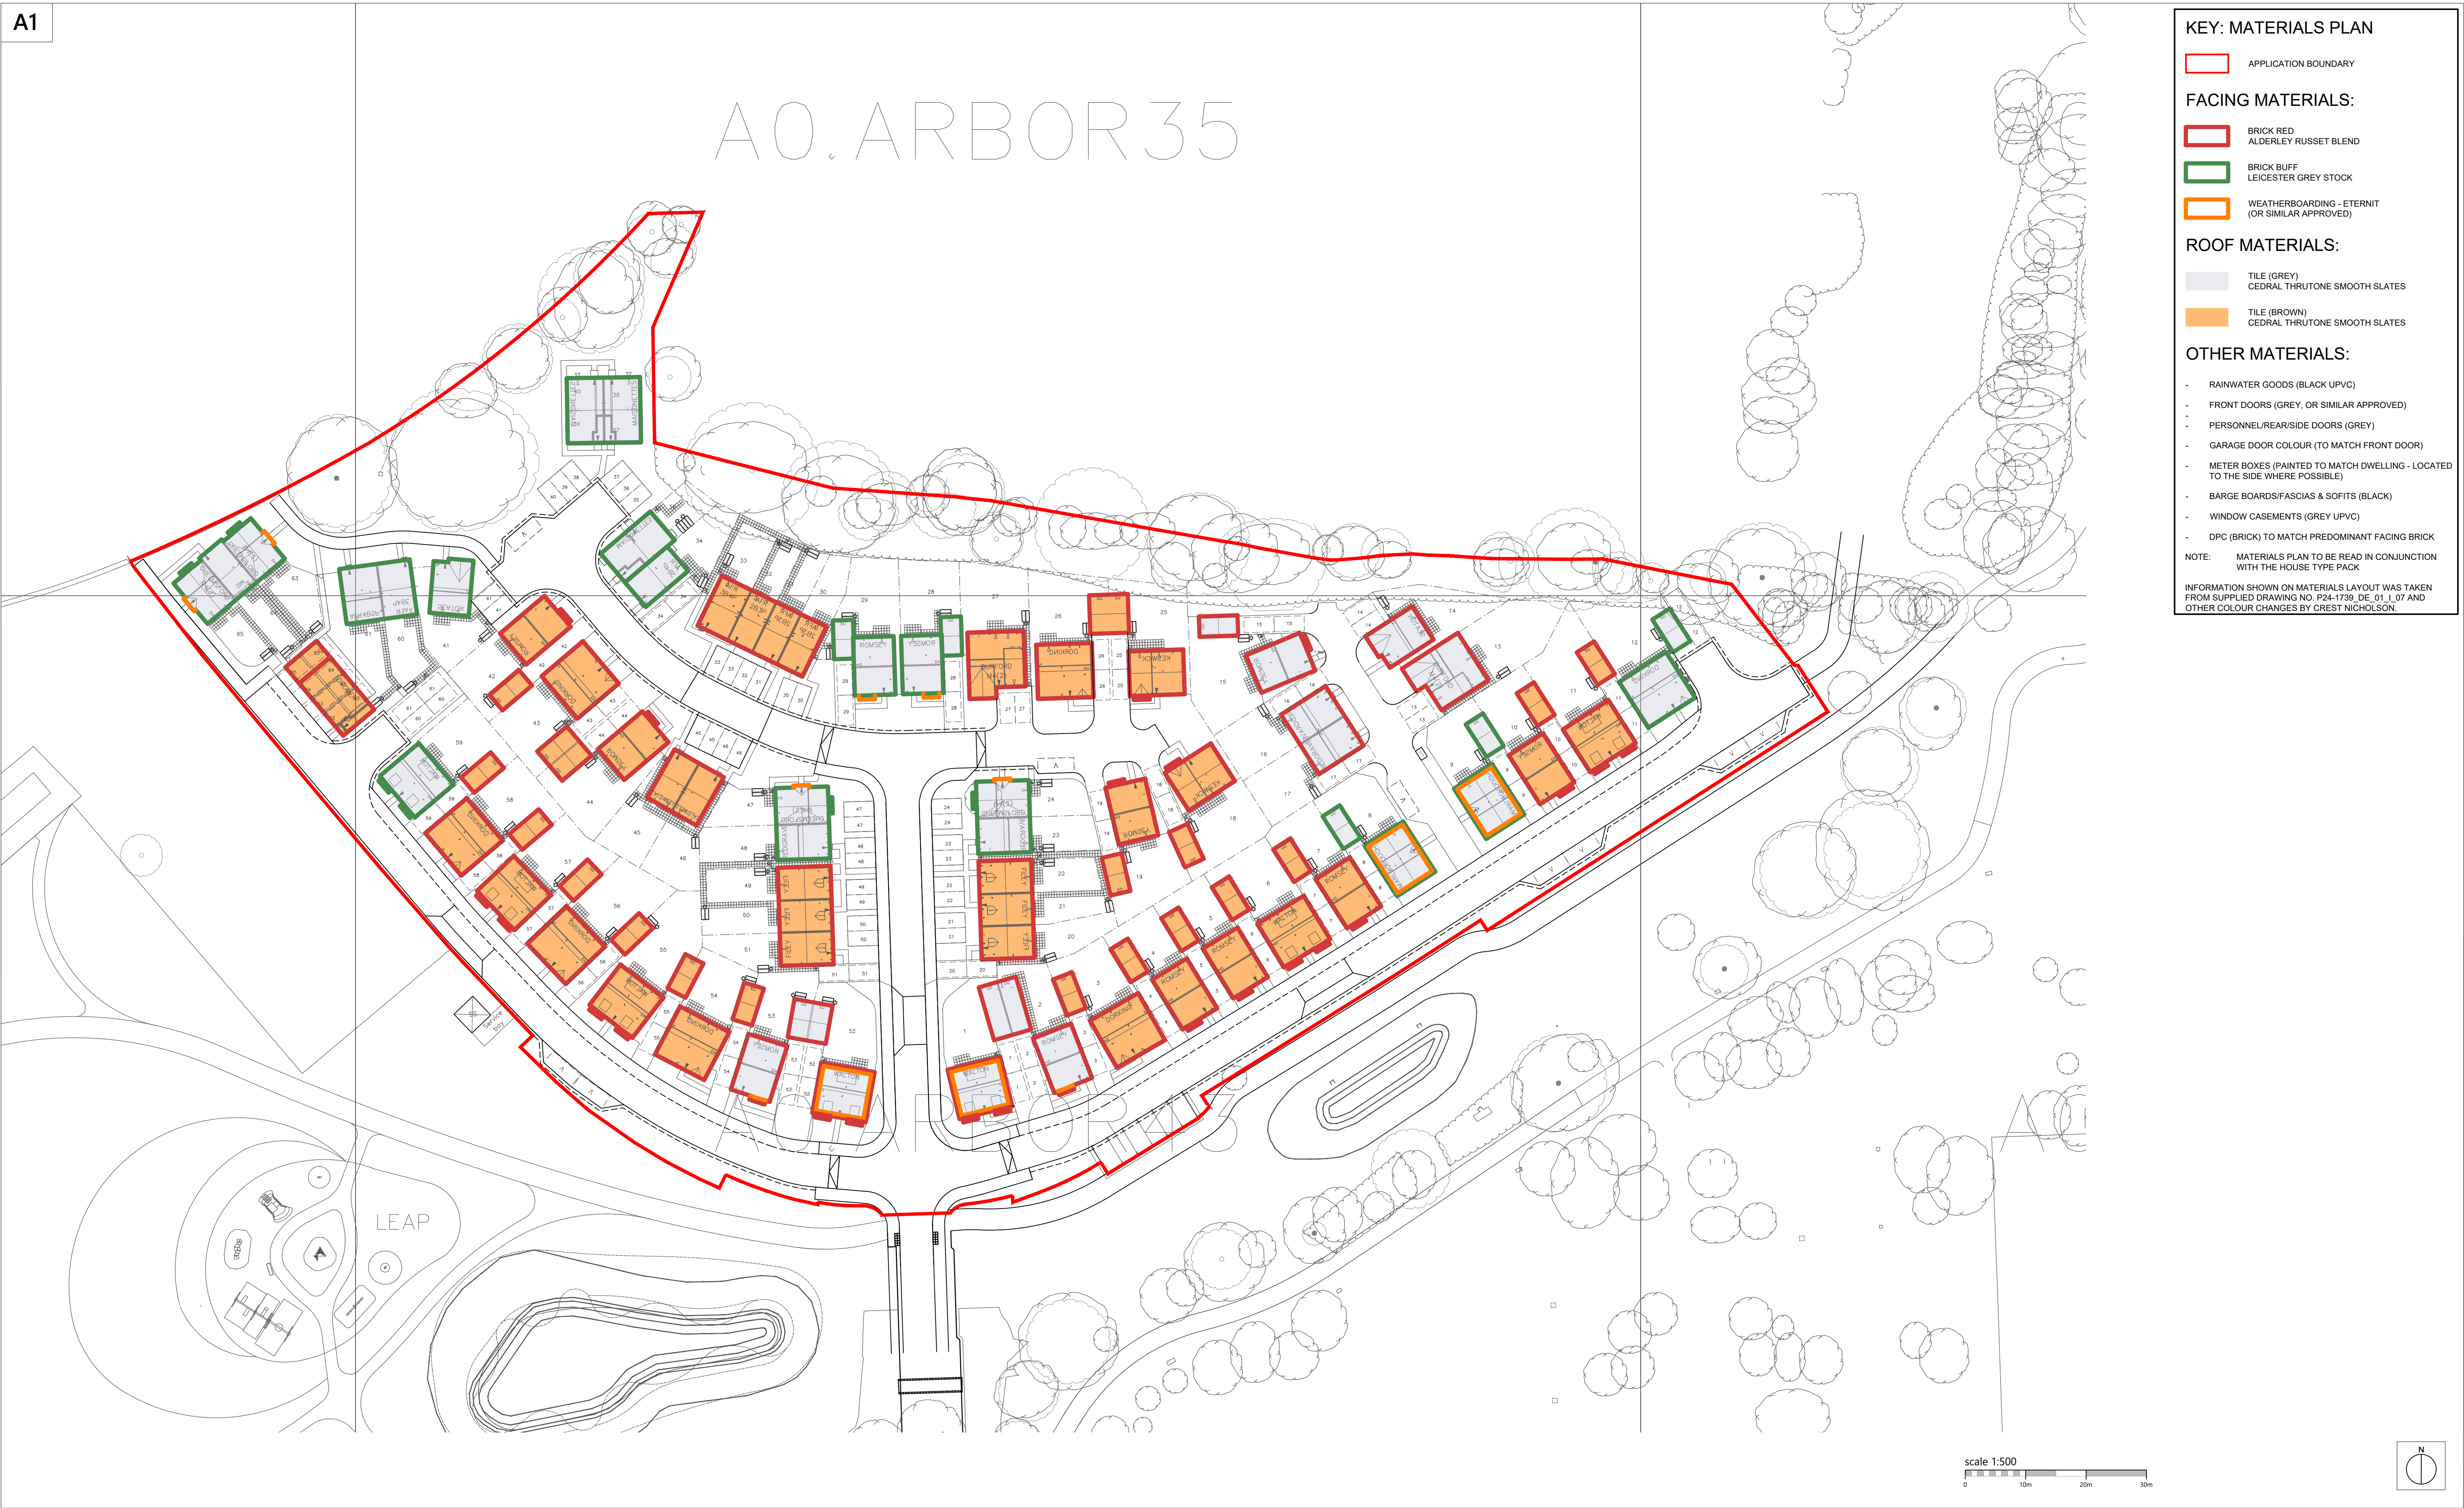

Romsey T:01794 367703
Portishead T:01275 407000
London T:01794 367703

www.thrivearchitects.co.uk

This drawing is the copyright of Thrive Architects Ltd ©. All rights reserved. Ordnance Survey Data © Crown Copyright. All rights reserved. Licence No. 100007359. Permission is granted to scale from this drawing for the purposes of Local Authority Planning Applications only. For all other purposes DO NOT scale from this drawing. Contractors, Sub-contractors and suppliers are to check all relevant dimensions and levels of the site and building before commencing any shop drawings or building work. Any discrepancies should be recorded to the Architect. Where applicable this drawing is to be read in conjunction with the Consultants' drawings / Clients' Construction Specification.

Rev	Description	Date	Au	Ch	Rev	Description	Date	Au	Ch
P1	First Issue.	05.10.26	ARS	-					

Project Arborfield Green - Parcel N
Drawing Materials Layout

Client	CREST NICHOLSON	Date	05.10.26
Job no.	CRES260403	Rev.	P1
Dwg no.	16048-CN-MAT-A-0001	Scale	1:500 at A1
Author	ARS	Checked	-
Status	PRELIMINARY	Office	Romsey
Client ref.	16048-CN-MAT-A-0001		

