


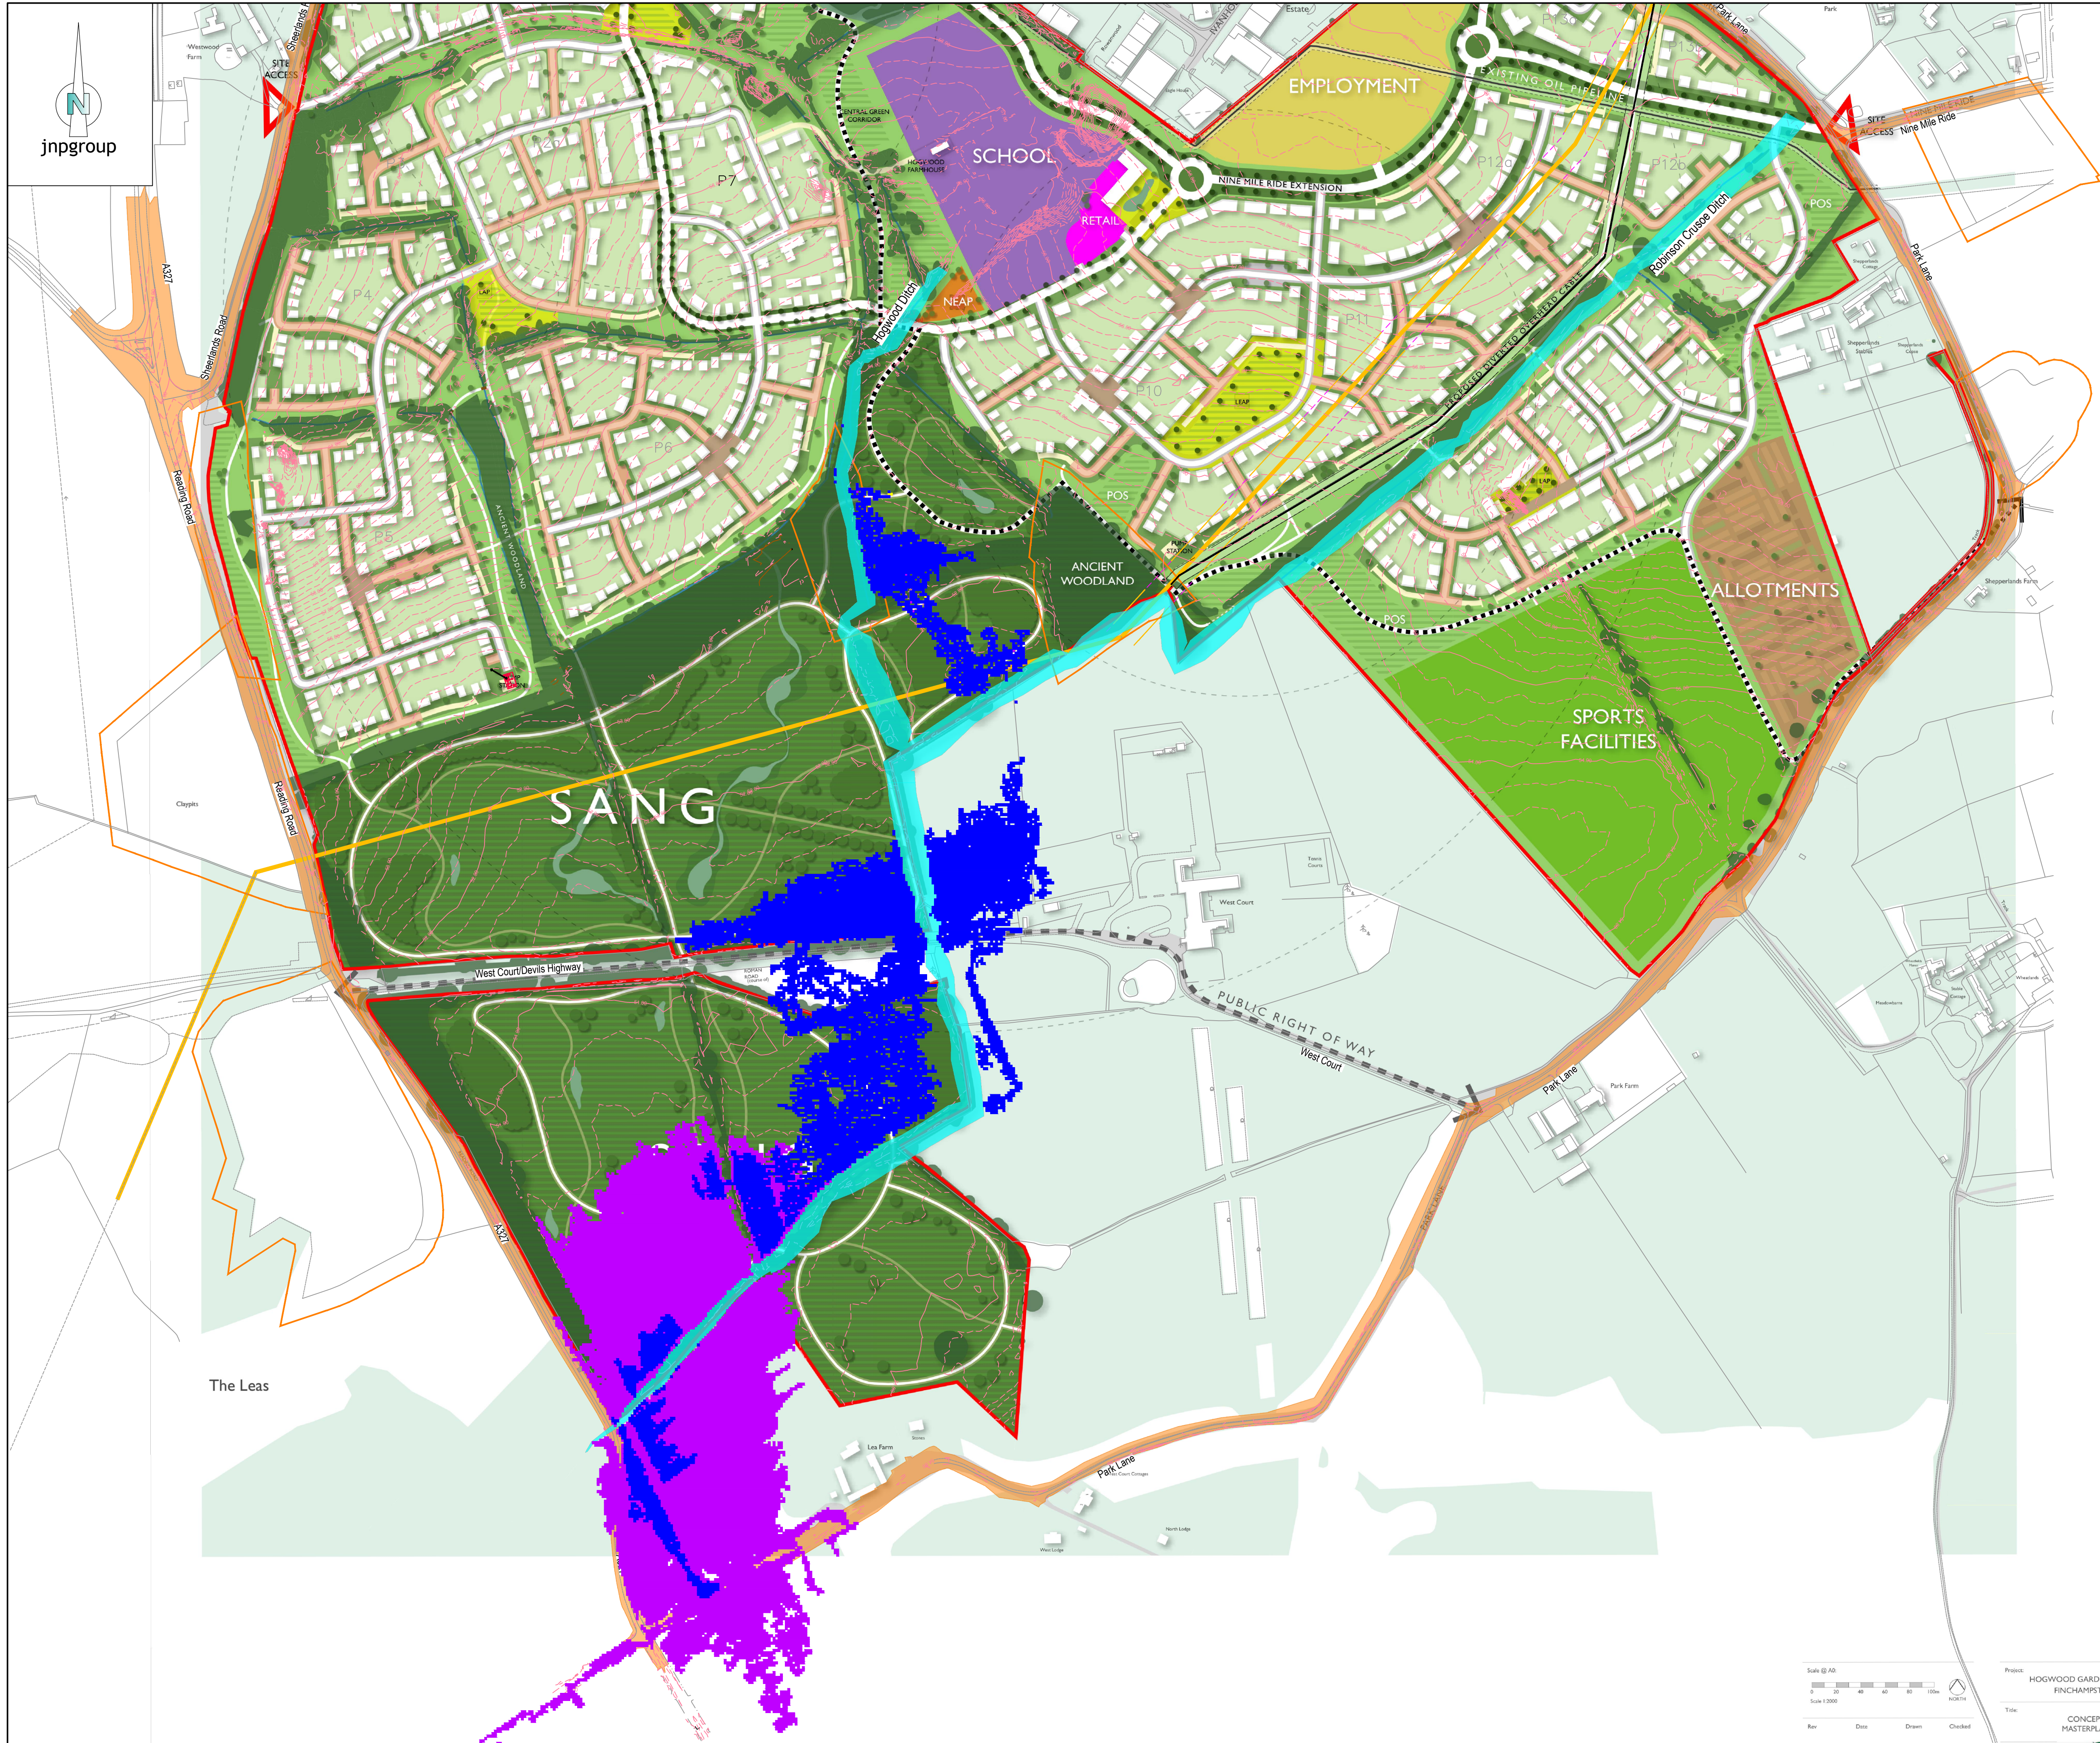

- Notes:-
- Where this drawing has been issued in electronic .dwg format it has been done so in good faith. jnpgroup do not take any responsibility for any inaccuracies in the electronic data, which should be checked against the paper (or .pdf) drawing issue. Any apparent discrepancies should be immediately reported to jnpgroup. The electronic .dwg file should not be assumed to be to scale and should not be used for 'overlying', setting out or checking of any third party information. All dimensions should be taken from the paper (or .pdf) version of the drawing. Electronic drawings may contain third party information, jnpgroup take no responsibility for this information, which should be checked against the originators paper drawing(s).
 - All working dimensions to be checked on site.
 - Do not scale.
 - Any discrepancies between drawings of different scales, and between drawings and specification where appropriate to be notified to The Engineer for decision.
 - Copyright reserved. This drawing may only be used for The Client and location specified in the title block. It may not be copied or disclosed to any third party without the prior written consent of jnpgroup.
 - This drawing should only be used for construction if the drawing status is "Construction". jnpgroup take no responsibility for construction works undertaken to drawings which are not marked with this status.

Health and Safety Note:
The details on this drawing have been prepared on the assumption that a competent contractor will be carrying out the works. If the contractor(s) considers that there is insufficient Health and Safety information on this drawing, this should immediately be brought to the attention of the designer.

- Key
- 1D Modelled Channel Extents
 - Proposed Q100 Fluvial Flood Extent
 - Q100 Fluvial Flood Extent (Culvert Blockage CB45)
 - Q100 Fluvial Flood Extent (Culvert Blockage CB82)
 - Site Boundary

- General Notes
- Concept Masterplan by Cooper Baillie Ltd. Reference: CB_12_103_A100_Rev_E Date: April 2018.
 - OS Data © Crown Copyright and Database Rights 2016. Ordnance Survey. Licence Number AL100001776
- Notes
- QX = 1 in X year fluvial flood event.
 - This plan shows the modelled fluvial flood extents for the denoted events.
 - The fluvial flood extents shown are output from jnpgroup 1D-2D proposed hydraulic flood modelling exercise carried out in February 2018.
 - The flood extent for CB82 represent a blockage at the downstream culvert. The flood extent for CB45 represents a blockage at the culvert which goes beneath the Devil's Highway.
 - It has been conservatively assumed that the 1D modelled channel extents will be fully part of the modelled fluvial floodplain in all events.

A	04.18	Updated Site Layout	JC	
Rev.	Date	Amendment	By	Chk.

Status Preliminary



john newton & partners
jnpgroup
Consulting Engineers
www.jnpgroup.co.uk
Chesham • Brighouse • Hartlepool • Leamington Spa • Sheffield
Tel: 01494 771221 E-mail: chesham@jnpgroup.co.uk

Client Legal & General Homes


Job Hogwood Farm
Finchampstead

Title Proposed Model
Culvert Blockage Test Flood Extents

Scale 1:2500 @ A1 Date April 2018
Drawn By JC Eng. Check POF Tech. Check POF



Drawing No. C85672-SK-094 Rev. A

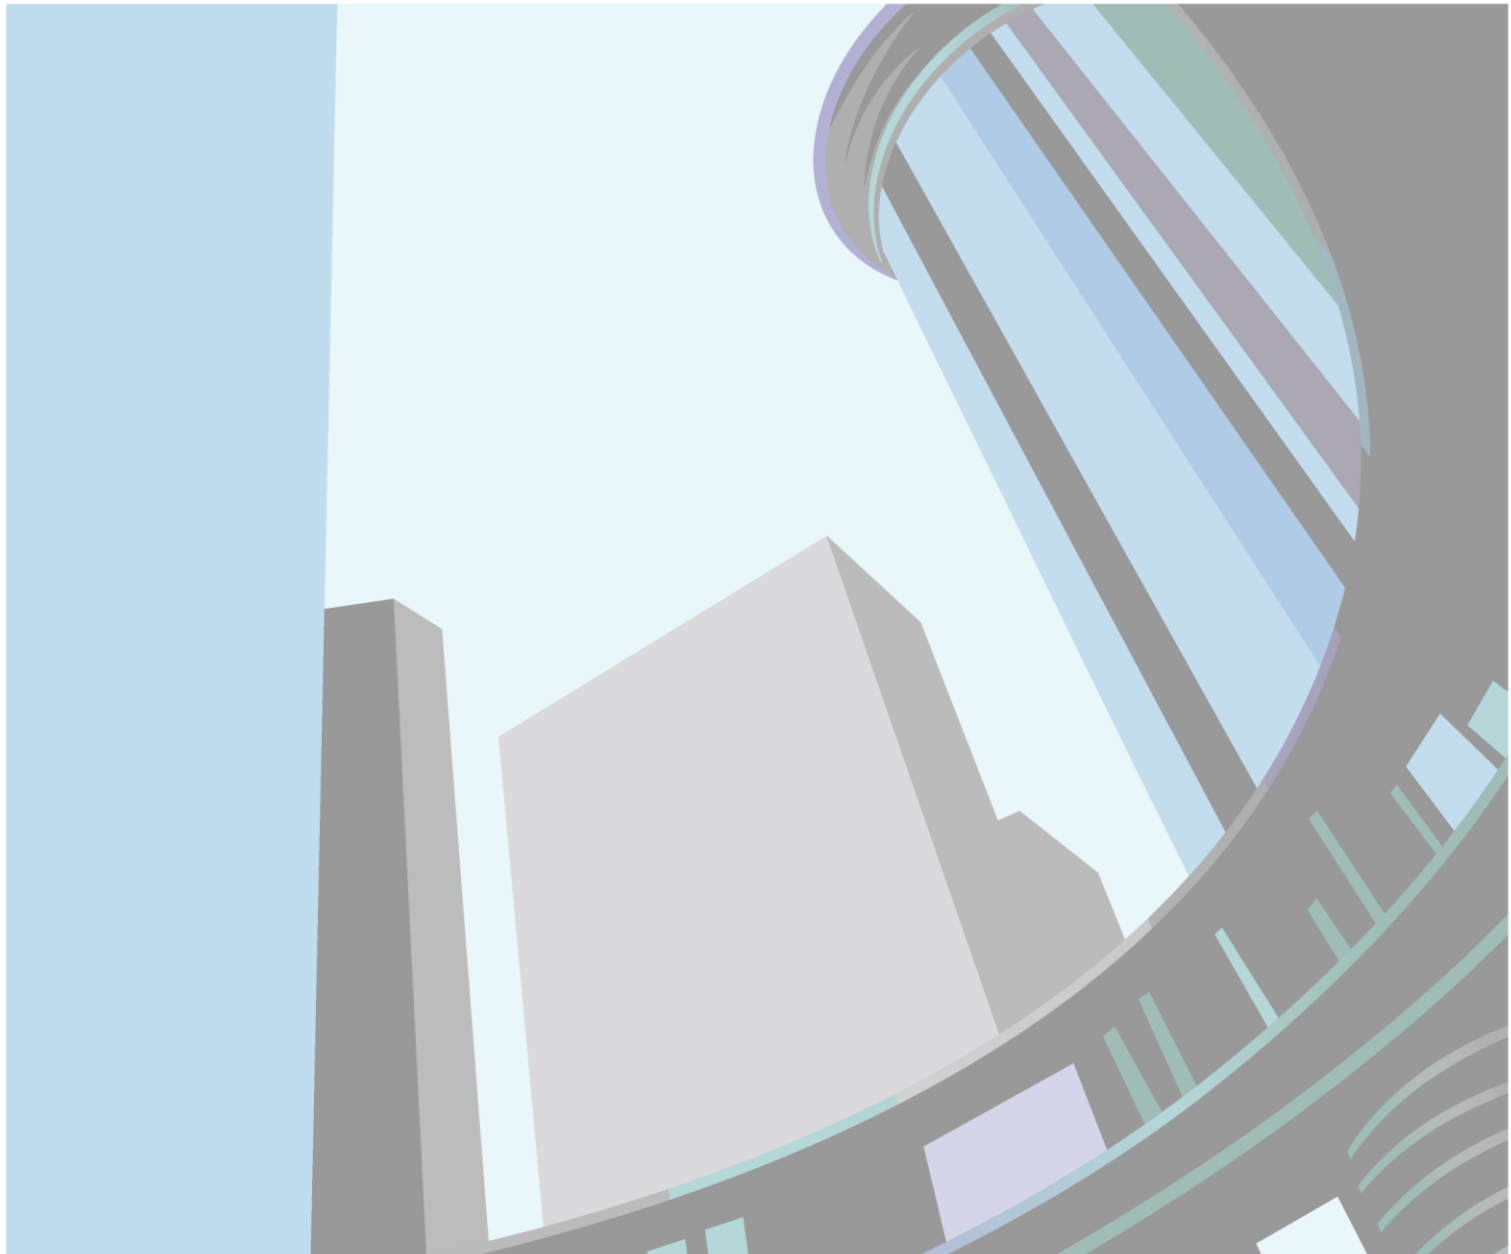

■ john newton & partners

jnp group

Consulting Engineers

www.jnpgroup.co.uk

Brighouse

Woodvale House
Woodvale Road
Brighouse
West Yorkshire
HD6 4AB

telephone

01484 400691

email

brighouse@jnpgroup.co.uk

Chesham (HQ)

Link House
St Mary's Way
Chesham
Buckinghamshire
HP5 1HR

telephone

01494 771221

email

chesham@jnpgroup.co.uk

Hartlepool

The Innovation Centre
Venture Court
Queens Meadow Business Park
Hartlepool
TS25 5TG

telephone

01429 239539

email

hartlepool@jnpgroup.co.uk

Leamington Spa

Marlborough House
48 Holly Walk
Leamington Spa
Warwickshire
CV32 4XP

telephone

01926 889955

email

leamingtonspa@jnpgroup.co.uk

Sheffield

No.1 Meadowhall Riverside
Meadowhall Road
Sheffield
South Yorkshire
S9 1BW

telephone

0114 244 3500

email

sheffield@jnpgroup.co.uk



Appendix F: Existing Fluvial Floodplain Plan

