


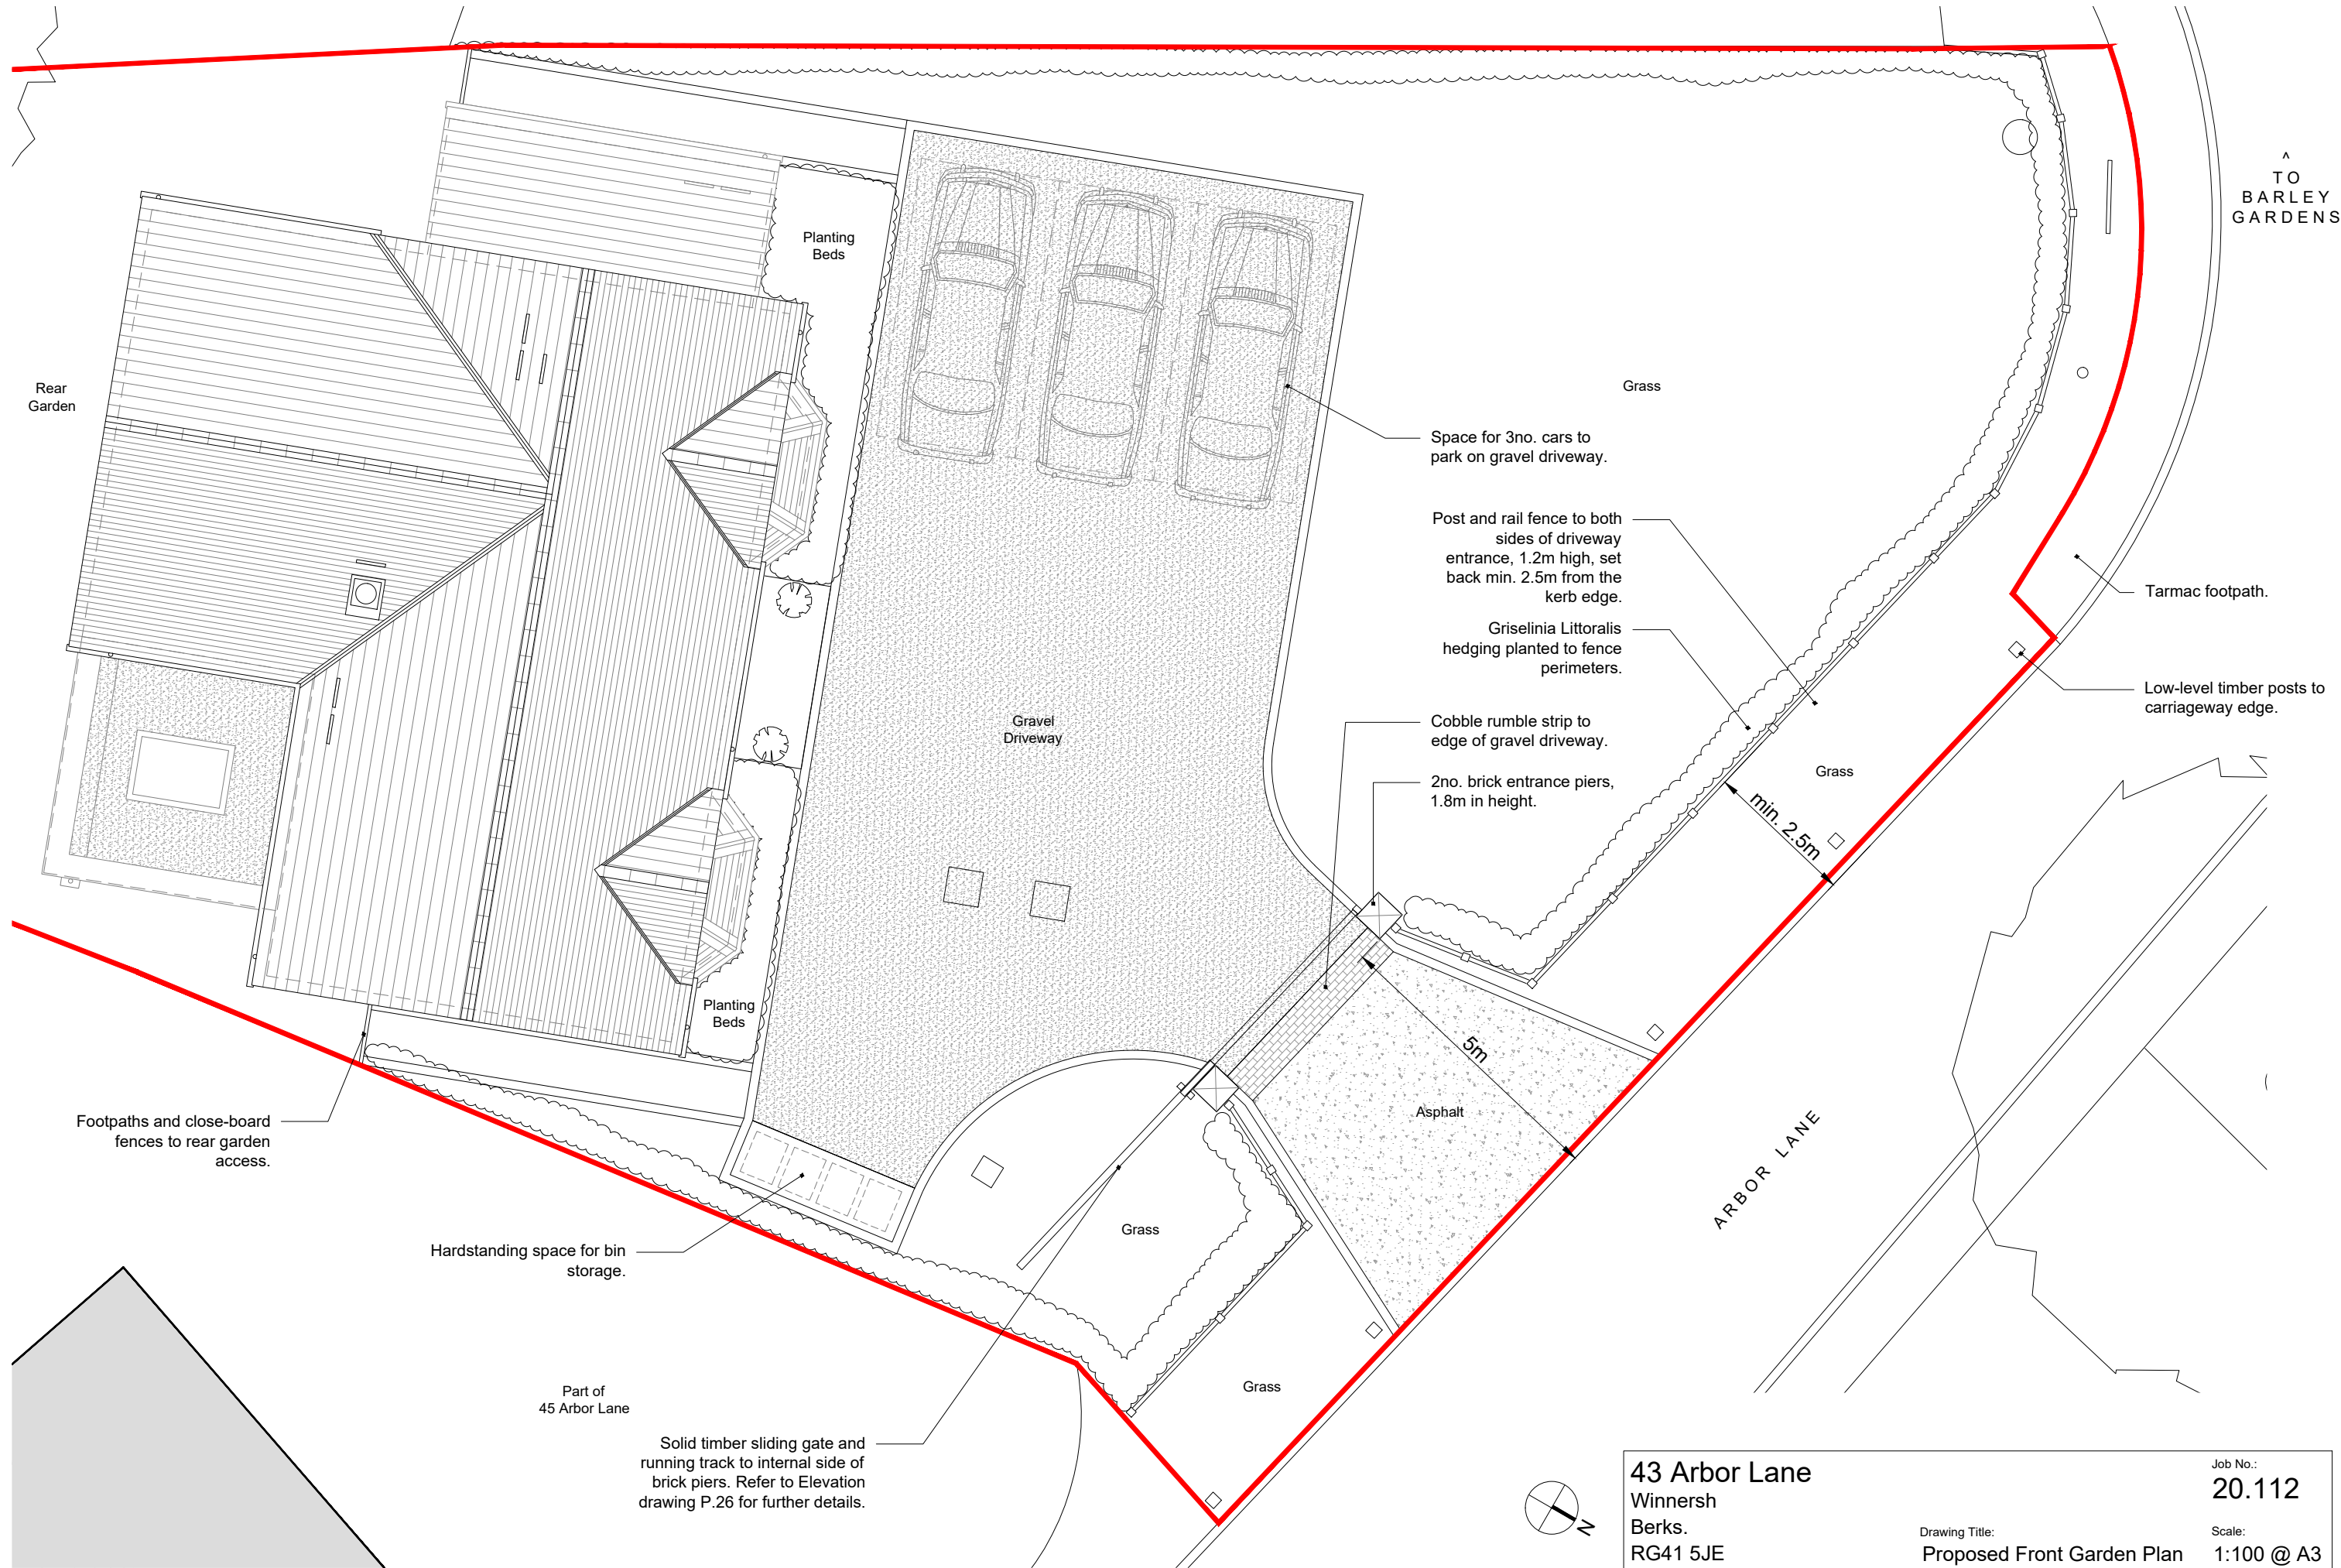

43 Arbor Lane		Job No.:	20.112
Winnersh			
Berks.		Drawing Title:	Proposed Front Garden Plan
RG41 5JE		Scale:	1:100 @ A3
Client:		Drawing No.:	P.25
C. Newman & A. Sharma		Rev.:	A
Status:			
Retrospective Planning			