



EXISTING

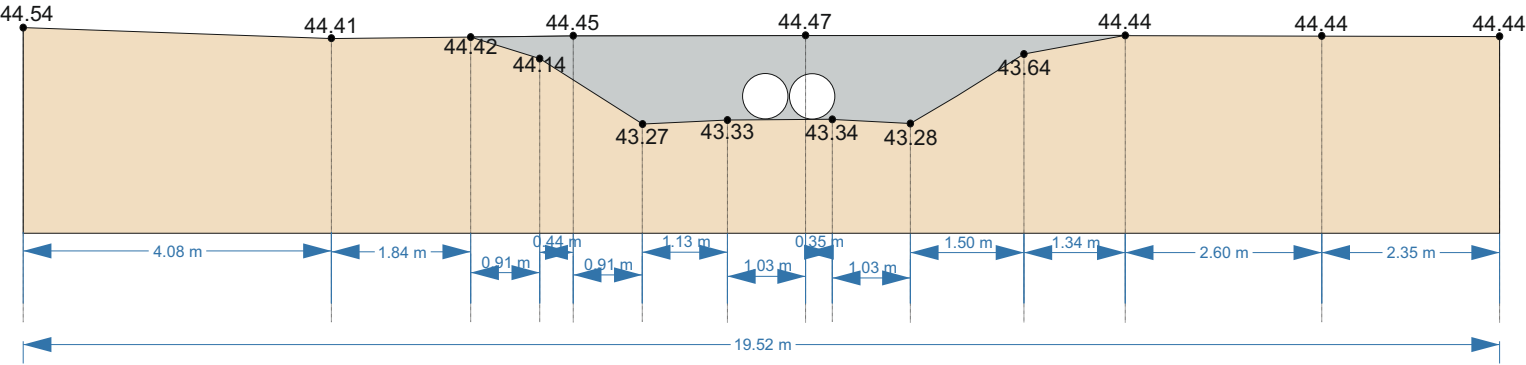

- KEY
- Ground
 - Culvert Foundations
 - Pipe Culvert
 - Bridge Soffit
 - Bridge Foundations

PROPOSED

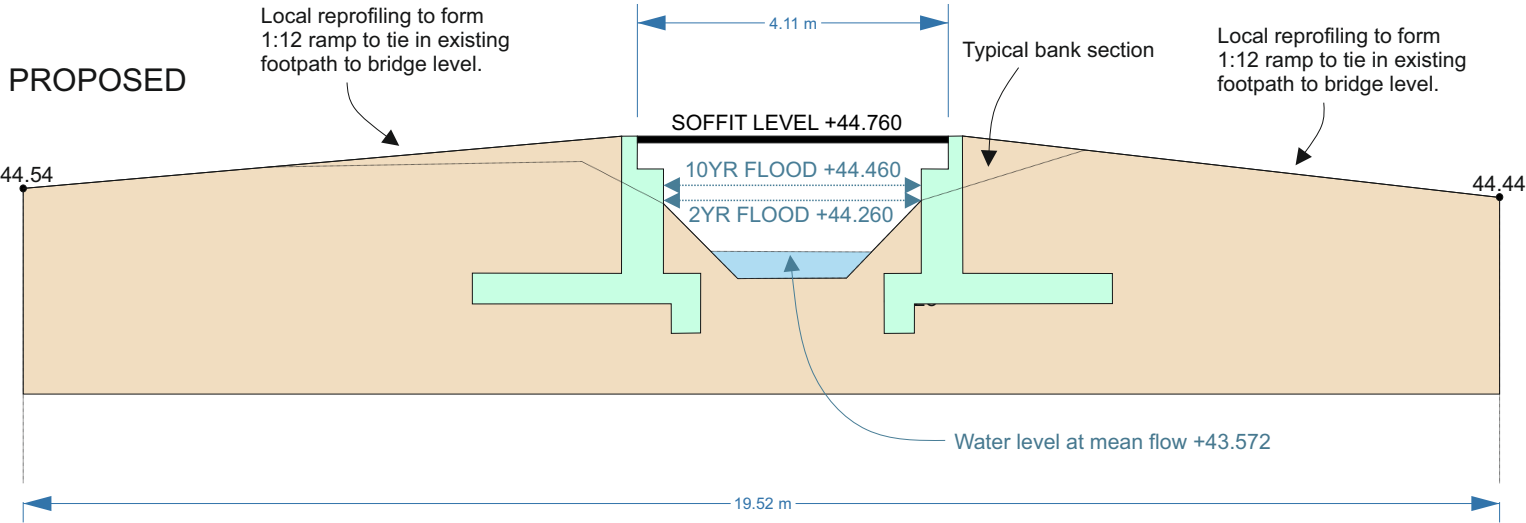

*All elevations in mOD.