




Rear Elevation

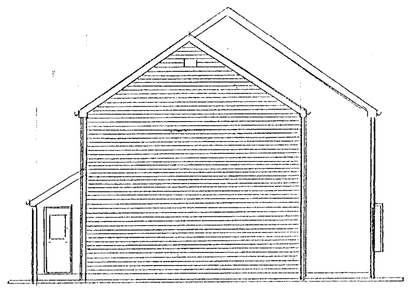


Side Elevation

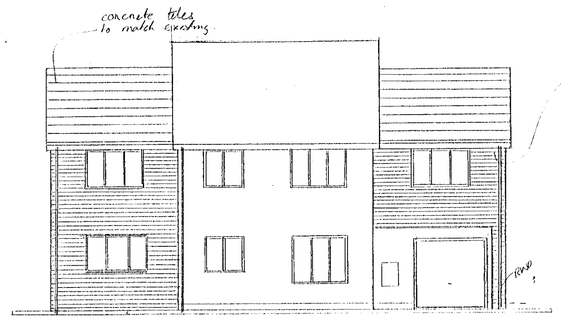


Front Elevation

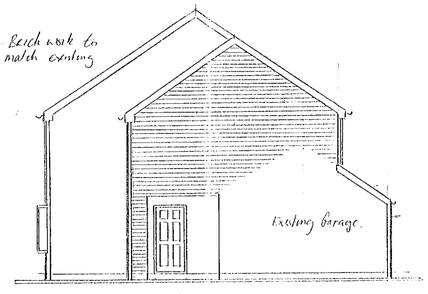

Side Elevation

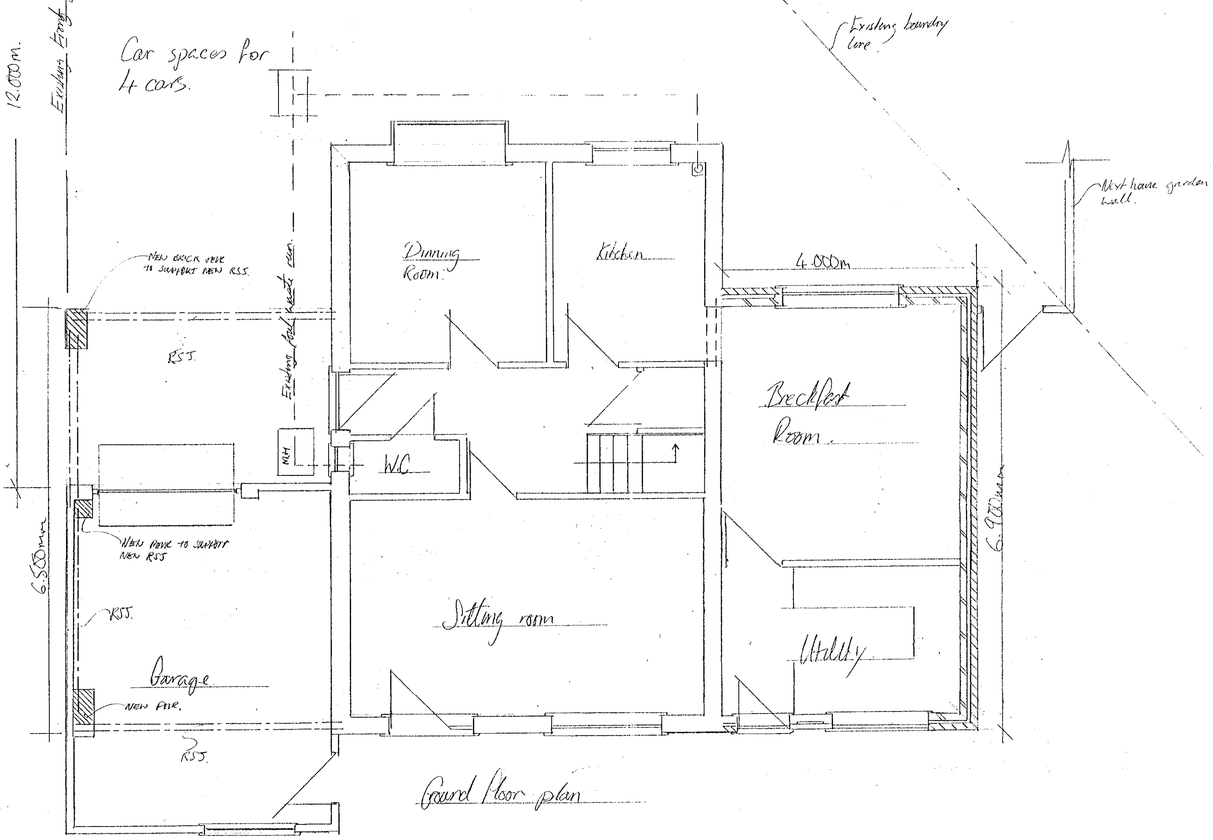


Ground floor plan

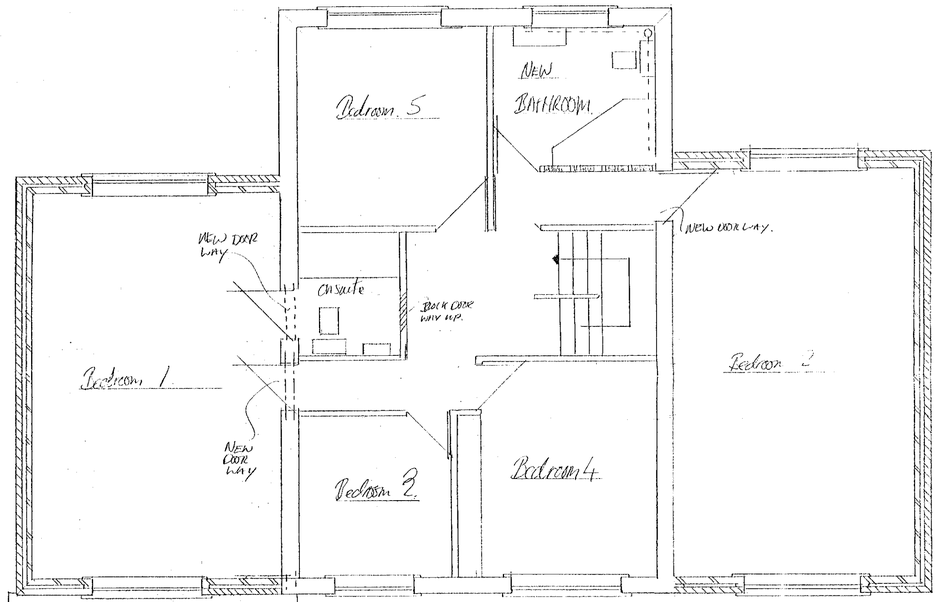

1st floor plan


03.APR.2000* 1105

Project	Client	Date	Scale
Two storey side extension and extension over existing garage.	MR R.C. PHILLIPS. 11 CRECY CLOSE WOKINGHAM BERKS RG41 3UZ	26/3/00.	1:100 1:50

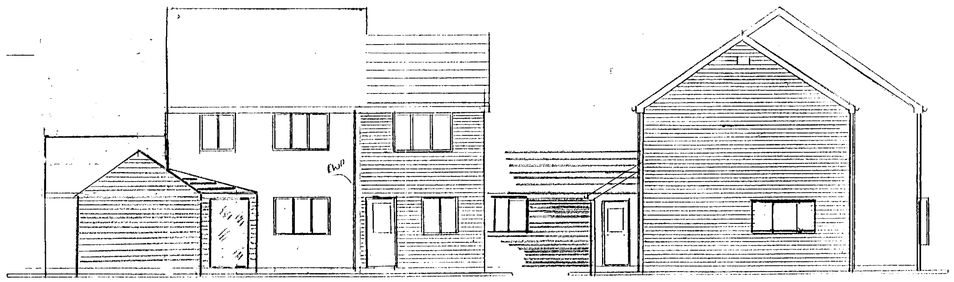


Rear Elevation


Side Elevation

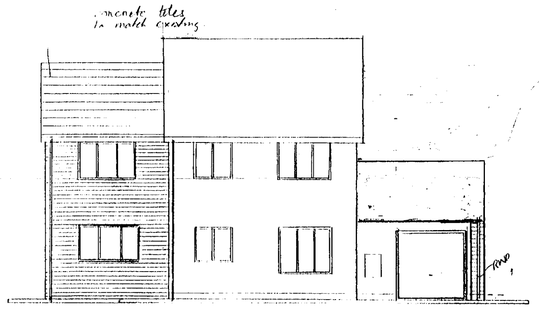


Front Elevation

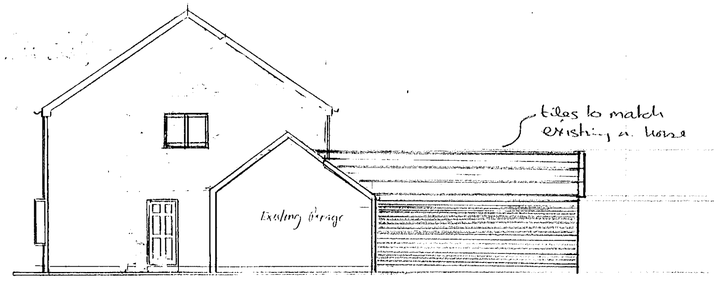

Side Elevation

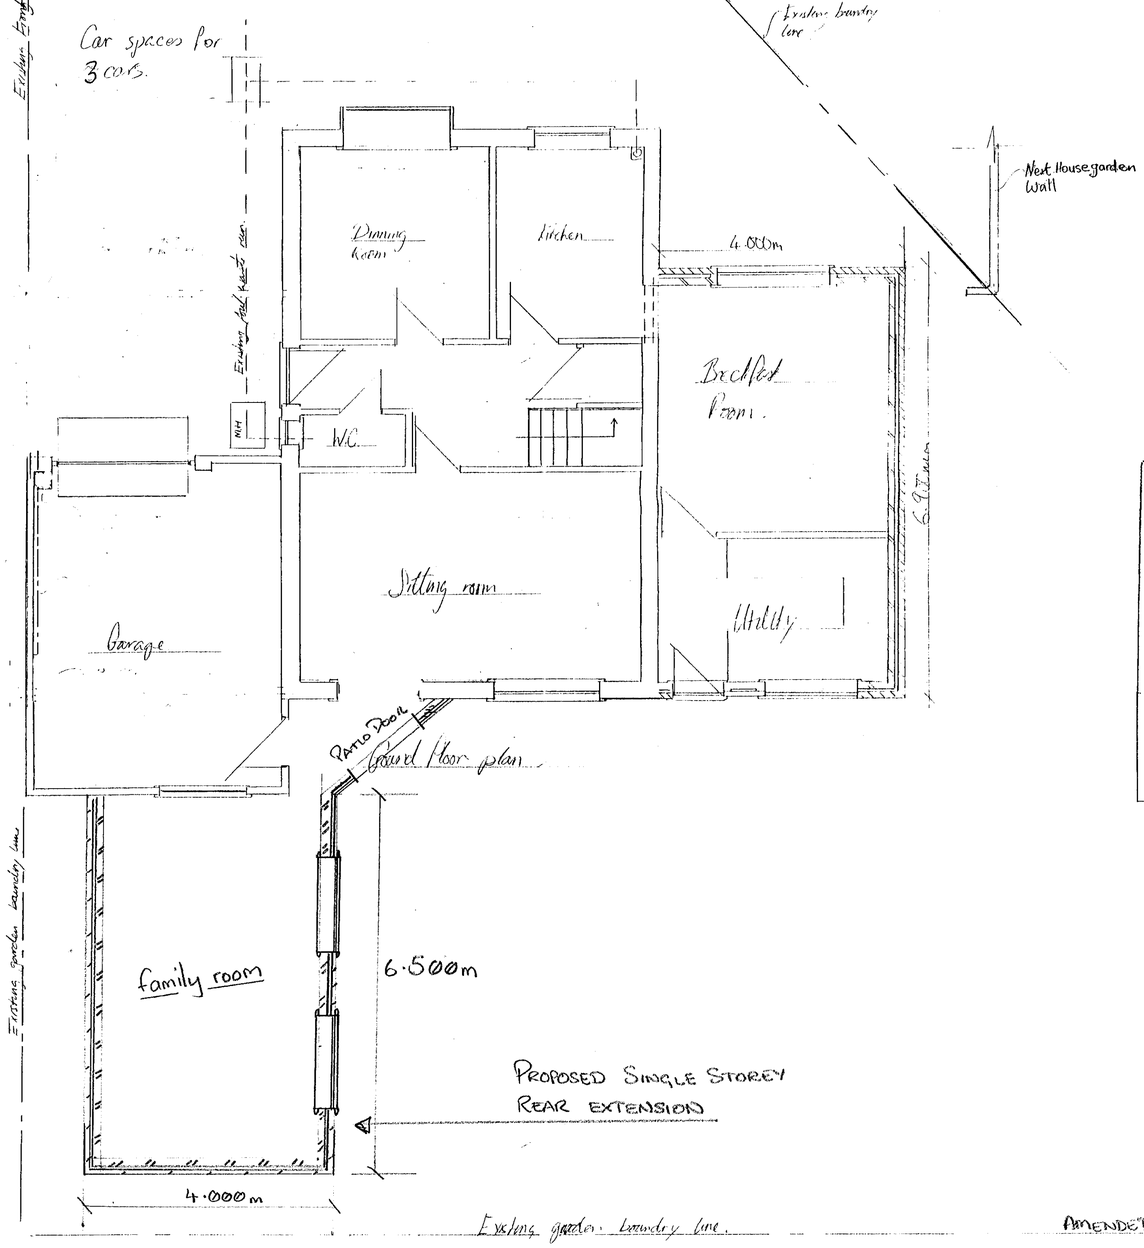

Ground floor plan

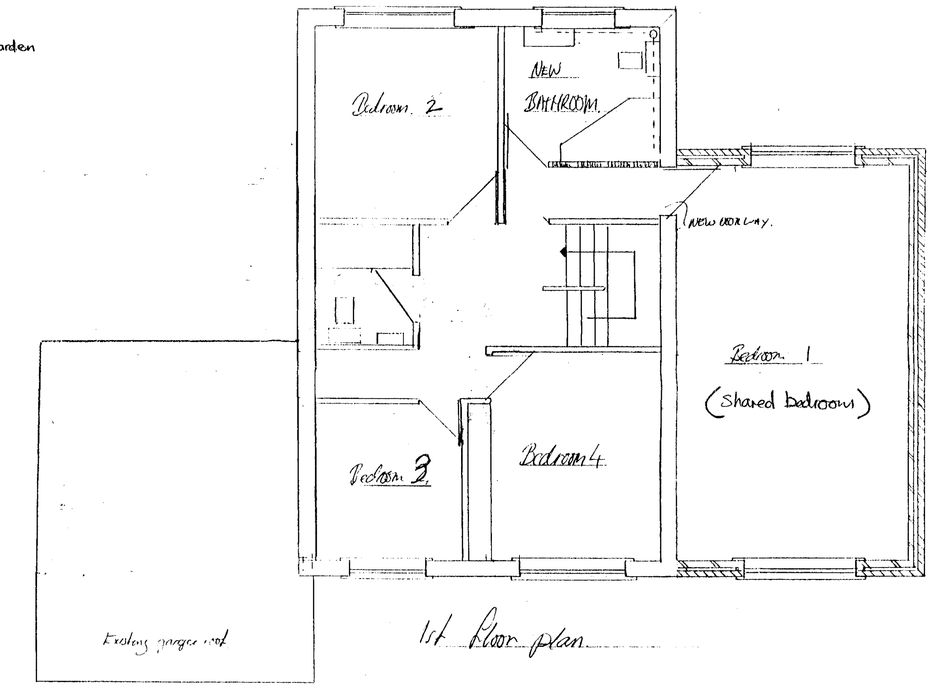

1st Floor plan

AMENDED PLANNING APPLICATION NO: F/2000/1163

Project	Client	Date	Scale

Plan Referred to Plot No. 67

AREA 9 — WOOSEHILL


WOKINGHAM

SCALE 1/1250

6. Thus

1:500

OFFICE COPY

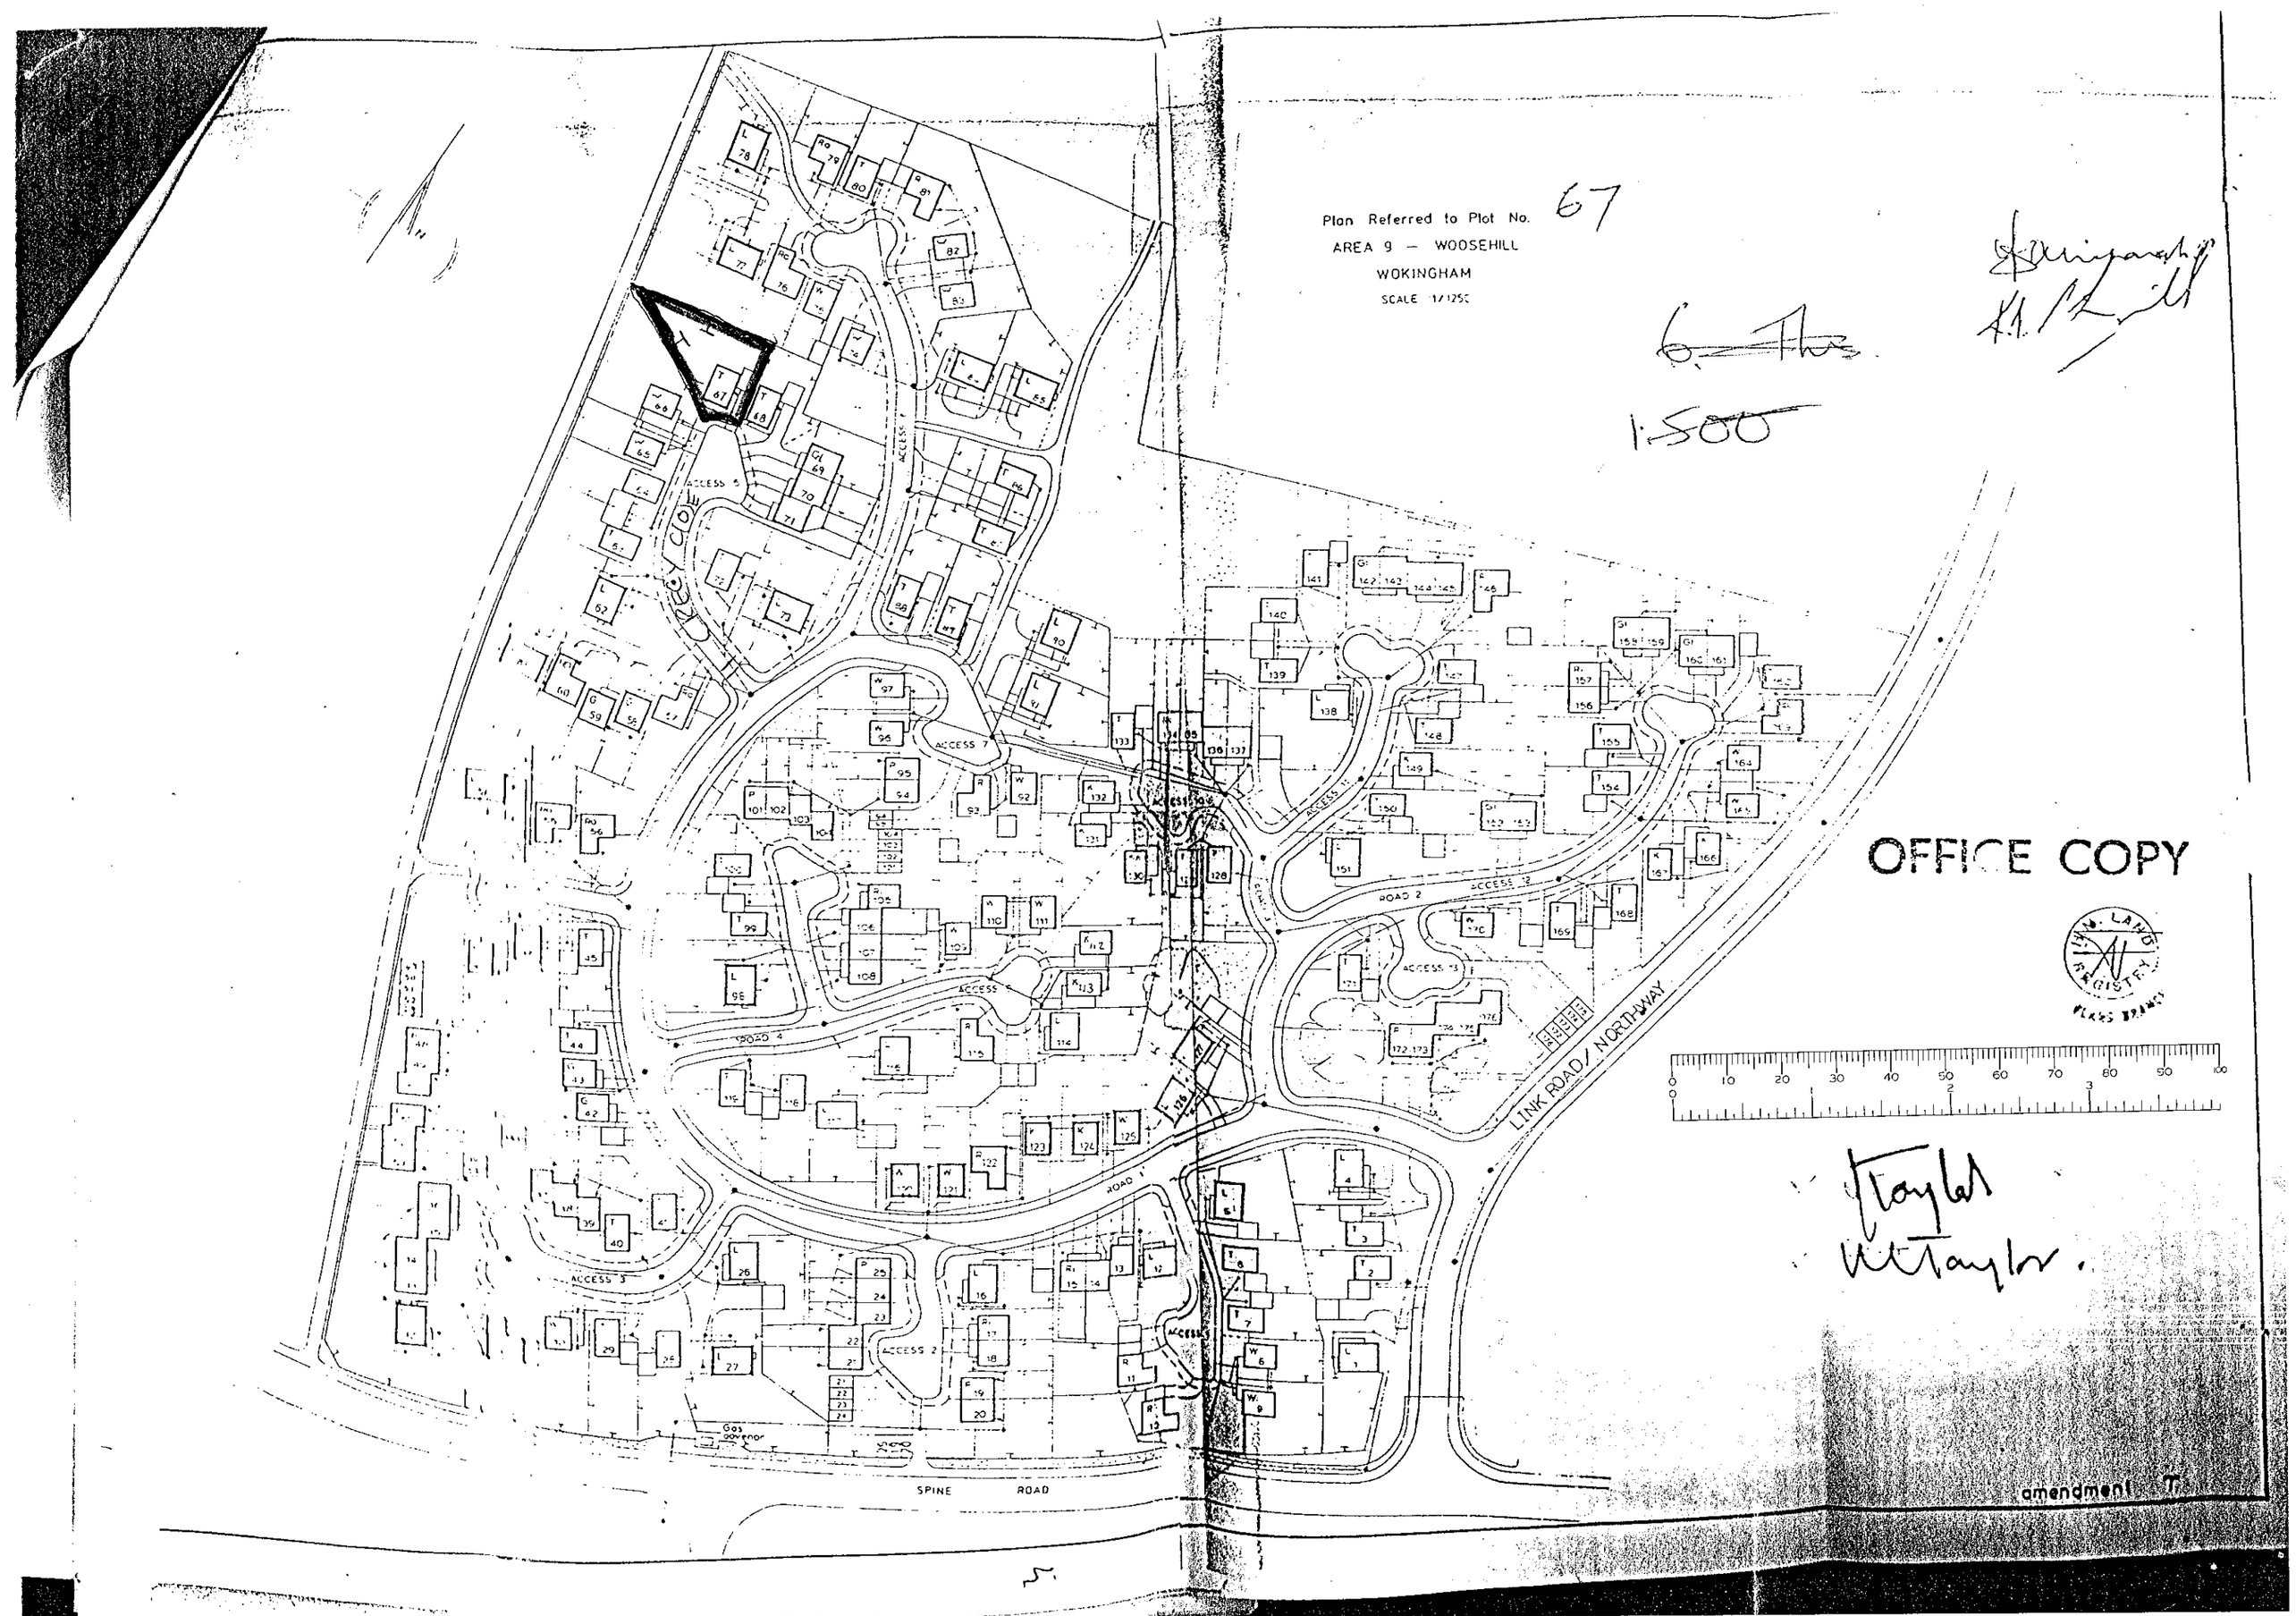

amendment
















ACCESS 7

ACCESS 5


ACCESS 6

ACCESS 4

ROAD 4

ACCESS 3

ACCESS 2

ROAD 1

SPINE ROAD

ACCESS 1

ROAD 2

ACCESS 12

ACCESS 13

LINK ROAD / NORTHWAY

Gas governor

amendment