
Contractors must verify all dimensions at the site before setting out, commencing work, or making any shop drawings.

No.	Revision	Date	Initial

13 DEC 2000 3027

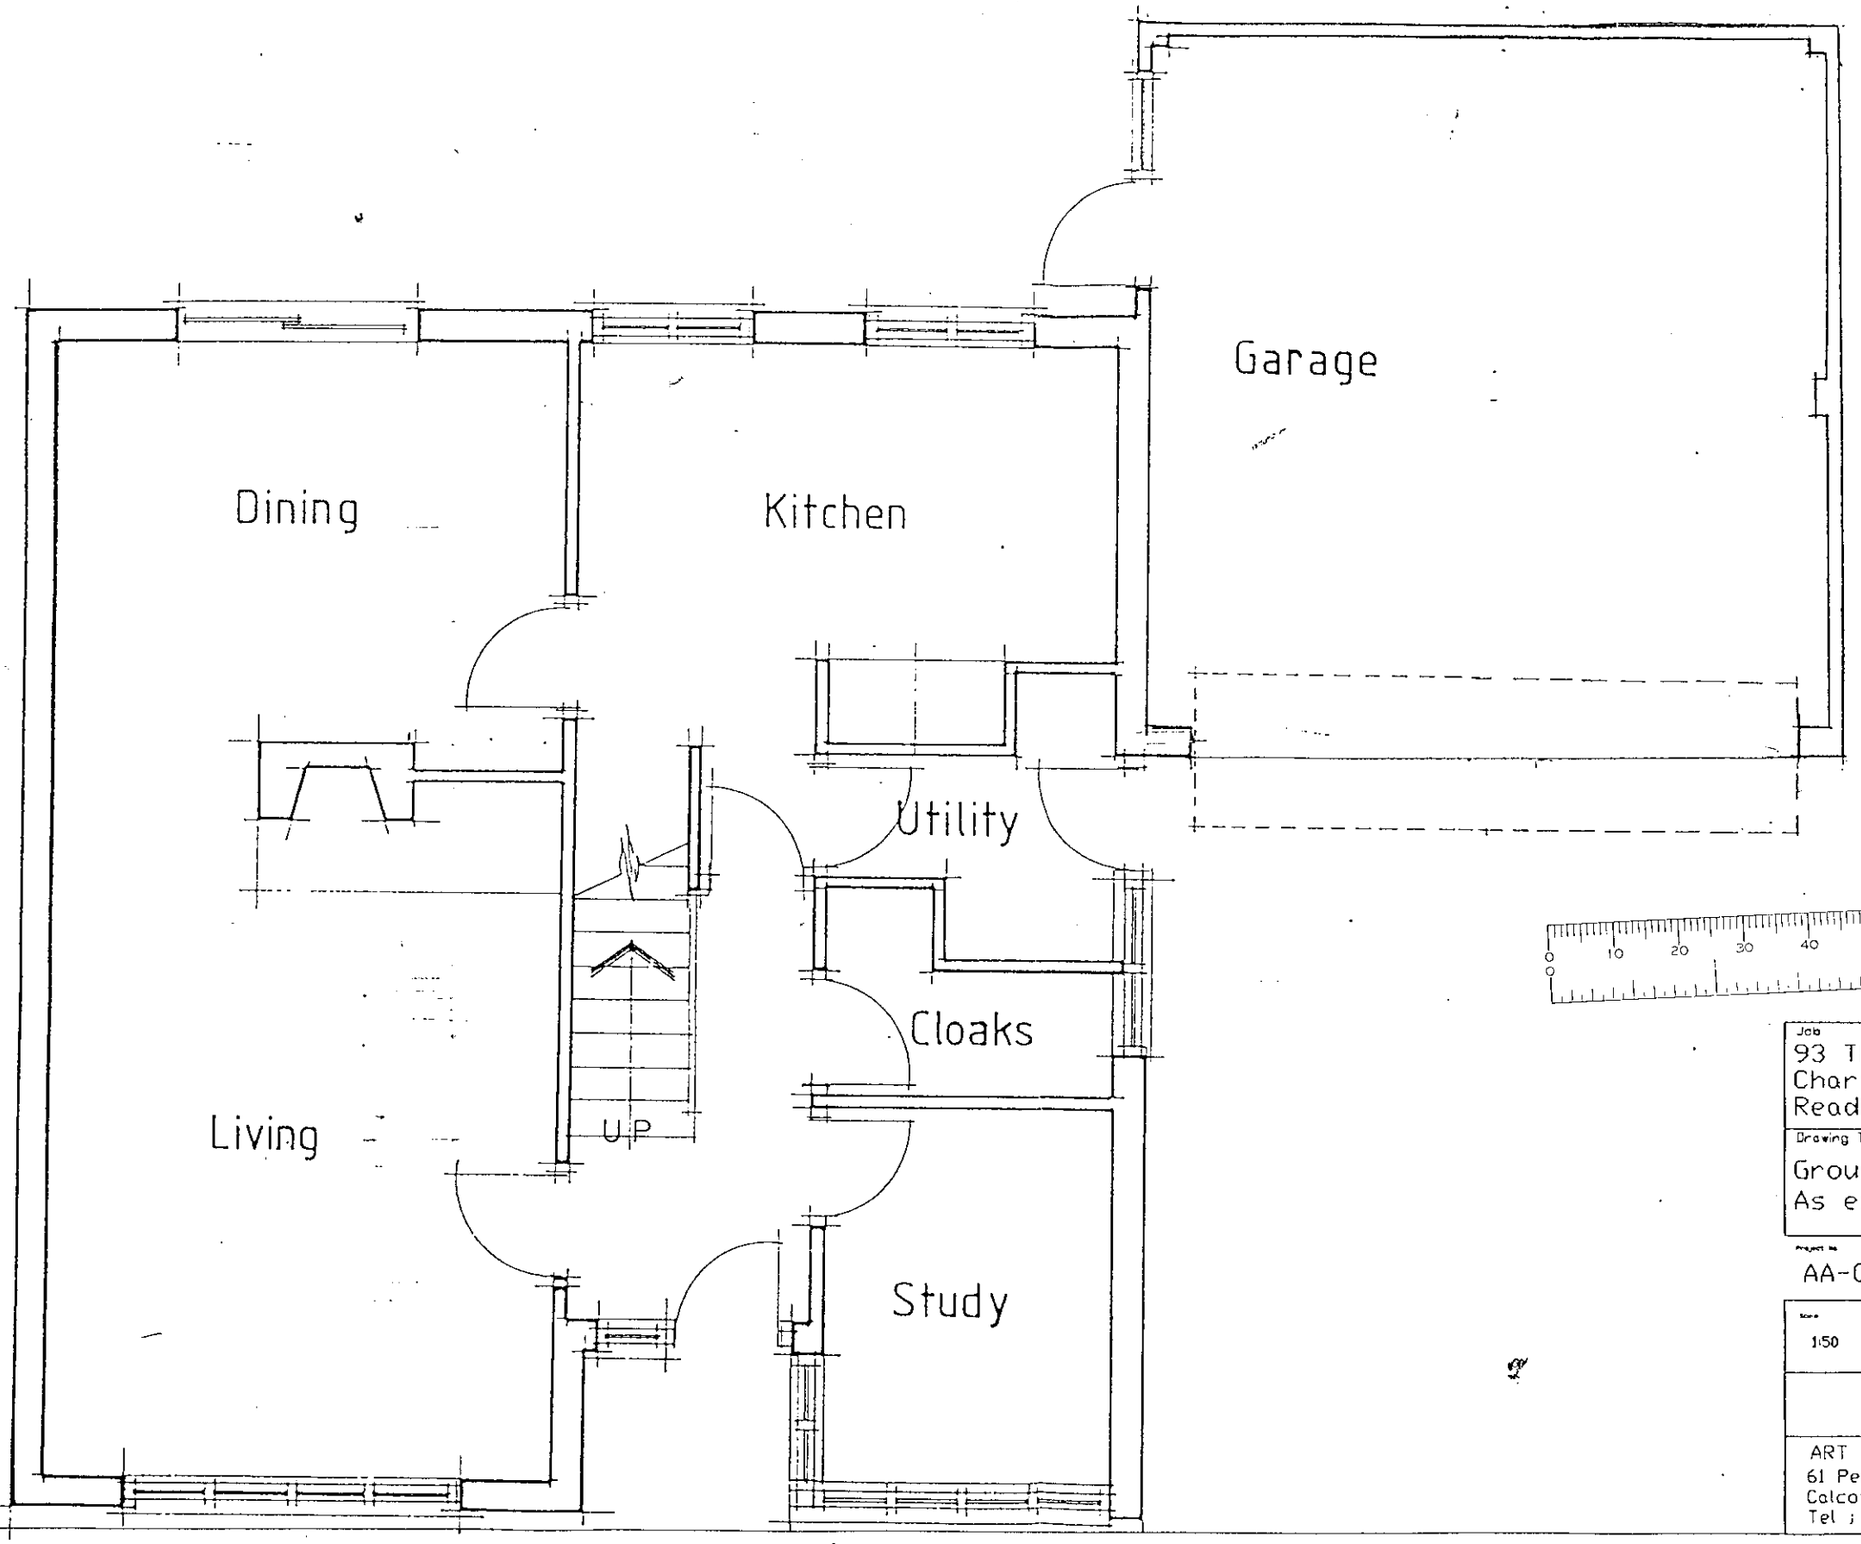

APPROVED

Job
93 The Hawthorns,
Charvil,
Reading.

Drawing Title
Ground floor plan -
As existing

Project No. AA-004 Drawing No. PP-02 Revision

Scale 1:50 Drawn by Art. Date Nov. 2000

ART ASSOC. - Architectural Services
61 Pemberton Gardens,
Calcot, Reading. RG31 7DY
Tel ; 0118 9613767

Contractors must verify all dimensions at the site before setting out, commencing work, or making any shop drawings.

No.	Revision	Date	Initial

13 DEC 2000 3027



APPROVED

0 10 20 30 40 50 60 70 80 90 100
0 1 2 3

Job
93 The Hawthorns,
Charvil,
Reading.

Drawing Title
First floor plan -
As existing

Project No. AA-004

Drawing No. PP-03

Revision

Scale 1:50


Drawn Art.

Date Nov. 2000

ART ASSOC. - Architectural Services
61 Pemberton Gardens,
Calcot, Reading. RG31 7DY
Tel ; 0118 9613767

Contractors must verify all dimensions at the site before setting out, commencing work, or making any shop drawings.

No.	Revision	Date	Initial

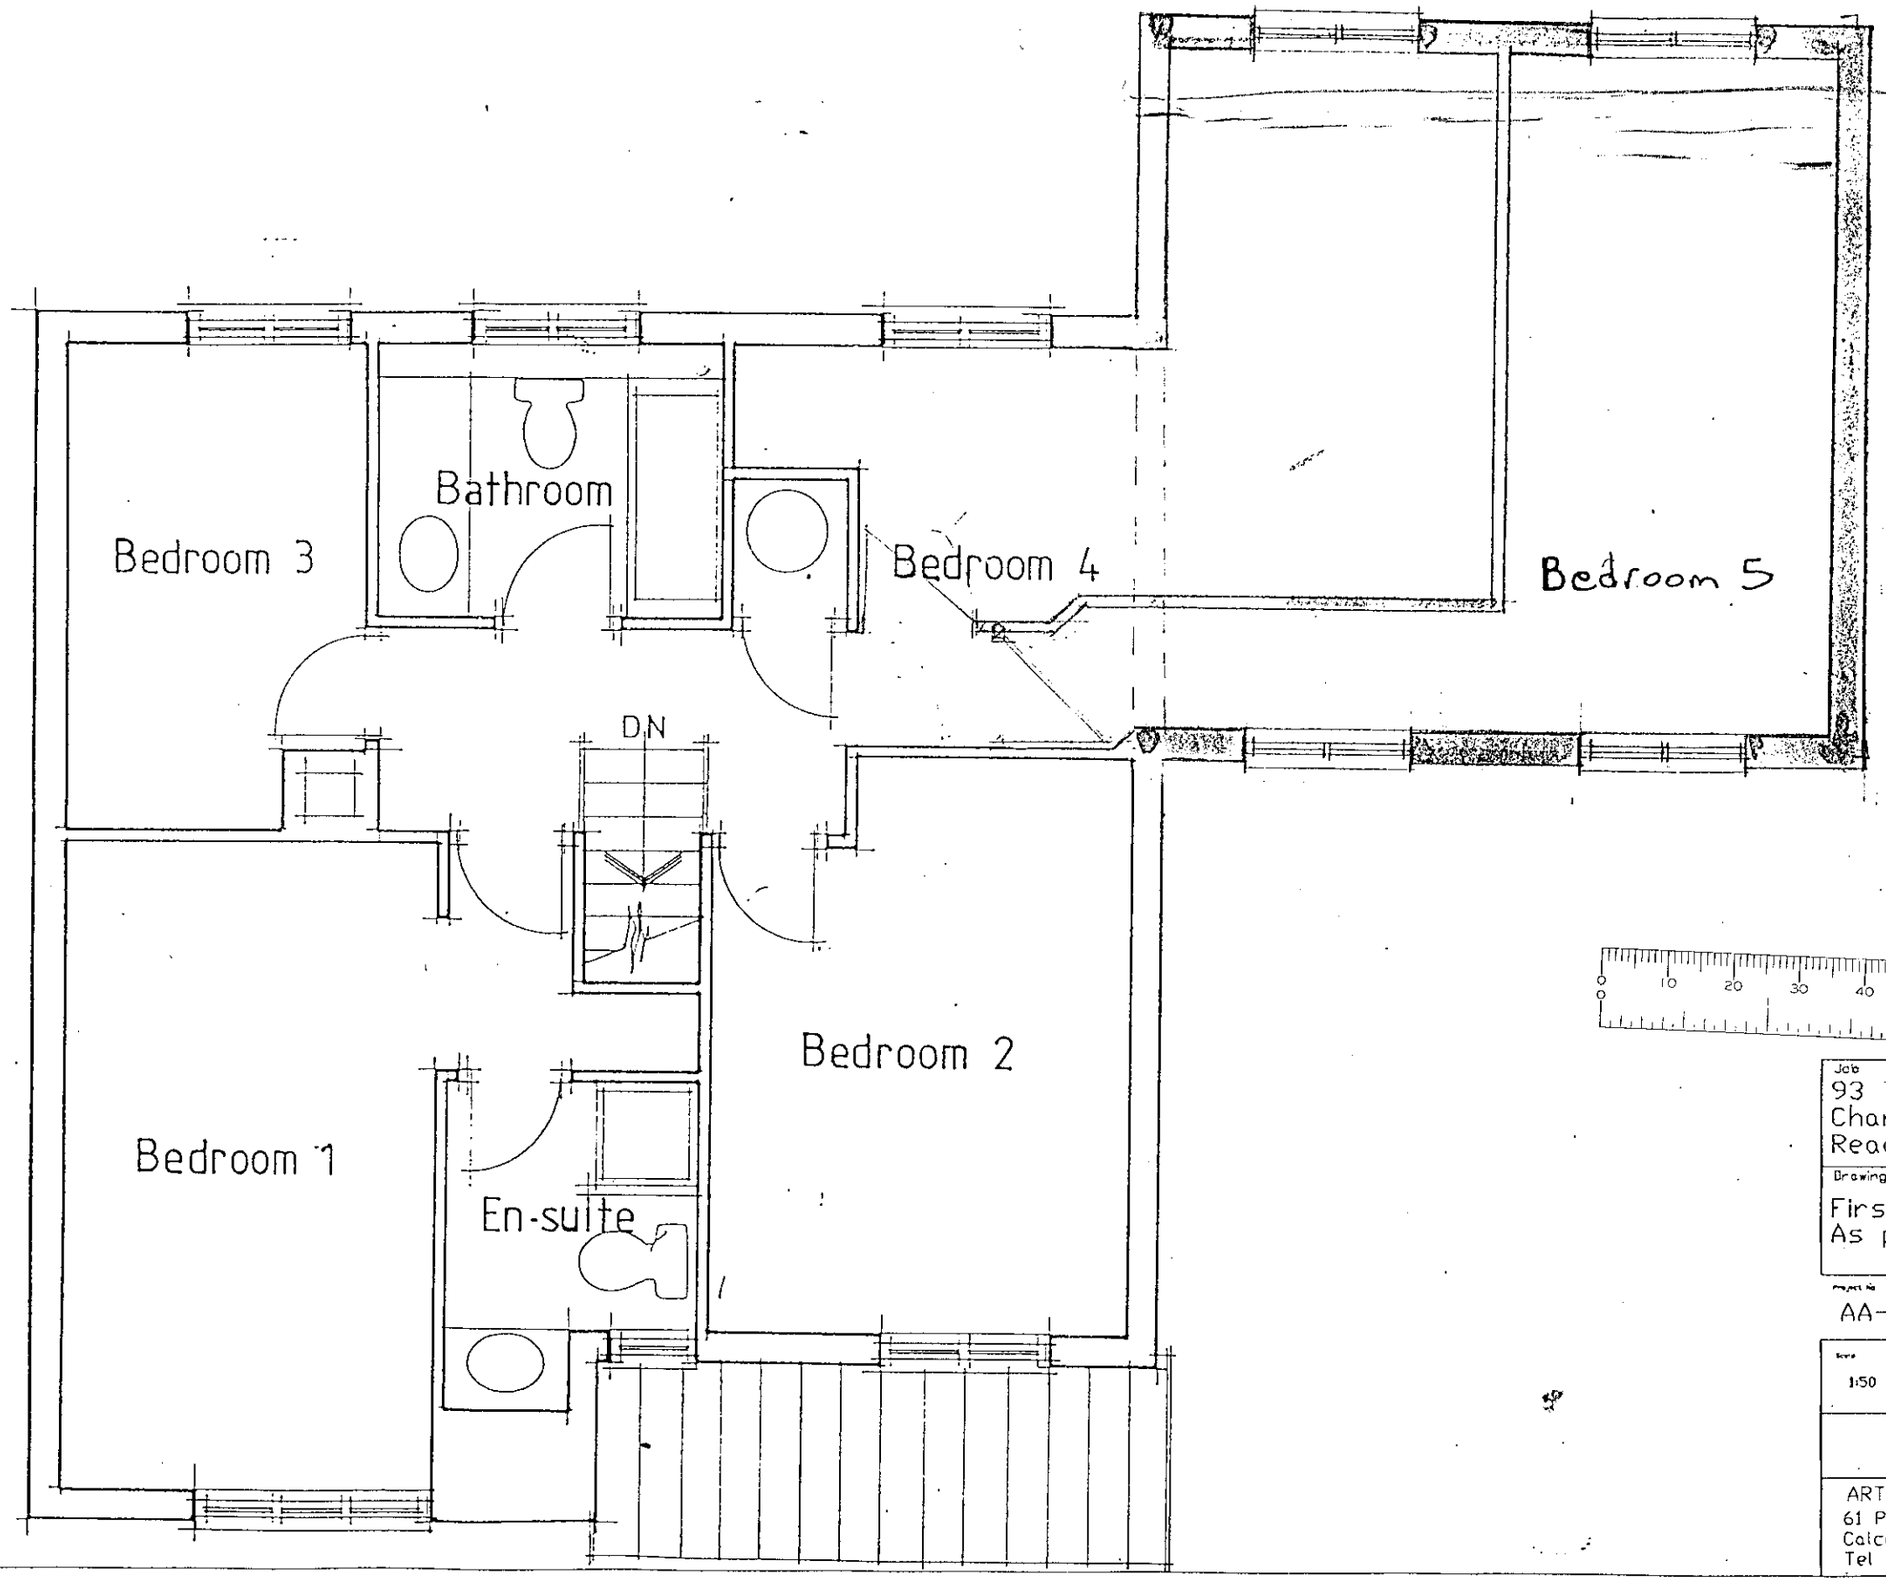

13.DEC.2000 3027

APPROVED

Job
93 The Hawthorns,
Charvil,
Reading.

Drawing Title
First floor plan -
As proposed

AA-004 PP-05

1:50 | Art. | Nov. 2000


ART ASSOC. - Architectural Services
61 Pemberton Gardens,
Calcot, Reading. RG31 7DY
Tel ; 0118 9613767


4/5/01


Contractors must verify all dimensions at the site before setting out, commencing work, or making any shop drawings.


No.	Revision	Date	Initial


13.DEC.2000* 3027

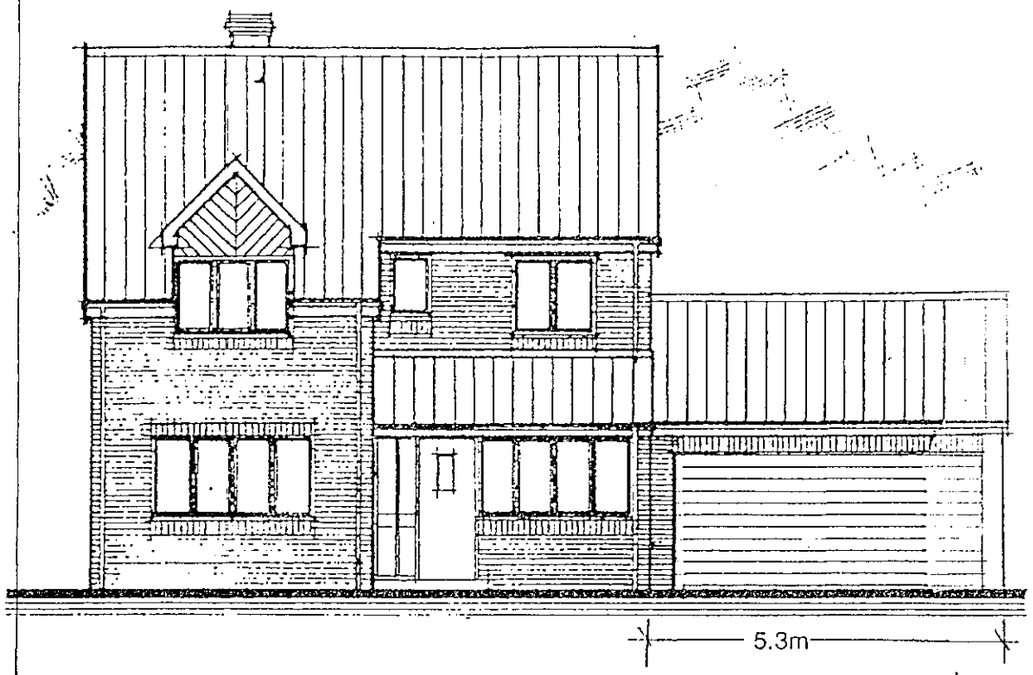

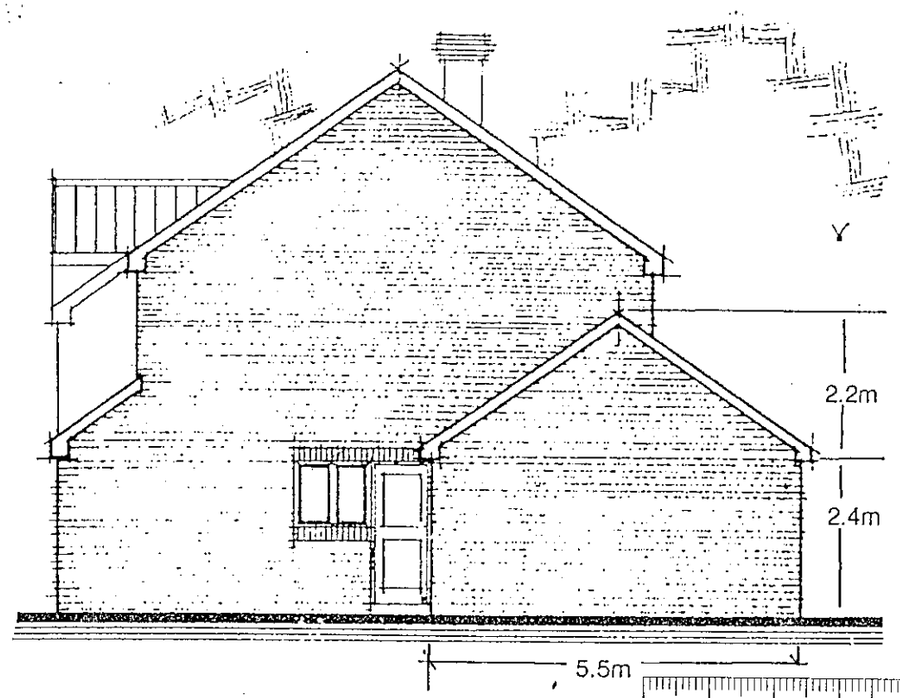

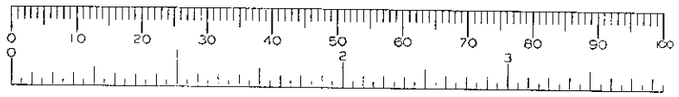

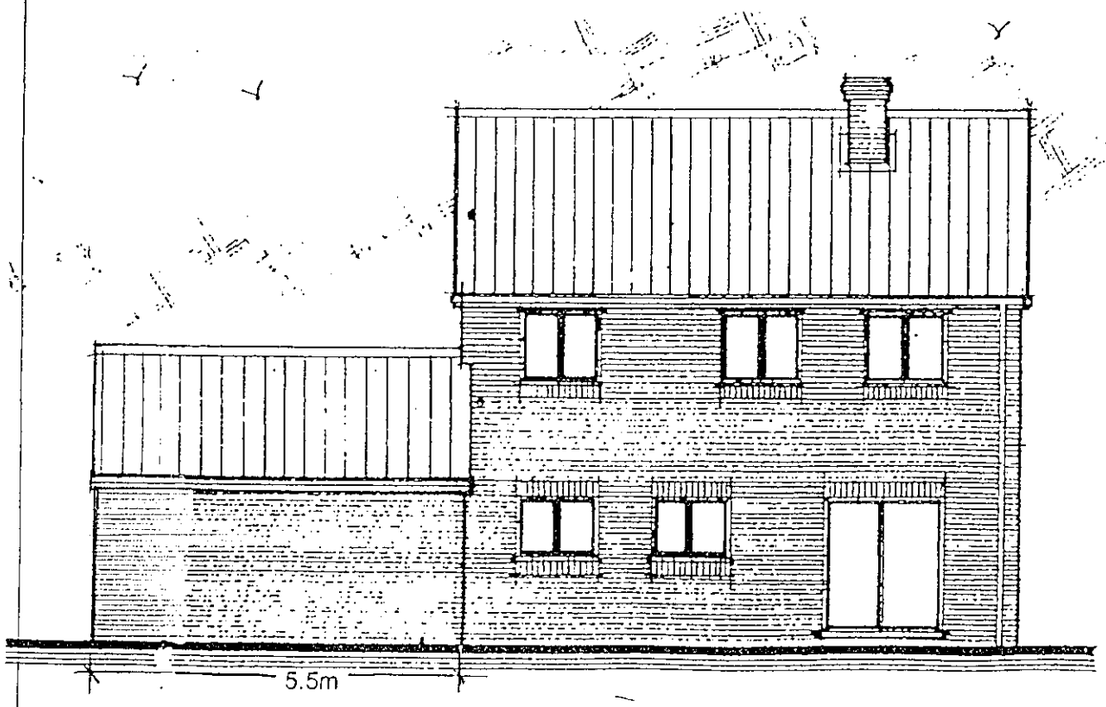

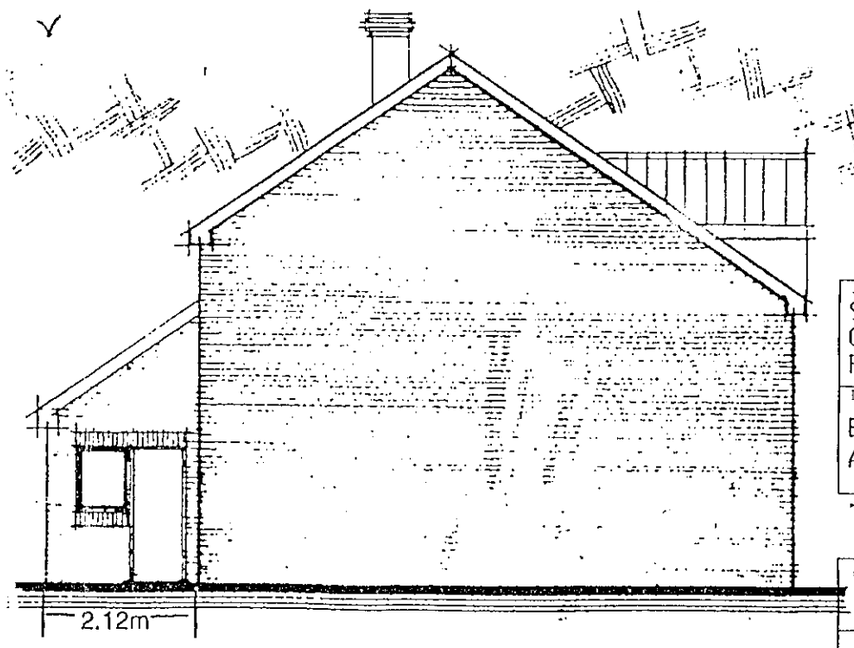

APPROVED

Job
93 The Hawthorns,
Charvil,
Reading.

Drawing Title
Elevations -
As existing

Project No: AA-004
Drawing No: PP-04
Revision:


Scale: 1:100
Drawn by: Art.
Date: Nov. 2000

ART ASSOC. - Architectural Services
61 Pemberton Gardens,
Calcot, Reading. RG31 7DY
Tel ; 0118 9613767


Contractors must verify all dimensions at the site before setting out, commencing work, or making any shop drawings.


No.	Revision	Date	Initial




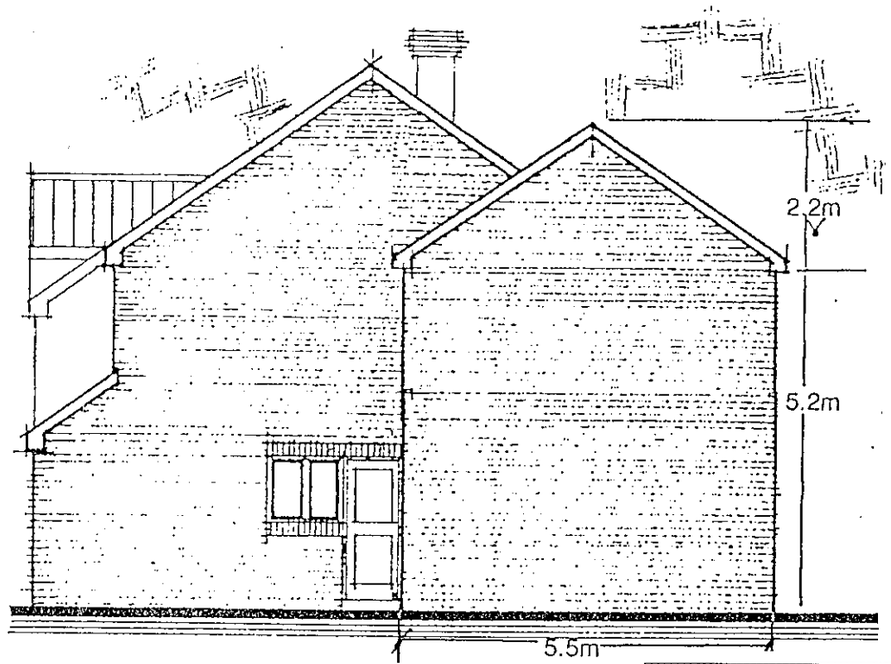

13.DEC.2000* 3327

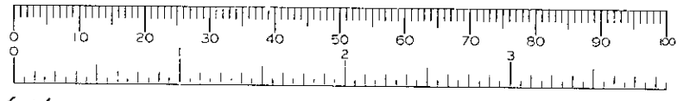

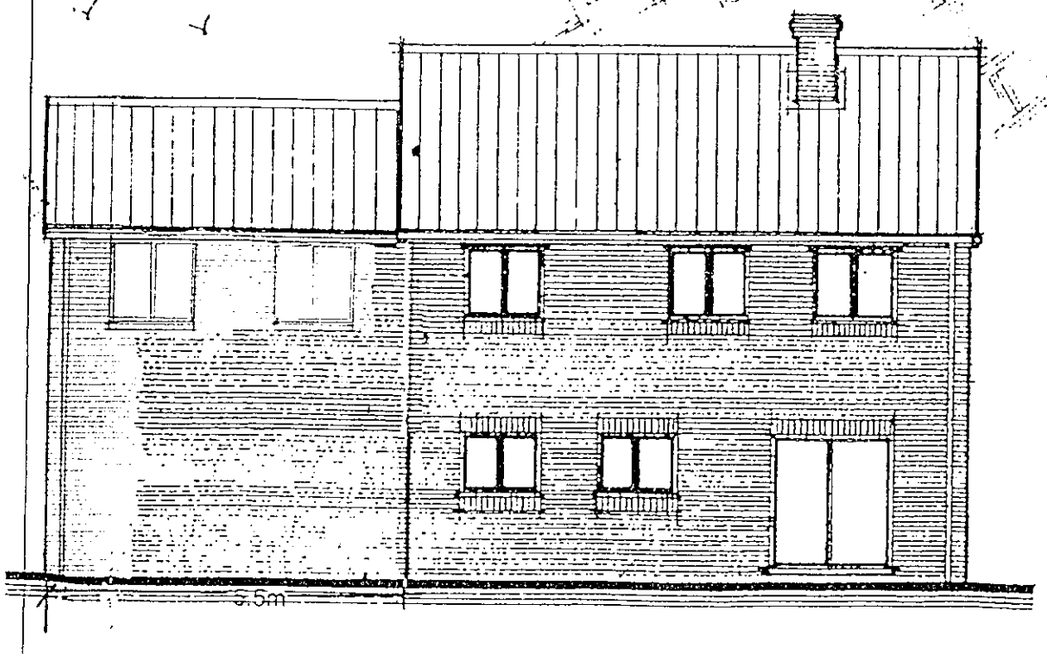

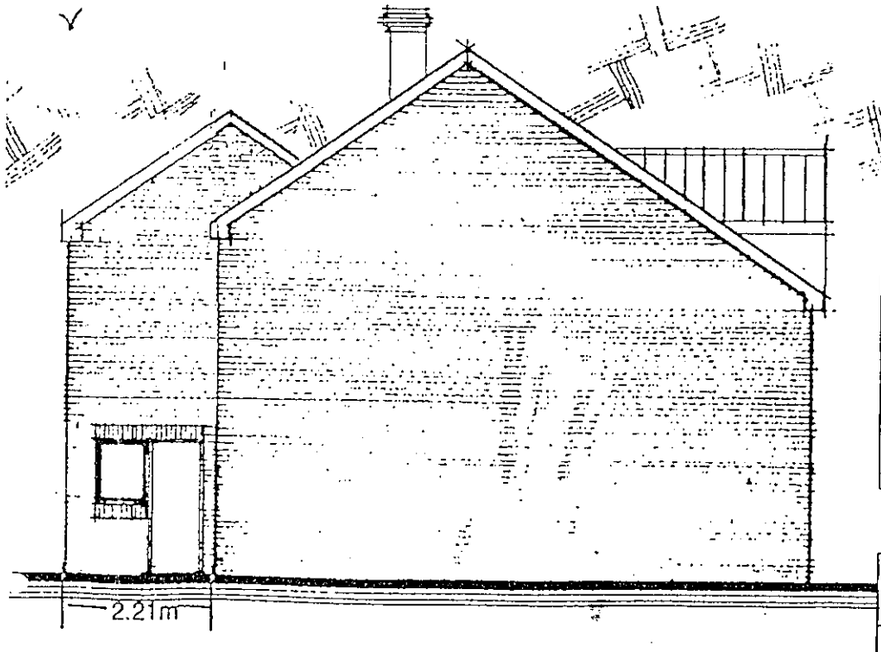

APPROVED

Job
93 The Hawthorns,
Charvil,
Reading.


Drawing Title
Elevations -
As proposed

Project No. AA-004 Drawing No. PP-06 Revision


Scale	Drawn by	
1:100	Art.	
	Date Nov. 2000	

ART ASSOC. - Architectural Services
61 Pemberton Gardens,
Calcot, Reading. RG31 7DY
Tel : 0118 9613767


CD 4/1/01

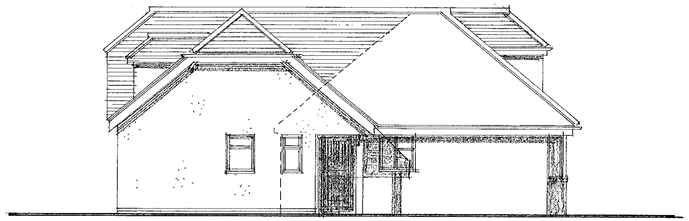


East Elevation

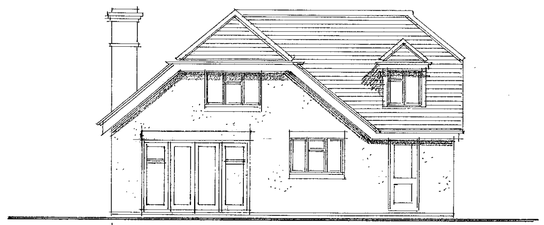


South Elevation

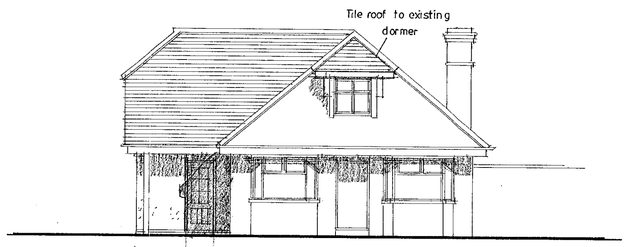



North Elevation

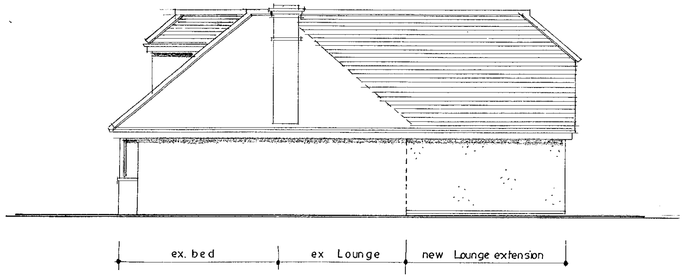


West Elevation

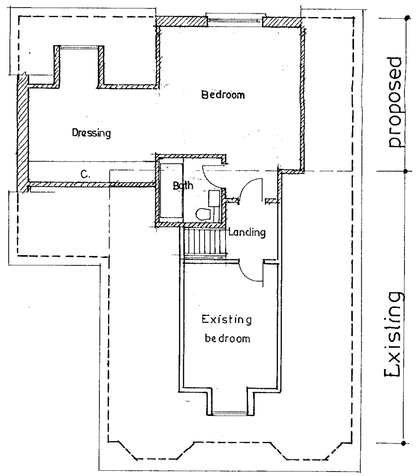


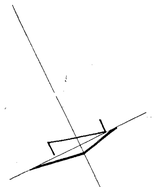

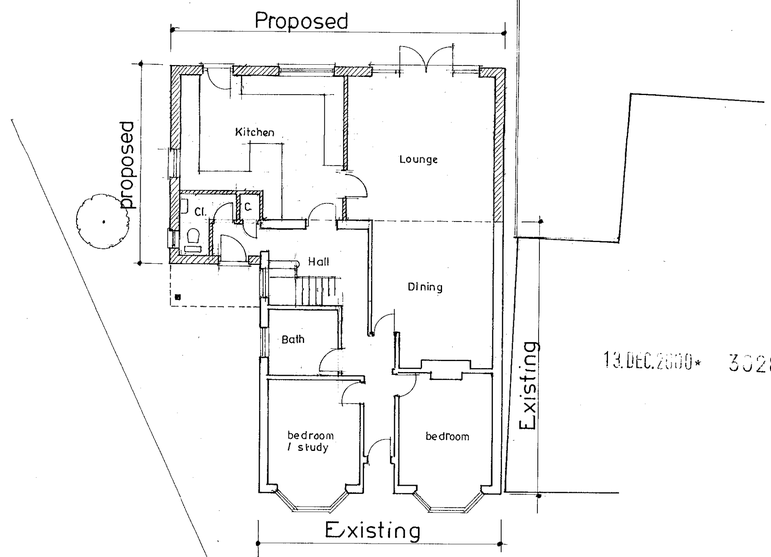

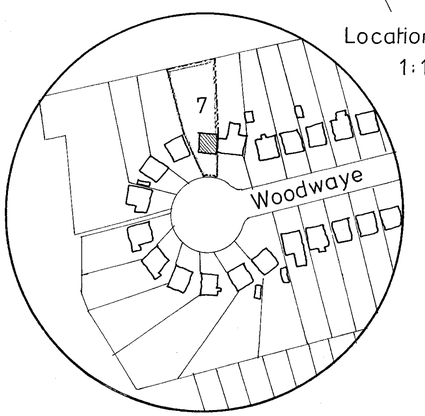

Location plan
1:1250

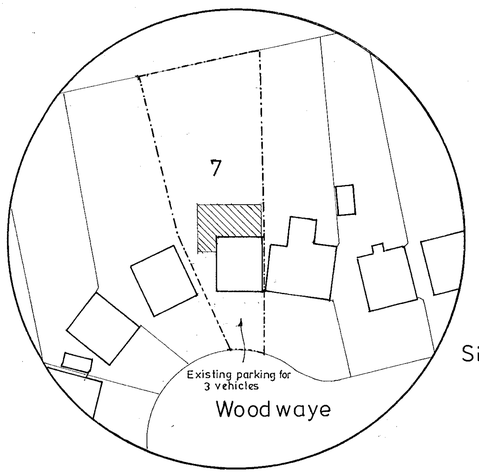

Site Plan 1:500






13.DEC.2000* 3528

No dimension is to be scaled from this drawing. Contractors must check all dimensions on site before starting any work or shop drawings.
All errors or discrepancies are to be reported to the Architect before commencing any work.

PROJECT	7 Woodwaye. Reading
TITLE	sketch
Scale	1 : 100
Drawn	S. C.
Date	NOV. '00
JOB NO.	2212
DRG. NO.	1 A

CHAMBERLAIN SYRAD ARCHITECTURE
Snook House, 66 Tilehurst Road, Reading RG30 2JH Tel. 0118 939 4554


OCE UK LTD 409

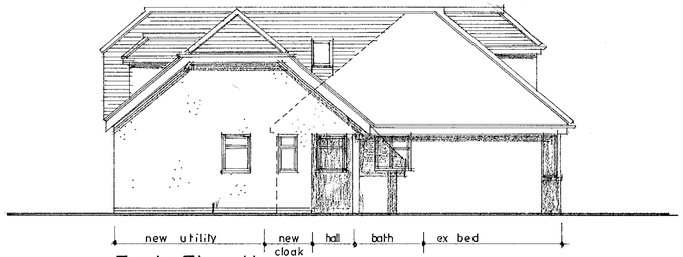


East Elevation




South Elevation

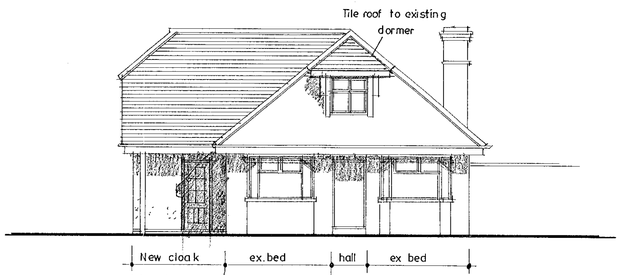



North Elevation

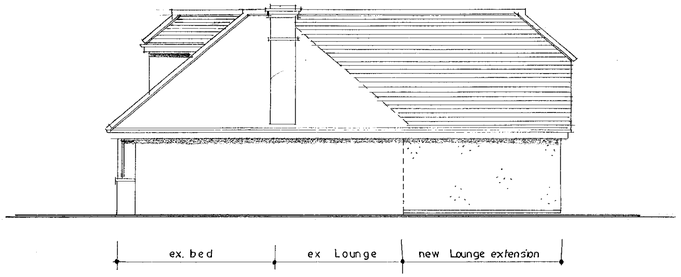


West Elevation

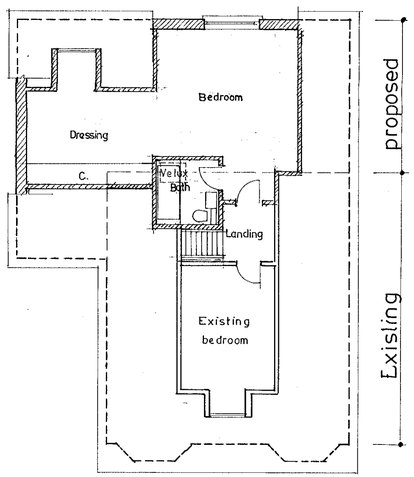

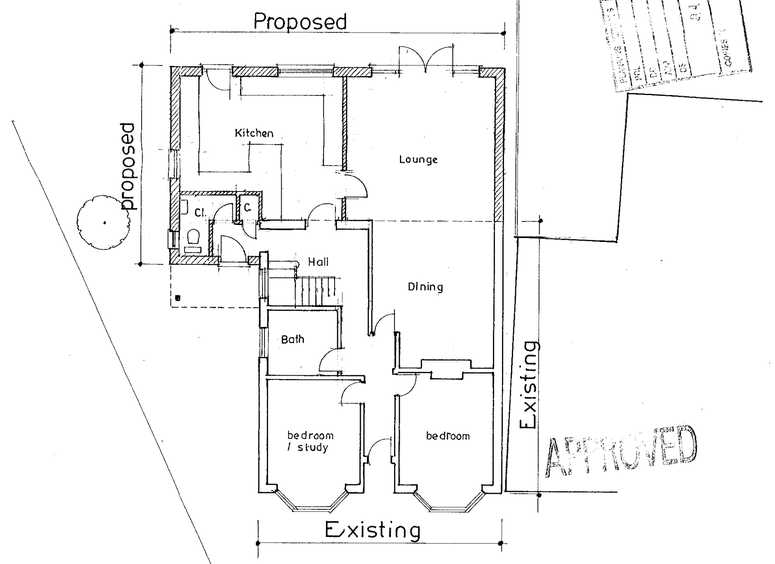

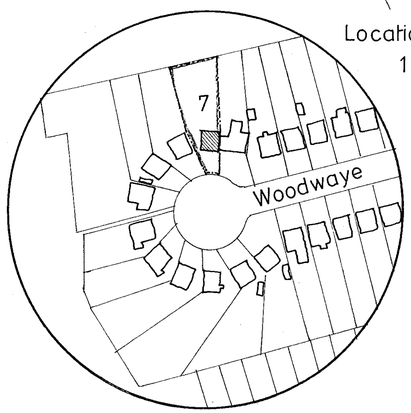

Location plan
1:1250

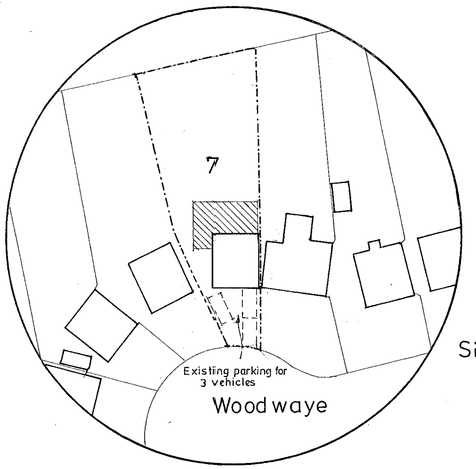

Site Plan 1:500

RECEIVED
03 JAN 2001
PLANNING
BUILDING REGS
TECHNICAL SERVICES
ENVIRONMENTAL HEALTH
HOUSING
ARCHIVE
FILE
OTHER

APPROVED

REVISED PLAN

3028



Rev. B. Velux added. Jan. 2001

PROJECT	7 Woodwaye. Reading
TITLE	sketch
Scale	1 : 100
Drawn	S. C.
Date	NOV. '00
JOB NO.	2212
DRG. NO.	1 B

CHAMBERLAIN SYRAD ARCHITECTURE
Snook House, 66 Tilehurst Road, Reading RG30 2JH Tel. 0118 939 4554

No dimension is to be scaled from this drawing. Contractors must check all dimensions on site before starting any work or shop drawings.
All errors or discrepancies are to be reported to the Architect before commencing any work.

OCE UK LTD 409

4/8/1/01