
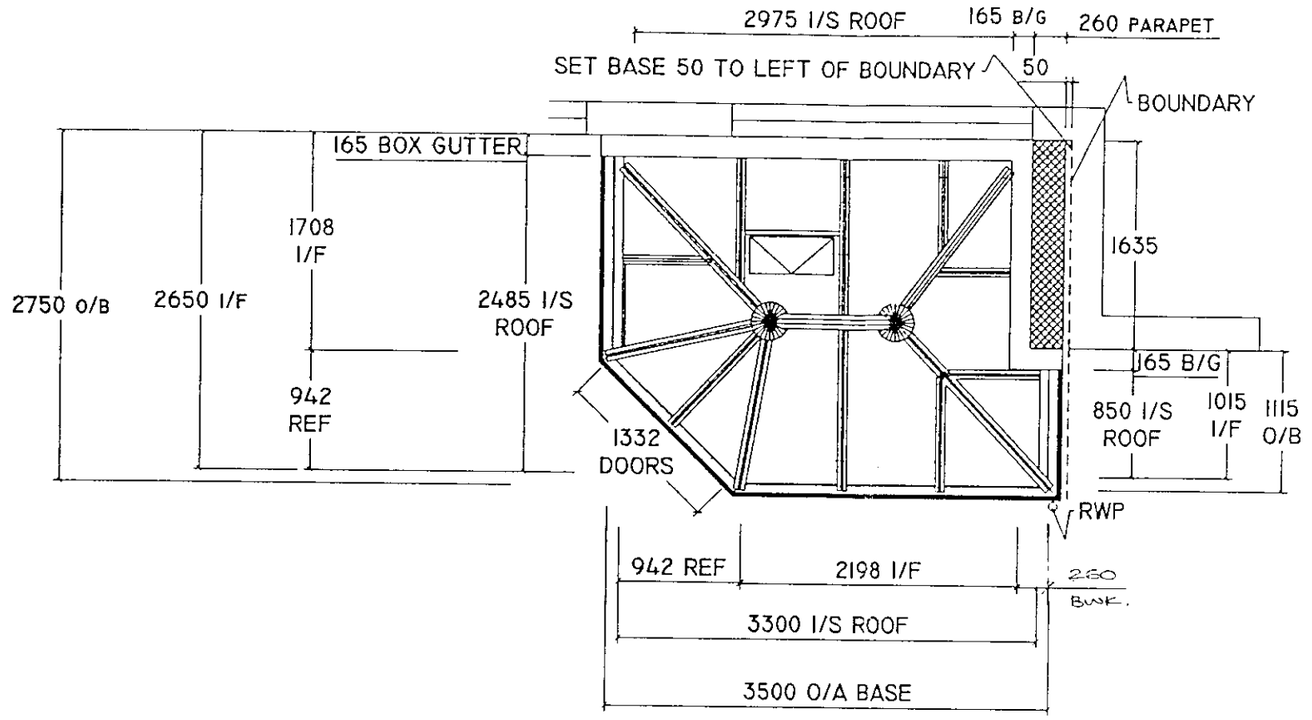


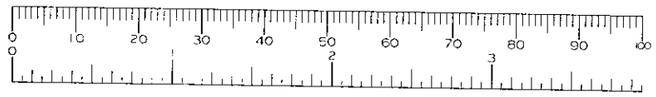

NOTES

ONE MANUAL ROOF VENT REQUIRED

VENTILATION REQUIRED TO EAVES

FACET OF 1332 INSIDE FRAME AND 135° INTERNAL ANGLES


COLDSEAL "PHILADELPHIA" BEVELS REQUIRED TO ALL UNITS INDICATED *


RIDGELENGTH NOT TO EXCEED 1000M SO AS NOT TO REQUIRE A TIE BAR


RIDGEFLOW UNIT REQ'D.

AMENDMENT 14-06-2000-MR

WINDOW OMITTED TO RIGHT SIDE ELEVATION AS REQ'D BY THE LOCAL AUTHORITY TO OBTAIN PLANNING APPROVAL.

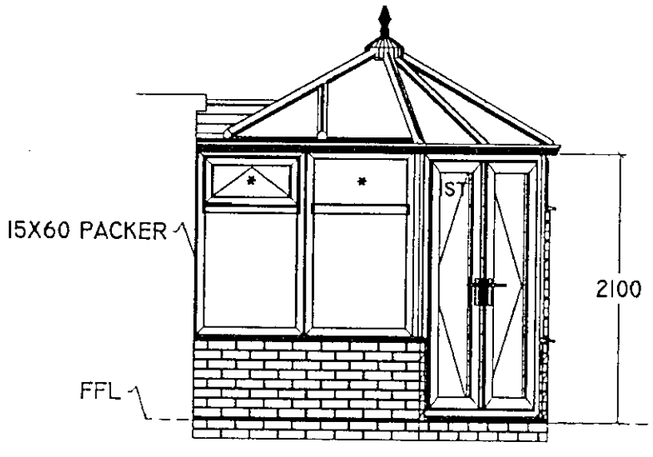

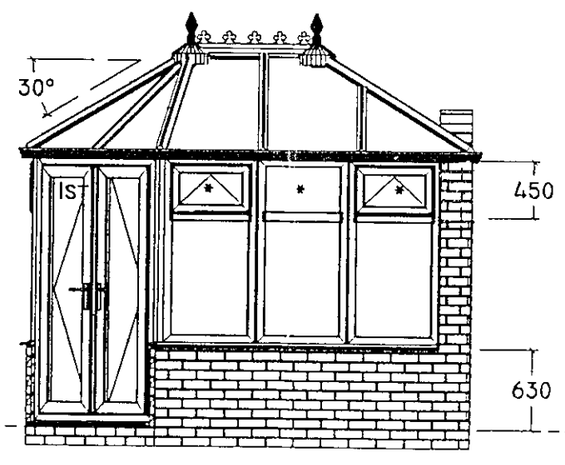

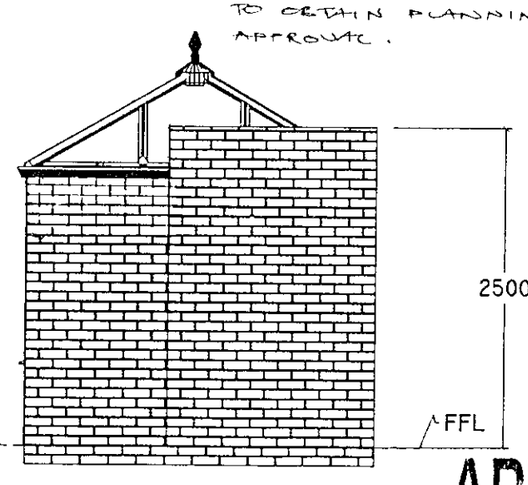

1271

REVISED PLAN

APPROVED

COLDSEAL
CONSERVATORIES
COLDSEAL CONSERVATORIES
COLDSEAL HOUSE, MANSFIELD ROAD,
ALFRETON, DERBYSHIRE, DE56 7JQ

NOTES

PROFILE : WHITE PVCu.
ROOF : BRONZE/OPAL 25MM POLYCARBONATE.
ALL GLAZING WILL BE SAFETY GLASS TO COMPLY TO BRITISH STANDARDS & BUILDING REGS. - PART N.
FRAMES WILL BE EQUALLY DIVIDED IN WIDTH UNLESS SHOWN OTHERWISE.
CLEAR DOUBLE GLAZED UNITS UNLESS OTHERWISE SHOWN.
ALL DIMENSIONS ARE IN MILLIMETRES.


MR & MRS CADLE
79 FAIRWATER DRIVE
WOODLEY
READING
RG5 3JG
0118 961 6274

CUSTOMER'S AUTHORIZATION TO PROCEED


Mr John Cadle
MRS. C CADLE.

DATE : 16-4-2000


DATE : 11/04/2000
SCALE 1 : 50
CONTRACT No. CV267175
DRAWN BY V.GEORGE

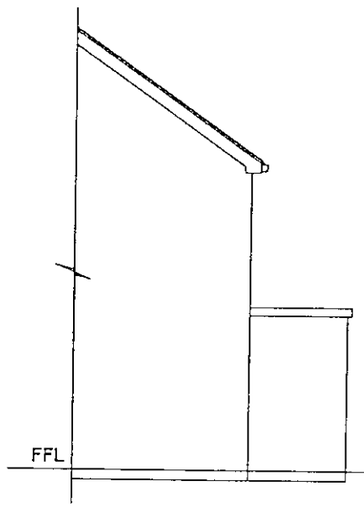


EXISTING LEFT SIDE ELEVATION

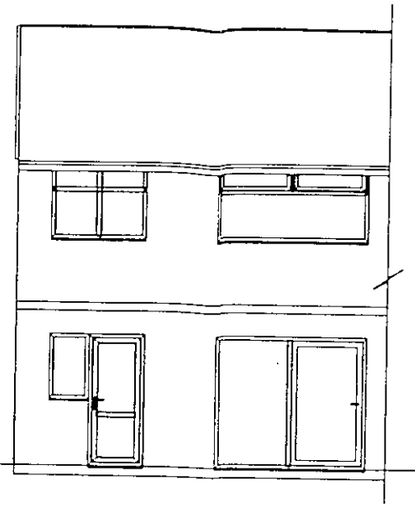


EXISTING REAR ELEVATION

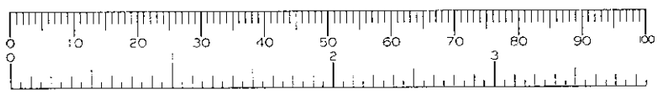


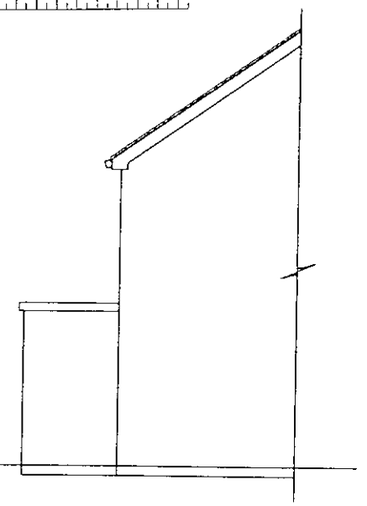


EXISTING RIGHT SIDE ELEVATION

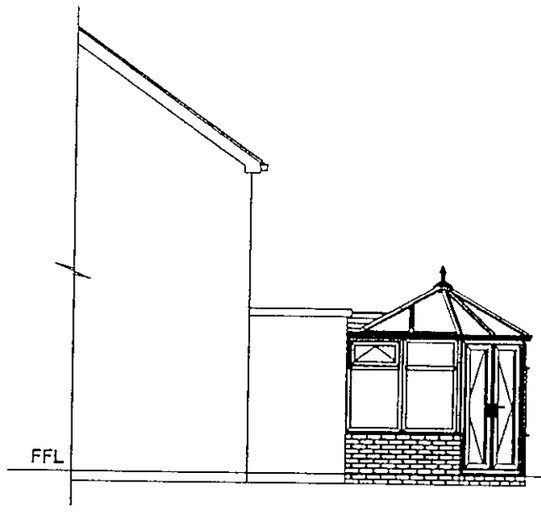

PROPOSED LEFT SIDE ELEVATION

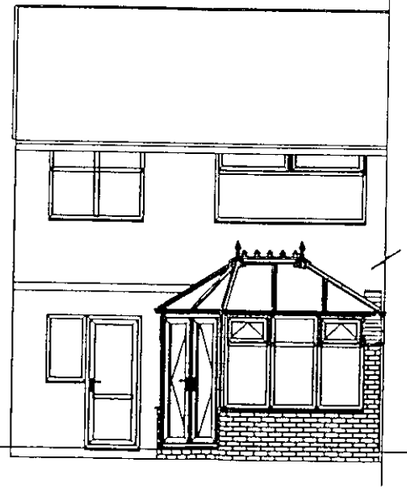

PROPOSED REAR ELEVATION

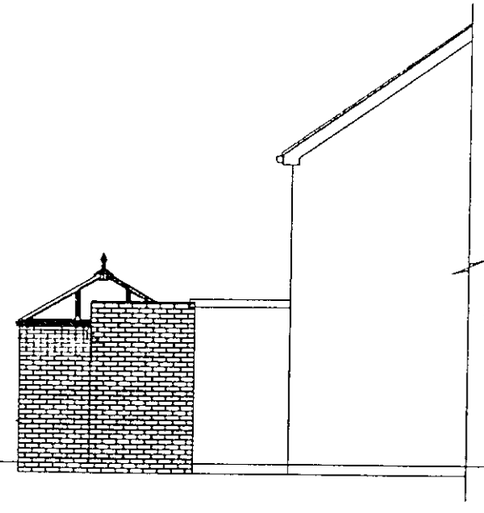

PROPOSED RIGHT SIDE ELEVATION

REVISED PLAN

1271

APPROVED

COLDSEAL
CONSERVATORIES
COLDSEAL CONSERVATORIES
COLDSEAL HOUSE, MANSFIELD ROAD,
ALFRETON, DERBYSHIRE, DE55 7JQ

NOTES

EXISTING AND PROPOSED ELEVATIONS.


MR & MRS CADLE
79 FAIRWATER DRIVE
WOODLEY
READING
RG5 3JG.

CUSTOMER'S AUTHORIZATION TO PROCEED


_____

DATE : _____


DATE : 12-04-2000
SCALE 1 : 100
CONTRACT No. CV267175
DRAWN BY M. RAHMAN

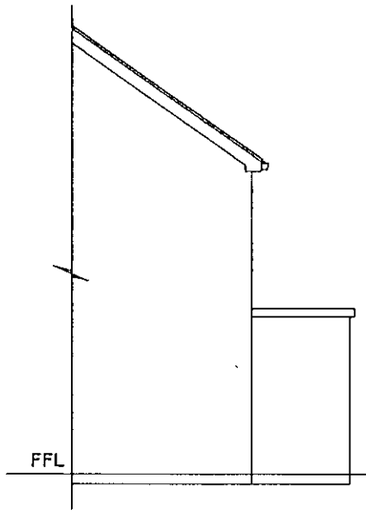

EXISTING LEFT SIDE ELEVATION

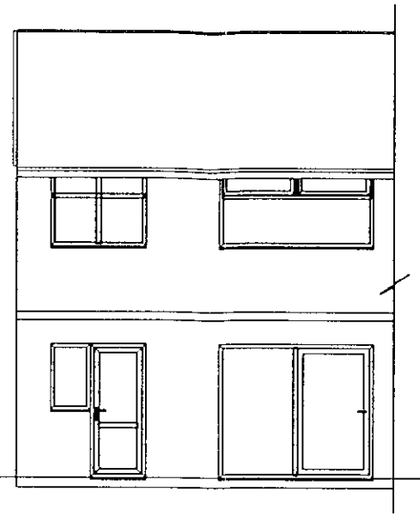


EXISTING REAR ELEVATION

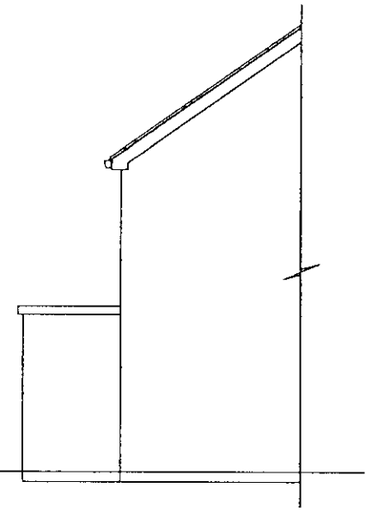


EXISTING RIGHT SIDE ELEVATION


SUPERSEDED

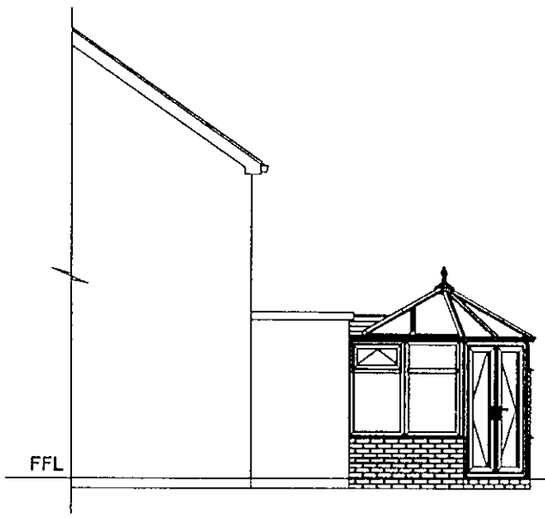

PROPOSED LEFT SIDE ELEVATION

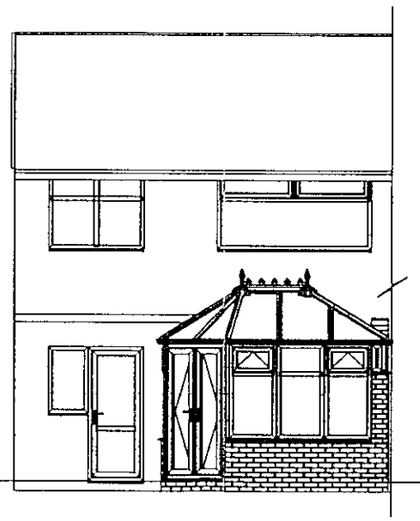


PROPOSED REAR ELEVATION

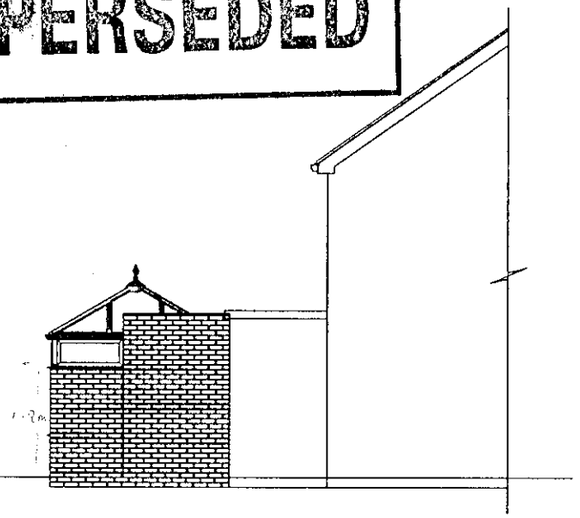

PROPOSED RIGHT SIDE ELEVATION

17 APR 2000*

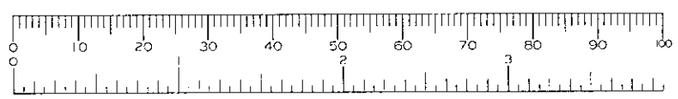

COLDSEAL
CONSERVATORIES
COLDSEAL CONSERVATORIES
COLDSEAL HOUSE, MANSFIELD ROAD,
ALFRETON, DERBYSHIRE, DE55 7JQ

NOTES

EXISTING AND PROPOSED ELEVATIONS.

MR & MRS CADLE
79 FAIRWATER DRIVE
WOODLEY
READING
RG5 3JG.


CUSTOMER'S AUTHORIZATION TO PROCEED

_____

DATE : _____

DATE : 12-04-2000
SCALE 1 : 100
CONTRACT NO. CV267175
DRAWN BY M. RAHMAN

17.APR.2000* 1271

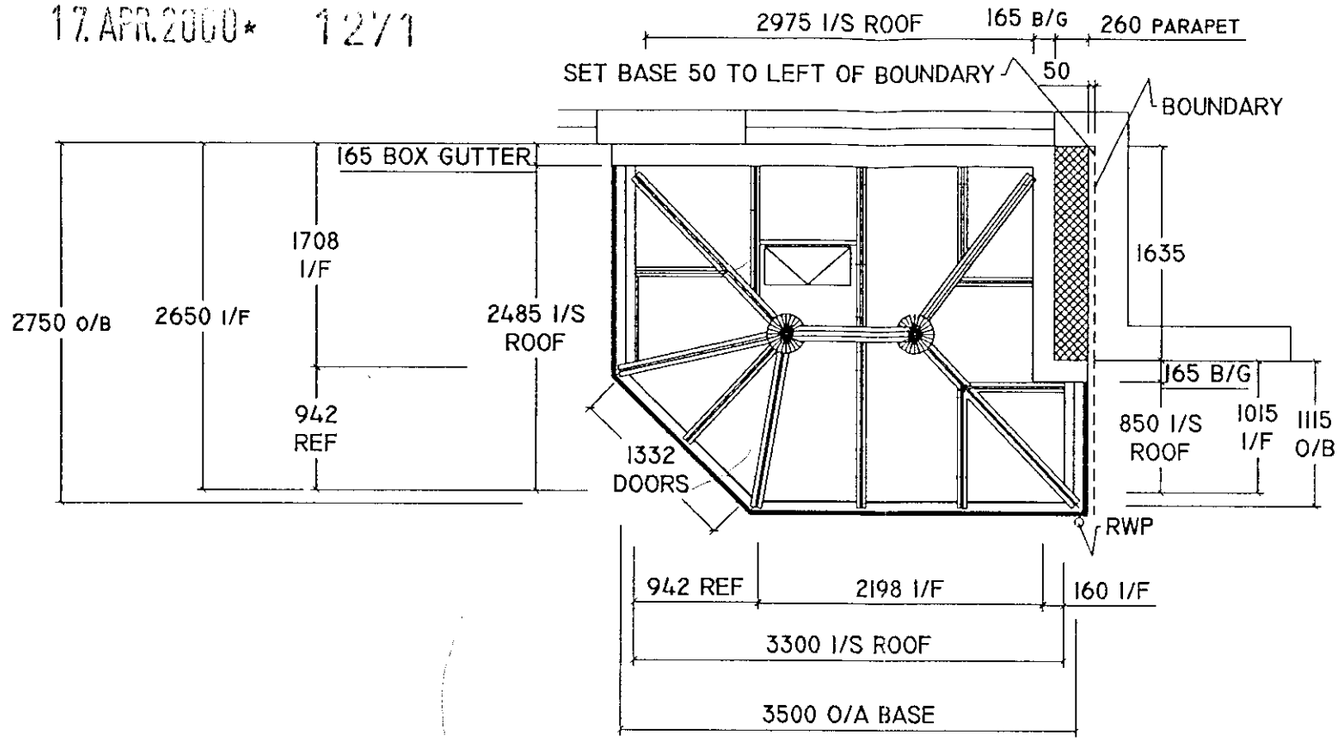

NOTES

ONE MANUAL ROOF VENT REQUIRED


VENTILATION REQUIRED TO EAVES

FACET OF 1332 INSIDE FRAME AND 135° INTERNAL ANGLES

COLDSEAL "PHILADELPHIA" BEVELS REQUIRED TO ALL UNITS INDICATED *

RIDGELENGTH NOT TO EXCEED 1000M SO AS NOT TO REQUIRE A TIE BAR

SUPERSEDED

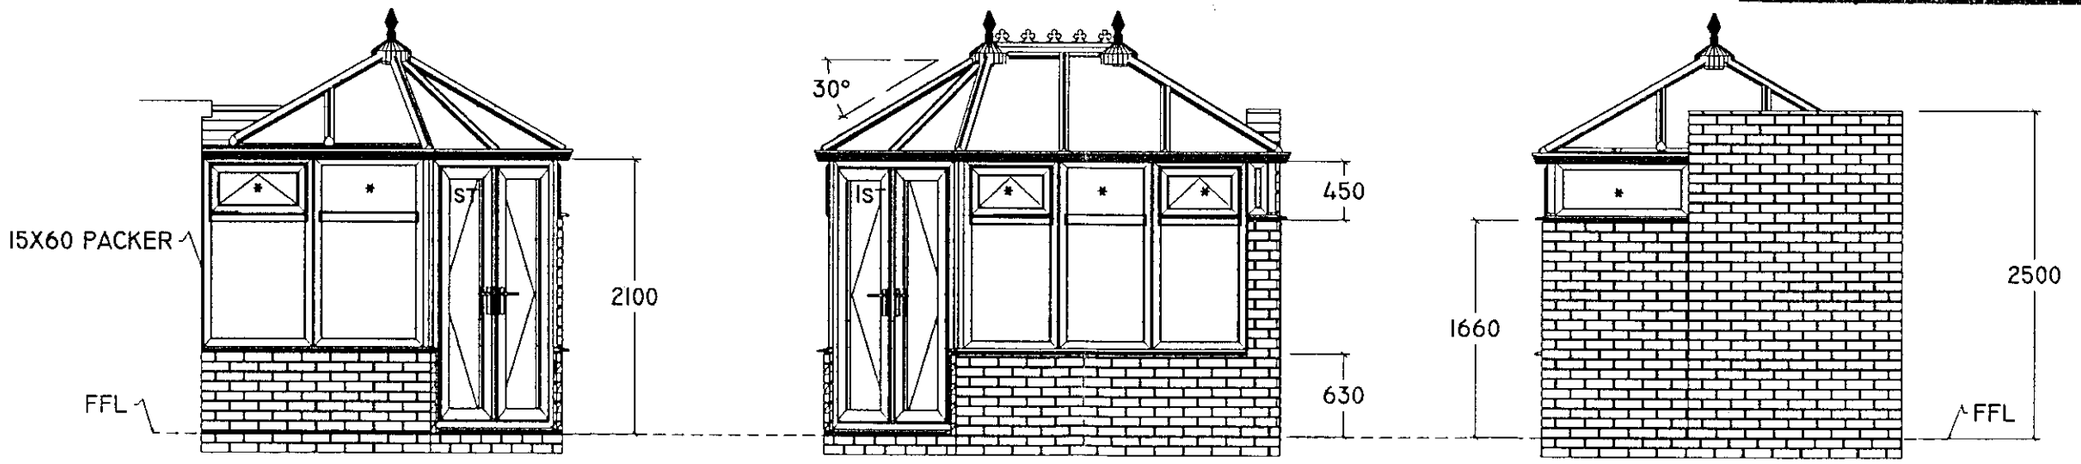

COLDSEAL CONSERVATORIES
COLDSEAL CONSERVATORIES
COLDSEAL HOUSE, MANSFIELD ROAD,
ALFRETON, DERBYSHIRE, DE55 7JQ

NOTES

PROFILE : WHITE PVCU.
ROOF : BRONZE/OPAL 25MM POLYCARBONATE.
ALL GLAZING WILL BE SAFETY GLASS TO COMPLY TO BRITISH STANDARDS & BUILDING REGS. - PART N.
FRAMES WILL BE EQUALLY DIVIDED IN WIDTH UNLESS SHOWN OTHERWISE.
CLEAR DOUBLE GLAZED UNITS UNLESS OTHERWISE SHOWN.
ALL DIMENSIONS ARE IN MILLIMETRES.

MR & MRS CADLE
79 FAIRWATER DRIVE
WOODLEY
READING
RG5 3JG
0118 961 6274

CUSTOMER'S AUTHORIZATION TO PROCEED

DATE : _____

DATE : 11/04/2000
SCALE 1 : 50
CONTRACT No. CV267175
DRAWN BY V.GEORGE