

17.APR.2000* 1272

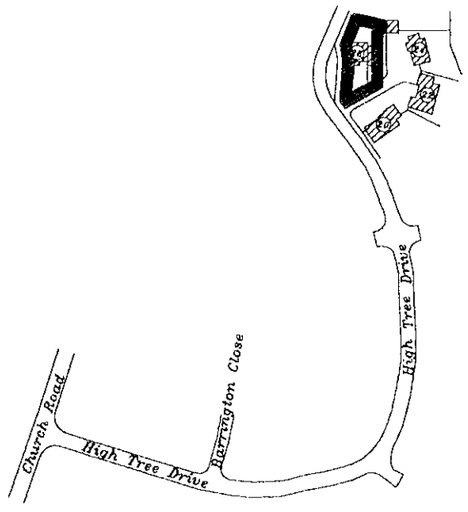

Location Plan

Scale 1:2500

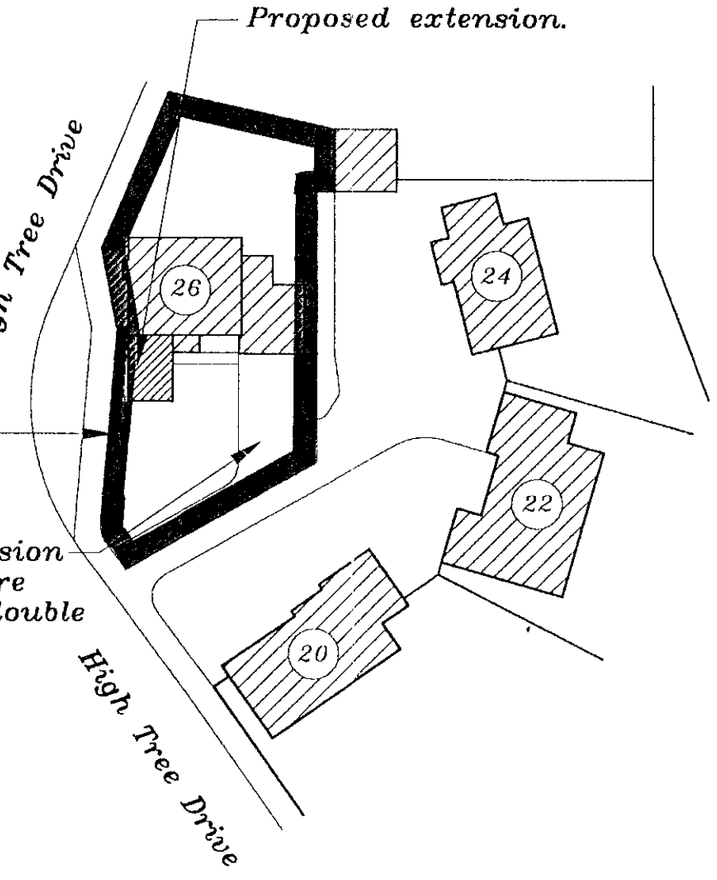

Existing conifer hedge to remain.

Existing parking provision is three 2.4 x 4.8 metre spaces on drive plus double garage.

Site Plan

Scale 1:500


APPROVED

26 High Tree Drive, Earley, Reading, Berkshire, RG6 1EU.


Drawing Number 154/01

Scale as shown

17 APR 2002* 12/2

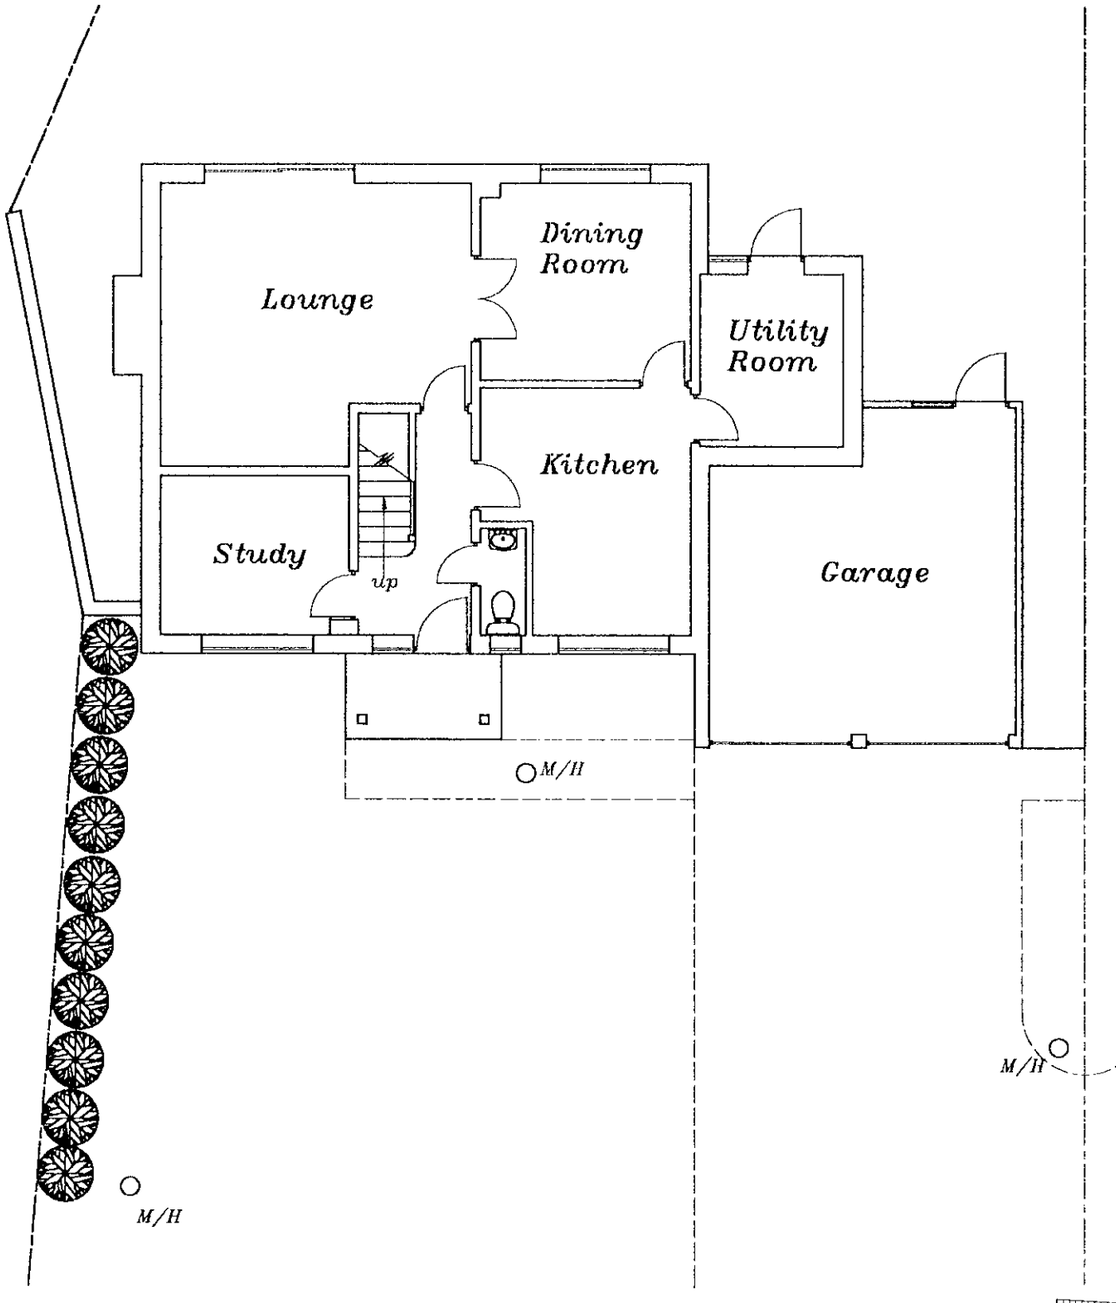

Existing Ground Floor Plan

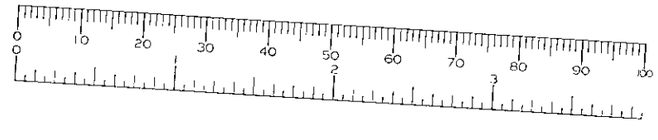


26 High Tree Drive, Earley, Reading, Berkshire, RG6 1EU.

Drawing Number 154/02

Scale 1:100




Front

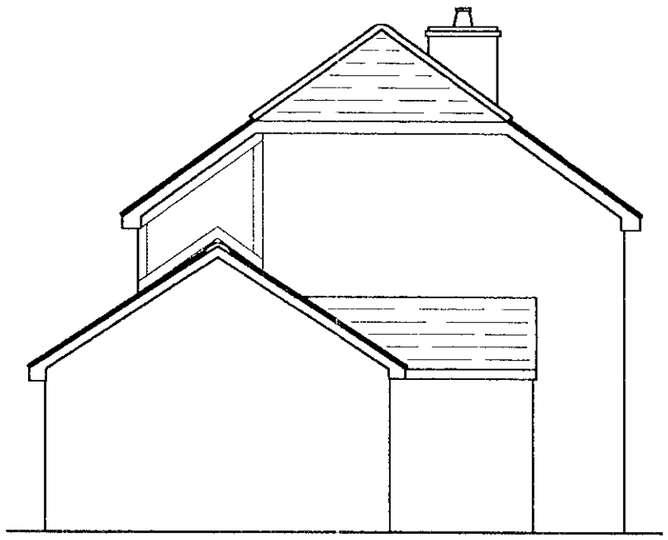


West Side

17 APR 2000* 12/2

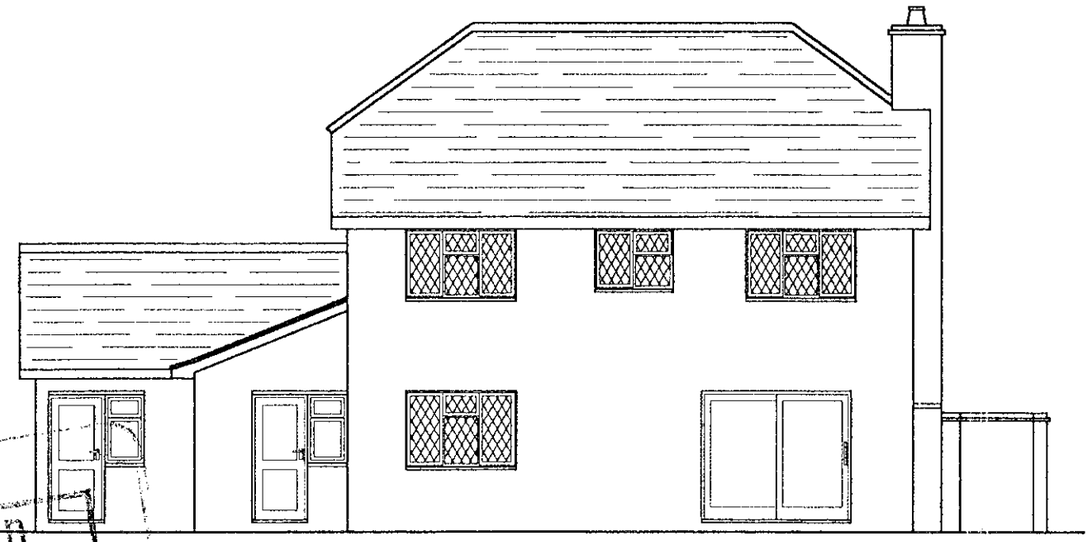


Rear

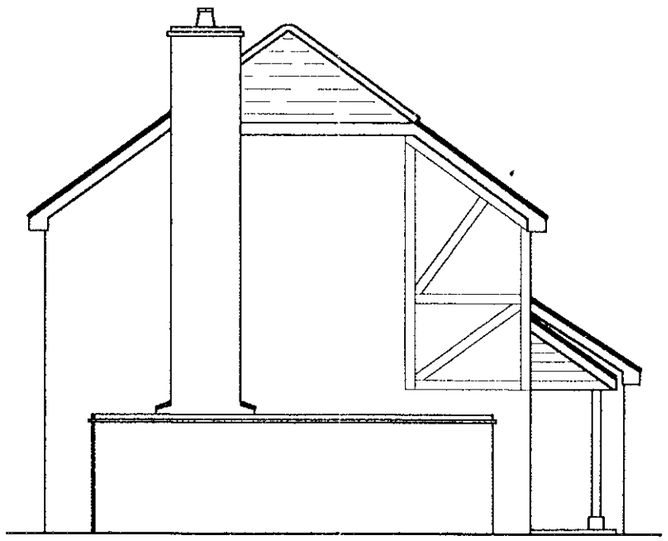

East Side

APPROVED

Existing Elevations

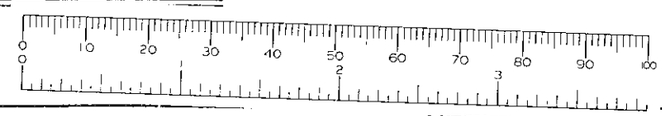


26 High Tree Drive, Earley, Reading, Berkshire, RG6 1EU.

Drawing Number
154/03

Scale 1:100

17 APR 2000* 12/2

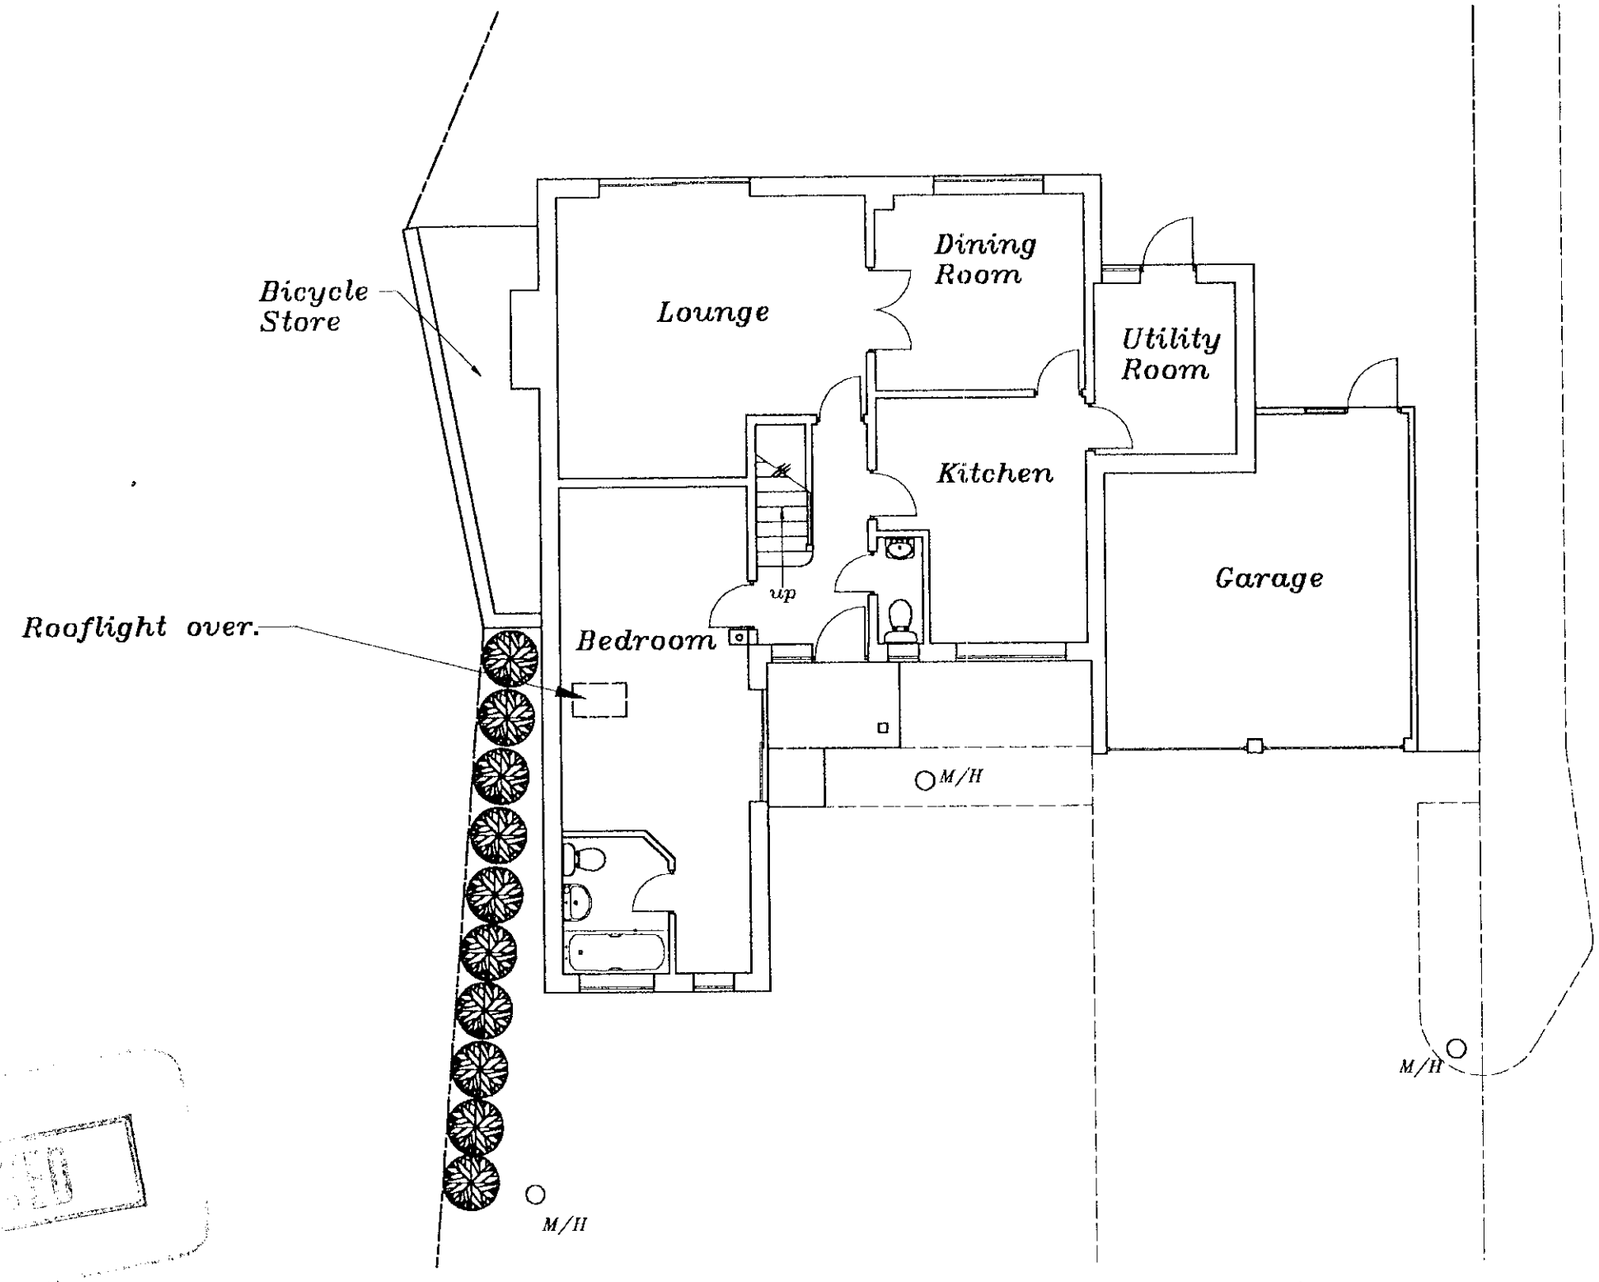

APPROVED


Proposed Ground Floor Plan

0 10 20 30 40 50 60 70 80 90 100
0 1 2 3


26 High Tree Drive, Earley, Reading, Berkshire, RG6 1EU.

Drawing Number 154/04

Scale 1:100

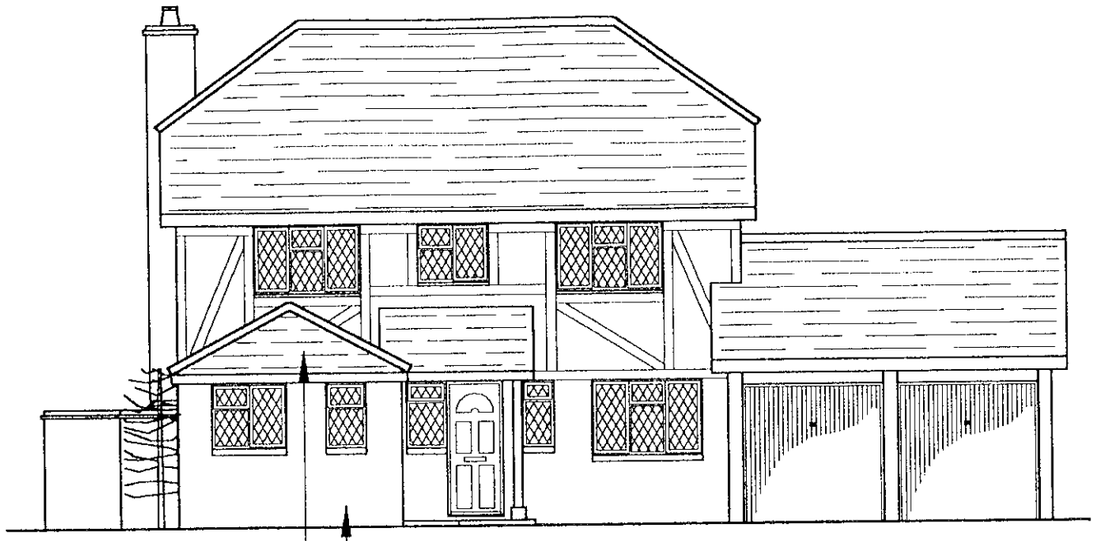

Front

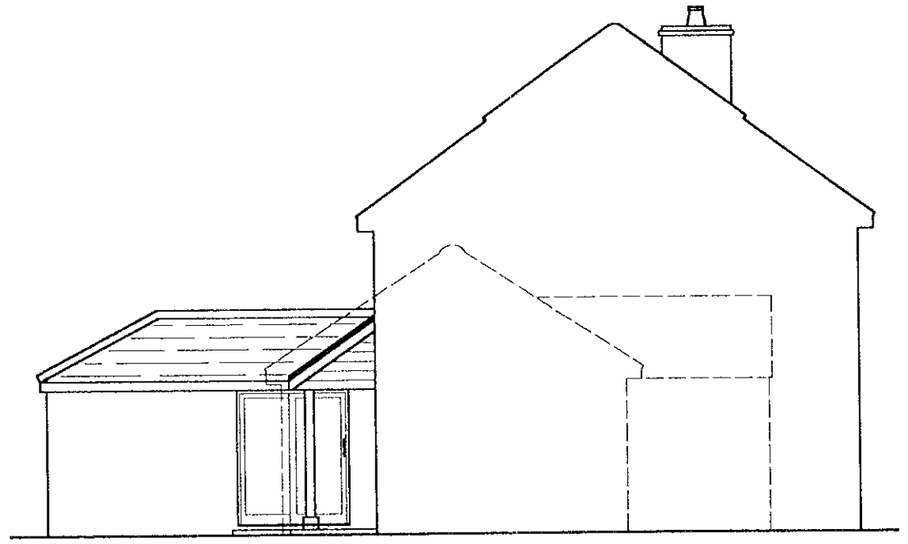


North Side

17 APR 2006*


12/12

Tiles to match existing.

Bricks to match existing.

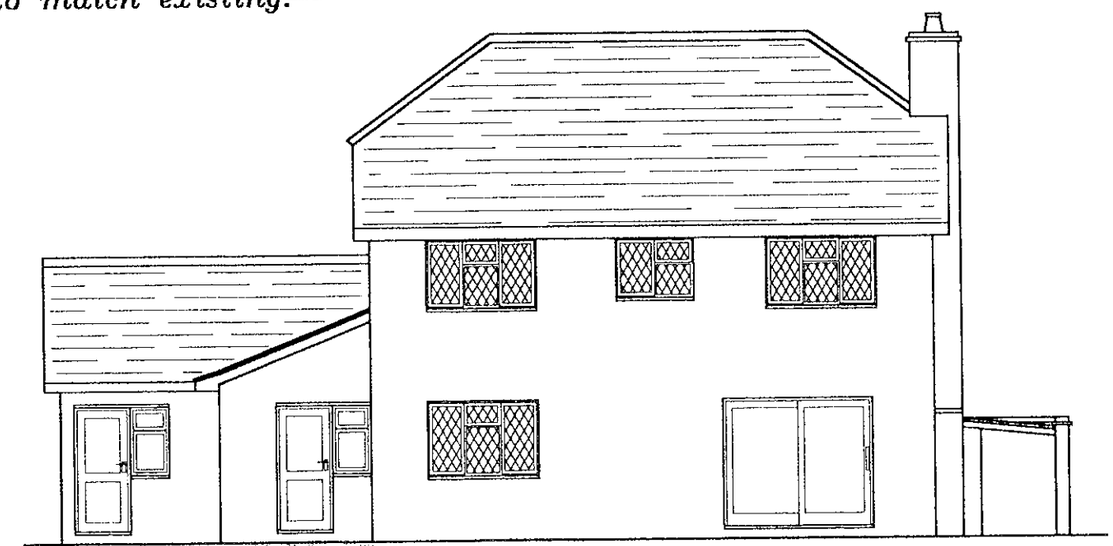


Rear

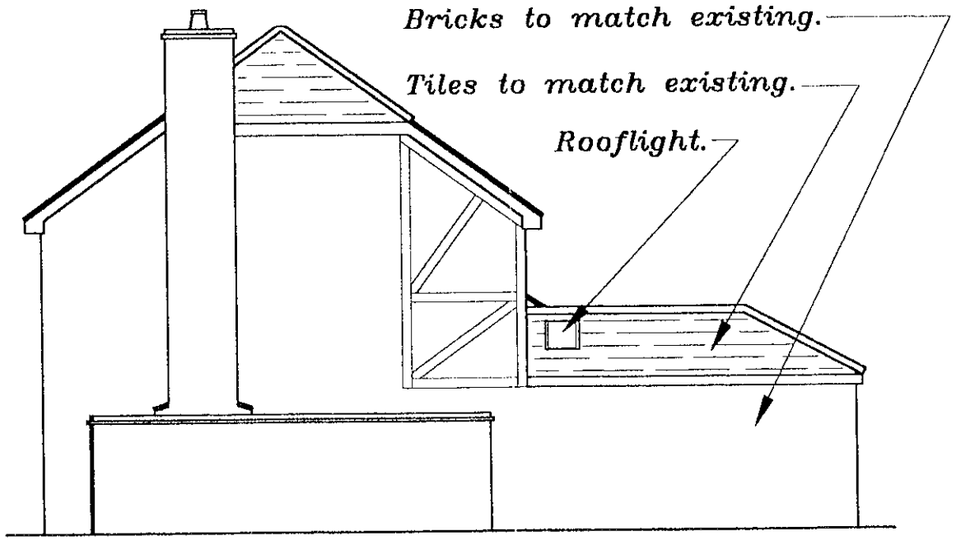

South Side

APPROVED

Proposed Elevations

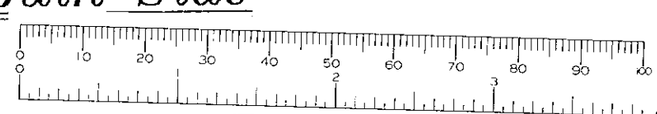

26 High Tree Drive, Earley, Reading, Berkshire, RG6 1EU.

Drawing number: 154/05

Scale 1:100