

Roof slope W. Window's heavy plus

WHITE FINISH


DOUBLE GLAZED ROOF

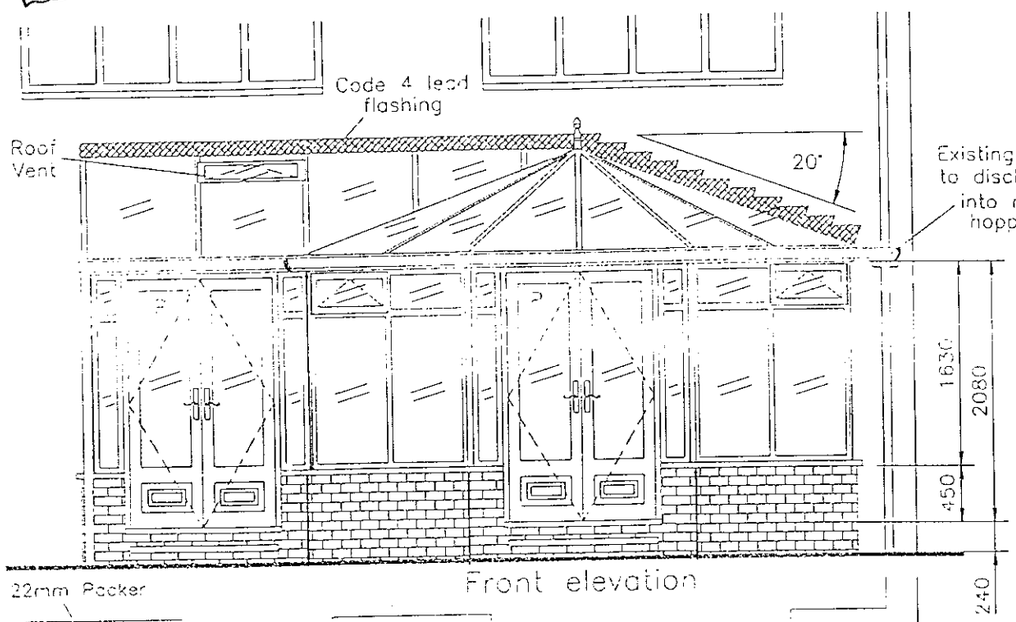

Front elevation

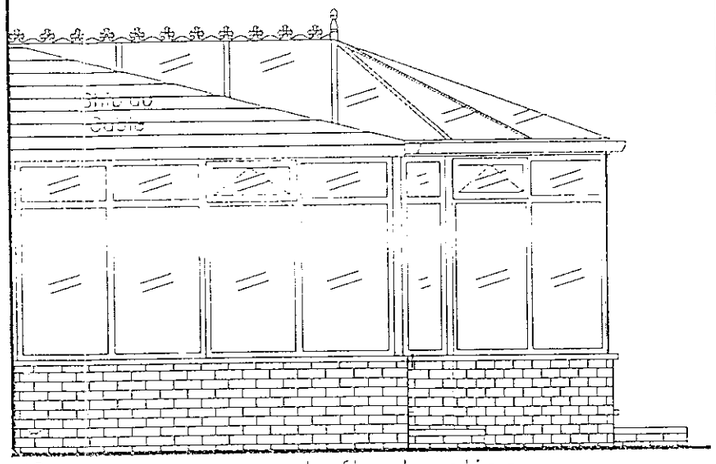


Left elevation AB

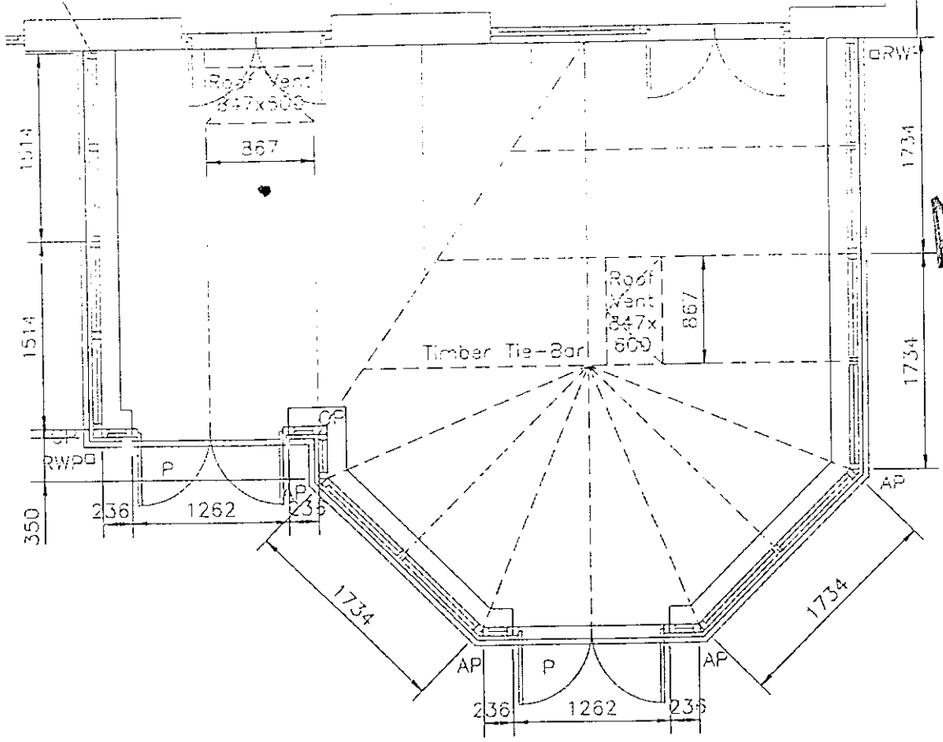

Plan

APPROVED

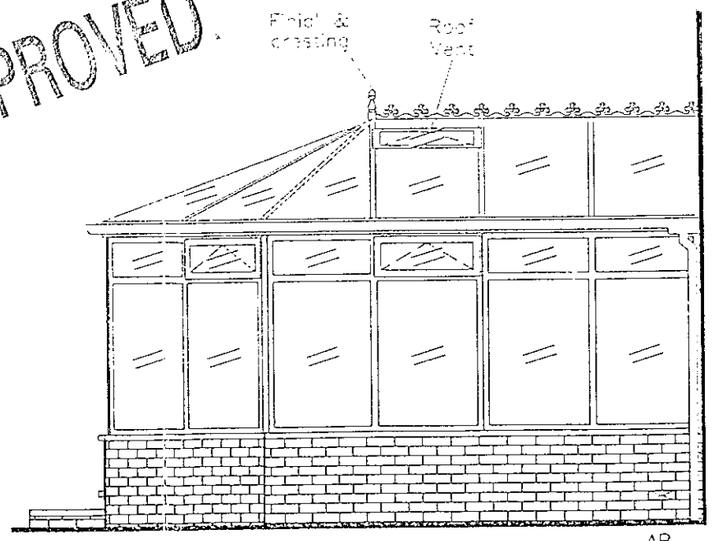

Right elevation AB

Drawing & Information © Portland Conservatories Ltd

ROOF MATERIAL *Double Glazed Safety*

ROOF CONSTRUCTION *Hardwood rafters with Aluminium powder coated cappings*

FRAME MATERIAL *Hardwood*

FRAME FINISH *White*

WINDOW GLASS *Clear Double Glazed*

Coloured & Leaded *None*

DOOR GLASS *Clear Double Glazed*

Coloured & Leaded *None*

DOOR STYLE *Double Doors*

WALLING MATERIAL/FINISH Above DPC: *Brick*

External *Closest matching brick*

Internal *Closest matching brick*

Below DPC *Closest matching brick*

Single Skin/Cavity/Brown/Blue/N/A *Cavity*

WALLING CONSTRUCTION *Cavity*

FINISHED FLOOR LEVEL *To match existing*

FLOOR CONSTRUCTION/FINISH *Solid construction with flooring grade chipboard on polystyrene insulation*

RAINWATER GOODS *uPVC White Square*

DISCHARGE TO *New Gully*

DRAINAGE WORKS *Linked to existing surface drainage*

DEMOLITION *By client*

FORM OPENING *None*

ELECTRICS *By client*

PLUMBING *Extend CH Drain valve*

OTHER WORKS & NOTES *Skip located on drive (Boards)*

17.APR.2000* 1280

NAME *Mr & Mrs Elderton* CONTRACT *702450*

ADDRESS *'Tudor Cables'*
Lower Wokingham Road
Crowthorne, RG45 6DB

PHONE *0171-404-7200* DATE *23/3/00*

DRAWN BY *I.A.P.* SURVEY BY *E.B.* SCALE *1:50*

AMENDMENTS

A – Depth increased – MW – 3/4/00

SPECIAL DETAILS ON OTHER SHEETS

PLANNING PERMISSION REQUIRED YES/~~NO~~

BUILDING REGULATIONS REQUIRED ~~YES~~/NO

LOCAL AUTHORITY

check all dimensions on site

PORTLAND
– conservatories –
PORTLAND HOUSE, SALFORD, M5 2EW, TEL: 0161-745 7920