LAND BEHIND 147

0 10 20 30 40 50 60 70 80 90 100

0.20/9/4 Syc
0.15/7/5 Oak
0.20/15/5 SB
RETAINED Larchlap 1.80H
49.39 49.23 49.05 48.98


Overhanging Rhododendrons
49.12 49.29 49.12
49.04 0.20/8/7 Fruit
49.02
48.92 0.35/6/8 Fruit 48.92
Unmade
49.18 48.88
49.26 49.34 Concrete 49.16
49.25
49.23 49.26
48.77
48.81
48.88
0.40/12/9 Beech
49.19
49.01 0.40/7/9 Fruit
48.98
0.30/17/8 Eucal
48.81 48.79 48.58
48.86
49.02
49.01
2x Stump
Timber Post
49.60 49.28
49.35 49.16
Grass / Unmade
48.61
48.94 48.86
49.10
49.44
69
0.40/12/7 Cypress
2x 0.30/10/4 Cypress
49.96
49.35
49.03 49.12 49.13 48.87
Concrete
G 49.09 49.12
49.15 48.85 Up 48.85
49.21 Concrete 49.16 LP 49.26
49.25 T.O.W= 49.42
49.37 Brick Wall
Brick Ret/Wall
CPS
48.64 48.64
Shrub Planting
9.91
I/C CL=49.71 IL=48.42
0.25/5/10 Fruit
49.63
0.25/8/2 Cyp

EXISTING RETAINED CLOSE BOARDED FENCE REPLACED WITH CLOSE BOARDED FENCE
Larchlap 1.80H
Larchlap 1.50H
Root Line Ave 0.10/3.5H
Larchlap 1.80H P&W 1.20H 200mm offset into site


| No. | Ridge | Eaves |
|---|---|---|
| 33 | 53.30 | 55.10 |
| 35 | 53.30 | 55.67 |
| 37 | 53.17 | 55.67 |
| 39 | 53.21 | 55.74 |

COPIES TO:
ADK:
FILE:

07.APR.2000* 1181

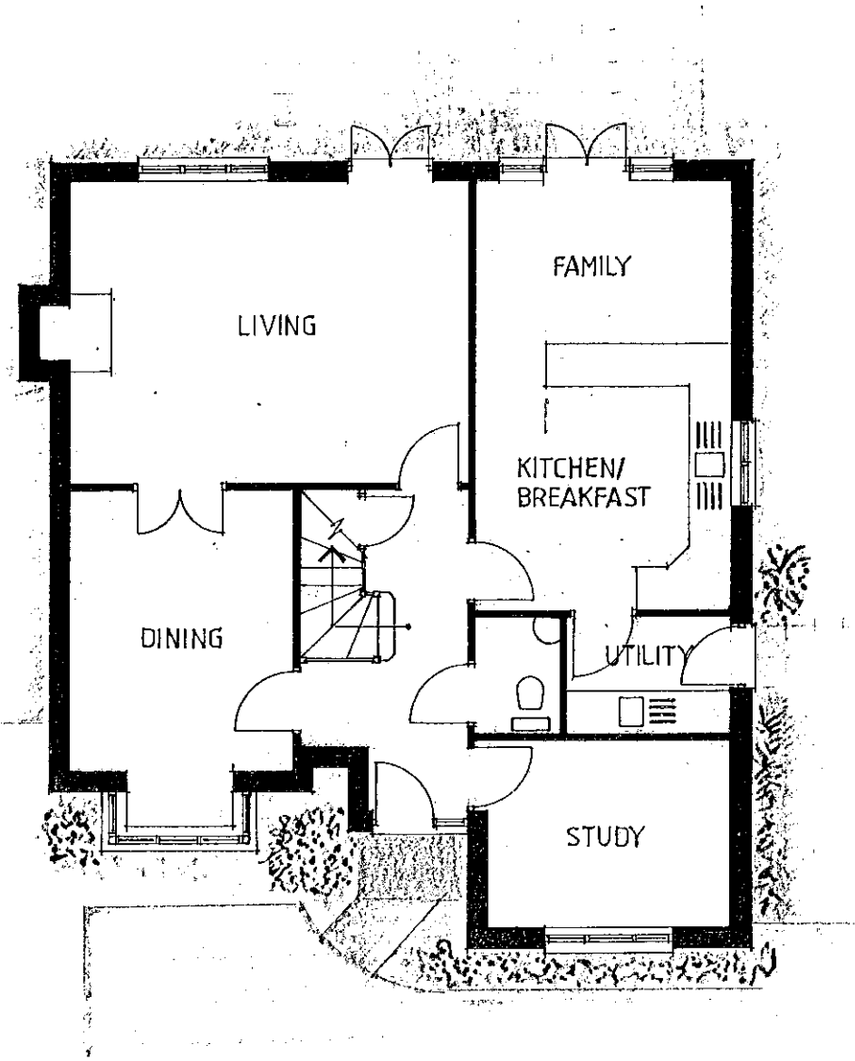



GROUND FLOOR PLAN

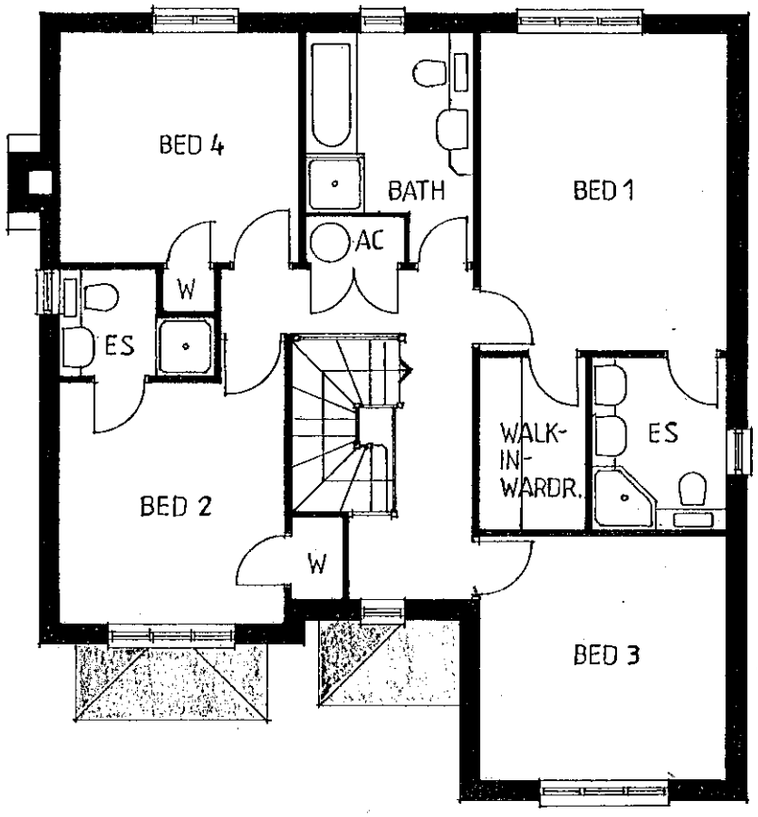


FIRST FLOOR PLAN




| letter | date | revision |
|---|---|---|
| a | 06/04/2000 | Address corrected |

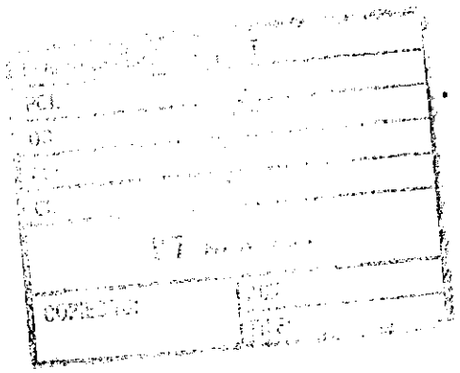

APPROVED

job NEW HOUSE at rear of
147 Nine Mile Ride
FINCHAMPSTEAD

client Mr.D.Coupland & Ms.A.Hill

drawing FLOOR PLANS


scale 1:100 | date mar.2000

1510/2a

(0118)9669669
101 LONDON ROAD BERKSHIRE
READING
Chartered Architects
ANDREWS KALIK ASSOCIATES

CD 31/1/00

DO NOT SCALE FROM THE DRAWING. VERIFY ALL DIMENSIONS BEFORE SETTING OUT, COMMENCING WORK OR MAKING ANY SHOP DRAWINGS. REPORT ANY DISCREPANCIES TO SUPERVISING OFFICER IMMEDIATELY.

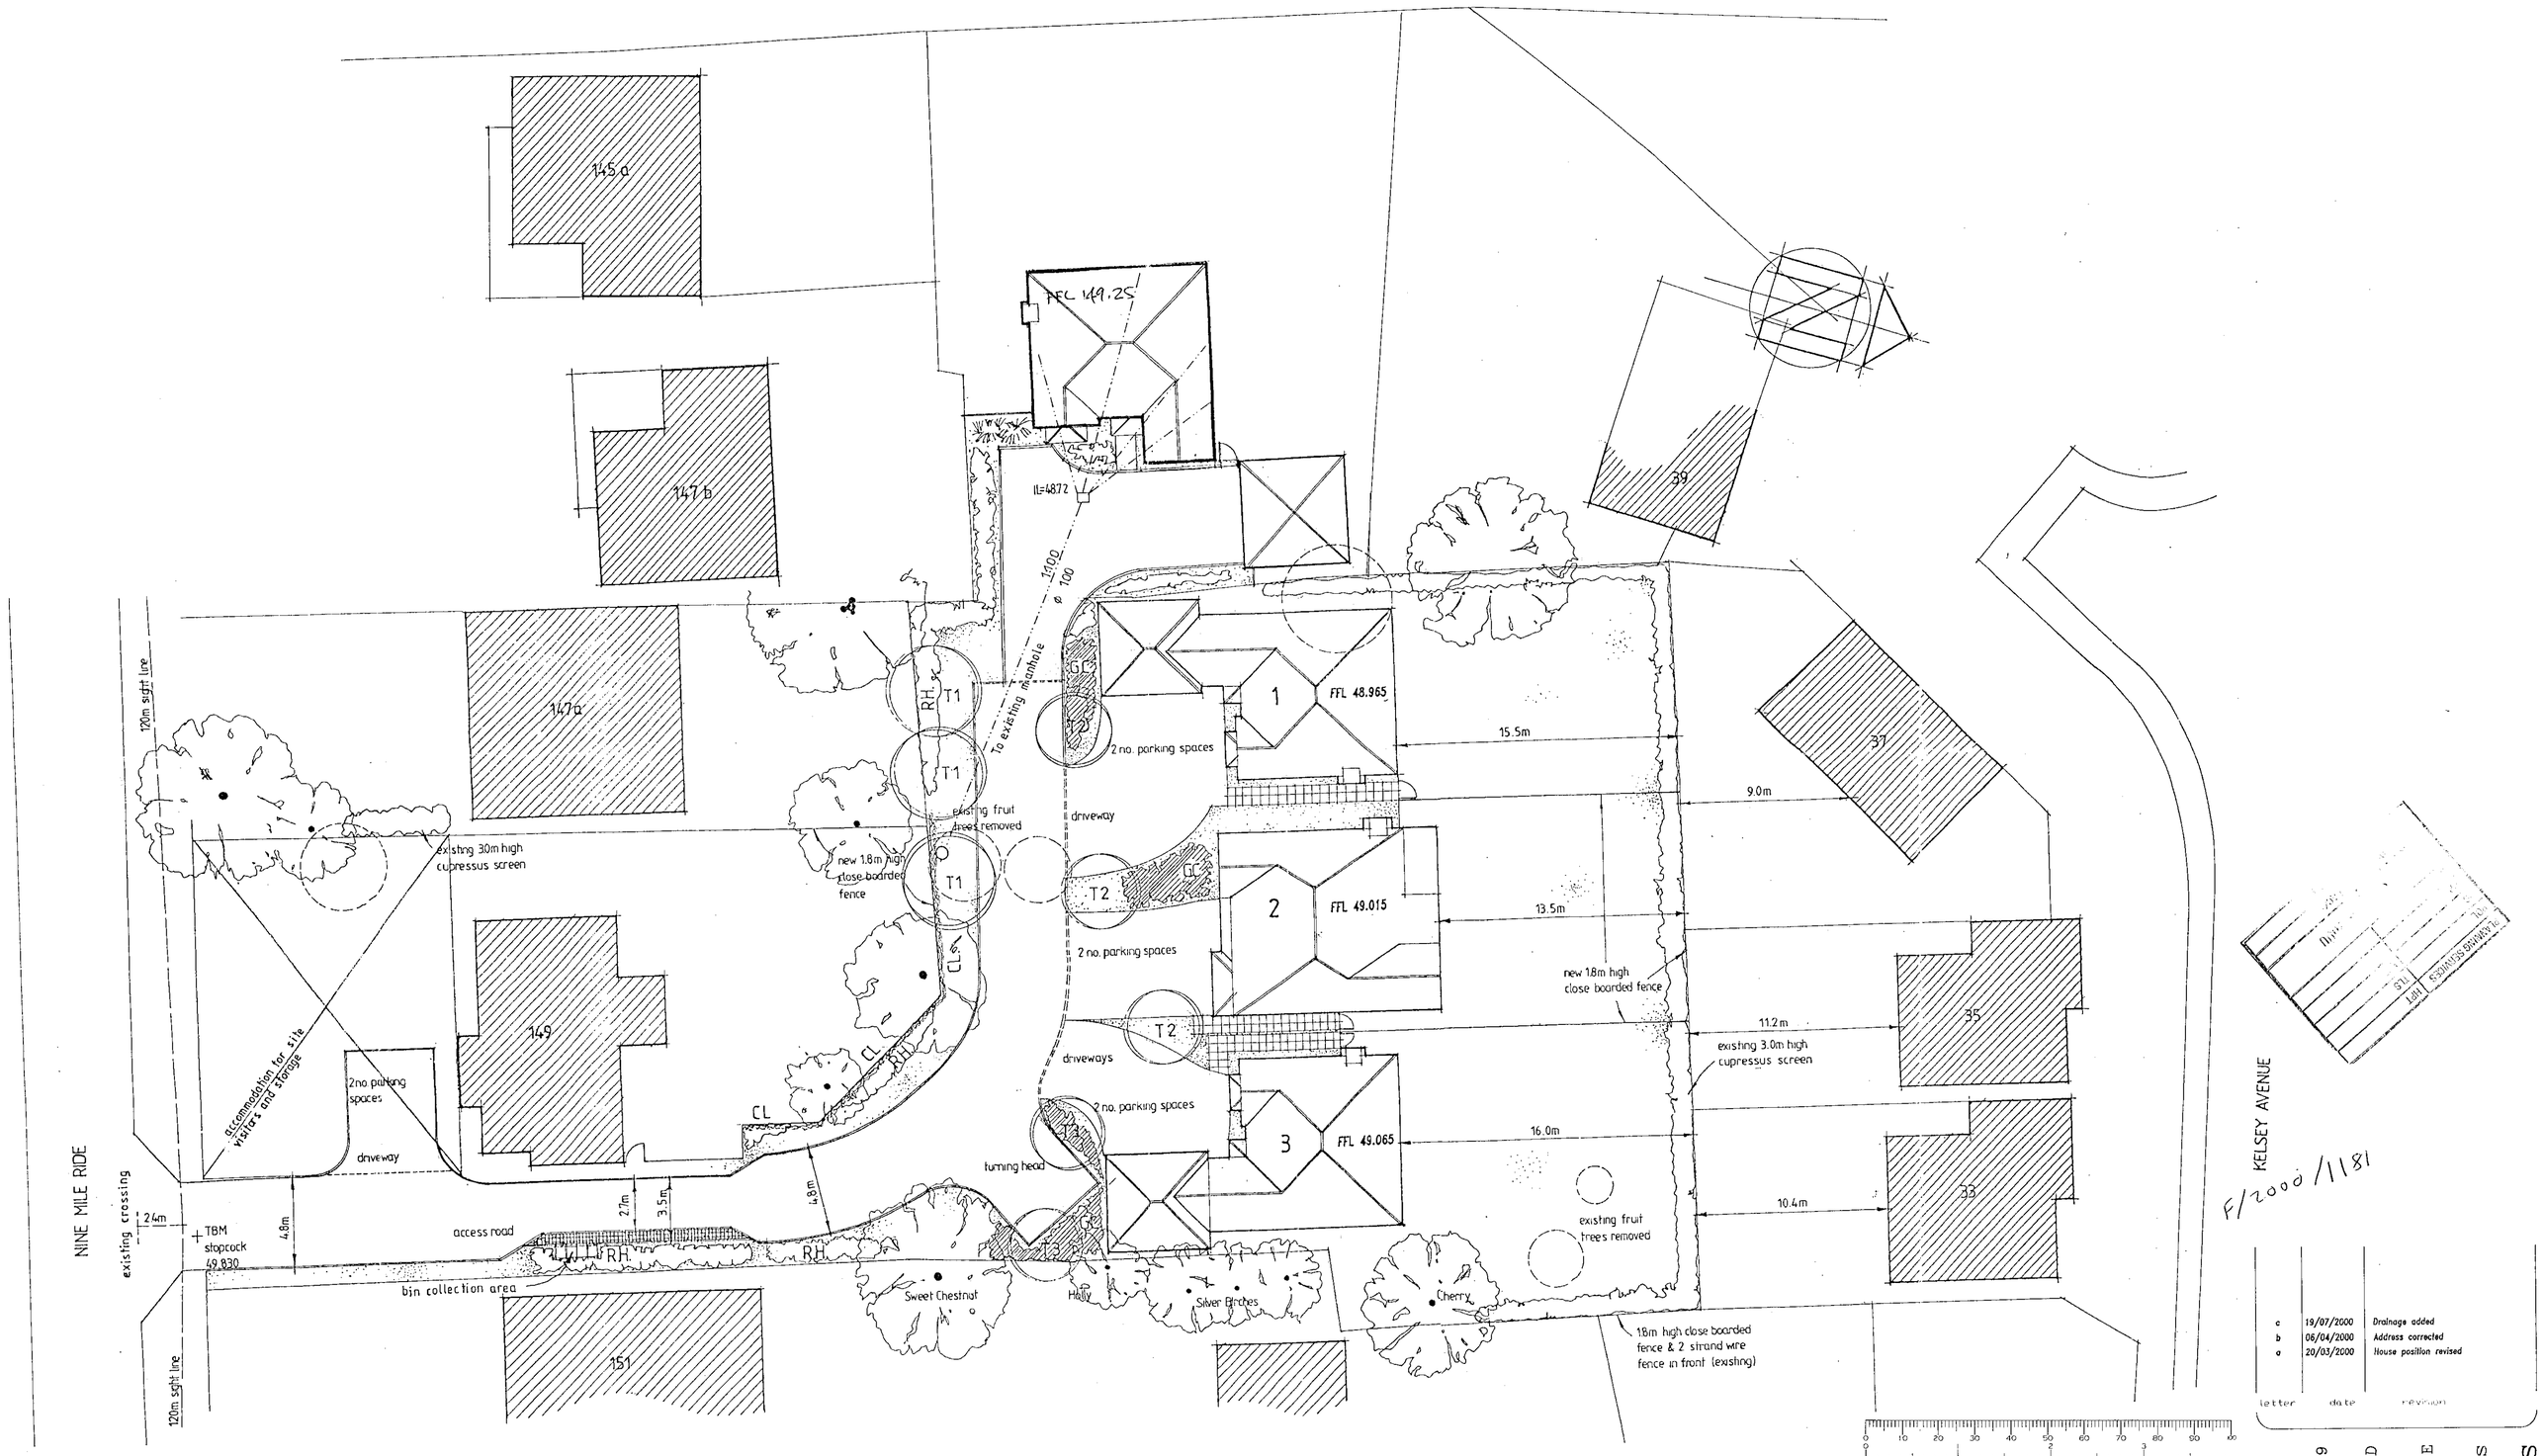


SITE PLAN - Lanscaping

F/2000/1181

| letter | date | revision |
|---|---|---|
| c | 19/07/2000 | Drainage added |
| b | 06/04/2000 | Address corrected |
| a | 20/03/2000 | House position revised |

job: NEW HOUSE
Rear of 14 7 Nine Mile Ride
FINCHAMPSTEAD

client: Mr.D.Coupland & Mrs.A.Hill

drawing: SITE PLAN


scale: 1:200

date: mar..2000


1510-1c


ANDREWS KALIK ASSOCIATES Chartered Architects
101 LONDON ROAD READING BERKSHIRE
(0118)9669669


07. APR. 2000* 1181

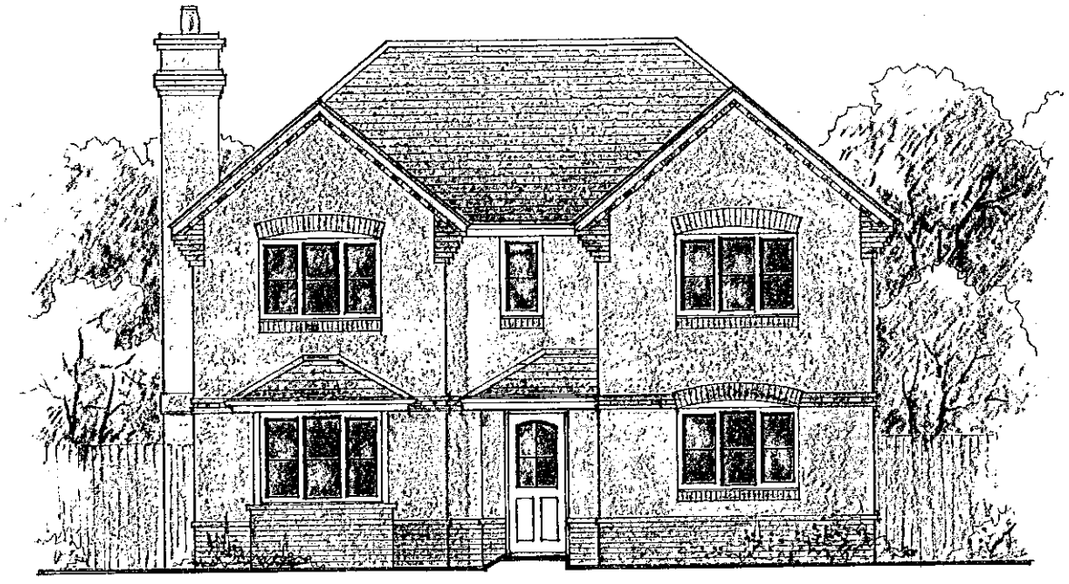

FRONT ELEVATION

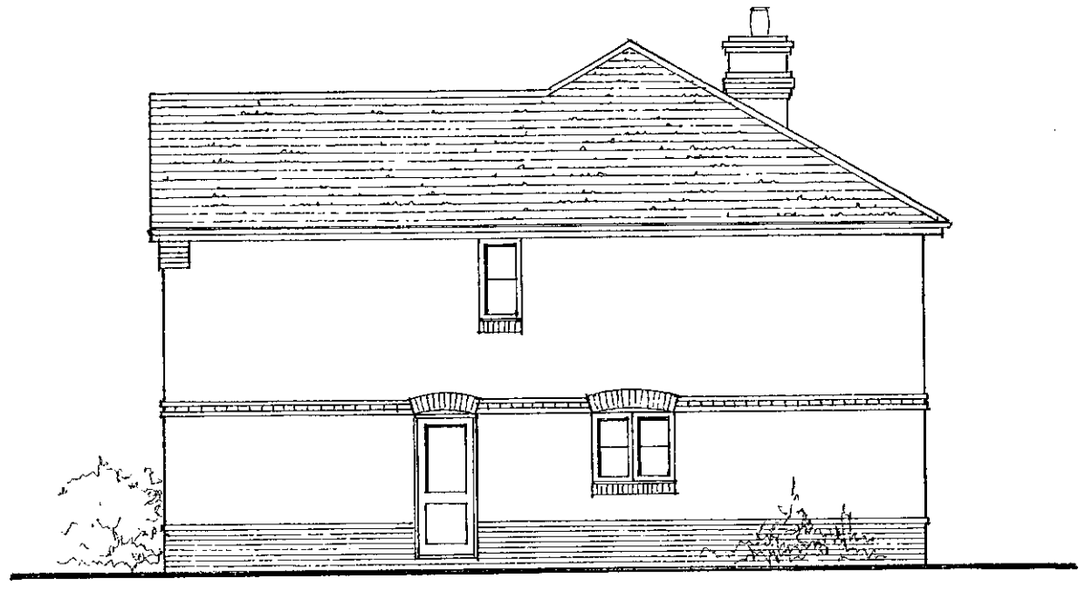

SIDE ELEVATION

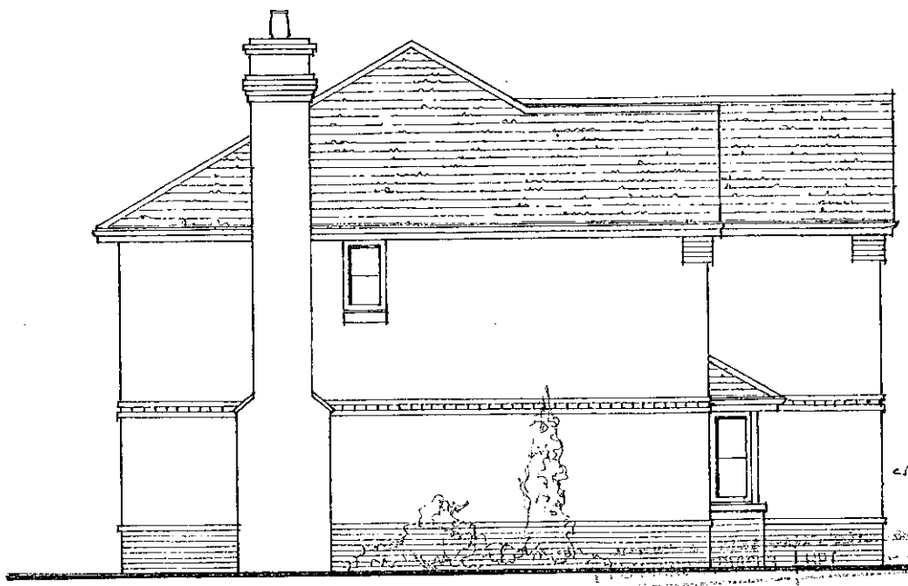

SIDE ELEVATION



REAR ELEVATION

| letter | date | revision |
|---|---|---|
| a | 06/04/2000 | Address corrected |

99 NEW HOUSE at rear of
147 Nine Mile Ride
FINCHAMPSTEAD

client
Mr.D.Coupland & Ms.A.Hill

drawing
ELEVATIONS

scale 1:100

date mar.2000

1510/3a

APPROVED

101 LONDON ROAD READING BERKSHIRE (0118) 9669669
Chartered Architects
ANDREWS KALIK ASSOCIATES

31/7/00