

Play Specification

- A** Timber play totem/sculpture


- B** Stainless steel tower slide with wave (on mound) - Jupiter Play (FHS-Holztechnik)
Age: 3 - 10 years


- C** Climbing log (on mound)
Jupiter Play (FHS-Holztechnik)
Age: from 3 years


- D** Scramble net (on mound)
Jupiter Play (FHS-Holztechnik)
Age: from 3 years


- E** Climbing Ramp (on mound)
Russell Play (Spielart)
Age: from 3 years


- F** Fiberglass Play Boulder - Large and Medium Boulder (colour - brown)
Nicos


- G** Varioset Freising
Jupiter Play (FHS-Holztechnik)
Age: from 6 years


- H** Triple-spring bouncing disk
Jupiter Play (FHS-Holztechnik)
Age: from 4 - 10 years


- I** Zigzag balancing Bridge
Jupiter Play (FHS-Holztechnik)
Age: from 5 - 12 years


- J** Slide platform (on mound)
Russell Play (Spielart)
Age: 3 - 10 years


- K** Play structure Immenstadt (on mound)
Russell Play (Spielart)
Age: 3 - 10 years

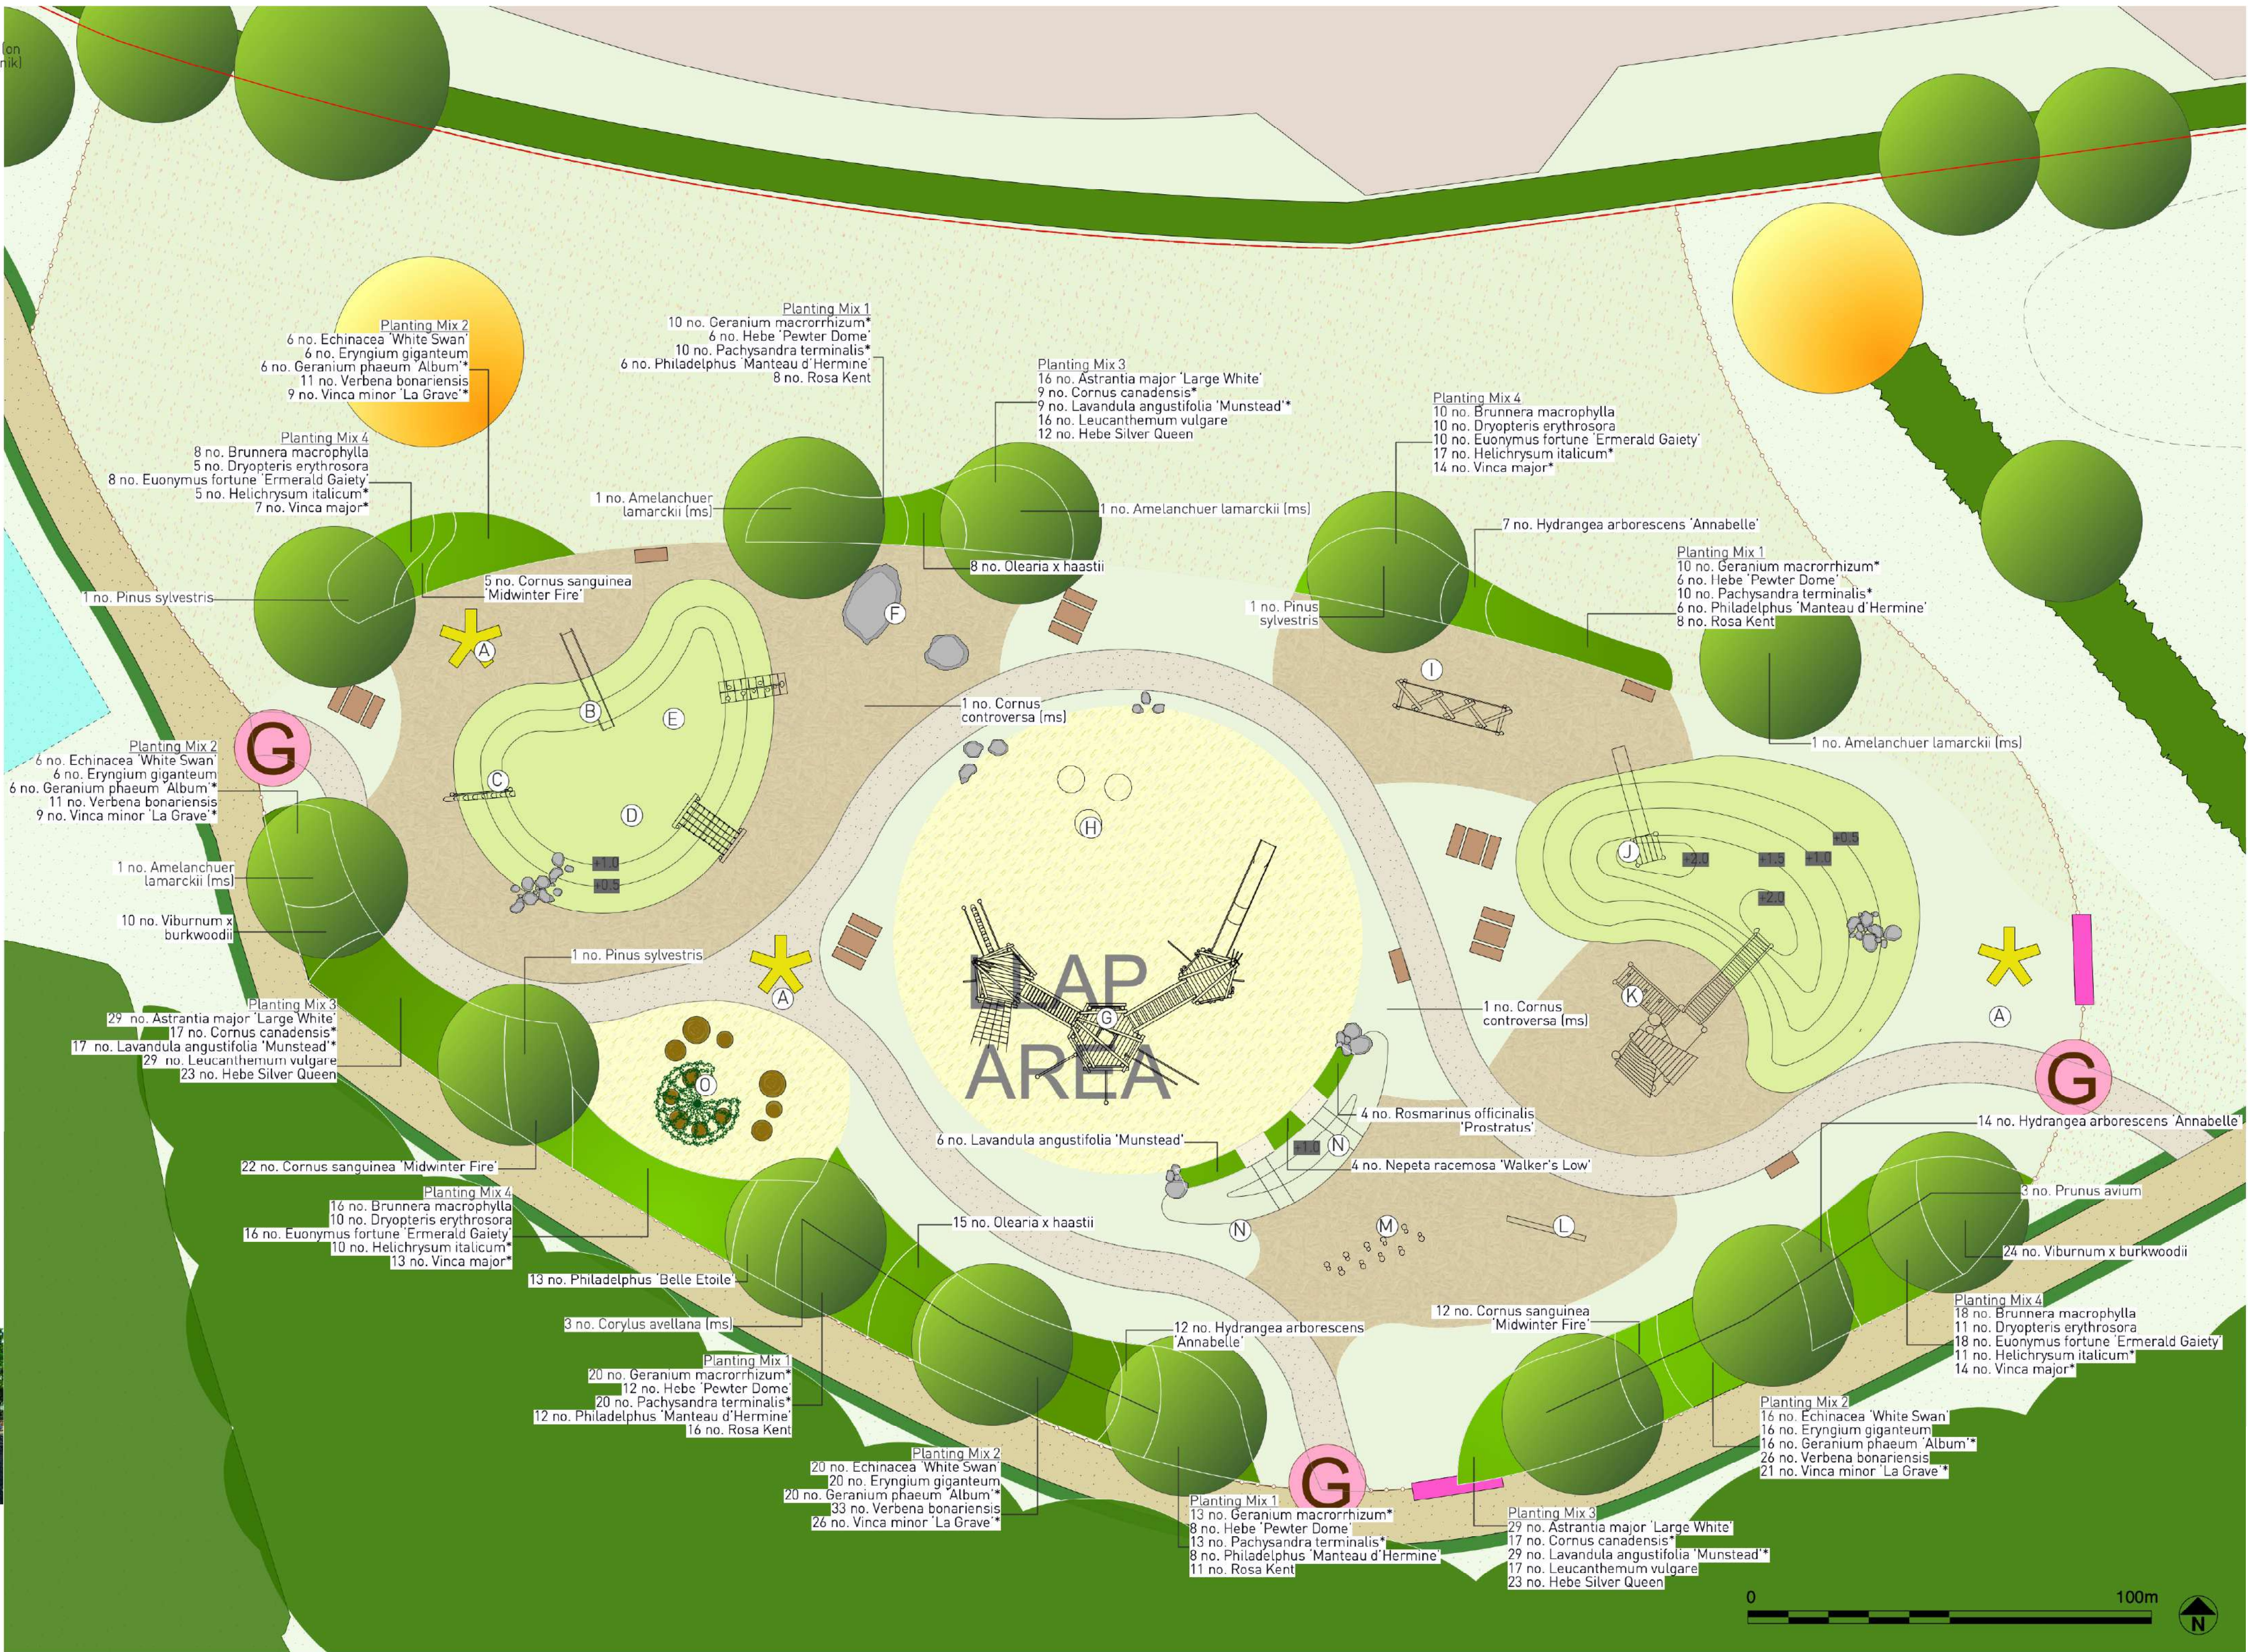

- L** Spring-mounted rocker beam
Jupiter Play (FHS-Holztechnik)
Age: from 3 - 12 years


- M** Stilts course
Jupiter Play (FHS-Holztechnik)
Age: 3 - 12 years


- N** Underground Tunnel
Fahr Industries Ltd
Age: from 2 years


- O** Willow dome
Handmade places
Age: from 3 years





- KEY**
-  Proposed scattered trees
 -  Introduced shrub
Ornamental planting around LLAP
 -  Modified Grassland
Mown amenity grass
 -  Formal circular route - 2m wide with timber edging - compacted self-binding gravel 'Breedon Golden Amber' (or similar approved)
 -  Proposed play equipment refer to play specification
 -  Play Bark to comply with BS EN 1776. Installed to a suitable depth to cover critical fall height. Needs to be free draining with a geotextile membrane. e.g. Melcourt playbark or similar approved
 -  Play Sand to comply with BS EN 1776 and 71-3. Installed to a suitable depth to cover critical fall height. To be installed above layer of clean gravel and geotextile e.g. Melcourt playsand or similar approved
 -  Grass Mound with smooth flowing contours. Gradient to be a max 1:3 except where play equipment requires a localised steeper gradient
 -  Play Boulders To be naturally smooth or have a slightly rough surface with no sharp edges. Must not be slippery when wet. To be sustainably sourced - locally where possible
 -  Play log seats To be locally sourced where possible, to be range of sizes between 200mm and 400mm width and 100mm and 300mm high.
 -  Picnic Bench and Table Cheshunt 6 person (CHS 4), bolt down fixing (or similar approved)
 -  Fence to Play Space Timber playground fencing e.g. Jackson Wooden Playground Fencing (or similar approved) 1.05m high with natural finish.
 -  Gate to Play Space Timber play gate with steel frame e.g. Jackson Fencing Playtime Gate (or similar approved) inward opening with self-closing operation with natural finish to timber gate and powder coating to steel frame.
 -  Bench Cheshunt seat 2 person (CHS 24) bolt down fixing (or similar approved)
 -  Timber litter bin 120L Okehampton Redwood litter bin, Broxap (BX17 4030), bolt down fixing (or similar approved)
 -  Play Space Information Board Aluminium information board to be fixed to playground fencing near to gates with information including:
 - Operational information (rules of the space)
 - Dogs to be kept on leads and no dog fouling
 - Name and telephone number of the operator of the facility with an invitation to report any incident or damage

Refer to P19-0052_EN_139 for wider SANG hard and soft landscaping proposals
Refer to NBS Hard and Soft Landscape Specification P19-0052_63 for further details

Tree Planting					
Species	Form	Girth cm	Height (cm)	Clear Stem (cm)	Root Condition
Amelanchier lamarckii (ms)	Multi-Stem	-	220-300	3 stems min	RB
Cornus controversa (ms)	Multi-Stem	-	400-450	-	RB
Corylus avellana (ms)	Multi-Stem	-	250-300	3 stems min	RB
Pinus sylvestris	EHS	-	250-300	-	RB
Prunus avium	EHS	14-16	425-600	Min. 200	RB

Semi-ornamental shrub and herbaceous planting- Mixes						
Mix	Species	%	Height/Spread	Habit	Root Condition	Density
1	Geranium macrorrhizum*	25	-	Full Pot	SL	4/m²
	Hebe 'Pewter Dome'	15	20-30	Bushy	SL	
	Pachysandra terminalis*	25	15-20	Several Shoots	SL	
	Philadelphus 'Manteau d'Hermine'	15	30-40	Branched	SL	
	Rosa Kent	20	30-40	Bush	SL	
2	Echinacea 'White Swan'	15	-	Full Pot	SL	5/m²
	Eryngium giganteum	15	-	Full Pot	SL	
	Geranium phaeum 'Album'	15	-	Full Pot	SL	
	Veronica bonariensis	25	-	Full Pot	SL	
	Vinca minor 'La Grave'	20	20-30	Several Shoots	SL	
3	Astrantia major 'Large White'	20	-	Full Pot	SL	5/m²
	Cornus canadensis*	25	15-20	Several Shoots	SL	
	Leucanthemum vulgare	20	-	Full Pot	SL	
	Lavandula angustifolia 'Munstead'	15	20-30	Bushy	SL	
	Hebe Silver Queen	15	20-30	Bushy	SL	
4	Brunnera macrophylla	20	-	Full Pot	SL	4/m²
	Dryopteris erythrosora	15	-	Full Pot	SL	
	Euonymus fortune 'Emerald Gaiety'	25	20-30	Bushy	SL	
	Helichrysum italicum*	20	20-30	Bushy	SL	
	Vinca major*	20	20-30	Several Shoots	SL	

*species to be planted at edge of beds

Semi-ornamental shrub and herbaceous planting				
Species	Height/Spread	Habit	Root Condition	Density
Cornus sanguinea 'Midwinter Fire'	40-60	Branched	SL	2
Hydrangea arborescens 'Annabelle'	40-60	Branched	SL	2
Lavandula angustifolia 'Munstead'	20-30	Bushy	SL	3
Nepeta racemosa 'Walker's Low'	-	Full Pot	SL	4
Diante x haastii	40-60	Bushy	SL	2
Philadelphus 'Belle Etoile'	40-60	Branched	SL	2
Rosmarinus officinalis 'Prostratus'	20-30	Bushy	SL	3
Viburnum x burkwoodii	40-60	Branched	SL	2

Refer to P19-0052_EN_63 NBS for planting specification

Holme Park SANG - LLAP Detailed Landscape Proposals