


EAST COURT - HOUSE
ELEVATION THREE

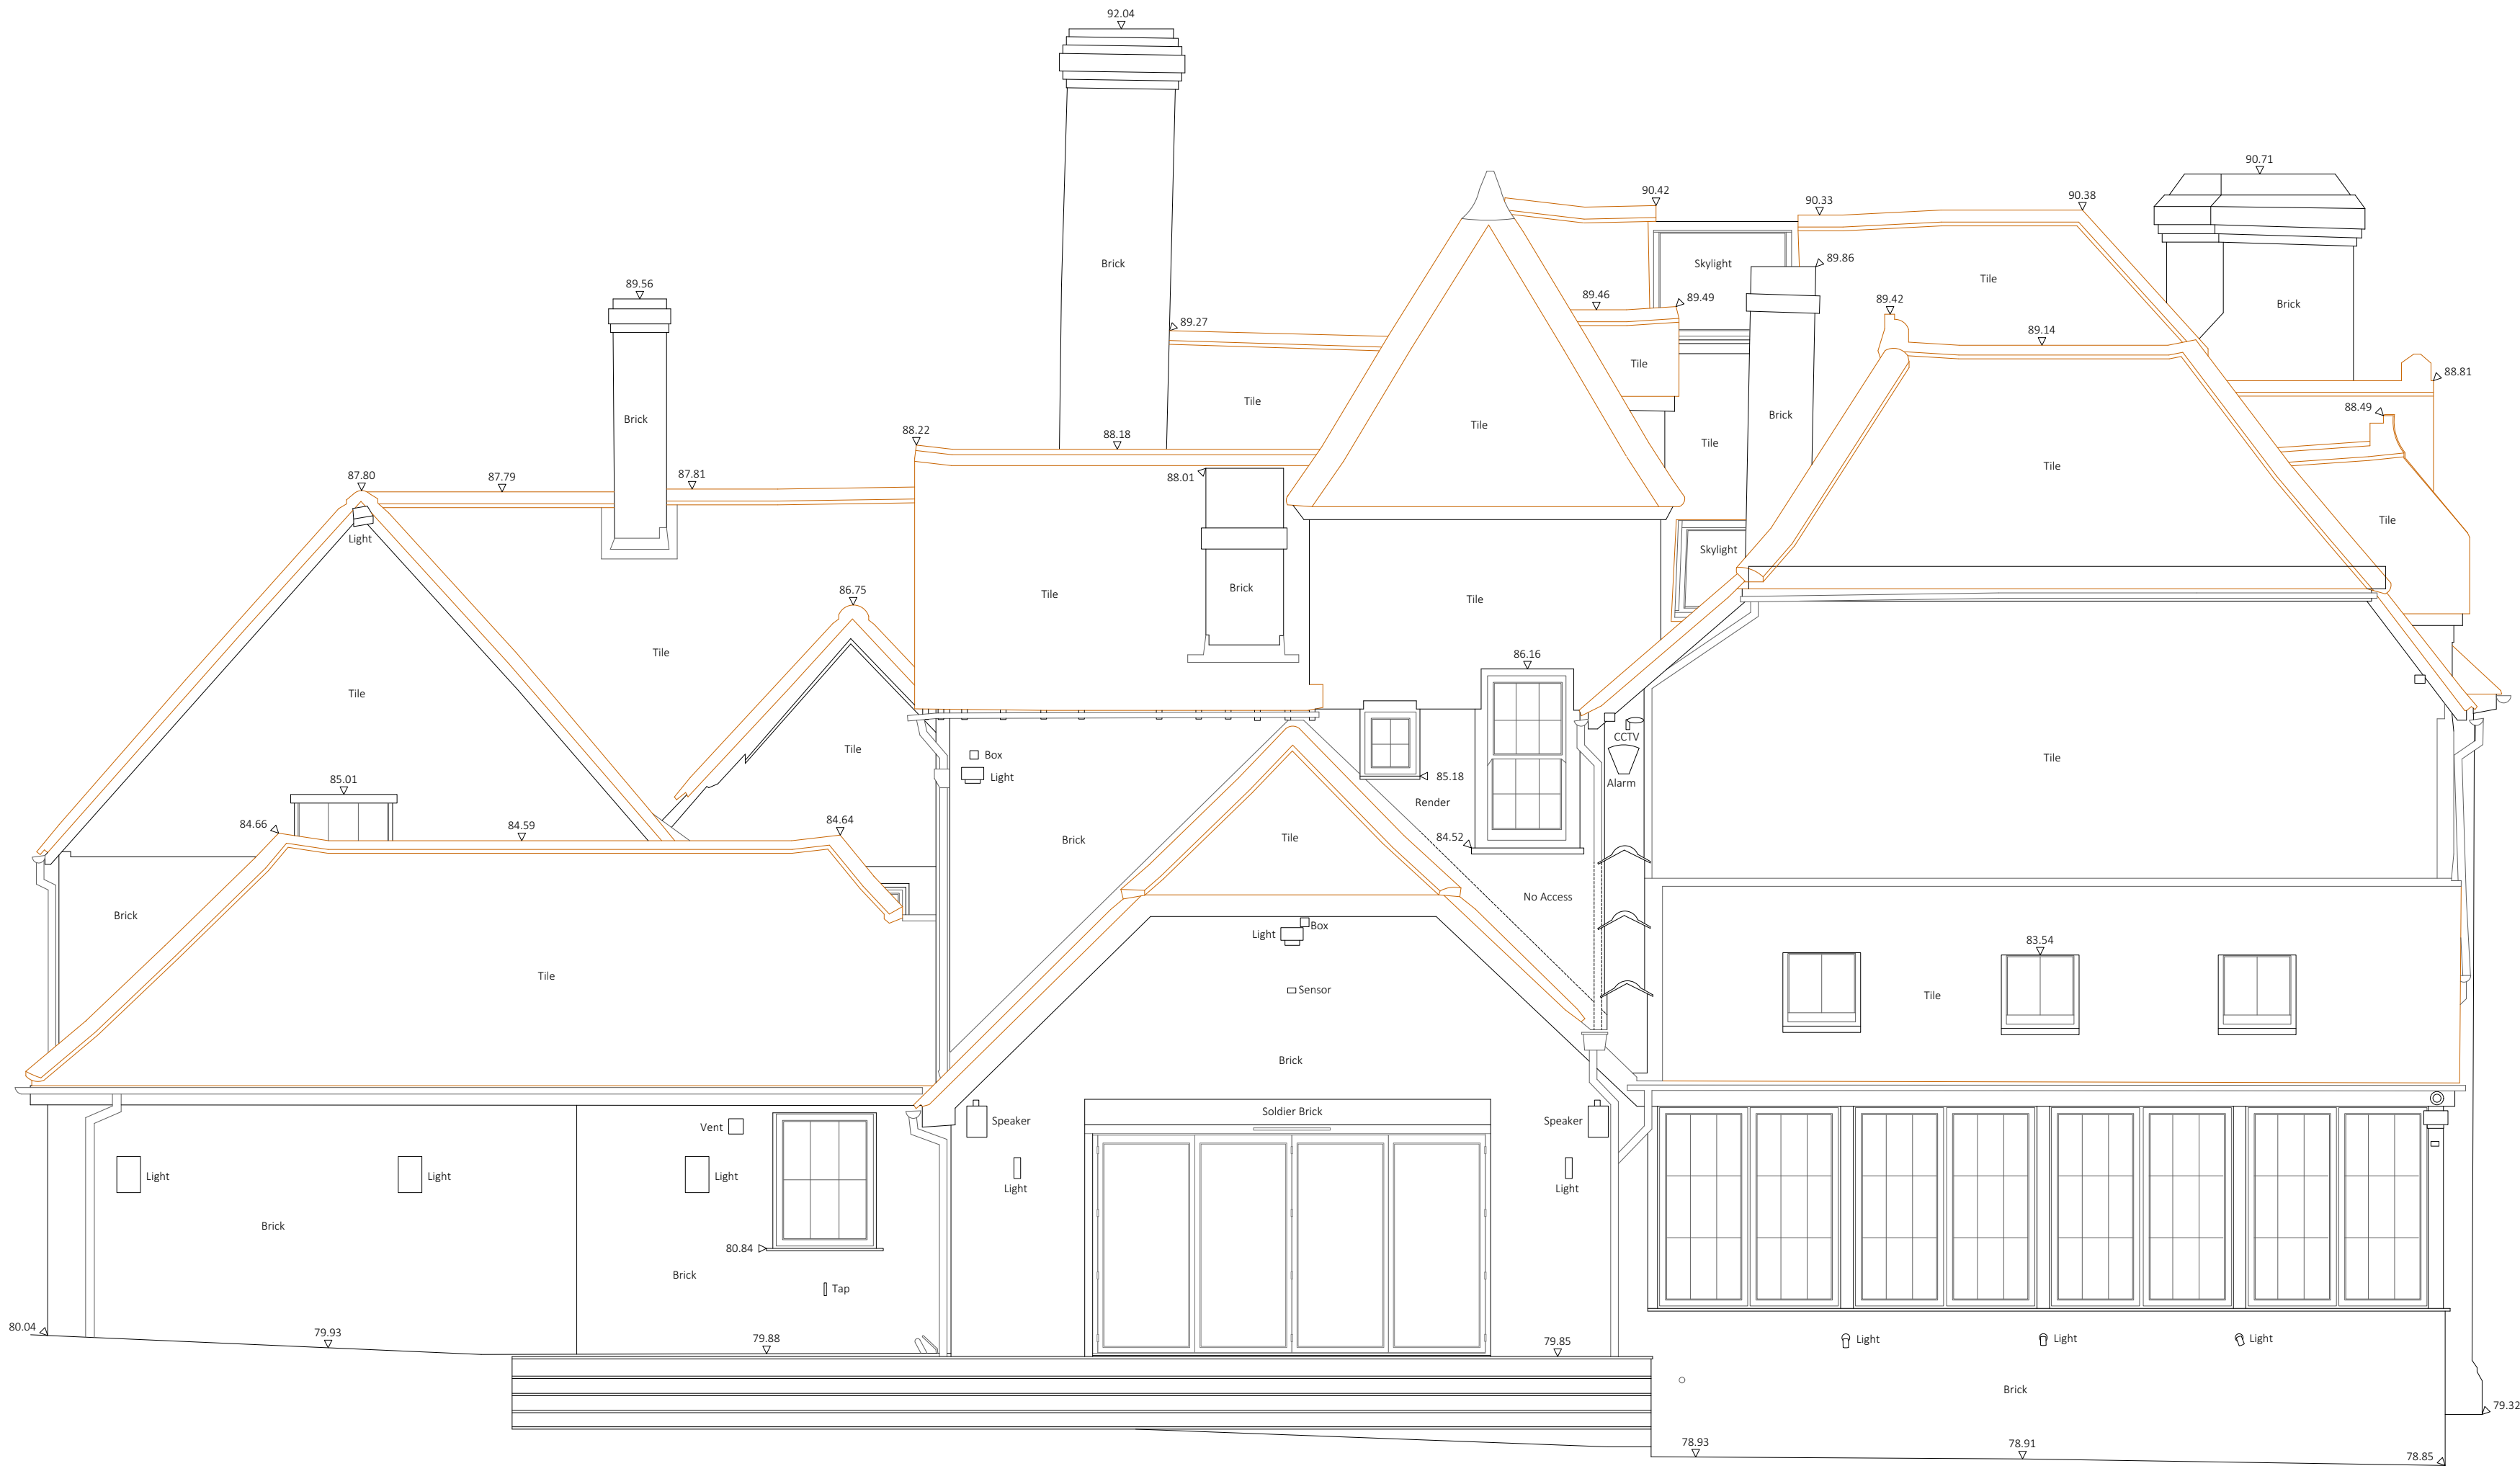

80.000 Metres A.O.D.


EAST COURT - HOUSE
ELEVATION FOUR



80.000 Metres A.O.D.

- NOTES
- 1 LEVELS ARE RELATED TO ORDNANCE SURVEY BY GPS OBSERVATION.
 - 2 SURVEY HAS BEEN CARRIED OUT TO AN ACCURACY COMMENSURATE WITH A 1:50 SCALE DRAWING.
 - 3 ALL CRITICAL DIMENSIONS AND LEVELS SHOULD BE CHECKED PRIOR TO DESIGN AND/OR CONSTRUCTION.

ELEVATION PLAN

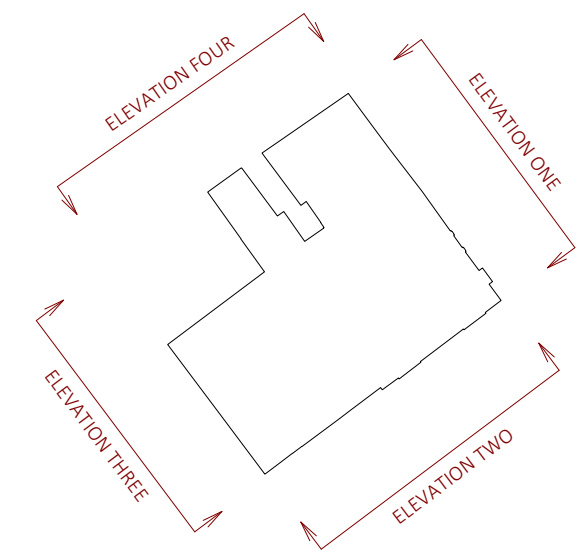

NO.	DATE	DETAILS

REVISIONS



Tel: 01494 718453
Fax: 01494 717576
e-mail: admin.office@kndsveys.com

74 WATCHET LANE
HOLMER GREEN
HIGH WYCOMBE
BUCKINGHAMSHIRE
HP12 3JG

CLIENT


BEATRICE NEVILLE
EAST COURT
FINCHAMPSTEAD
RG40 3SD

JOB TITLE

EAST COURT
FINCHAMPSTEAD
RG40 3SD

DRAWING TITLE

HOUSE ELEVATIONS - SHEET TWO
EXISTINGS

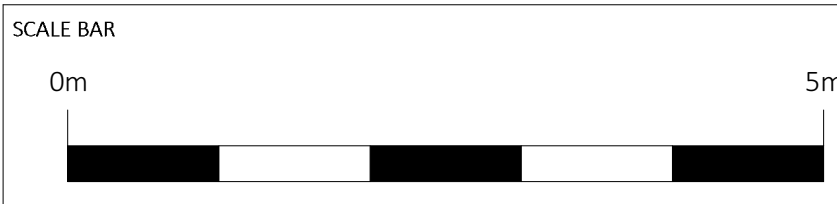

DRAWING No. B.2023 - HS - E2	DRAWN BY MH / RH	DATE 22 FEB 2023
SURVEYED BY MSD / JC	SCALE 1:50 A3 Sheet	