

FRONT ELEVATION

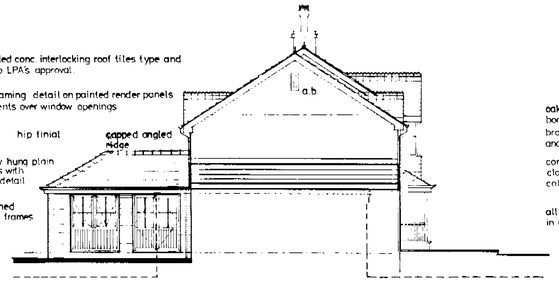

SIDE ELEVATION

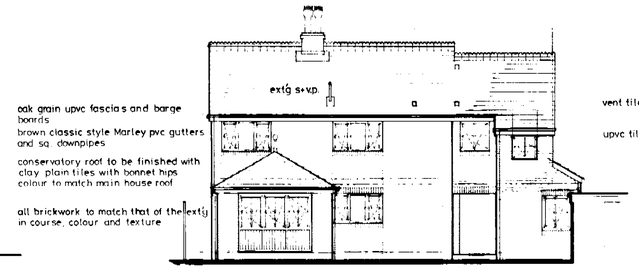

REAR ELEVATION

APPROVED

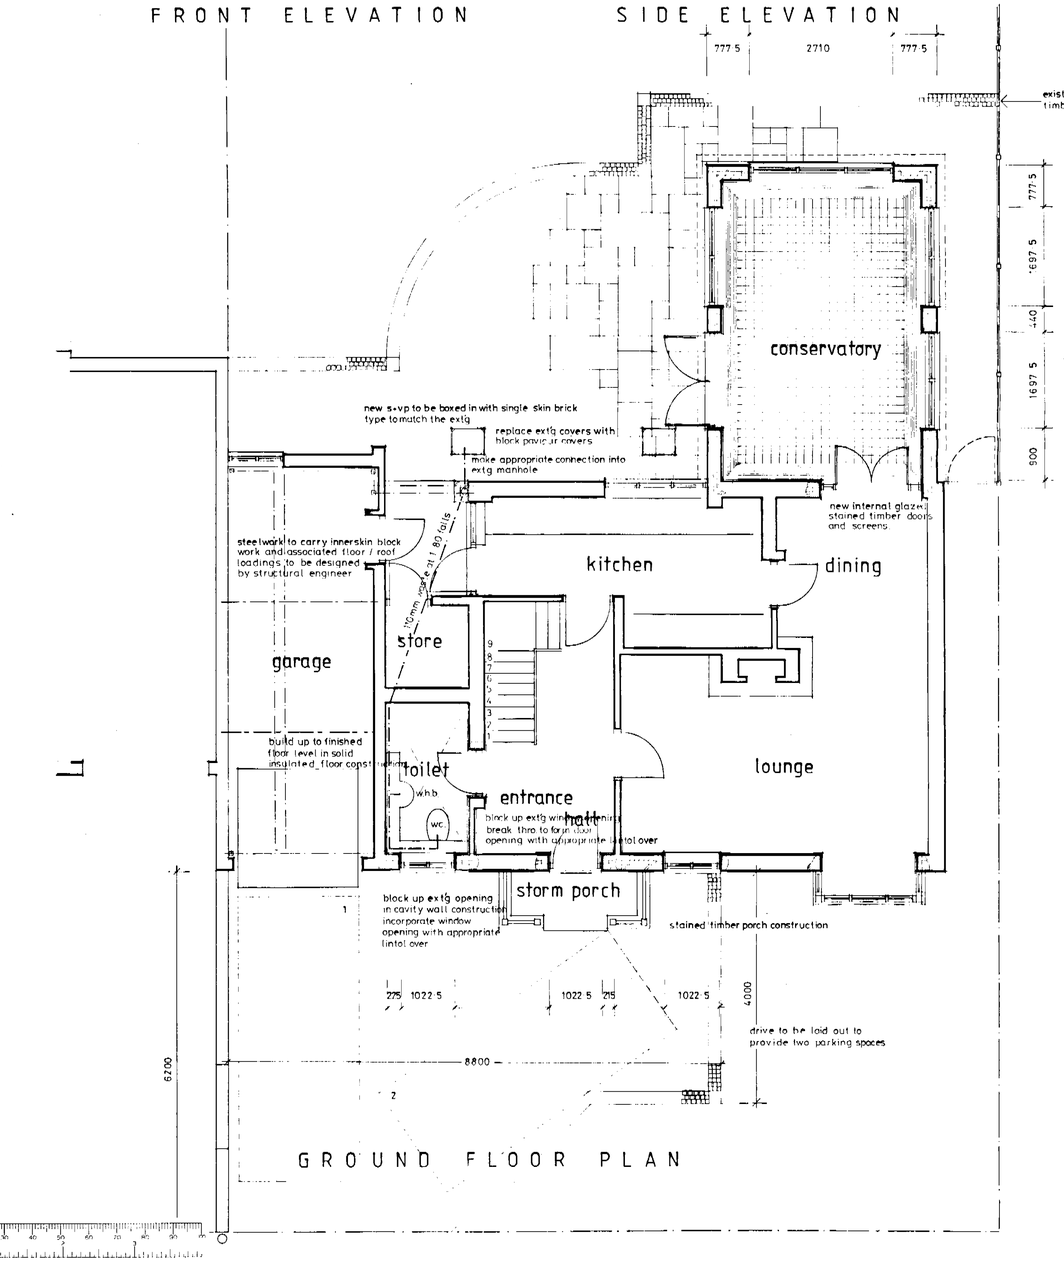

GROUND FLOOR PLAN

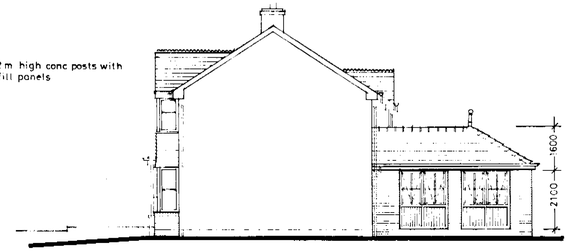

SIDE ELEVATION

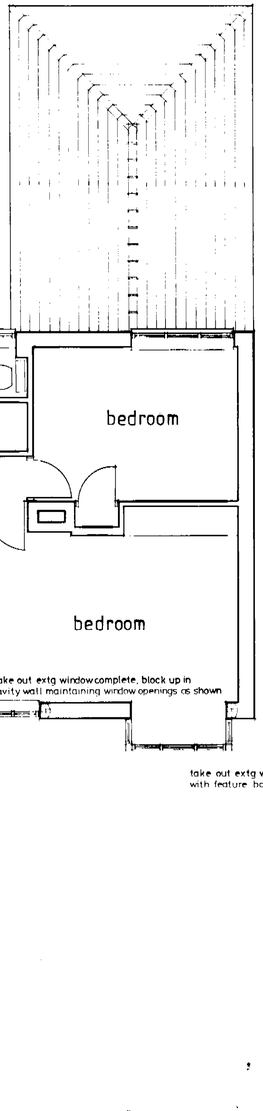

FIRST FLOOR PLAN

REVISED PLAN
C909 1

AMENDED DRAWIN

ref no	revision	date
B	AMENDED TO SHOW E.F. EXTENSION BROUGHT IN 1M. FROM BOUNDARY & FORM ONE BED-THREE ON SITE PARKING SPACES PROVIDED	17.09.02
A	DRAW IN OPPOSITE SIDE ELEVATION TO SHOW CONSERVATORY & BAY - OMIT OUTLINE OF NEIGHBOURING GARAGE TO SHOW FULL EXTENT OF CONSERVATORY SIDE ELEVATION	30-7-02

client
MR & MRS DAVEY
6, Perkins Way
Wokingham
Berkshire
RG41 2TN

project
Proposed Extension & Alterations To 6, Perkins Way, Wokingham

title
Plans & Elevations As Proposed.

scale
1:50 & 1:100

date Nov 2001 dwn by G.C. dwg no PD 2026 : 3 X B

BALHAUS ARCHITECURAL CONSULTANTS
78 Carlton Road Pontefract W Yorks
WF8 3NF
TELEPHONE: (1977) 834 755

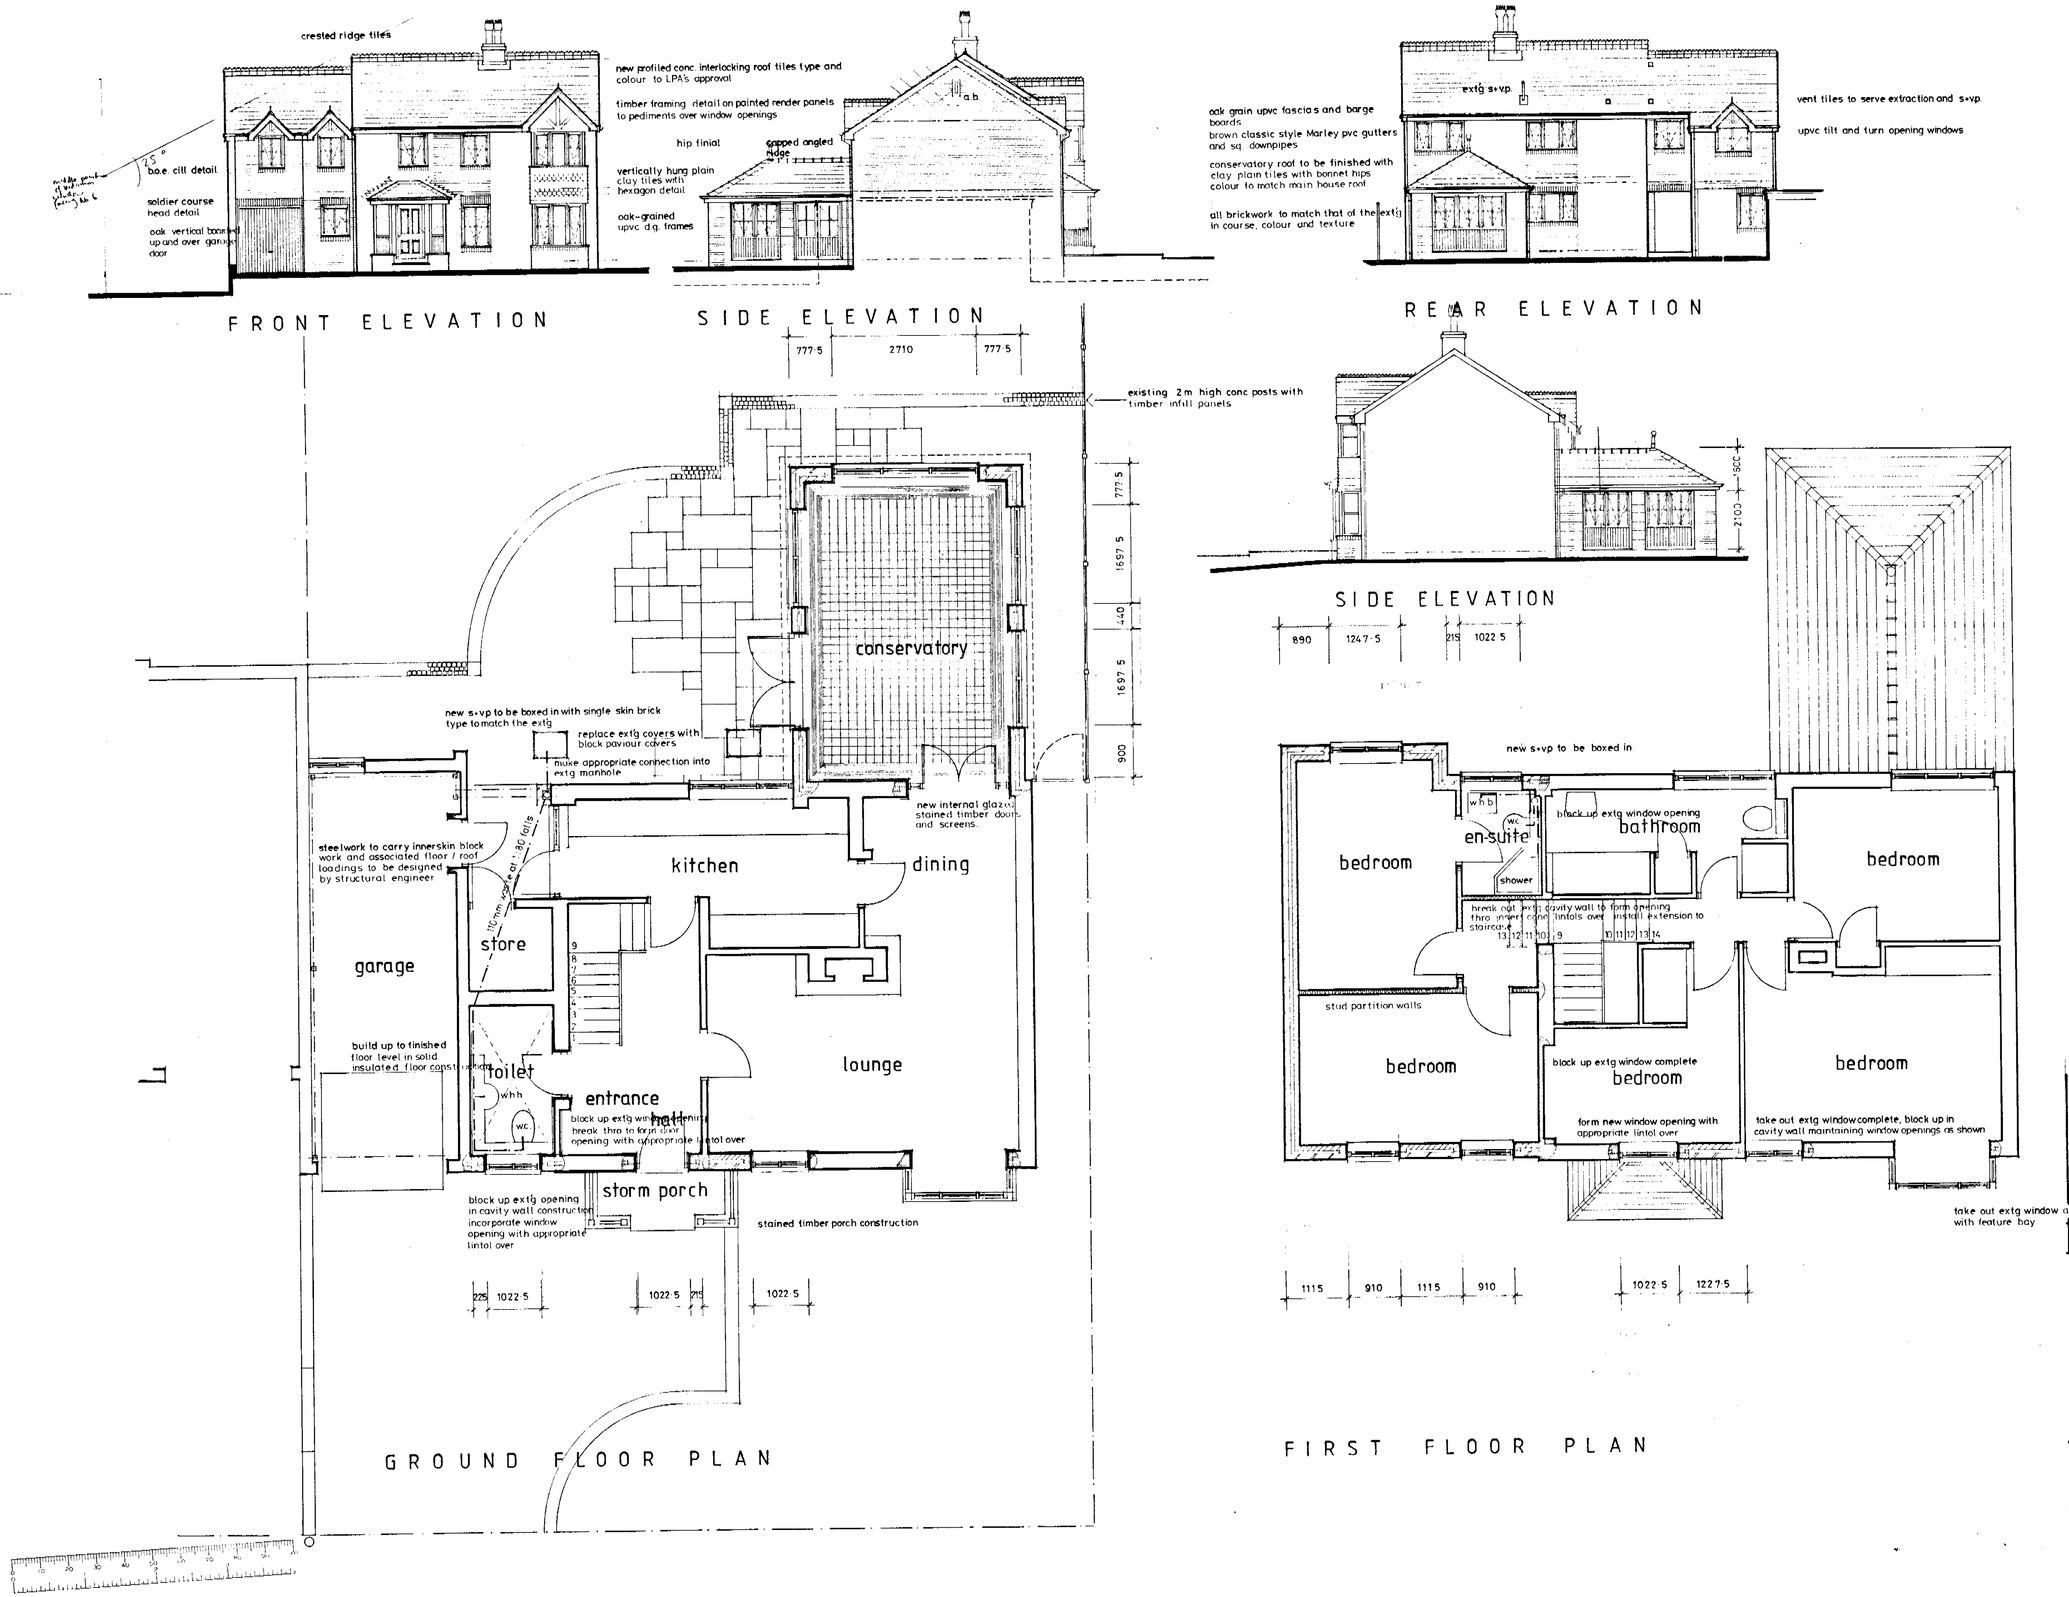

SUPERSEEDED

ref no	revision	date
A	DRAW IN OPPOSITE SIDE ELEVATION TO SHOW CONSERVATORY & BAY - OMIT OUTLINE OF NEIGHBOURING GARAGE TO SHOW FULL EXTENT OF CONSERVATORY SIDE ELEVATION	30-7-02

client

MR & MRS DAVEY
6, Perkins Way
Wokingham
Berkshire
RG41 2TN

project

Proposed Extension & Alterations To 6, Perkins Way, Wokingham

title

Plans & Elevations As Proposed.

scale

1:50 & 1:100

date Nov 2001 dwn by G.C. dwg no PD 2026 : 3A

BAUHAUS ARCHITECTURAL CONSULTANTS
78 Carleton Road Pontefract, W Yorks
WF8 3NF
TELEPHONE 07711 834 755

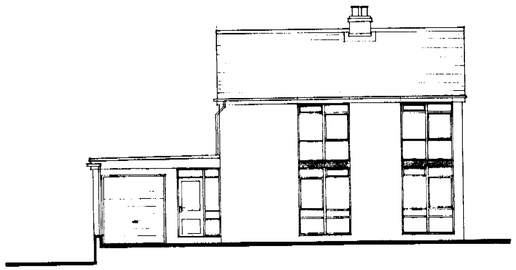

FRONT ELEVATION

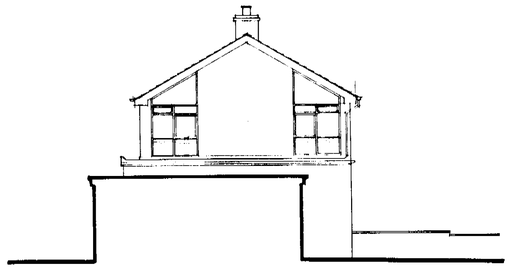

SIDE ELEVATION

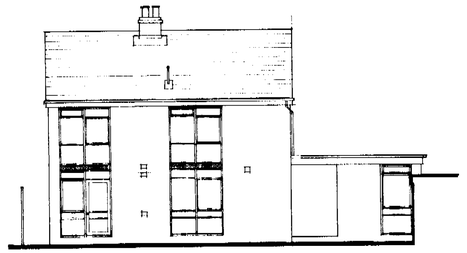

REAR ELEVATION

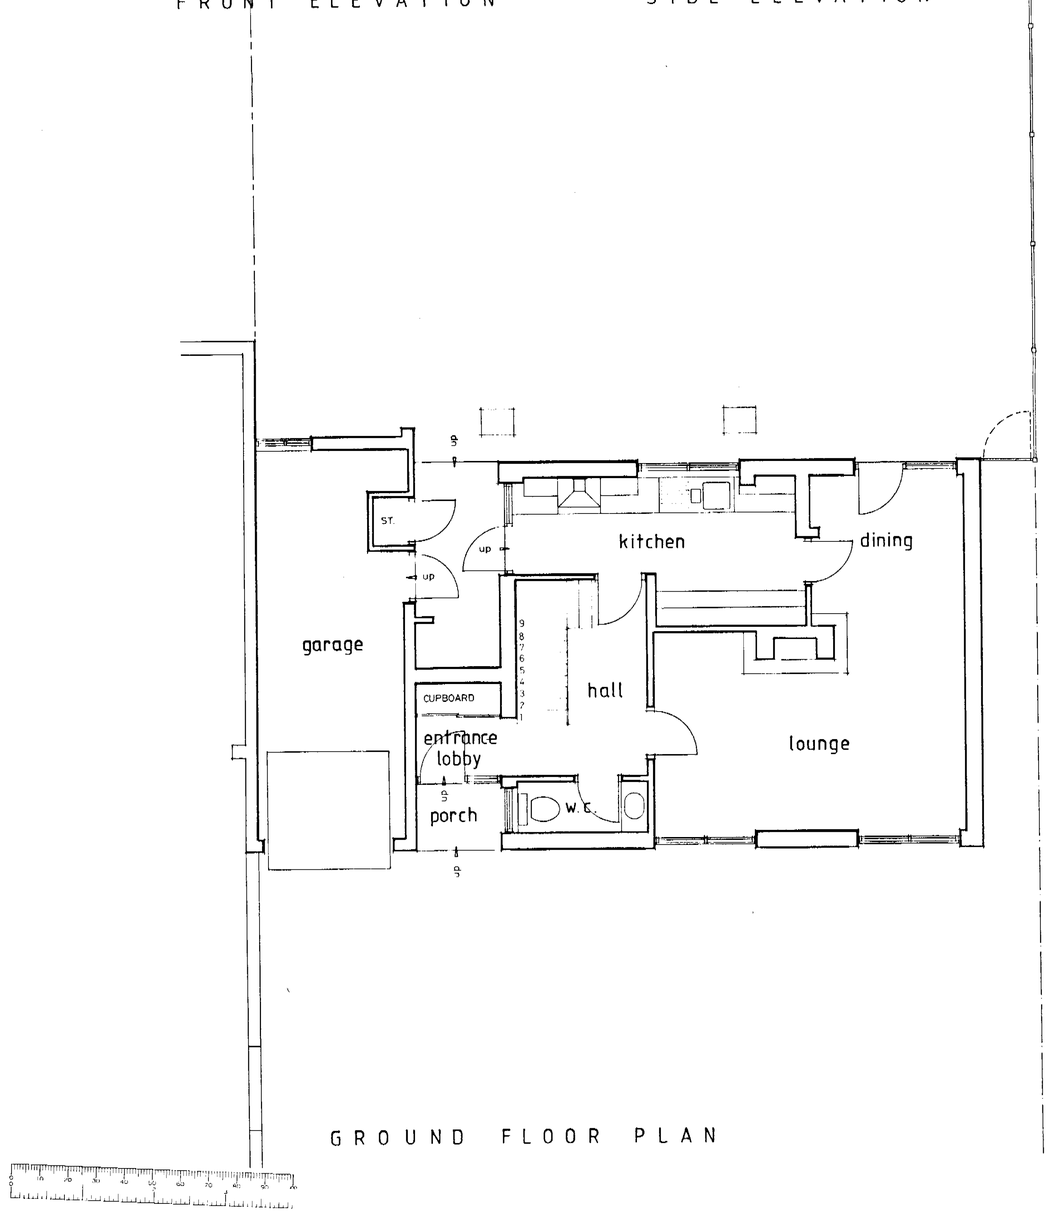

GROUND FLOOR PLAN

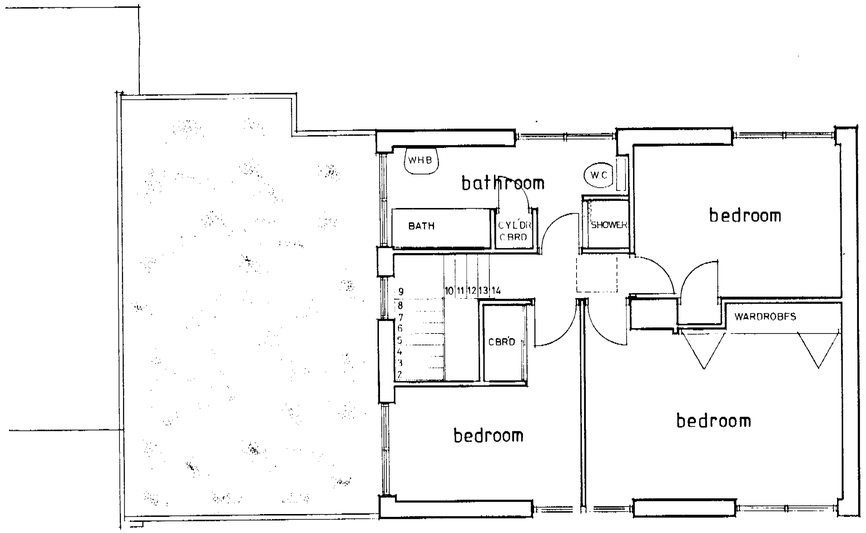

FIRST FLOOR PLAN

05 AUG 2002 6909

ref no	revision	date

client

project
Proposed Extensions and Alterations at 6, Perkins Way, Wokingham, Berkshire, RG41 2TN

title
Plans & Elevations as Existing

scale
1:50

date April 2001 dwn by G.C. dwg no PD 2026 : 1

BAUHAUS ARCHITECURAL CONSULTANTS
78 Carleton Road Pontefract W Yorks
WF8 3NT
TELEPHONE 0411 834 755