


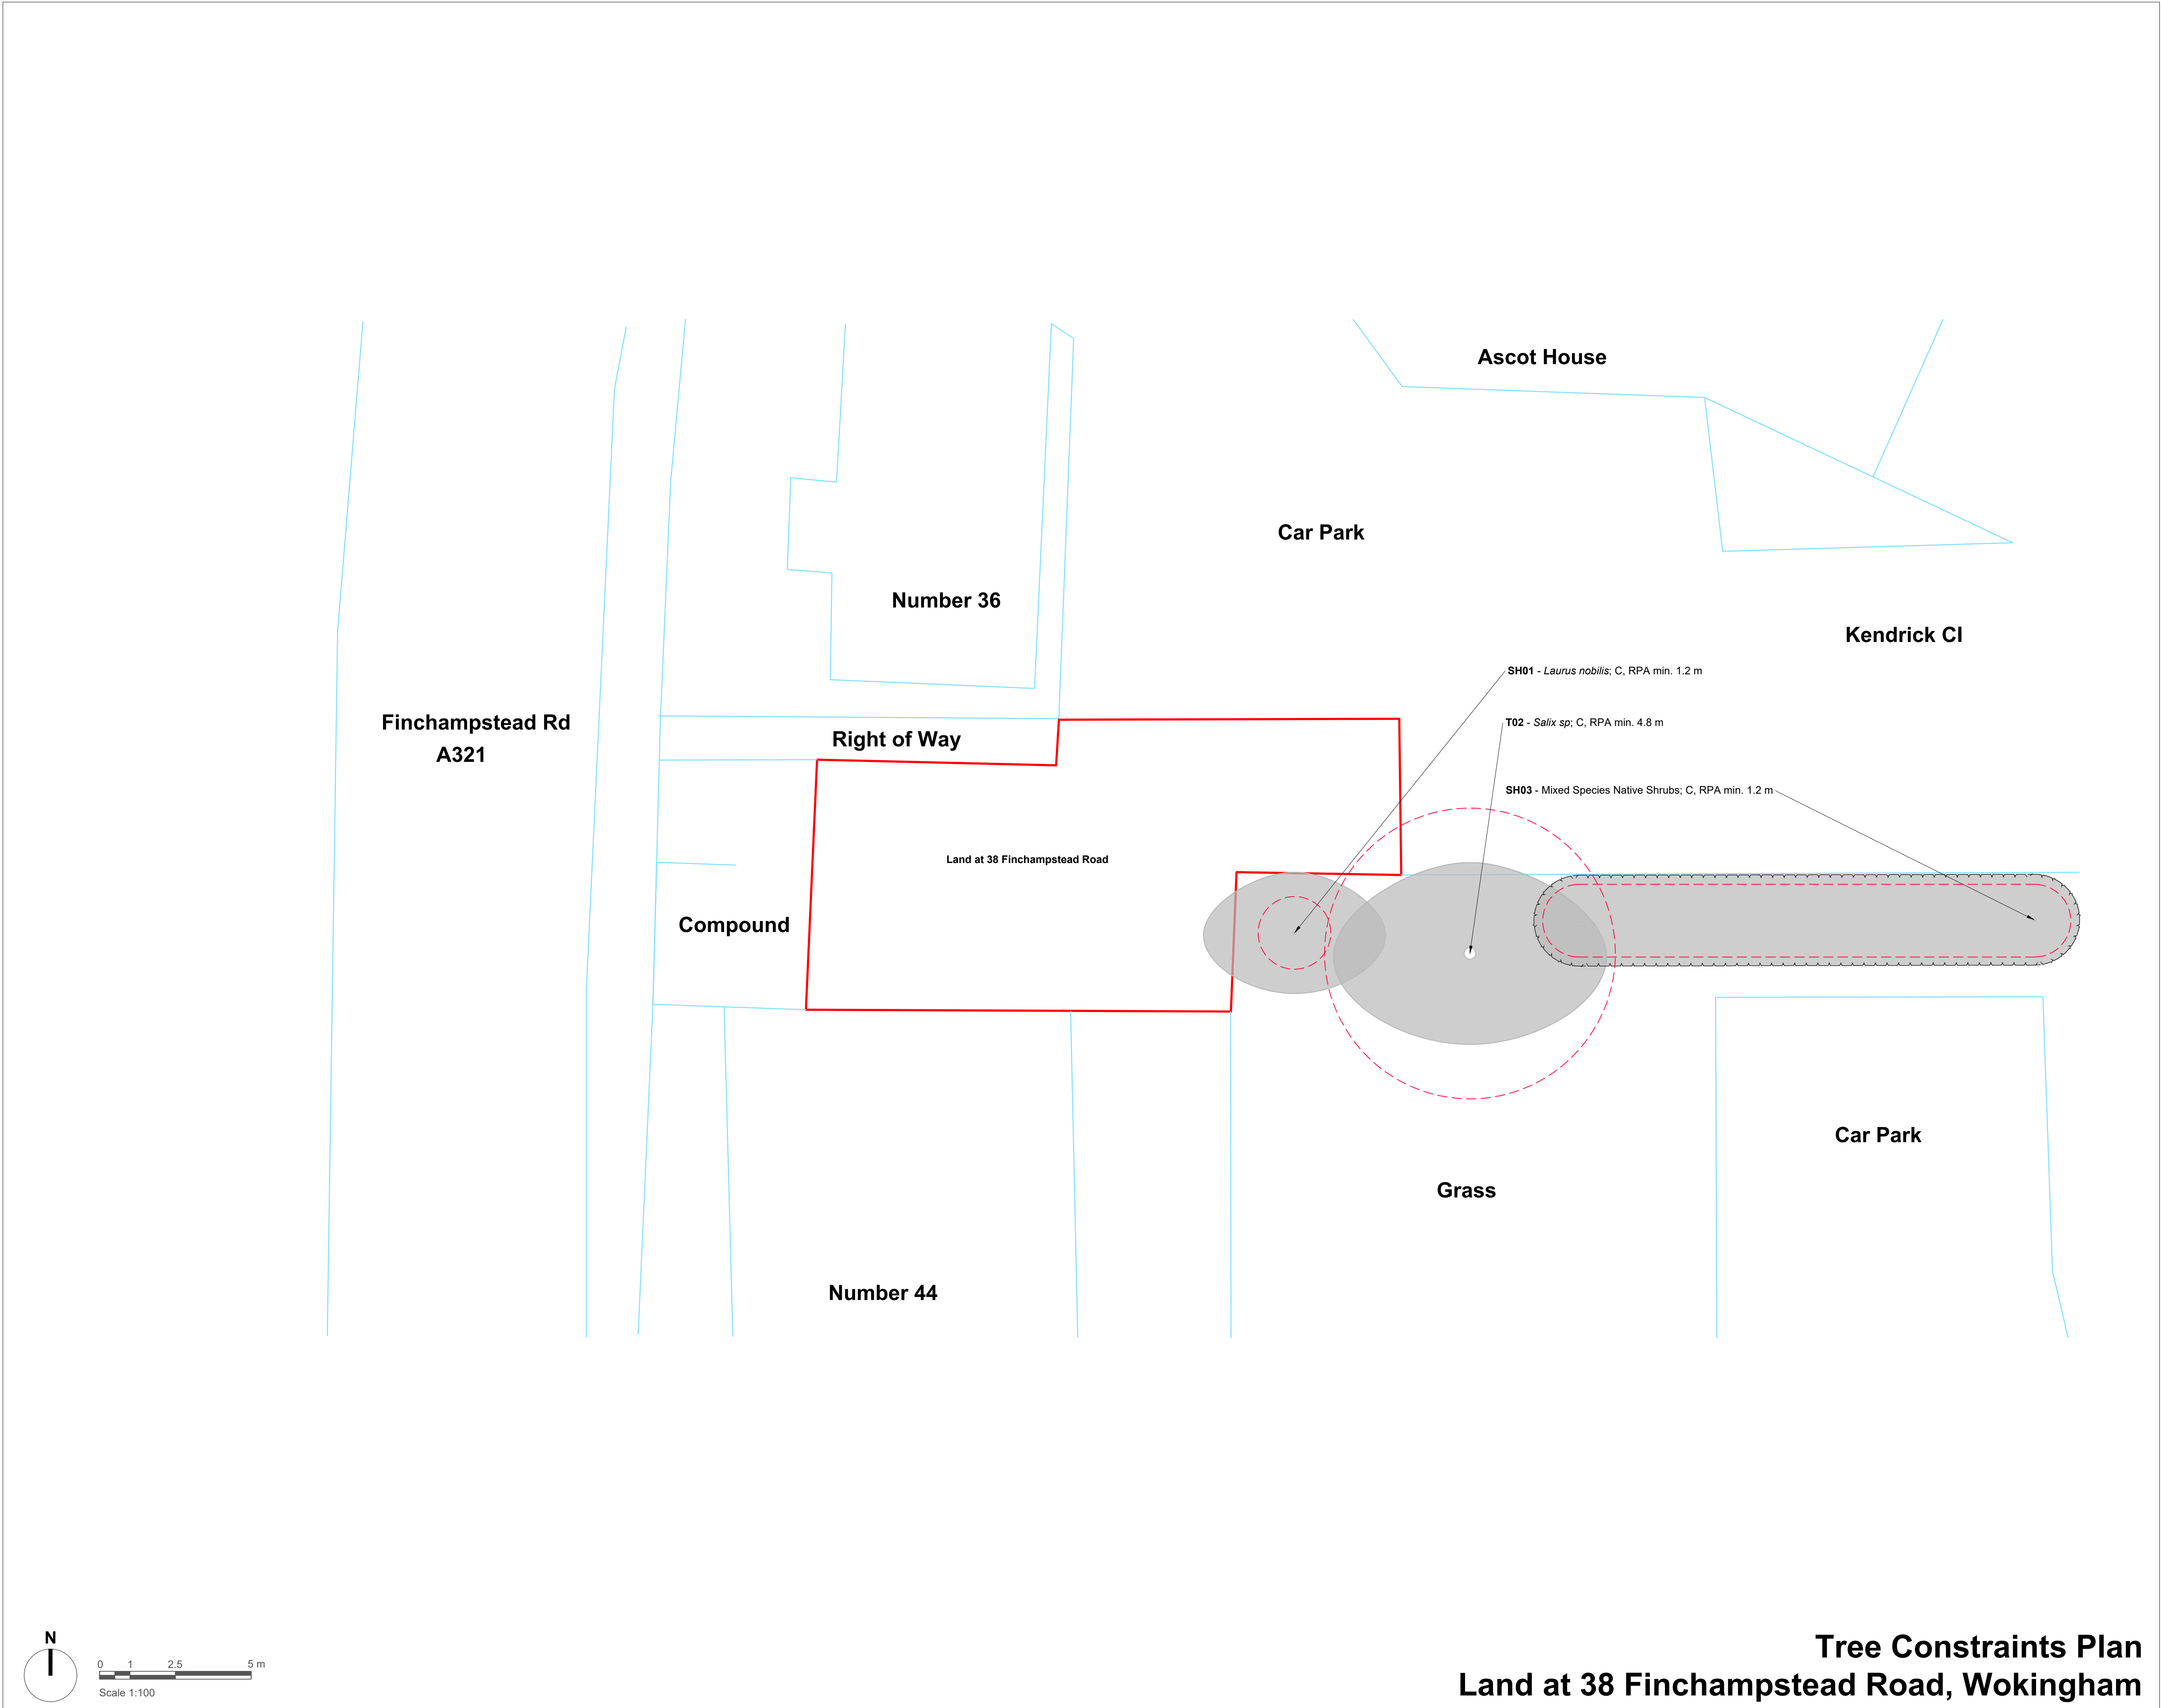

Legend

T02 Tree and Shrub Numbers.

Tree Root Protection Areas
Tree Root Protection Areas calculated and specified in accordance with BS 5837:2012 - 'Trees in Relation to Design, Demolition and Construction - Recommendations'.

Category C Trees
Trees of Low Quality and Value.

Existing Shrub Vegetation


Redline Boundary

Notes:

1. Drawing to be read in colour.
2. For details of existing trees and vegetation refer to: LLD3283-ARB-SCH-001 - Existing Tree Schedule;
3. For assessment of effects of the proposed development on existing trees refer to LLD3283-ARB-REP-001- Arboricultural Impact Assessment and Method Statement.

DRAFT ISSUE

Rev	Description	Date	Initials
00	Draft Issue	04.09.24	BW

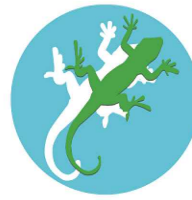 **LIZARD**
Landscape Design and Ecology

The Old Bank, 34 South Street, Tarring, Wokingham, West Sussex, BN14 7JH
T: 01903 216033 E: office@lizardlandscape.co.uk W: lizardlandscape.co.uk

Client
Klara Homes Limited

Project Title and Location
Land at 38 Finchampstead Road
Wokingham

Drawing Title
Tree Constraints Plan

Scale	Drawn	Approved	Date
1:100 @ A1	BW	GO	04.09.2024
Drawing No	Revision		
LLD3283-ARB-DWG-001-TCP			00