


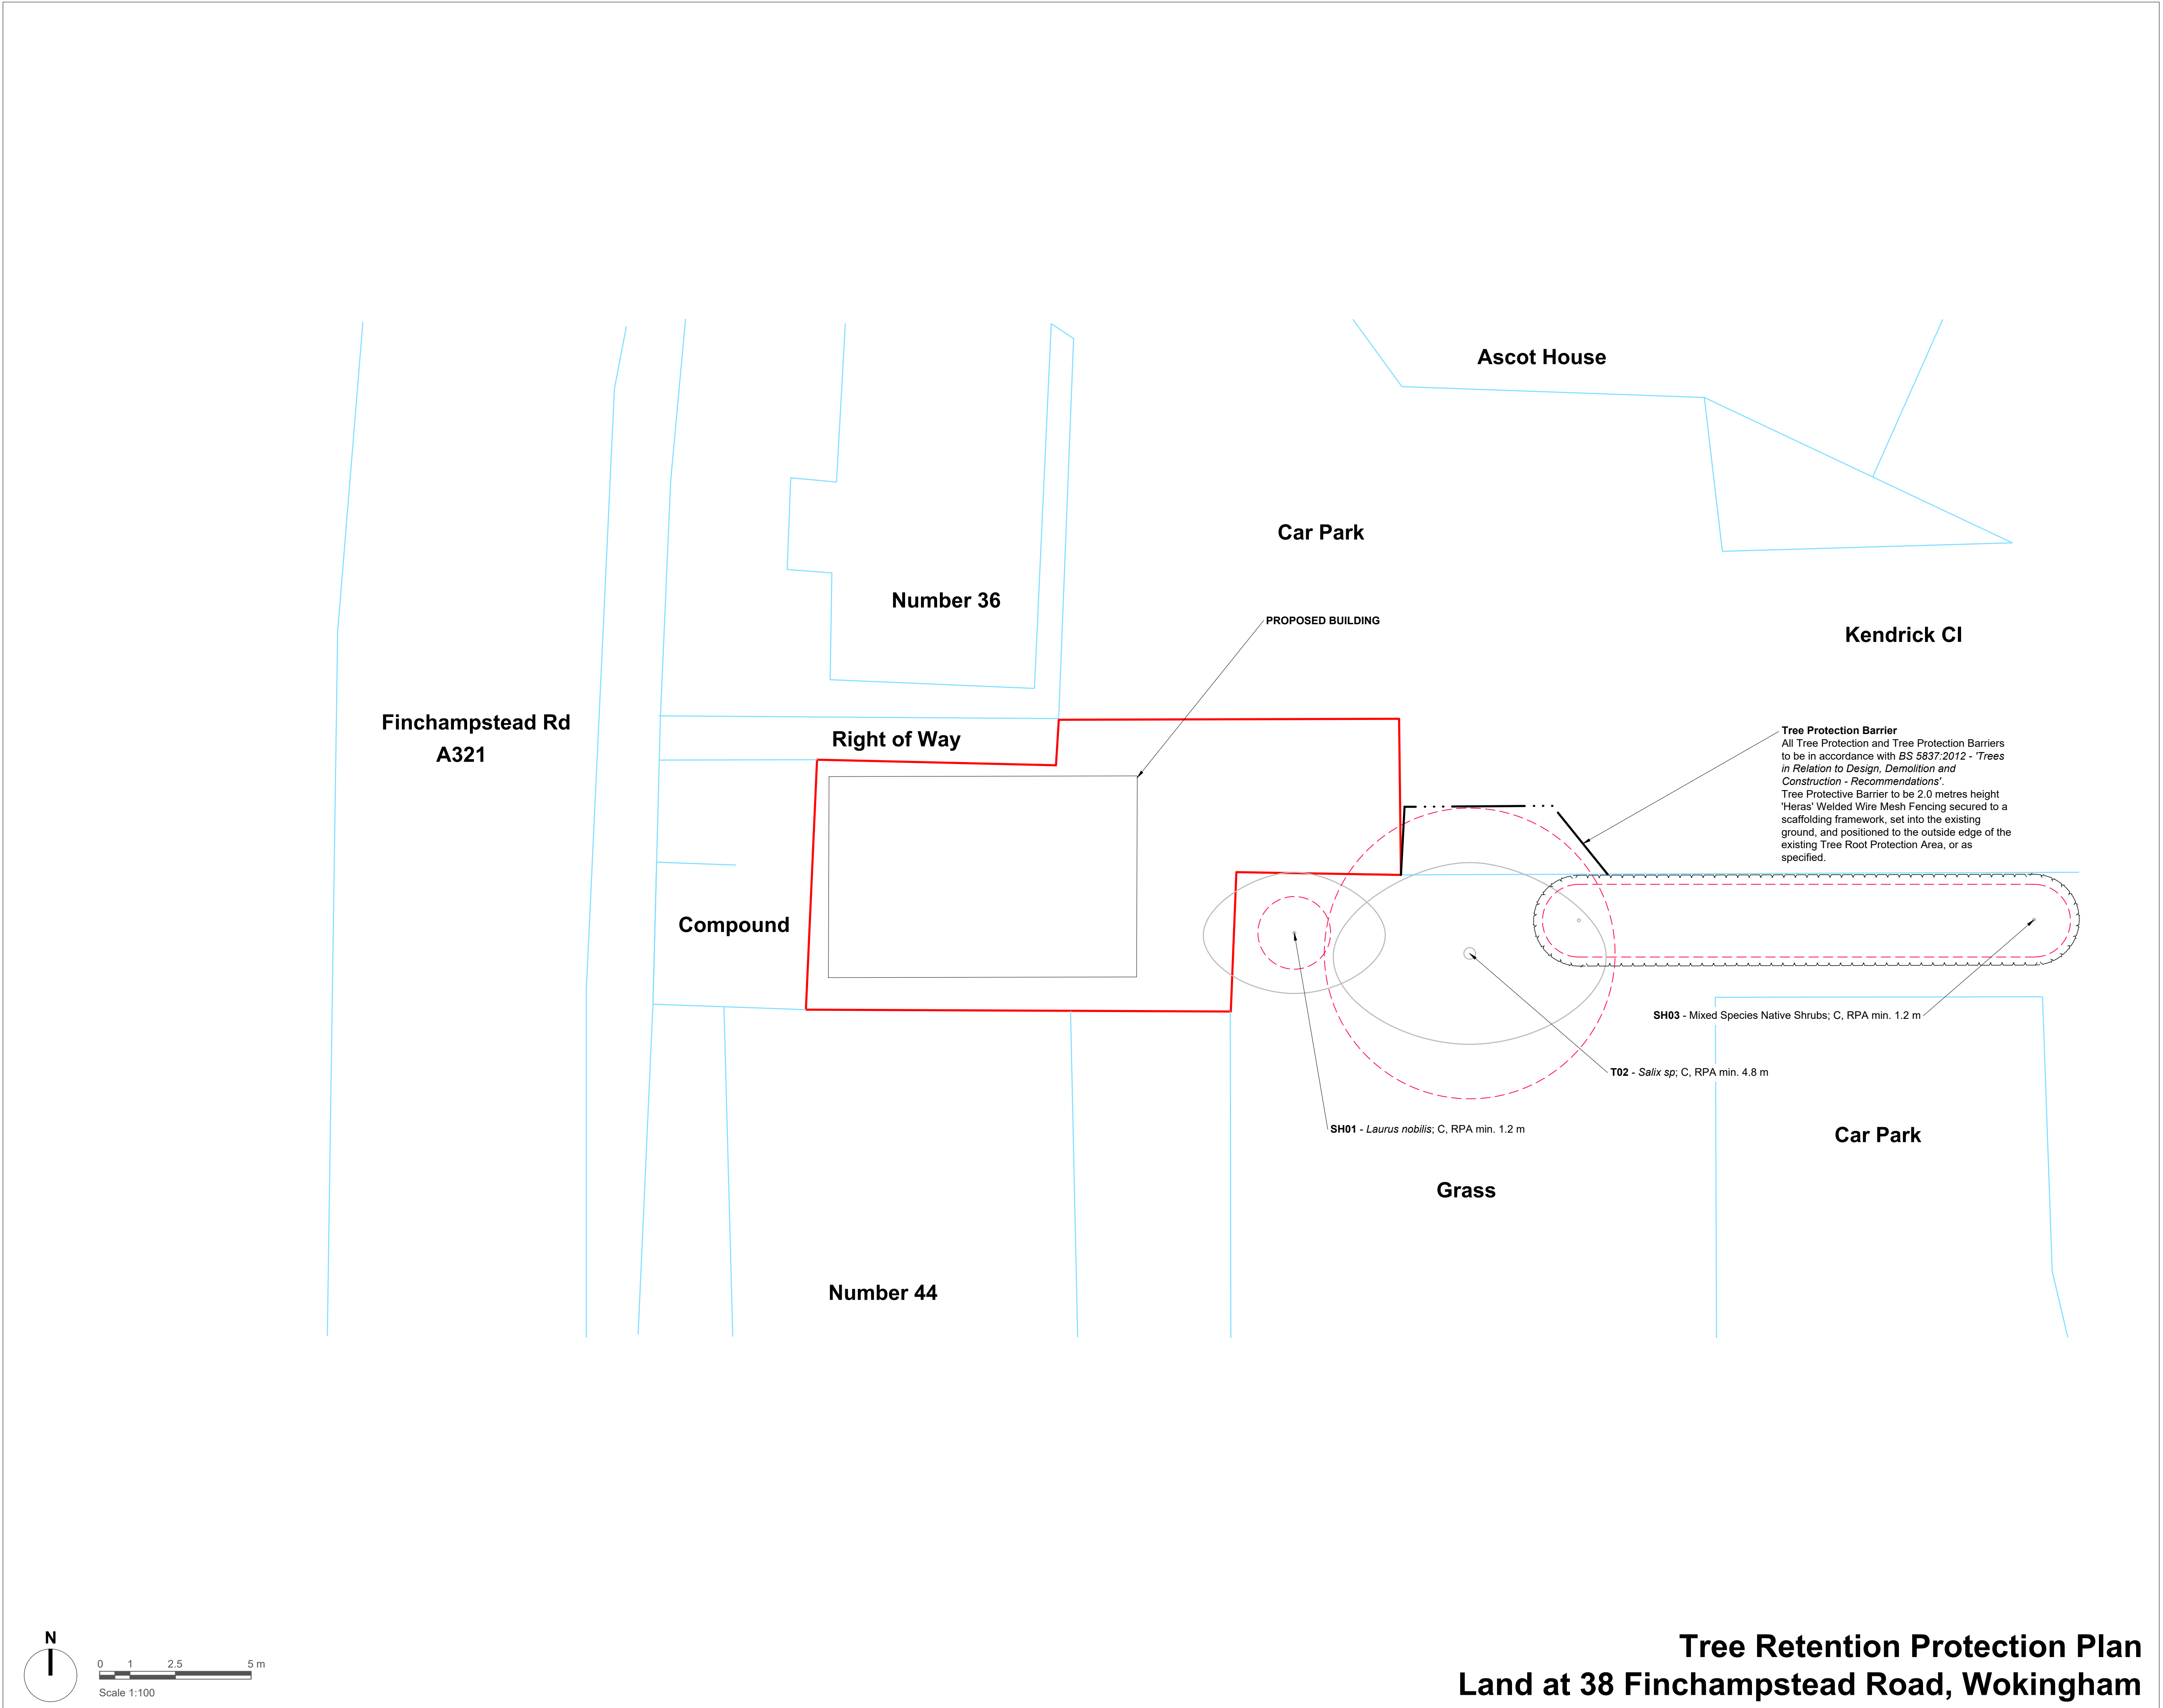

Legend

T02

Tree and Shrub Numbers.

Tree Root Protection Areas
Tree Root Protection Areas calculated and specified in accordance with BS 5837:2012 - 'Trees in Relation to Design, Demolition and Construction - Recommendations'.

Category C Trees
Trees of Low Quality and Value.

Existing Shrub Vegetation

Redline Boundary

Tree Protection Zone - Manual Excavation / Demolition
Limited Manual Excavation / Demolition Zone shall be implemented, in accordance with BS 5837:2012 - 'Trees in Relation to Design, Demolition and Construction'. If the current surface is to be changed then this shall be undertaken with due care with hand held tools under *Arboricultural Supervision* only. A trial pit is recommended to assess the potential tree roots in the area.

Tree Protection Barrier
All Tree Protection and Tree Protection Barriers to be in accordance with BS 5837:2012 - 'Trees in Relation to Design, Demolition and Construction - Recommendations'. Tree Protective Barrier to be 2.0 metres height 'Heras' Welded Wire Mesh Fencing secured to a scaffolding framework, set into the existing ground, and positioned to the outside edge of the existing Tree Root Protection Area, or as specified.

- Notes:
- Drawing to be read in colour.
 - For details of existing trees and vegetation refer to: LLD3283-ARB-SCH-001 - *Existing Tree Schedule*;
 - For assessment of effects of the proposed development on existing trees refer to LLD3283-ARB-REP-001- *Arboricultural Impact Assessment and Method Statement*.

PLANNING ISSUE

Rev	Description	Date	Initials
01	Planning Issue	10.09.24	GO
00	Draft Issue	04.09.24	BW

LIZARD
Landscape Design and Ecology
The Old Bank, 34 South Street, Tarring, Wokingham, West Sussex, BN14 7LH
T: 01903 216033 E: office@lizardlandscape.co.uk W: lizardlandscapeecology.com

Client
Klara Homes Limited

Project Title and Location
Land at 38 Finchampstead Road
Wokingham

Drawing Title
Tree Retention Protection Plan

Scale
1:100 @ A1

Drawn
BW

Approved
GO

Date
04.09.2024

Drawing No
LLD3283-ARB-DWG-020-TRPP

Revision
01

Tree Retention Protection Plan
Land at 38 Finchampstead Road, Wokingham

