

NOTES

All dimensions are in millimetres unless stated otherwise.




Drawings are not to be scaled for Construction purposes.

This drawing is to be read in conjunction with all other relevant drawings and specifications.

The copyright of this drawing is vested in Harris Irwin Associates Ltd. and must not be copied or reproduced without the written consent of a Director.

Boundary Types

- Site Boundary
- 1.2m high Hoop Top Railing
- Existing deer fence to be retained and made good where damaged / missing
- 1.8m Close Boarded Fence with concrete posts and gravel boards
(Note: Closed boarded panels to be set on title boundary line)
- 1.8m high hooped-topped railings
- 1.2m high estate railing

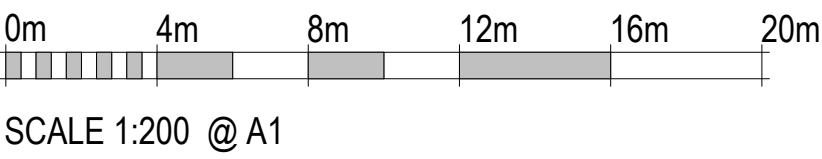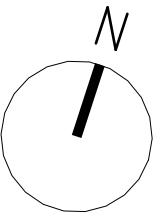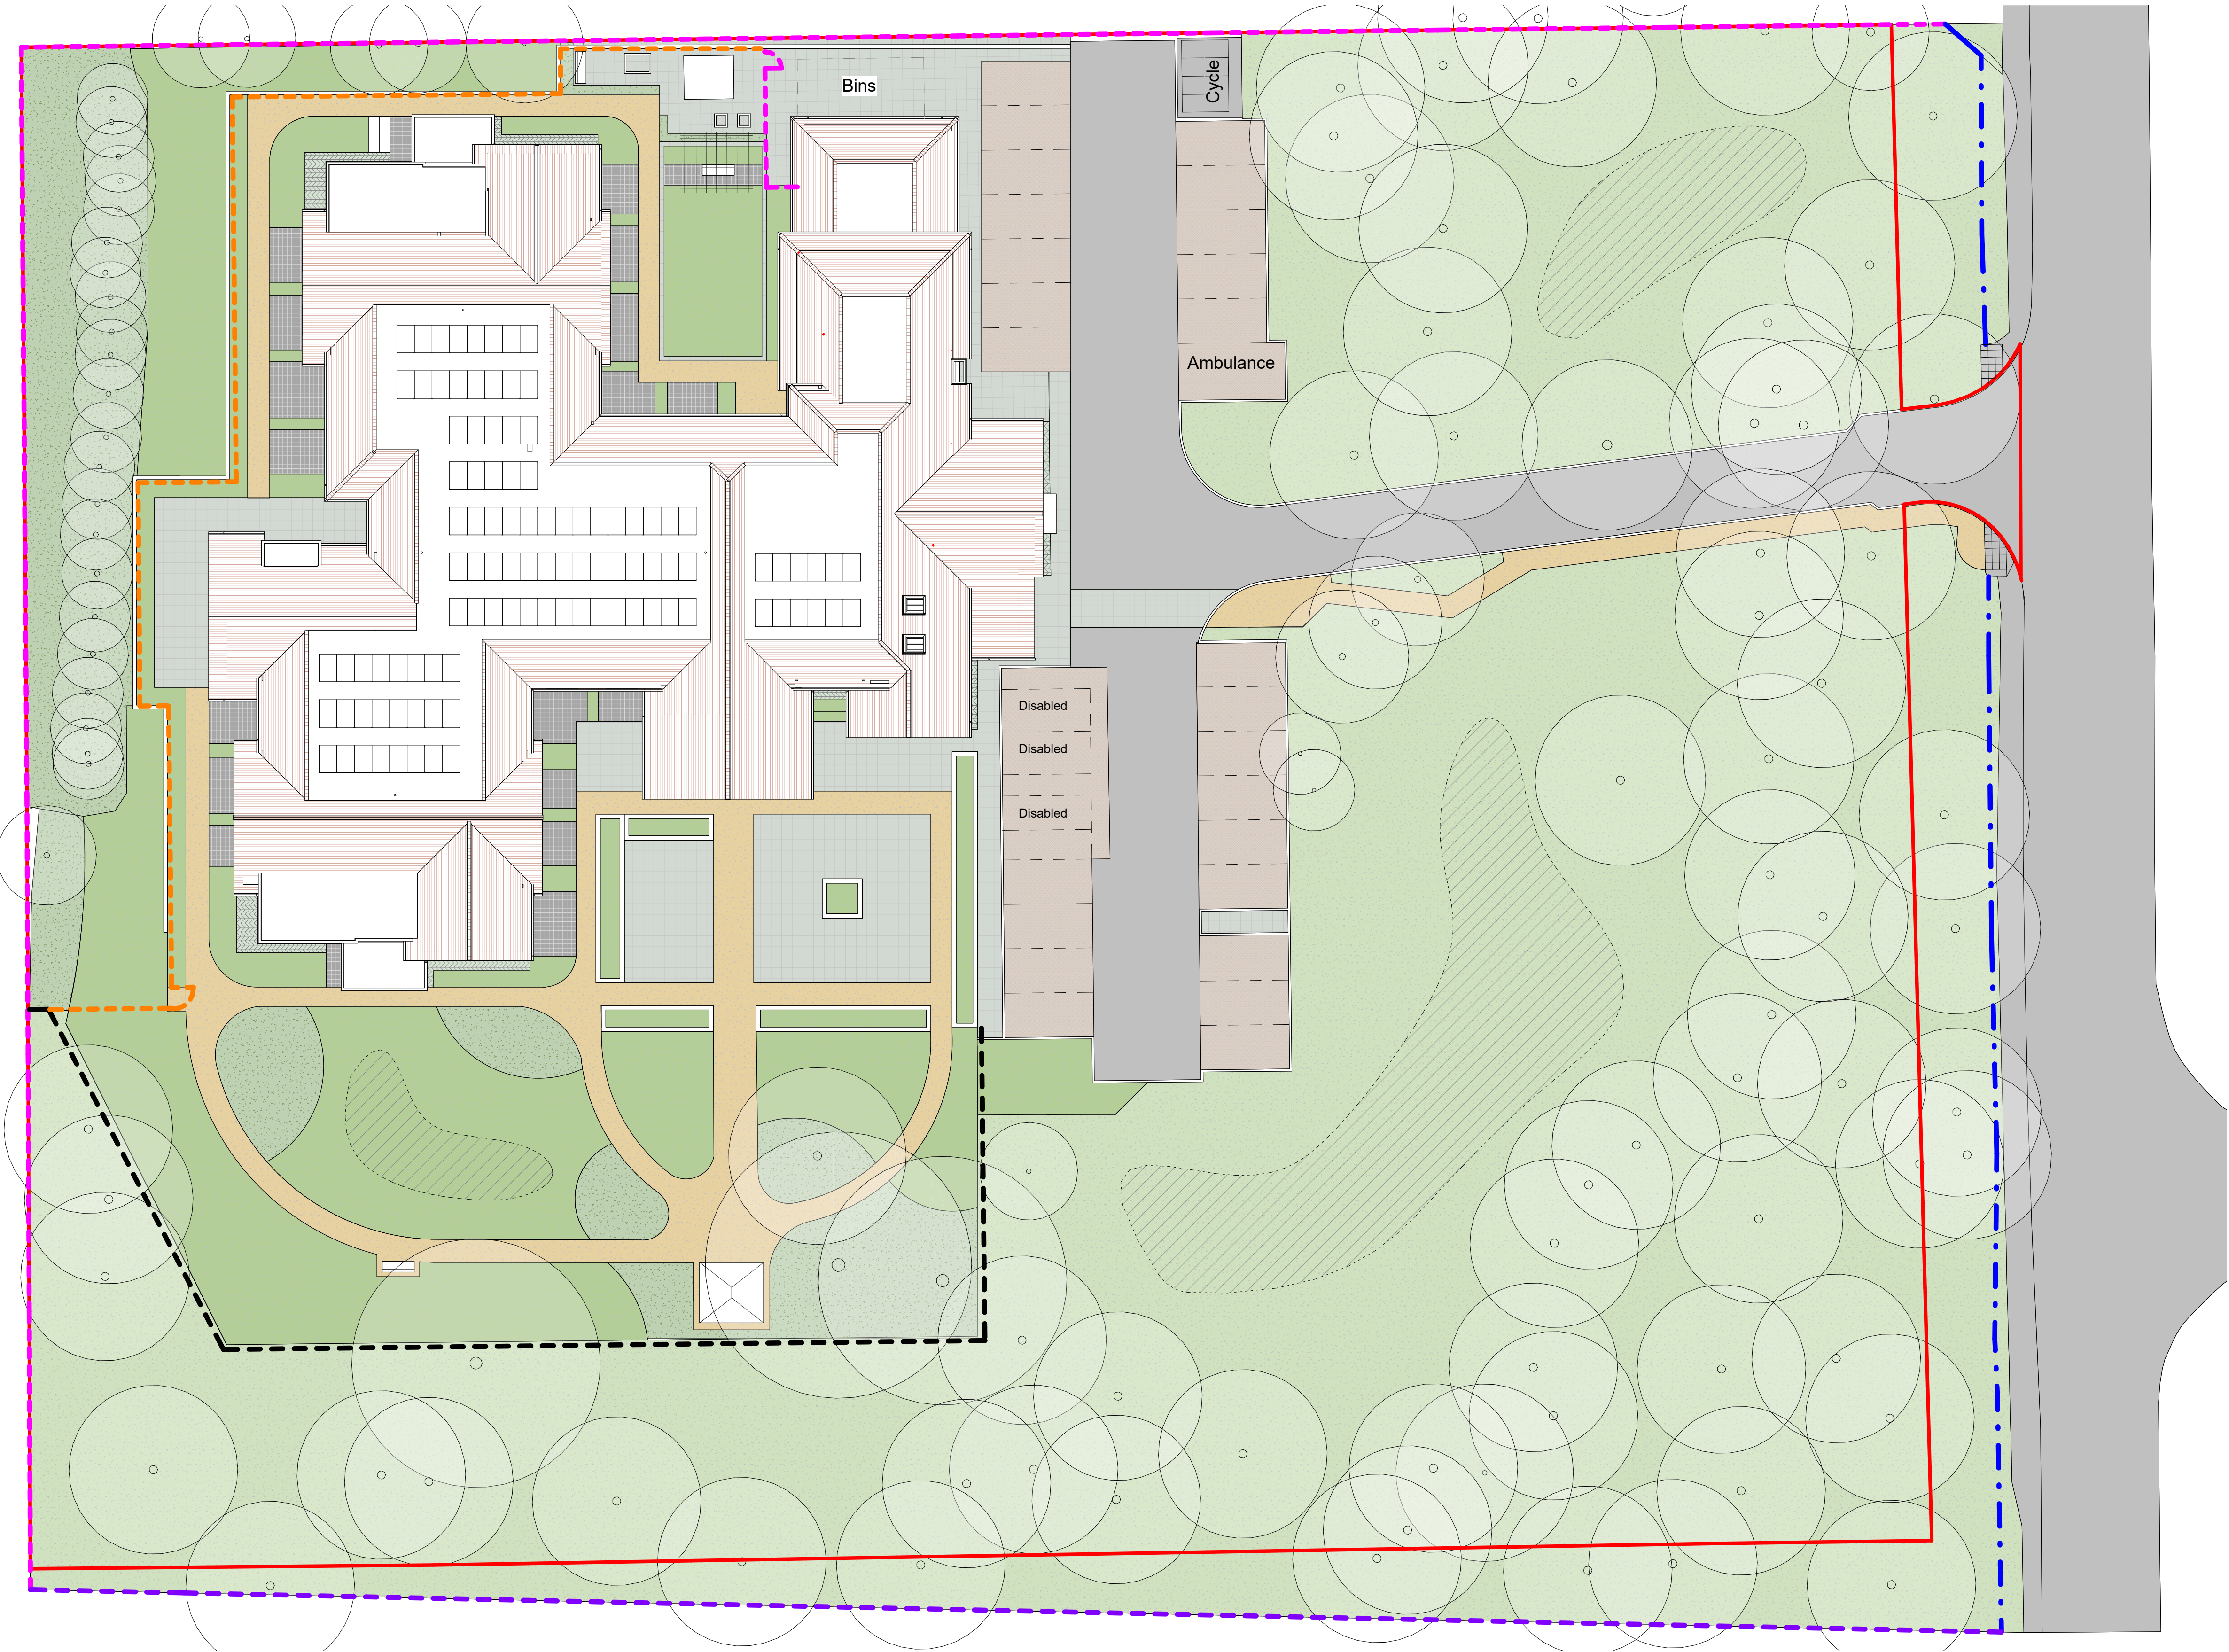

P7	16-03-26	Updated to suit Landscape architect proposal layout	RO	IMB
Rev	Date	Description	Drawn By	Checked By
HARRIS IRWIN ARCHITECTS 9 Aske Stables, Aske, Richmond, North Yorkshire. DL10 5HG t: 01748 825675 e: enquiries@harrisirwin.com w: www.harrisirwin.com				

Project:	Crowthorne Care Home Lower Wokingham Road Finchampstead, Crowthorne RG45 6BX
Client:	Barchester

Drawing Title:	Proposed Site Boundary Plan
----------------	-----------------------------

For Review and Comment

HIA Project Number	Scale @ A1	Suitability				
3210	1 : 200	S3				
Project	Originator	Volume	Level	Type	Role	Number
3210	- HIA - 01 - XX - DR - A -	0106				