




- NOTES:
- DO NOT SCALE FROM THIS DRAWING.
 - ALL DIMENSIONS ARE IN METRES, UNLESS STATED OTHERWISE.
 - THIS DRAWING IS TO BE READ IN CONJUNCTION WITH ALL RELEVANT SCHEME DRAWINGS AND SPECIFICATIONS.

- KEY:
- P11&12 SITE BOUNDARY
 - PRIMARY CONTOUR
 - SECONDARY CONTOUR
 - PROPOSED LEVEL
 - PROPOSED FINISHED FLOOR LEVEL
 - GRAVEL BOARD
 - RAISED DAMP PROOF COURSE
 - EXPOSED BRICKWORK
 - RETAINING WALL
 - TEAM ELITE RETAINING WALL
 - CENTRELINE AND CHAINAGE
 - M4(2) UNIT
 - TREE ROOT PROTECTION AREA
 - PROPOSED BIORETENTION STRIP
 - UNDERGROUND DIVERSION EASEMENT OF EXISTING OVERHEAD ELECTRIC CABLE
 - EXISTING OIL MAIN EASEMENT
 - EXISTING SEWER EASEMENT
 - 1 IN 3 BANK

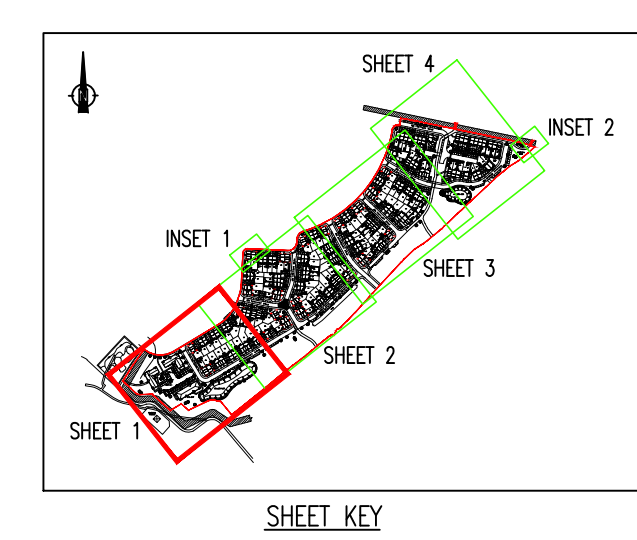

NO	REV	DESCRIPTION	DATE
S0	T05	UPDATED TO SUIT LATEST RM SUBMISSION	12.12.25
S0	T04	LEVELS TO REAR OF PLOT 179 AND 180 REVISED	29.10.25
S0	T03	UPDATED TO SUIT CLIENT TENDER PACK COMMENTS	22.08.25
S0	T02	UPDATED RETAINING WALL TO SUIT TEAM ELITE WALL SYSTEM	23.07.25
S0	T01	ISSUED FOR TENDER	16.07.25
ST	Rev	Description	Drn Chk Date
REVISIONS			
Preliminary Issue			
Planning Issue			
Submitted for S38			
Submitted for S278			
As Built			
DRAWING STATUS			

STUART MICHAEL ASSOCIATES
CONSULTING ENGINEERS

Stuart Michael Associates Ltd
Coombe House, Coombe Square, Thatcham, Berkshire RG19 4JF
T: 01635 867 711 E: mail@stuartmichael.co.uk
F: 01635 861 715 W: www.stuartmichael.co.uk

Bovis Homes **Linden Homes** **Countryside Homes** **Countryside Partnerships**

Part of the Vistry Group

FINCHWOOD PARCELS 11, 12 & 13

PARCELS 11 & 12
PROPOSED LEVELS & CONTOURS
SHEET 1 OF 4