



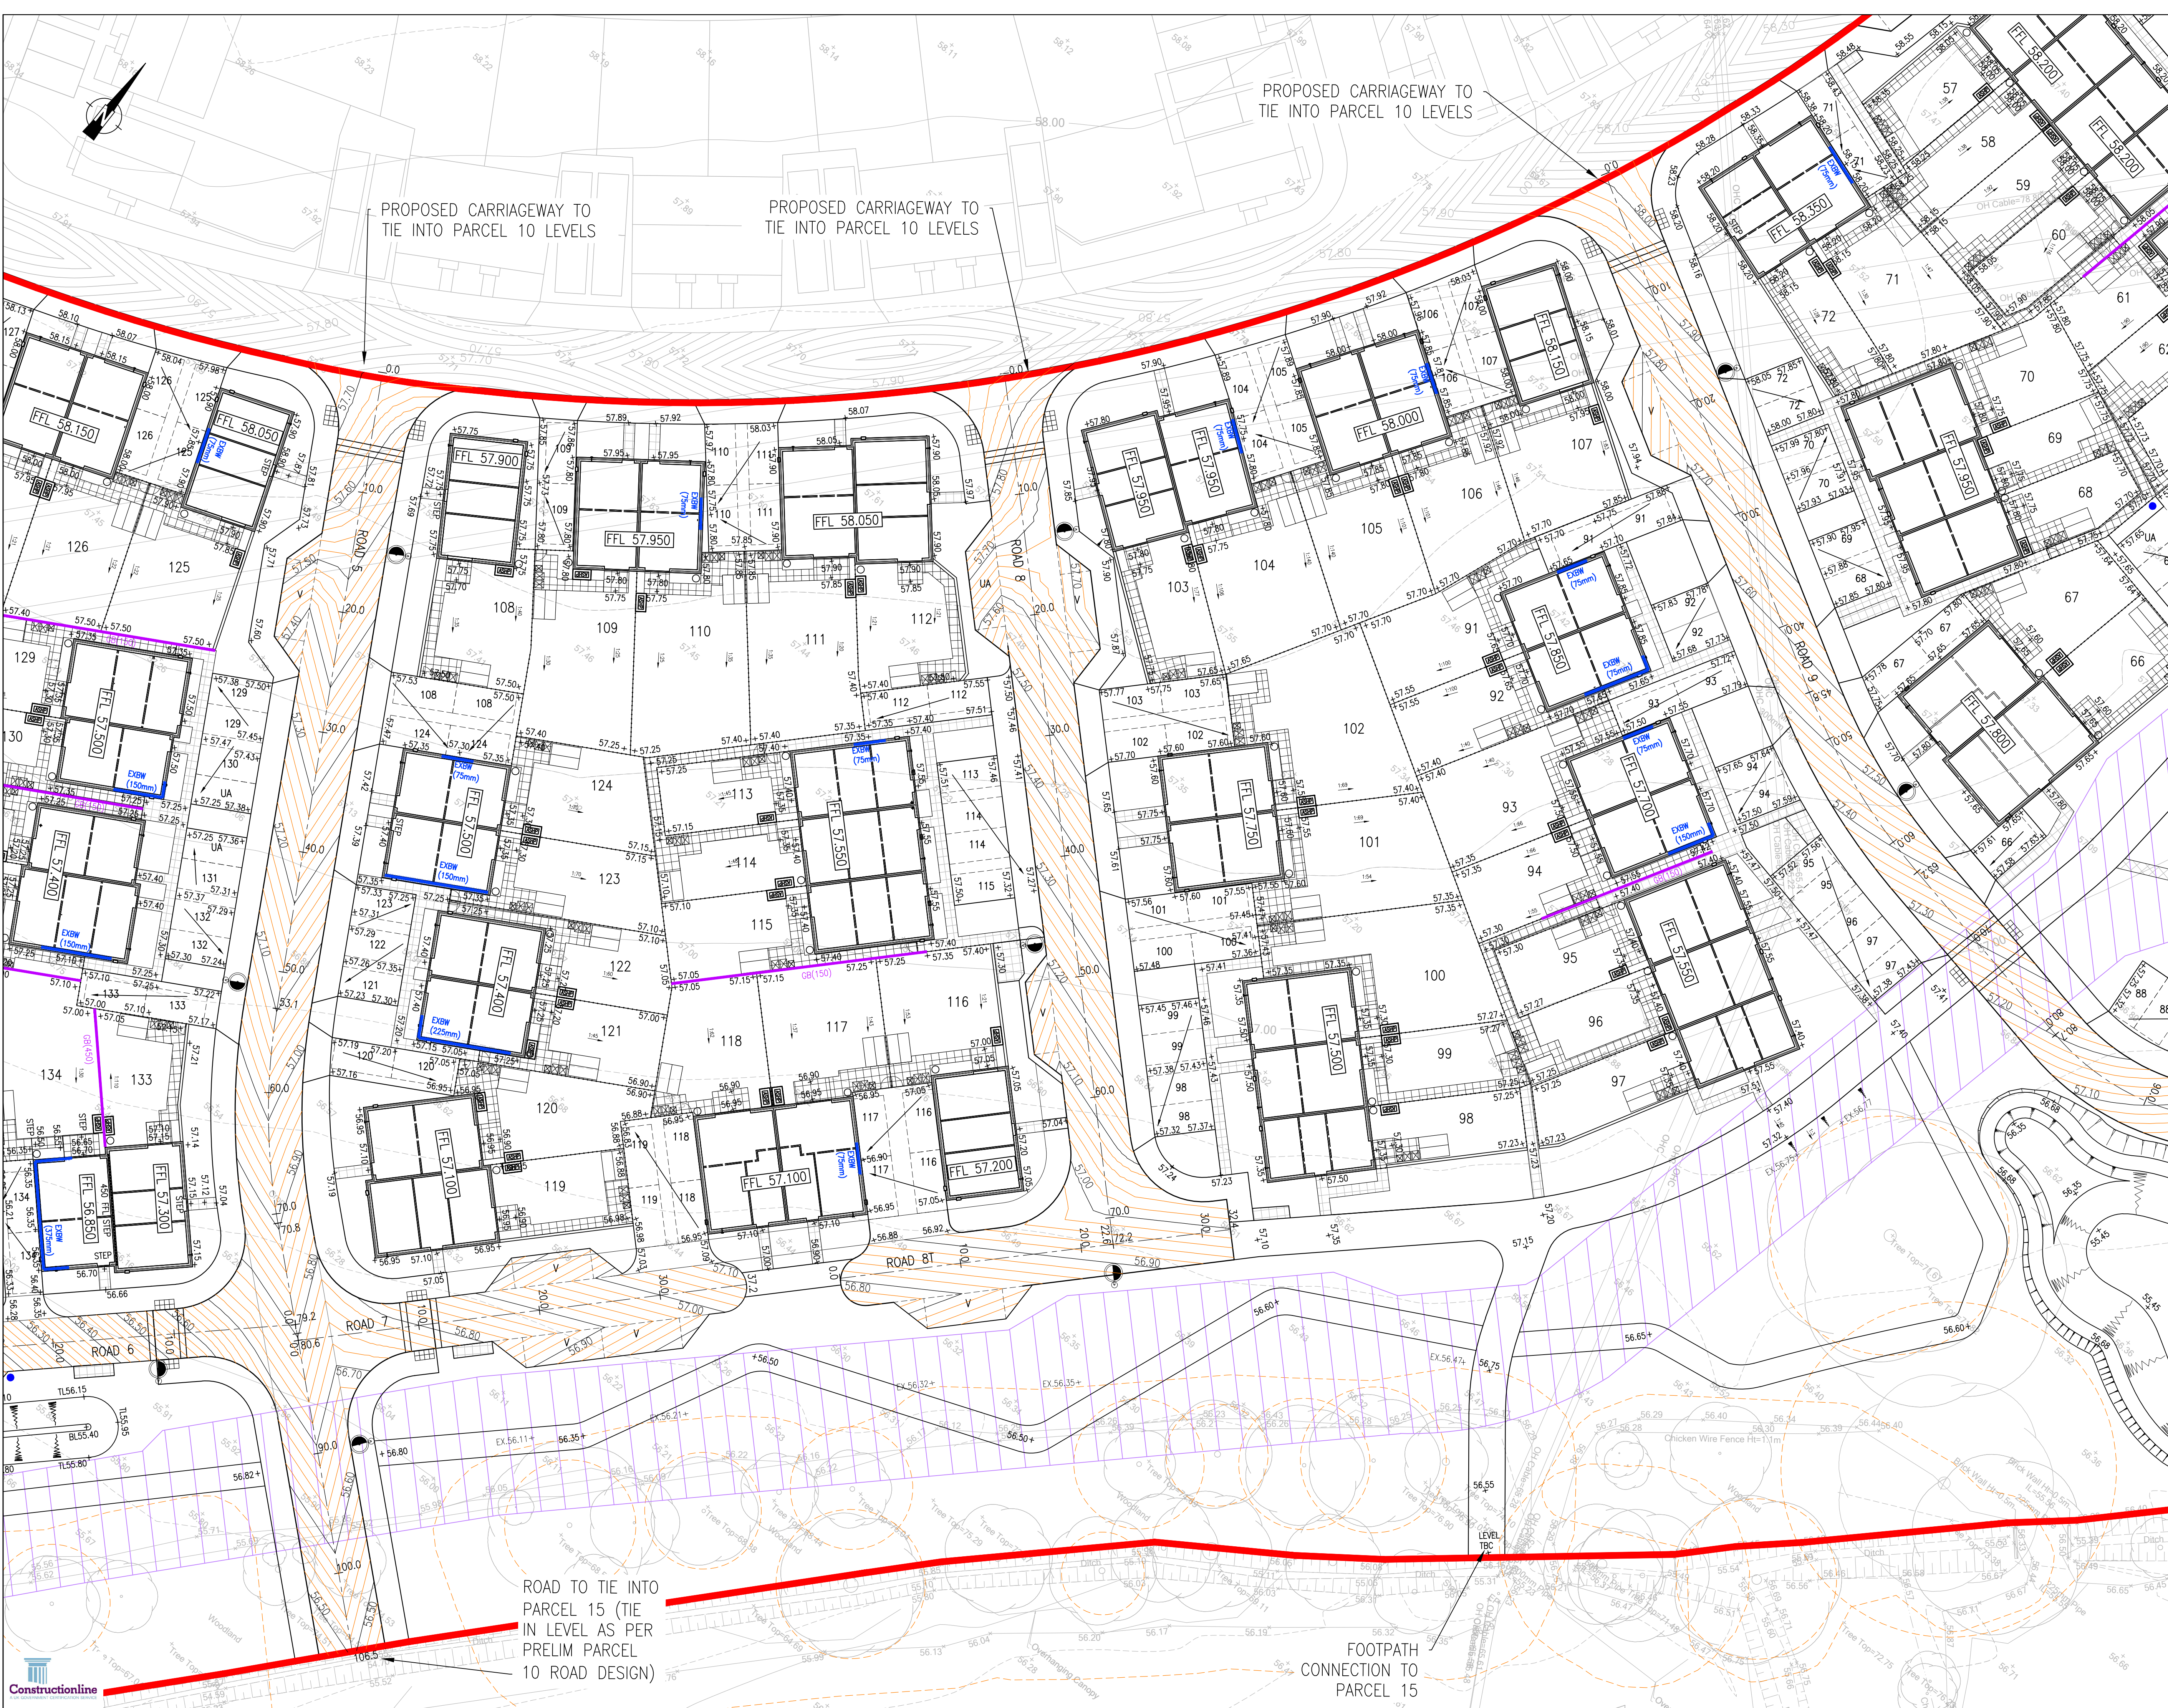

- NOTES:
1. DO NOT SCALE FROM THIS DRAWING.
 2. ALL DIMENSIONS ARE IN METRES, UNLESS STATED OTHERWISE.
 3. THIS DRAWING IS TO BE READ IN CONJUNCTION WITH ALL RELEVANT SCHEME DRAWINGS AND SPECIFICATIONS.

KEY:

- P11&12 SITE BOUNDARY
- 58.00 PRIMARY CONTOUR
- 53.93+ SECONDARY CONTOUR
- 53.93+ PROPOSED LEVEL
- FFL 58.250 PROPOSED FINISHED FLOOR LEVEL
- GB(450) GRAVEL BOARD
- RDPC RAISED DAMP PROOF COURSE
- EXBW (575mm) EXPOSED BRICKWORK
- RW(1200) RETAINING WALL
- 80.0 CENTRELINE AND CHAINAGE
- M4(2) UNIT
- TREE ROOT PROTECTION AREA
- PROPOSED BIORETENTION STRIP
- UNDERGROUND DIVERSION EASEMENT OF EXISTING OVERHEAD ELECTRIC CABLE
- EXISTING OIL MAIN EASEMENT
- EXISTING SEWER EASEMENT
- 1 IN 3 BANK

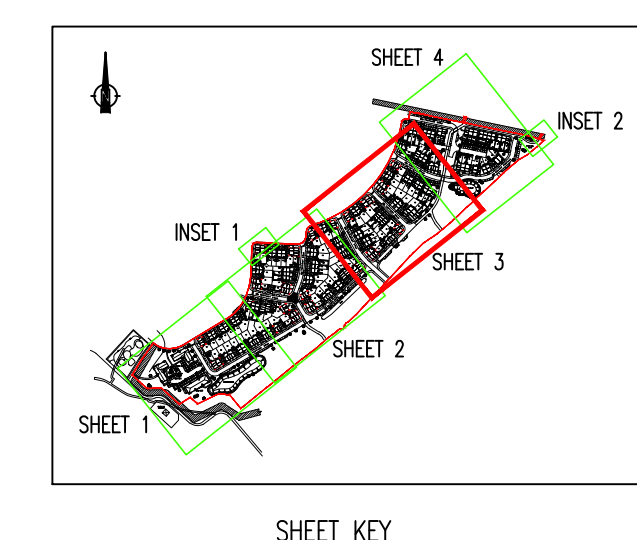

STUART MICHAEL ASSOCIATES
CONSULTING ENGINEERS

Stuart Michael Associates Ltd
Coombe House, Coombe Square, Thatcham, Berkshire RG19 4JF
T: 01635 867 711 E: mail@stuartmichael.co.uk
F: 01635 861 715 W: www.stuartmichael.co.uk

BOVIS HOMES LINDEN COUNTRYSIDE COUNTRYSIDE PARTNERSHIPS
Part of the Vistry Group

FINCHWOOD PARCELS 11, 12 & 13

PARCELS 11 & 12
PROPOSED LEVELS & CONTOURS
SHEET 3 OF 4

DATE: JUNE 2025 DRAWN: AS CHECKED: KJM SCALE: 1:250 ©A1
7292-SMA-XX-XX-DR-C-0507 T03 SO
© This drawing is the copyright of Stuart Michael Associates Limited. It may not be reproduced or amended without the written approval of Stuart Michael Associates