



1. DO NOT SCALE FROM THIS DRAWING.
2. ALL DIMENSIONS ARE IN METRES, UNLESS STATED OTHERWISE.
3. THIS DRAWING IS TO BE READ IN CONJUNCTION WITH ALL RELEVANT SCHEME DRAWINGS AND SPECIFICATIONS

100

 P11&12 SITE BOUNDARY P13 SITE BOUNDARY

58.00

50.00 PRIMARY CONTOUR

SECONDARY CONTOUR

SECONDARY CONTOUR

53.93⁺ PROPOSED LEVEL

PROPOSED FINISHED

FFL 58.250	PROPOSED FINISHED FLOOR LEVEL
------------	-------------------------------

00(150)

GB(430) GRAVEL BOARD

RDPC RAISED DAMP PROOF

EXBW (375mm)

EXPOSED BRICKWORK

RW(1200) RETAINING WALL

CENTRELINE AND GUM

0.0 CENTRELINE AND CHA

M4(2) UNIT

 MIT (Z) ONH

1 TREE ROOT PROTECTION AREA

☐ UNDERGROUND DIVERSION EA

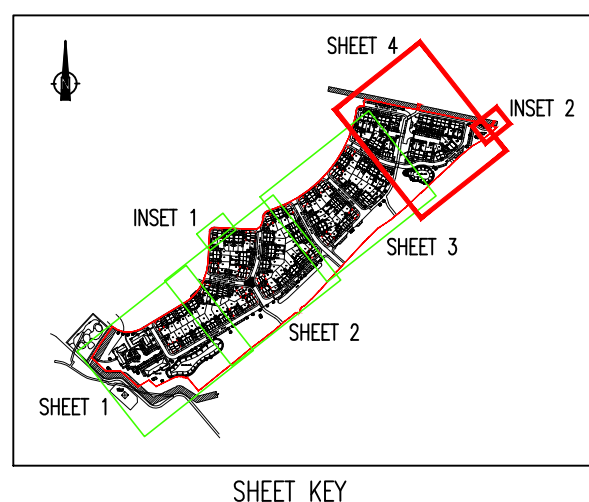
UNDERGROUND DIVERSION LA
OF EXISTING OVERHEAD ELEC

OF EXISTING OVERHEAD LINES

EXISTING OIL MAIN EASEMENT

 EXISTING SEWER EASEMENT

1 IN 3 BANK

[illegible]

SO	T03	UPDATED TO SUIT LATEST RM SUBMISSION	JH	TA	02.12.25
SO	T02	UPDATED TO SUIT CLIENT TENDER PACK COMMENTS	HF	TA	22.08.25
SO	T01	ISSUED FOR TENDER	AS	TA	16.07.25
ST	Rev	Description	Drn	Chk	Date
REVISIONS					
Preliminary Issue			Submitted for S104		
Planning Issue			Issued for Tender		✓
Submitted for S38			Issued for Construction		
Submitted for S278			As Built		
DRAWING STATUS					

Part of the Vistry Group

FINCHWOOD PARCELS 11,
12 & 13

PARCELS 11 & 12
PROPOSED LEVELS & CONTOURS
SHEET 4 OF 4

 **STUART MICHAEL ASSOCIATES**
CONSULTING ENGINEERS

Stuart Michael Associates Ltd
Coombe House, Coombe Square, Thatcham, Berkshire RG19 4JF
T: 01635 867 711 **e:** mail@stuartmichael.co.uk
F: 01635 861 715 **w:** www.stuartmichael.co.uk

DATE	DRAWN	CHECKED	SCALE	
JUNE 2025	AS	KJM	1:250	@A1
DRAWING No.			REV	STATUS
22561-SMA-XX-XX-DR-C-0508			T03	S0