


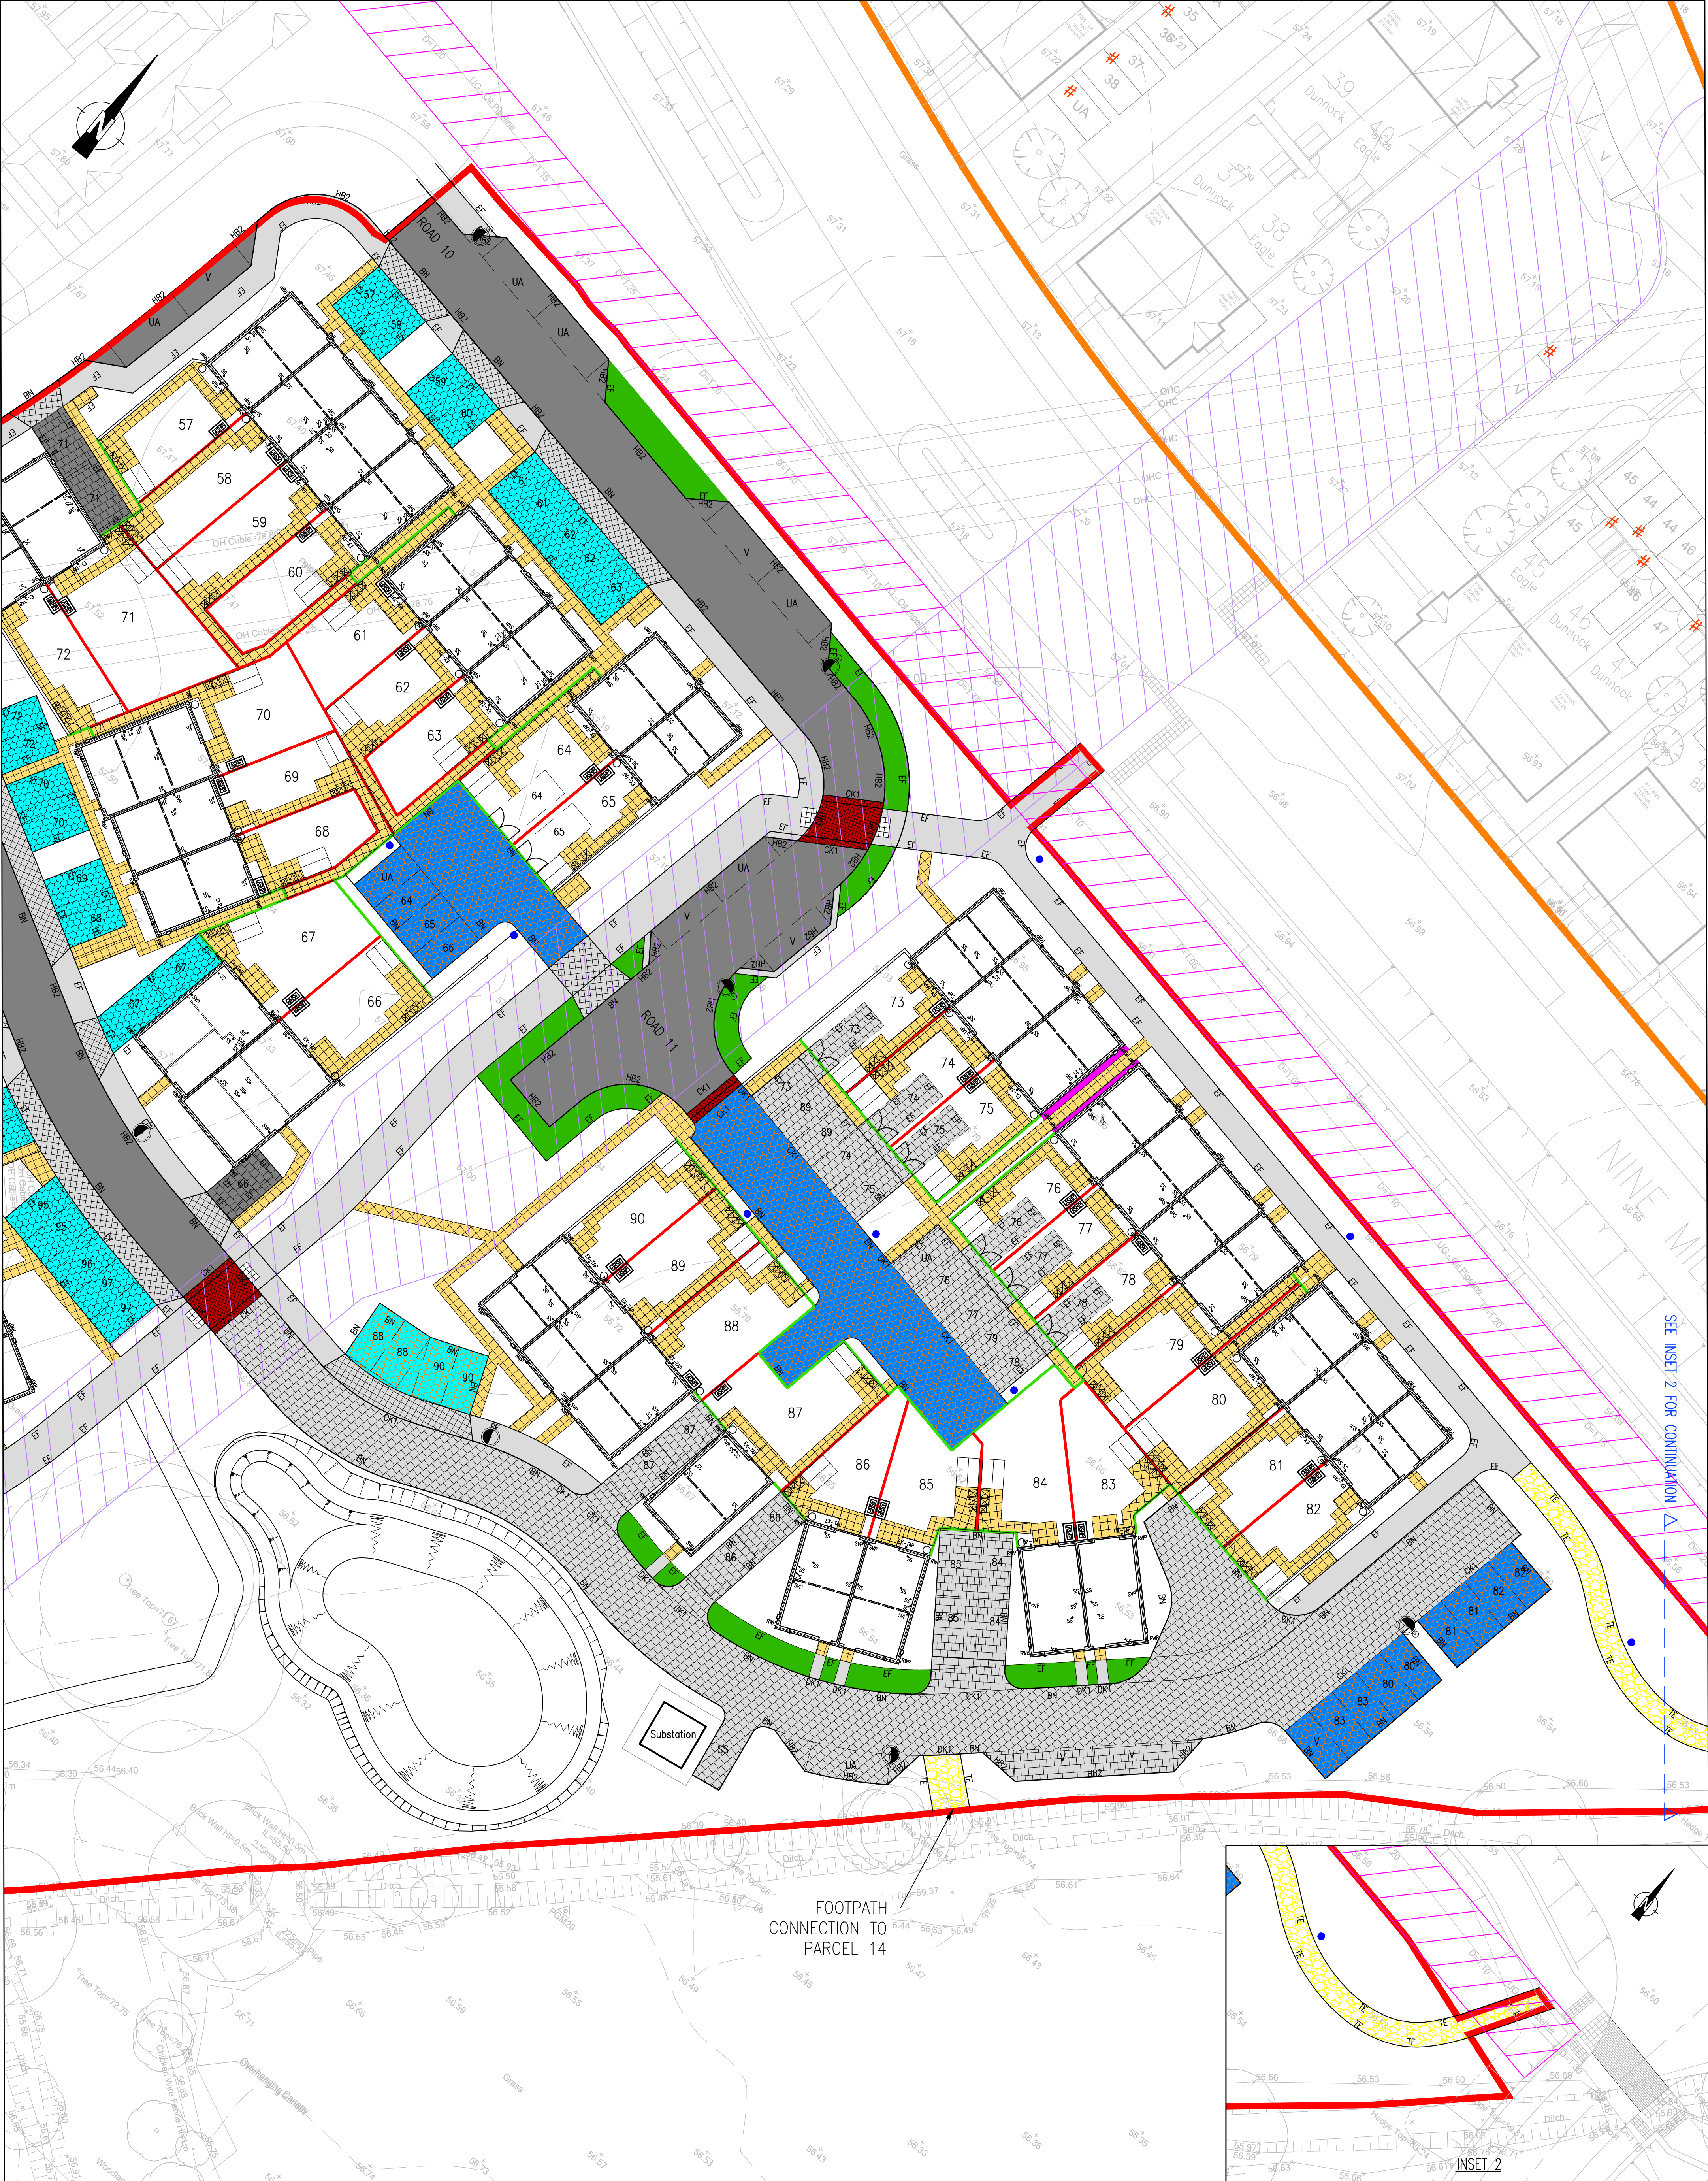

SEE INSET 2 FOR CONTINUATION


FOOTPATH
CONNECTION TO
PARCEL 14

INSET 2

- NOTES:
1. DO NOT SCALE FROM THIS DRAWING.
 2. ALL DIMENSIONS ARE IN METRES, UNLESS STATED OTHERWISE.
 3. THIS DRAWING IS TO BE READ IN CONJUNCTION WITH ALL RELEVANT SCHEME DRAWINGS AND SPECIFICATIONS.

- KEY:
- SITE BOUNDARY
 - P13 SITE BOUNDARY
 - HB2 FULL HEIGHT KERB - 125mm UPSTAND
 - BN BULL NOSED KERB - 25mm UPSTAND
 - DK1 DROP KERB (PEDESTRIAN CROSSING/ACCESS) - FLUSH WITH TRANSITION KERB ON BOTH SIDES
 - EF EDGING KERB - 0mm UPSTAND
 - FOR DETAILS REFER TO SMA DRAWING 7292-SMA-XX-DR-C-537 TO 538 AND 542 TO 543
 - CK1 CHANNEL KERB 125x255 (FLUSH) - 0mm UPSTAND
 - TE TIMBER EDGING - 0mm UPSTAND
 - FULL DEPTH ASPHALT CARRIAGEWAY CONSTRUCTION - REFER TO WBC STAND, DETAIL
 - BLOCKWORK PARKING AREA CONSTRUCTION (MARSHALLS 60mm THICK PRECAST CONCRETE BLOCKS (KEYBLOCK) NATURAL COLOUR)
 - VEHICULAR CROSSOVER - REFER TO WBC STAND, DETAIL
 - TYPE 1 FLEXIBLE FOOTWAY CONSTRUCTION - REFER TO WBC STAND, DETAIL

- PRIVATE DRIVE BLOCKWORK CONSTRUCTION (MARSHALLS 60mm THICK PRECAST CONCRETE BLOCKS (KEYBLOCK) NATURAL COLOUR)
- COURTYARD PARKING PERMEABLE BLOCK PAVING (PERMEABLE 60mm THICK MARSHALLS 'PRIORA' BLOCKS OR SIMILAR APPROVED LAID IN 90° PATTERN NATURAL COLOUR)
- PRIVATE DRIVEWAY PERMEABLE BLOCK PAVING (PERMEABLE 60mm THICK MARSHALLS 'PRIORA' BLOCKS OR SIMILAR APPROVED LAID IN 90° PATTERN NATURAL COLOUR)
- PRIVATE FOOTPATH/PATIO CONSTRUCTION (450x450 SLABS)
- BLOCKWORK STRIP - DELINEATION BETWEEN STANDARD CARRIAGEWAY & SHARED SURFACE AREAS (RED COLOURED CONCRETE BLOCK PAVING 80mm THICK LAID IN HERRINGBONE PATTERN)
- HOGGIN FOOTPATH CONSTRUCTION
- GRASS VERGE CONSTRUCTION
- GRAVEL MARGIN

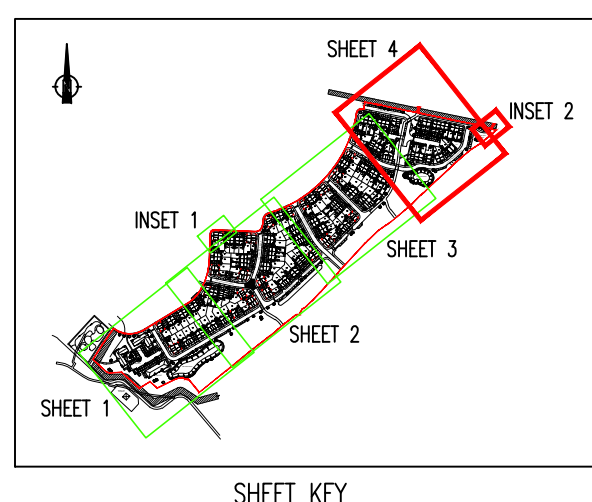

- PANEL FENCE
- CLOSE BOARD FENCE
- PROPOSED AIR SOURCE HEAT PUMP
- ASHP LOCATIONS INDICATIVE
- PROPOSED LIGHTING COLUMN

SO T03	UPDATED TO SUIT LATEST RM SUBMISSION	JH	TA	02.12.25
SO T02	UPDATED TO SUIT CLIENT TENDER PACK	HF	TA	22.08.25
SO T01	ISSUED FOR TENDER	HF	AS	16.07.25
ST Rev	Description	Drn	Chk	Date
REVISIONS				
Preliminary Issue				
Submitted for S104				
Planning Issue				
Submitted for S38				
Submitted for S278				
As Built				
DRAWING STATUS				

STUART MICHAEL ASSOCIATES
CONSULTING ENGINEERS

Stuart Michael Associates Ltd
Coombe House, Coombe Square, Thatcham, Berkshire RG19 4JF
T: 01635 867 711 E: sm@stuartmichael.co.uk
F: 01635 861 715 W: www.stuartmichael.co.uk

Bovis Homes Linden **COUNTRYSIDE HOMES** **Countryside Partnerships**
Part of the Vistry Group

FINCHWOOD PARCELS 11,
12 & 13

PARCELS 11 & 12
PAVEMENT FINISHES AND KERB TYPES
SHEET 4 OF 4

DATE: JUNE 2025 DRAWN: WM CHECKED: KJM SCALE: 1:250 ©A1
22561-SMA-XX-DR-C-0516 T03 SO
This drawing is the copyright of Stuart Michael Associates Limited. It may not be reproduced or amended without the written approval of Stuart Michael Associates