



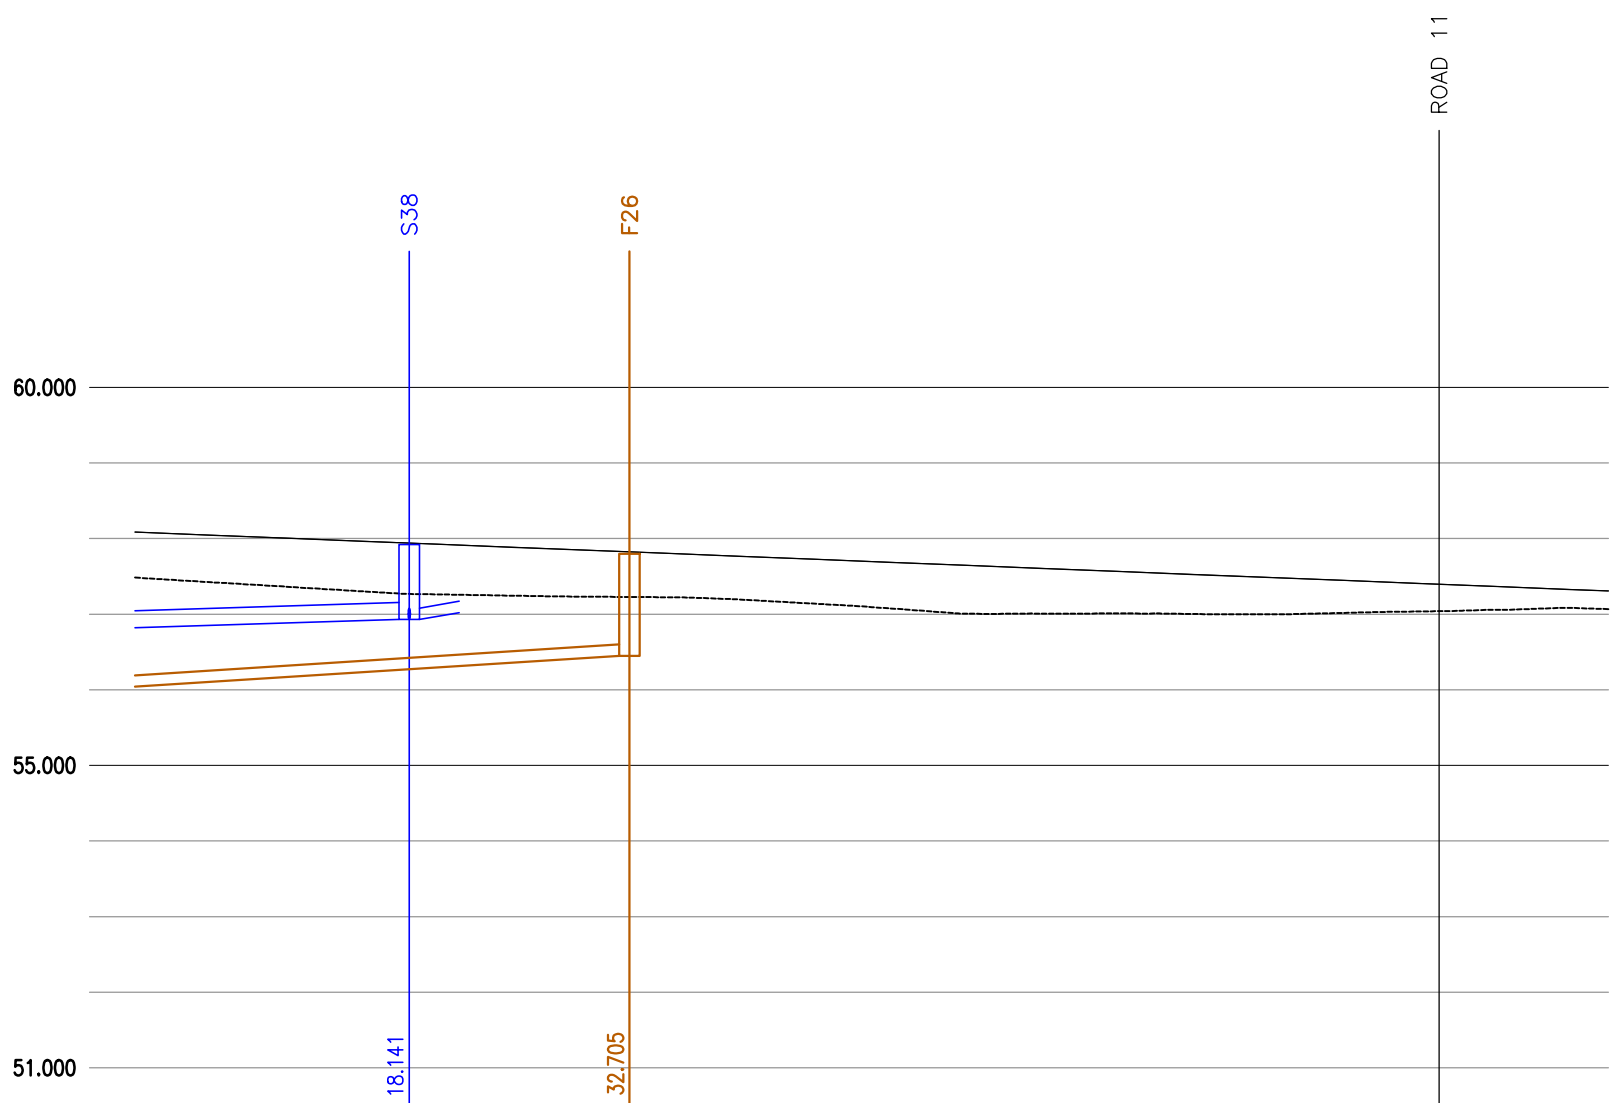

ROAD 10

CHAINAGE	0.000	10.000	20.000	30.000	40.000	50.000	60.000	70.000	80.000	90.000	97.457
EXISTING GROUND LEVEL	57.484	57.363	57.262	57.231	57.194	57.075	57.006	57.002	57.017	57.059	57.066
ALIGNMENT LEVEL	56.085	56.005	57.925	57.845	57.765	57.685	57.605	57.525	57.445	57.365	57.305
VERTICAL ALIGNMENT	G = -0.800% 1: -125.0										
HORIZONTAL ALIGNMENT	R= 8.500										
LEFT HAND CHANNEL	56.023	57.983	57.943	57.903	57.863	57.823	57.783	57.743	57.703	57.663	57.623
RIGHT HAND CHANNEL	56.023	57.983	57.943	57.903	57.863	57.823	57.783	57.743	57.703	57.663	57.623
STORMWATER COVER LEVEL	57.920										
STORMWATER INVERT	56.929										
STORMWATER DETAILS	Pipe 22.001 Dia 225 Circular CLAY 1 in 167										
STORMWATER LENGTHS	22.820										
FOULWATER COVER LEVEL	57.800										
FOULWATER INVERT	56.450										
FOULWATER DETAILS	Pipe 7.000 Dia 150 Circular CLAY 1 in 80										
FOULWATER LENGTHS	35.782										

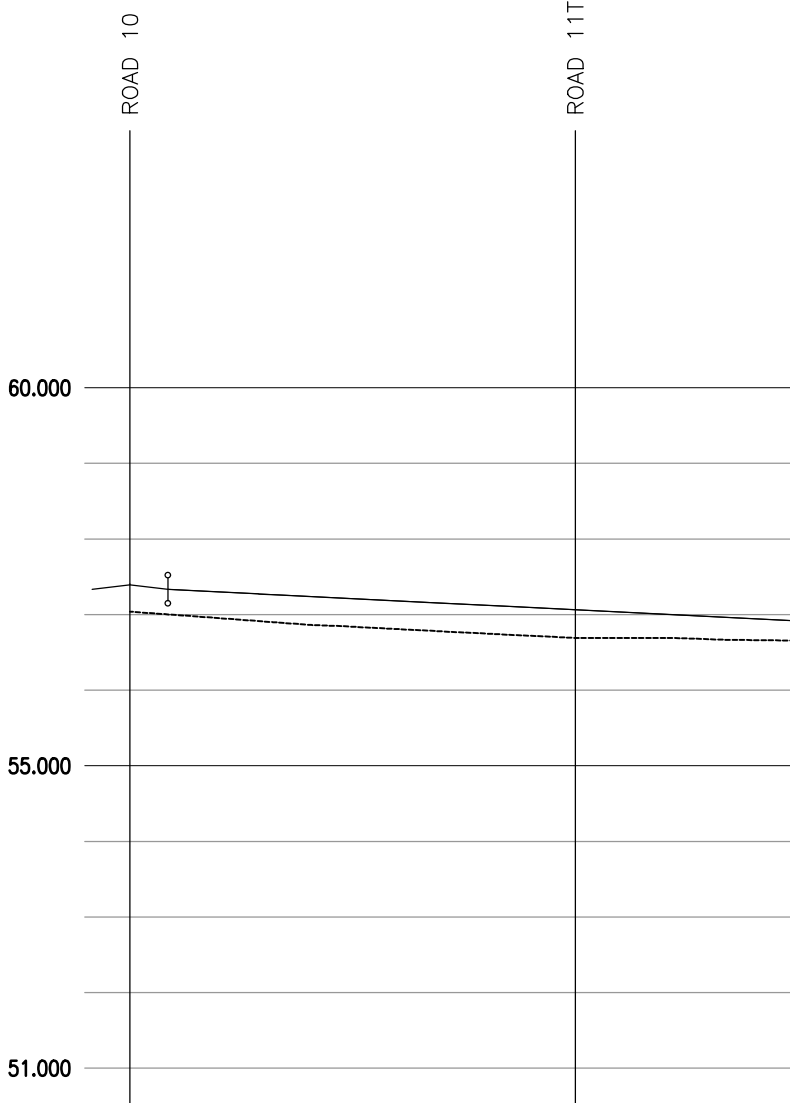

ROAD 11

CHAINAGE	0.000	2.500	5.000	7.500	10.000	20.000	30.000	40.000	50.000	60.000	70.000	80.000	90.000	97.457

ROAD 11T

CHAINAGE	0.000	10.006
EXISTING GROUND LEVEL	56.691	56.692
ALIGNMENT LEVEL		
VERTICAL ALIGNMENT		
HORIZONTAL ALIGNMENT		

- NOTES:
- DO NOT SCALE FROM THIS DRAWING.
 - ALL DIMENSIONS ARE IN METRES, UNLESS STATED OTHERWISE.
 - THIS DRAWING IS TO BE READ IN CONJUNCTION WITH ALL RELEVANT SCHEME DRAWINGS AND SPECIFICATIONS.

S0 T01	ISSUED FOR TENDER	HF	AS	16.07.25
ST Rev	Description	Drn	Chk	Date

REVISIONS				
Preliminary Issue		Submitted for S104		
Planning Issue		Issued for Tender		✓
Submitted for S38		Issued for Construction		
Submitted for S278		As Built		

DRAWING STATUS



Stuart Michael Associates Ltd
Coombe House, Coombe Square, Thatcham, Berkshire RG19 4JF
T: 01635 867 711 E: mail@stuartmichael.co.uk
F: 01635 861 715 W: www.stuartmichael.co.uk



JOB TITLE
FINCHWOOD PARCELS 11,
12 & 13

DRAWING TITLE
PARCELS 11 & 12
LONGITUDINAL SECTIONS
SHEET 6 OF 6

DATE	DRAWN	CHECKED	SCALE
JUNE 2025	HF	KJM	1:100V 1:500H @A1
7292-SMA-XX-XX-DR-C-0526	T01	SO	

This drawing is the copyright of Stuart Michael Associates Limited. It may not be reproduced or amended without the written approval of Stuart Michael Associates