


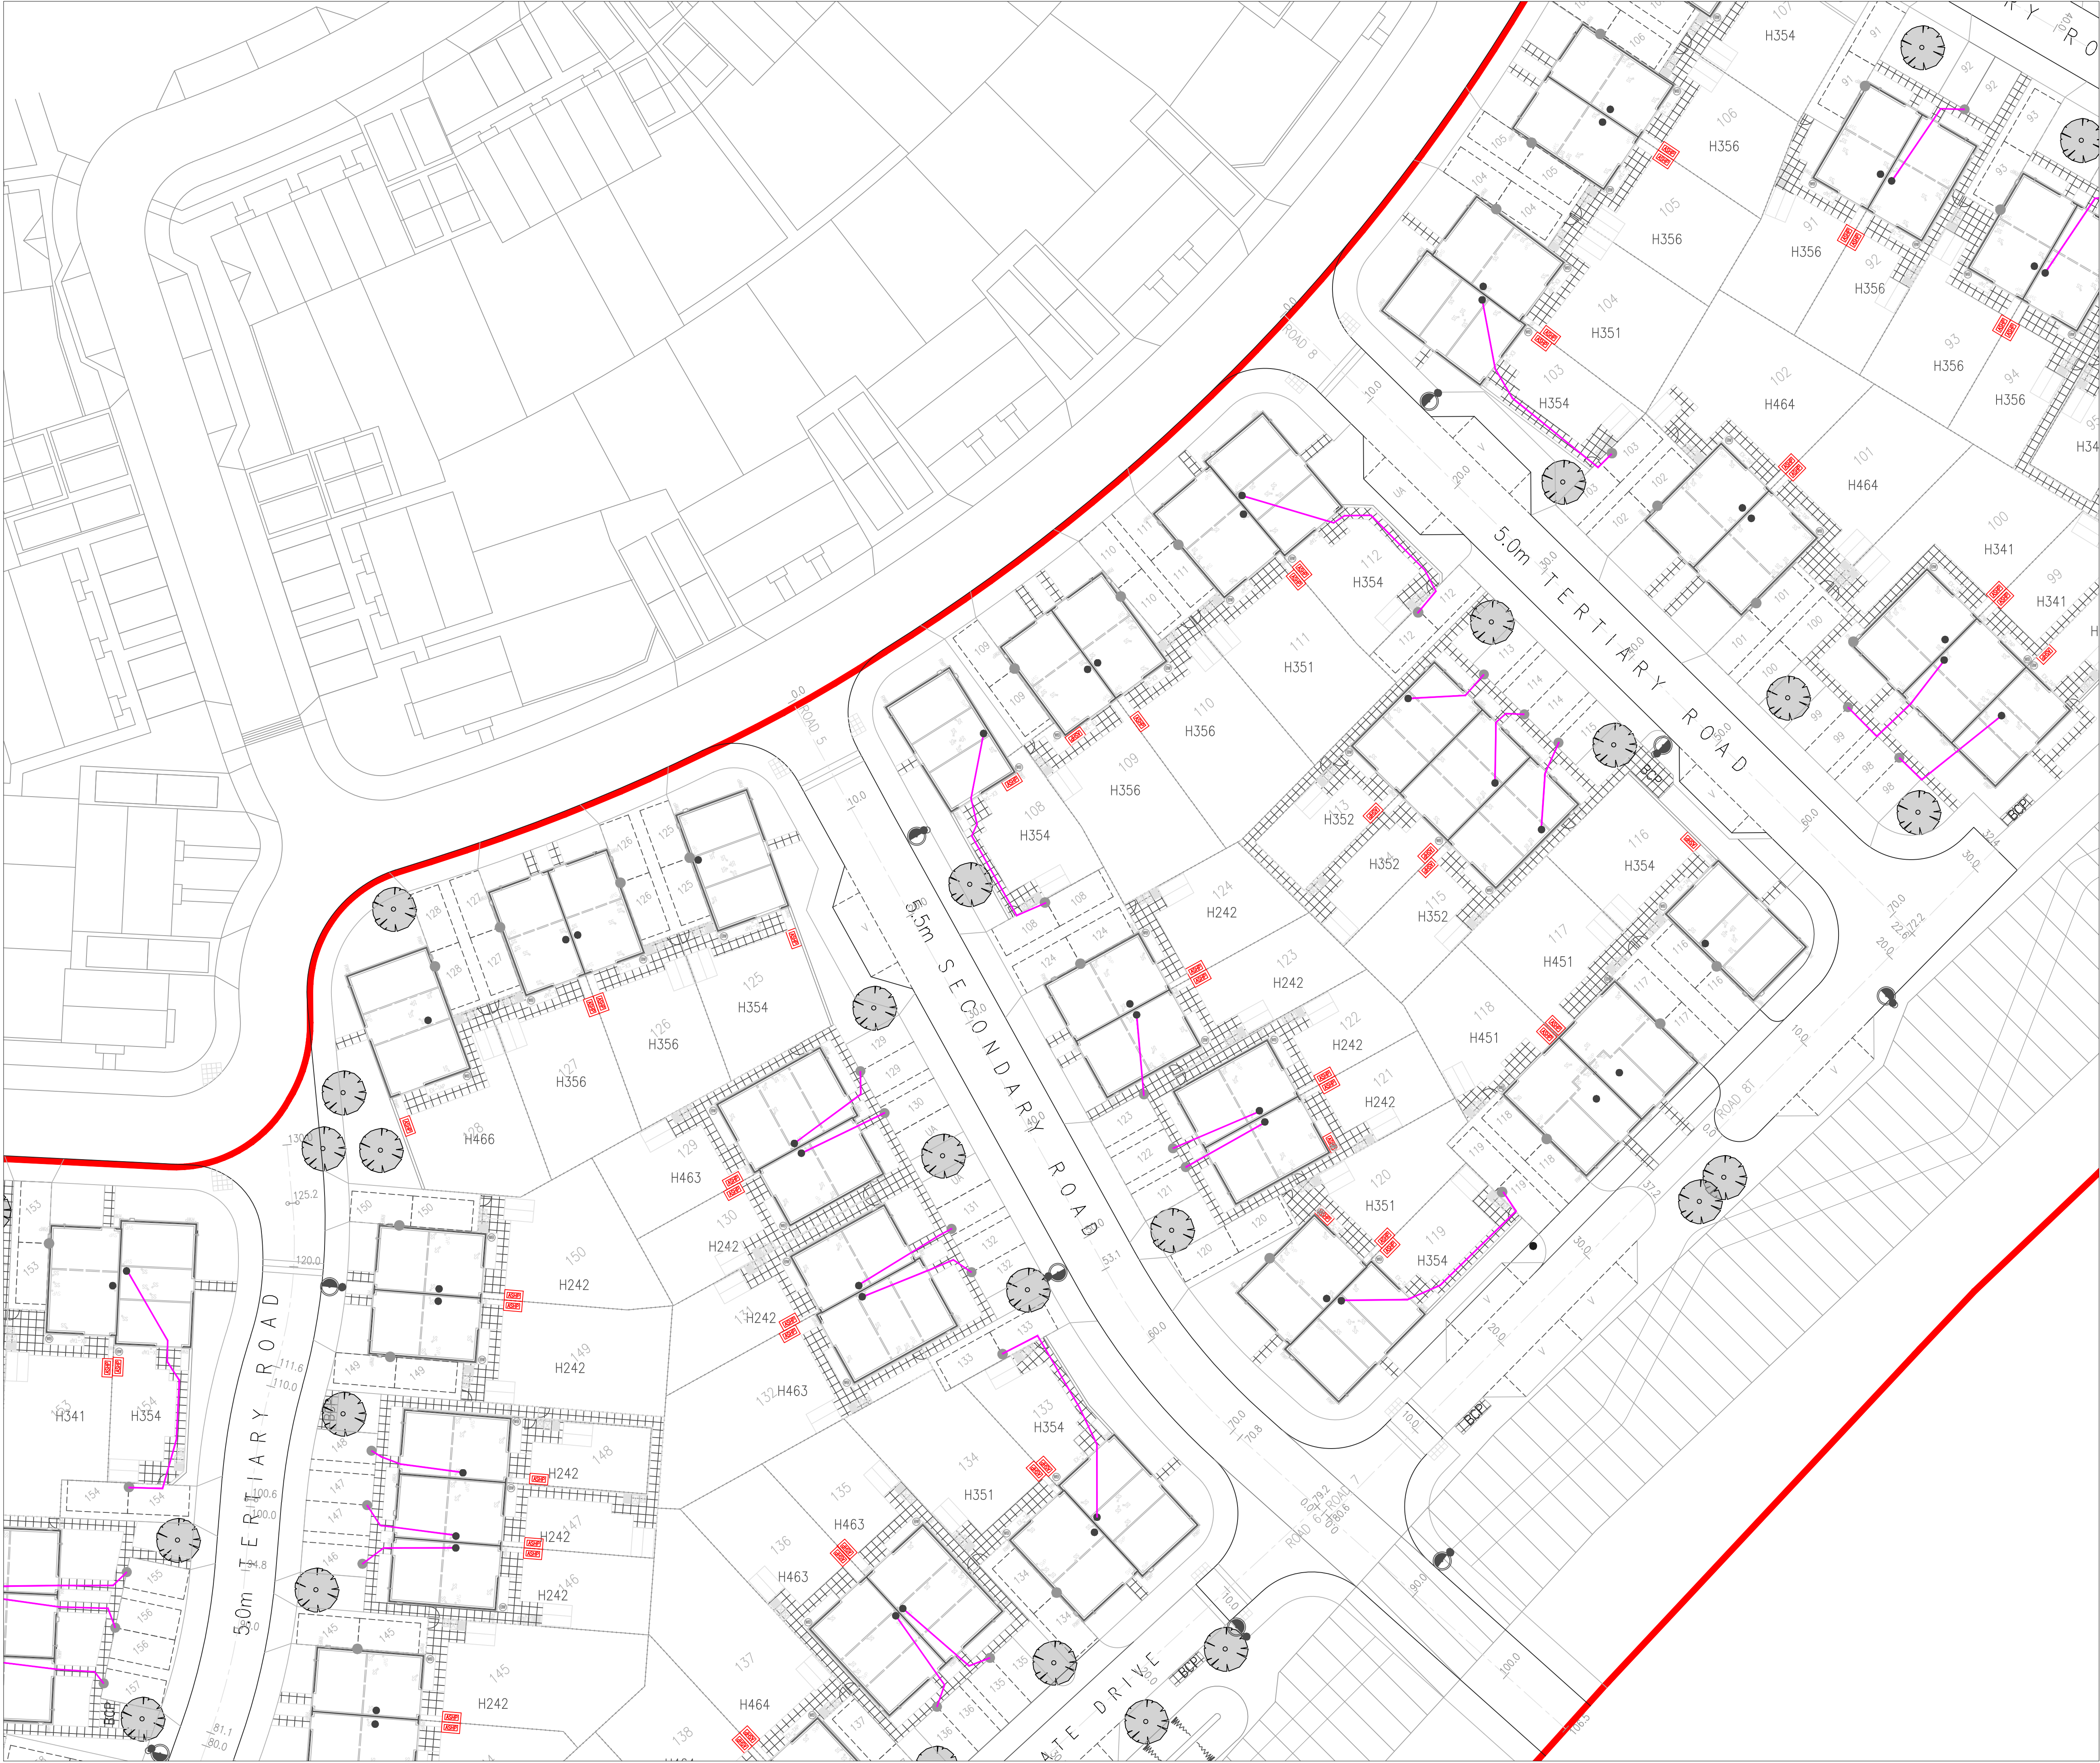

Key:

- Transfer Area (1300.5m²)
- Easement (10m/17m)
- Pulling Exclusion Zone over Easement
- Pulling Exclusion Zone
- Access
- Access Over Easement
- Overhead Line
- ASHP Air Source Heat Pump



Vistry Group

Vistry Thames Valley
550 Oracle Parkway, Thames Valley Park,
Reading, RG6 1PT

Site Address:

Finchwood Park - Parcel 11 & 12

Drawing Title:

ASHP Location Plan
Sheet 2 of 4

Date: Feb 2026	Scale: 1:250 @ A1	Drawn/ Checked: HP JH
-------------------	----------------------	--------------------------

Drawing Number: ASHP-001-HFN11-12	Rev: P1
--------------------------------------	------------

Do not scale from this drawing. All dimensions & measurements to be checked on site.
This drawing is the copyright of Bovis Homes Ltd.