


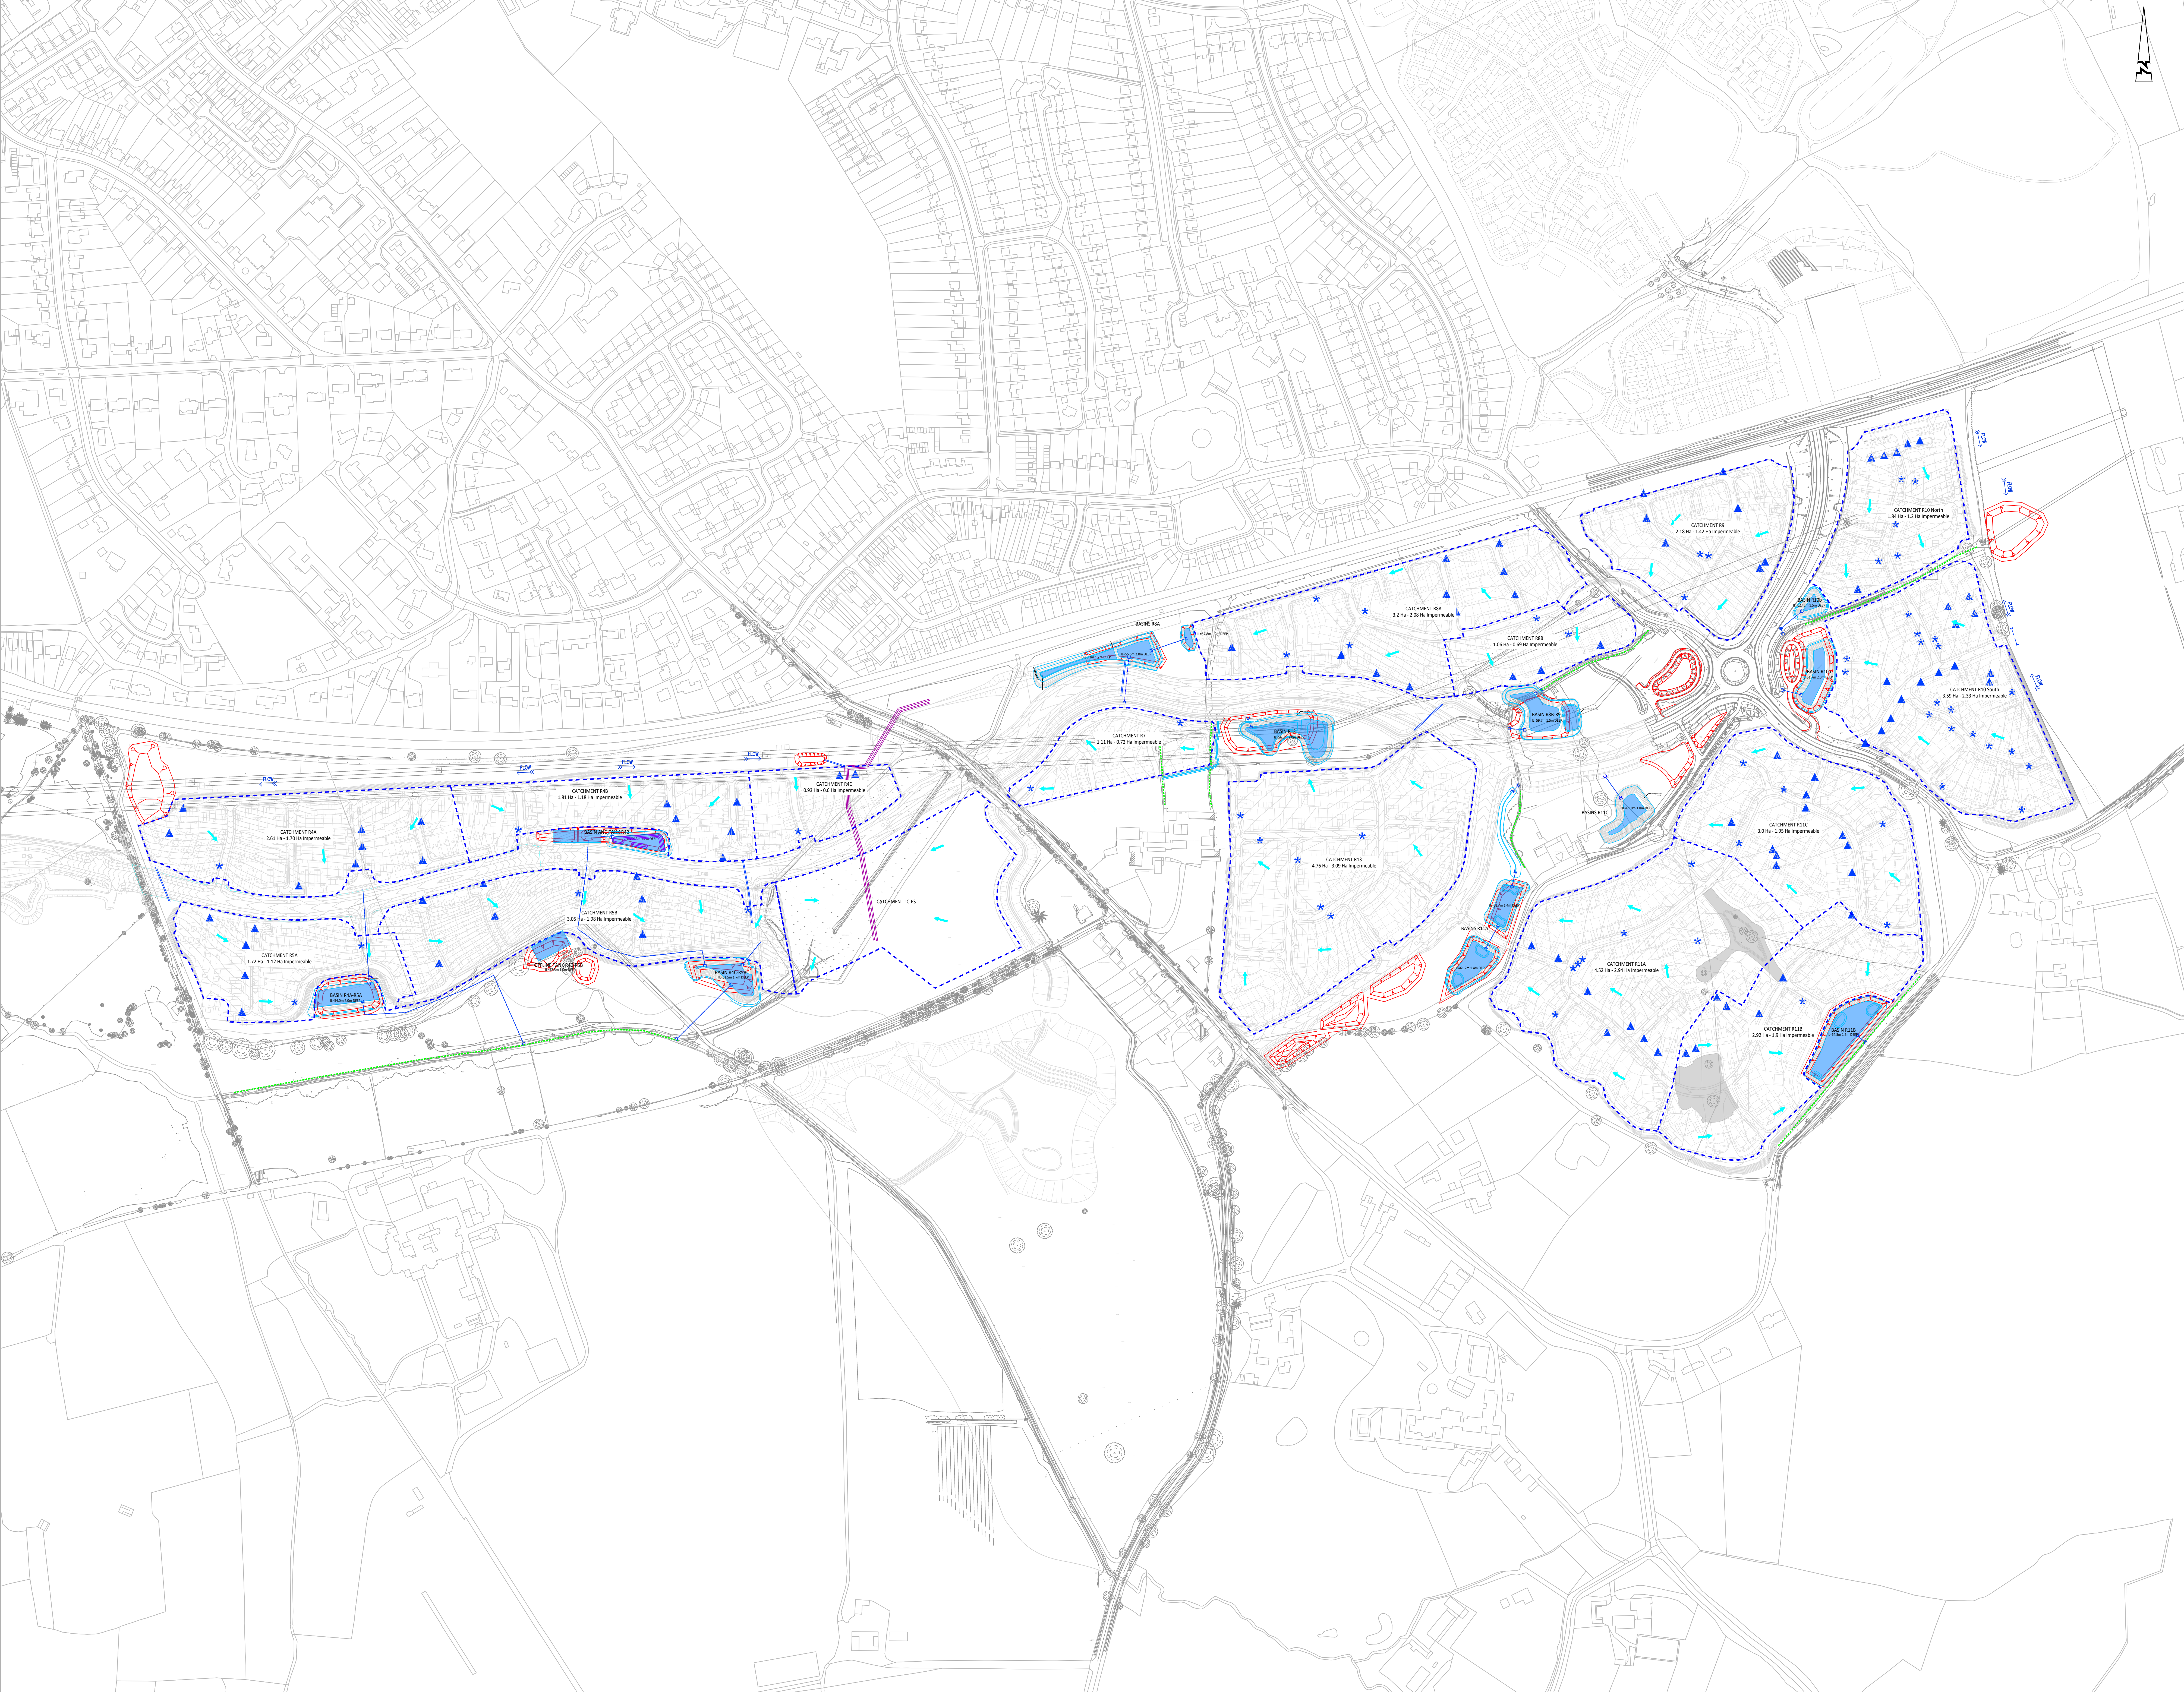

© ABLEY LETCHFORD PARTNERSHIP LTD.
This drawing should not be reproduced without consent.

NOTES:
1. Do not scale from this drawing.
2. Refer to all other project drawings and supporting notes.

KEY:

Proposed attenuation feature

Proposed Catchment

Proposed flow direction

Existing Watercourse

Original Strategy attenuation feature

Proposed Thames Water Culvert

Proposed Residential Areas

Proposed SUDS Feature - Tree Pit within Rain Garden

Proposed SUDS Feature - Rain Garden

P14	R1.12	OUTFALLS UPDATED	AS	RF
P13	R1.24	UPDATED R1A OUTFALLS AND R1L1, R1B, R1D	AS	CS
P12	R1.24	BASINS	CS	UPA
P11	R1.24	UPDATED MASTERPLAN ADDED	CS	UPA
P10	R1.24	R11 BASINS AMENDED	CS	UPA
P9	R1.24	R13 BASIN AMENDED	CS	UPA
P8	R1.24	R14 BASIN AMENDED	CS	UPA
P7	R1.24	R15 BASIN AMENDED	CS	UPA
P6	R1.24	R16 BASIN AMENDED	CS	UPA
P5	R1.24	R17 BASIN AMENDED	CS	UPA
P4	R1.24	R18 BASIN AMENDED	CS	UPA
P3	R1.24	R19 BASIN AMENDED	CS	UPA
P2	R1.24	R20 BASIN AMENDED	CS	UPA
P1	R1.24	R21 BASIN AMENDED	CS	UPA

AL

ABLEY LETCHFORD
PARTNERSHIP

Consulting Engineers

3 Tealgate, Charnham Park
Hungerford, Berkshire RG17 0YT
www.alpce.co.uk Tel: 01488 684390

Client

MILLER HOMES
KIER VENTURES

Project

SOUTH WOKINGHAM SDL

Title

SITE OVERVIEW
SURFACE WATER STRATEGY

Status

FOR INFORMATION

Scale

1:2000 @ A0

Date

MAR 2022

Drawn

KLW

Checked

LPA

Drawn

A389-001

Checked

P14