


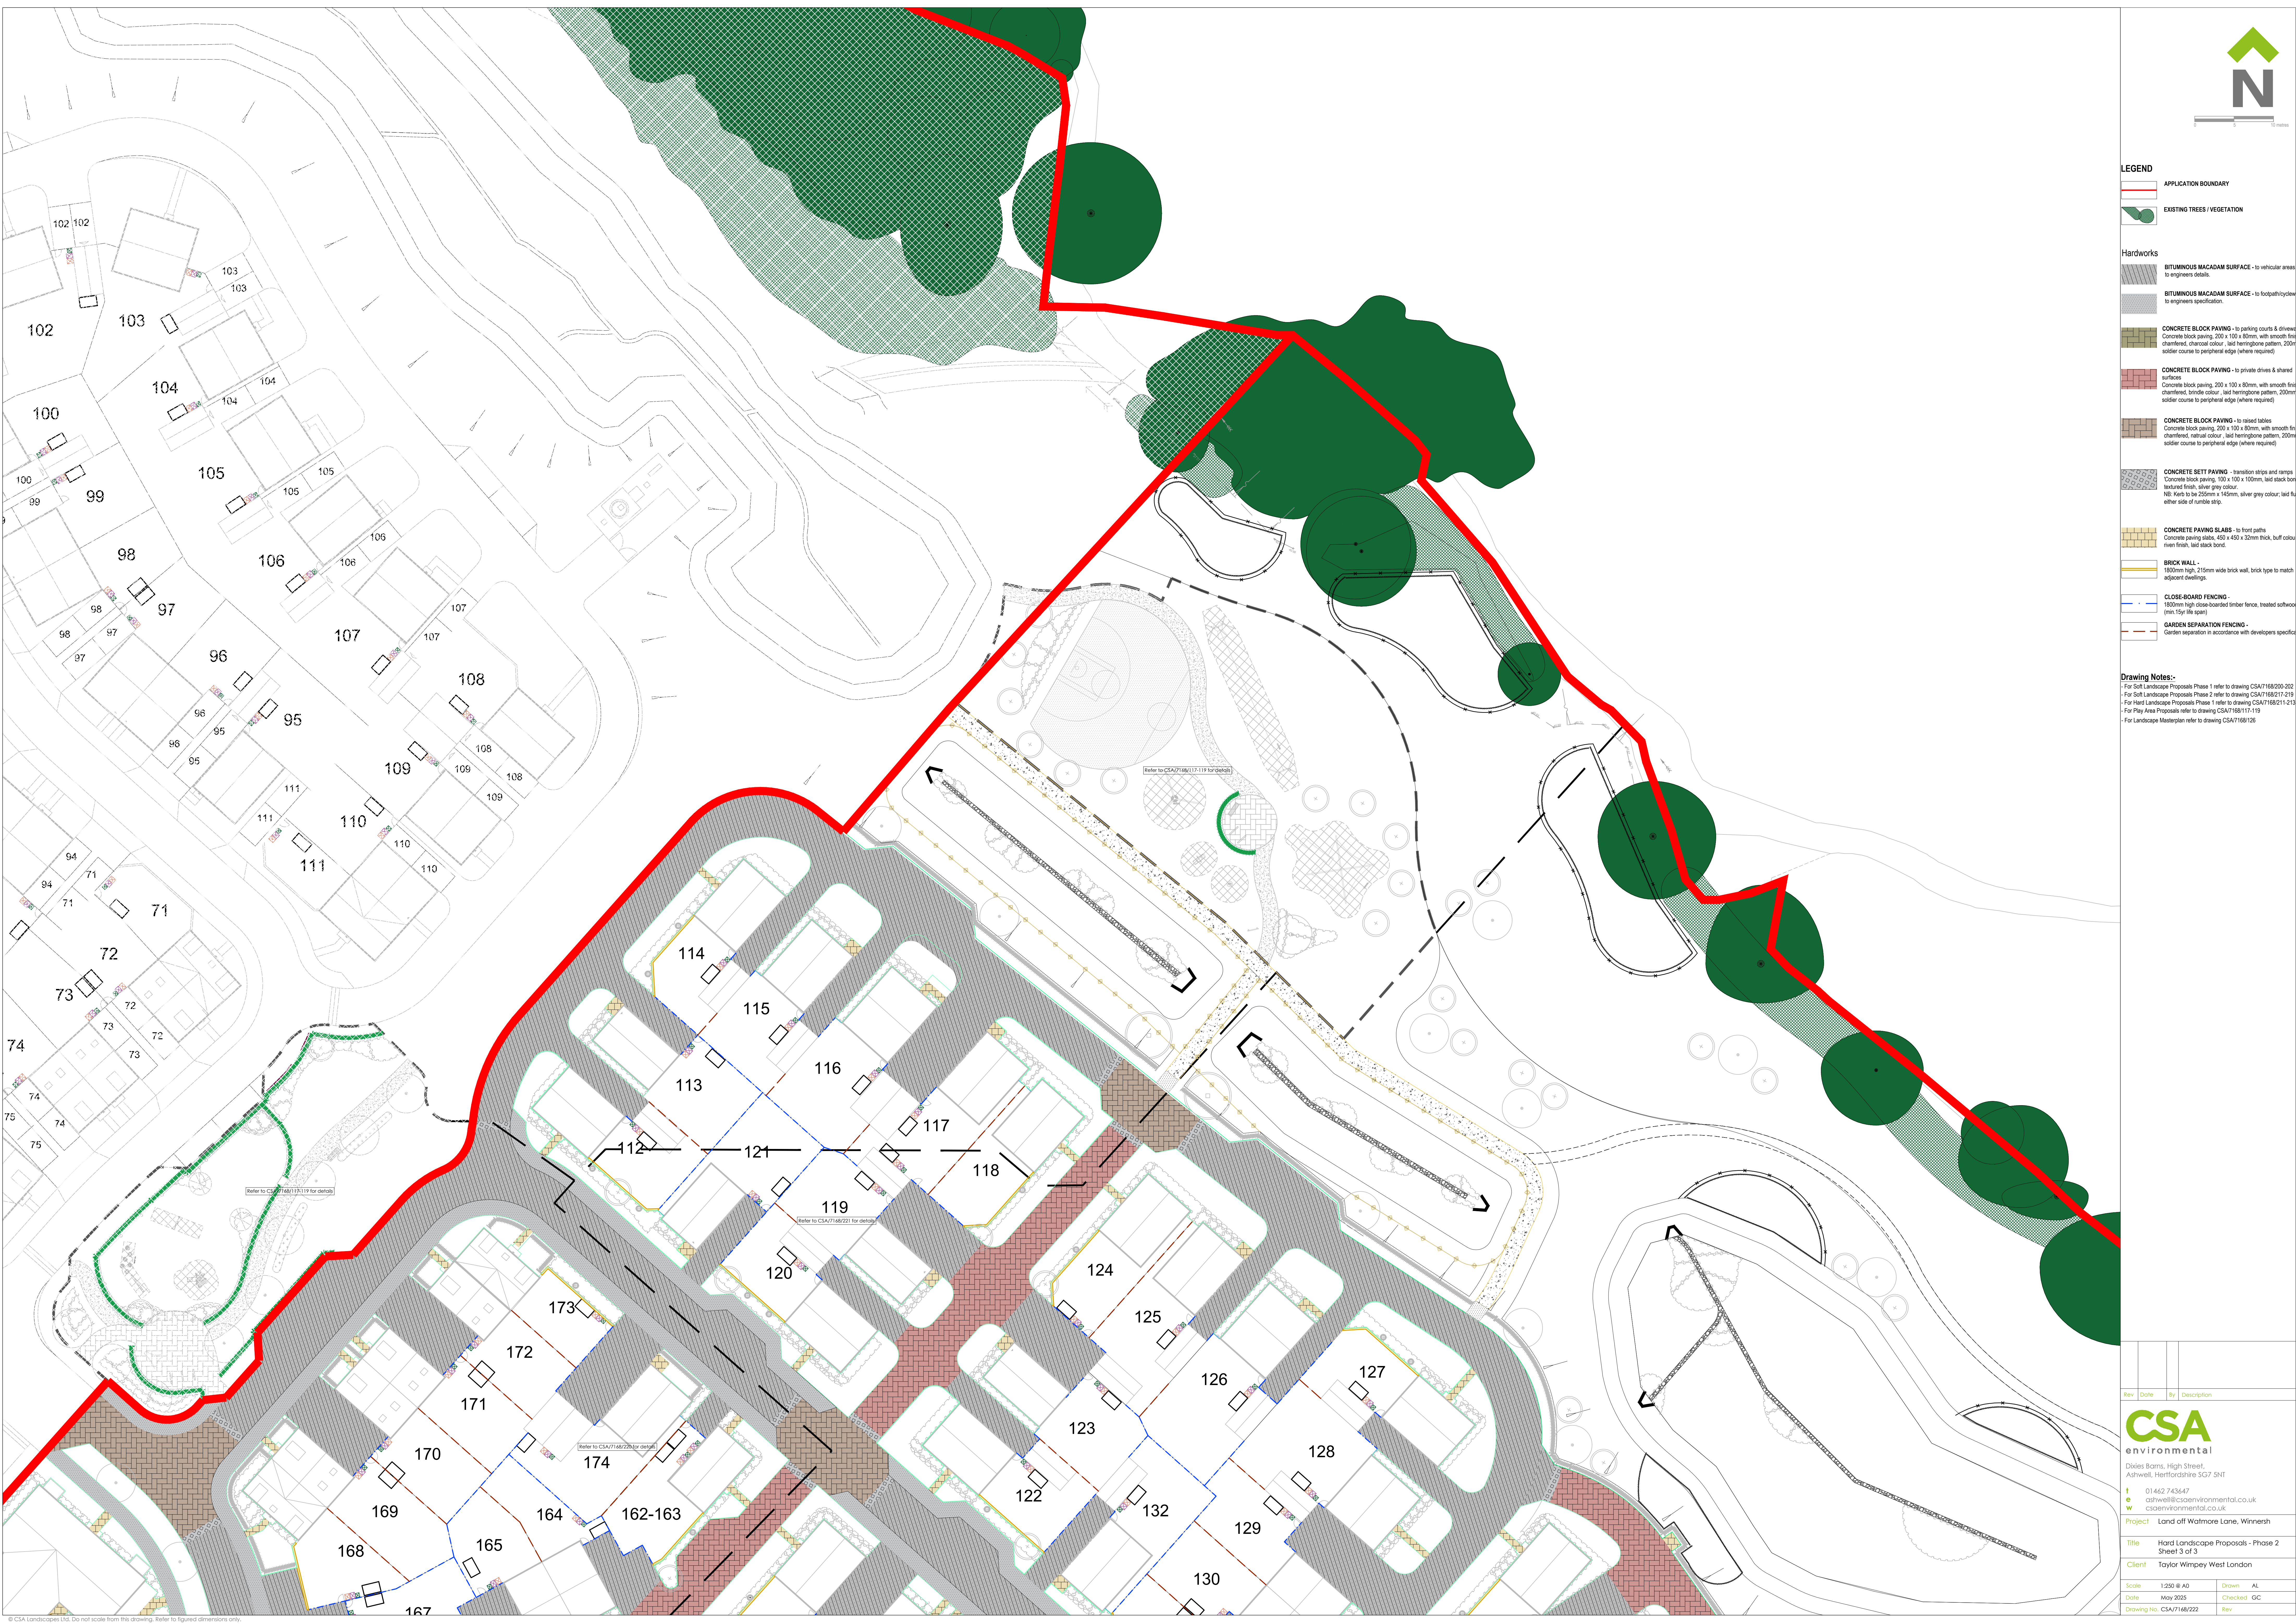

LEGEND

- APPLICATION BOUNDARY
- EXISTING TREES / VEGETATION

Hardworks

- BITUMINOUS MACADAM SURFACE** - to vehicular areas to engineers details.
- BITUMINOUS MACADAM SURFACE** - to footpath/cycleway to engineers specification.
- CONCRETE BLOCK PAVING** - to parking courts & driveways
Concrete block paving, 200 x 100 x 80mm, with smooth finish, chamfered, charcoal colour, laid herringbone pattern, 200mm soldier course to peripheral edge (where required)
- CONCRETE BLOCK PAVING** - to private drives & shared surfaces
Concrete block paving, 200 x 100 x 80mm, with smooth finish, chamfered, brindle colour, laid herringbone pattern, 200mm soldier course to peripheral edge (where required)
- CONCRETE BLOCK PAVING** - to raised tables
Concrete block paving, 200 x 100 x 80mm, with smooth finish, chamfered, natural colour, laid herringbone pattern, 200mm soldier course to peripheral edge (where required)
- CONCRETE SETT PAVING** - transition strips and ramps
Concrete block paving, 100 x 100 x 100mm, laid stock bon natural finish, silver grey colour
NB: Keds to be 255mm x 145mm, silver grey colour; laid flush either side of rumble strip.
- CONCRETE PAVING SLABS** - to front paths
Concrete paving slabs, 450 x 450 x 30mm thick, buff colour, plain finish, laid stock bond.
- BRICK WALL** -
1800mm high, 215mm wide brick wall, brick type to match adjacent dwellings.
- CLOSE-BOARD FENCING** -
1800mm high close-boarded timber fence, treated softwood (min 15% life span)
- GARDEN SEPARATION FENCING** -
Garden separation in accordance with developers specification

Drawing Notes:-

- For Soft Landscape Proposals Phase 1 refer to drawing CSA/7168/200-202
- For Soft Landscape Proposals Phase 2 refer to drawing CSA/7168/217-219
- For Hard Landscape Proposals Phase 1 refer to drawing CSA/7168/211-213
- For Play Area Proposals refer to drawing CSA/7168/117-119
- For Landscape Masterplan refer to drawing CSA/7168/126



Rev	Date	By	Description
Project Land off Watmore Lane, Wineresh			
Title Hard Landscape Proposals - Phase 2 Sheet 3 of 3			
Client Taylor Wimpey West London			
Scale	1:250 @ A0	Drawn	AL
Date	May 2025	Checked	GC
Drawing No.	CSA/7168/222	Rev	