



PROPOSED GREENWAY & INTERNAL SITE ACCESSWAY (CROSS SECTION C)

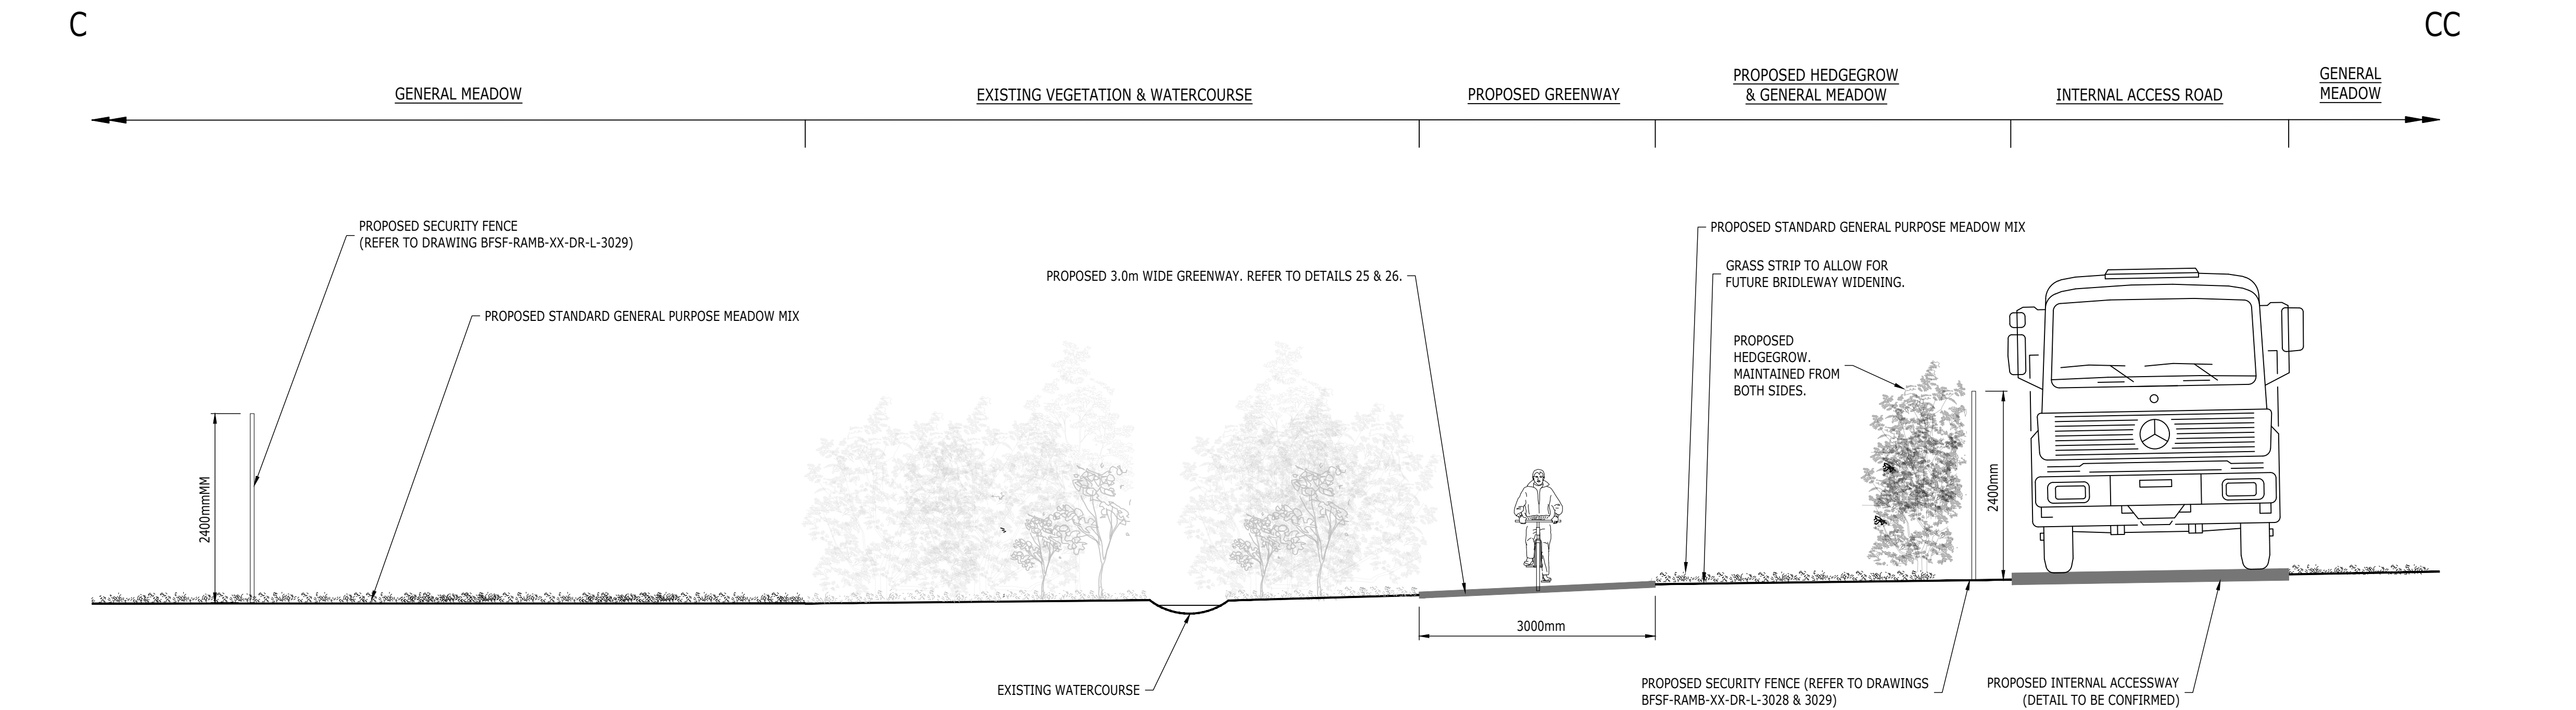

03 PROPOSED GREENWAY & INTERNAL SITE ACCESSWAY
SECTION NOT TO SCALE

BARKHAM RIDE ROAD (CROSS SECTION D)

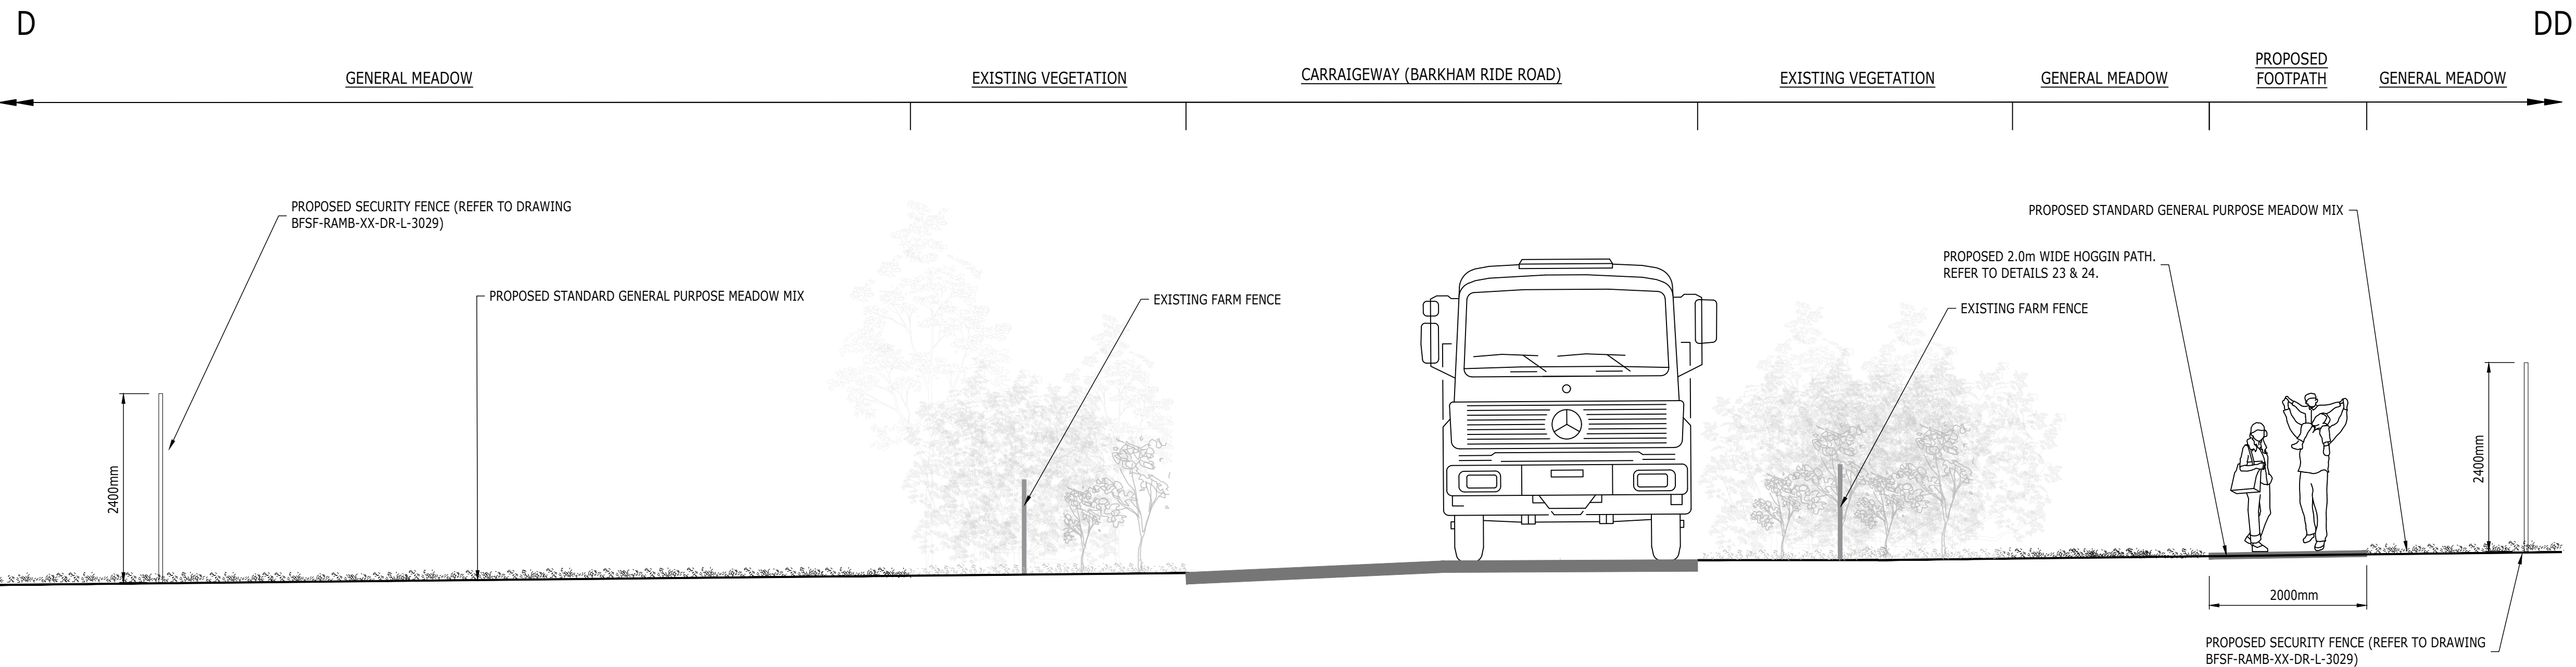

04 BARKHAM RIDE ROAD
SECTION NOT TO SCALE

- NOTES:
- DRAWING NOT TO SCALE.
 - THIS DRAWING IS FOR INDICATIVE PURPOSES ONLY AND SHOULD NOT BE USED FOR CONSTRUCTION.
 - THIS DRAWING IS TO BE READ IN CONJUNCTION WITH ALL OTHER DRAWINGS.
 - FOR GENERAL ARRANGEMENT PLANS REFER TO DRAWINGS BSFS-RAMB-XX-DR-L-3001 AND 3002.
 - FOR PLANTING PLANS AND LOCATIONS REFER TO DRAWINGS BSFS-RAMB-XX-DR-L-3011 AND 3012.
 - FOR PLANTING SCHEDULE REFER TO DRAWING BSFS-RAMB-XX-DR-L-3013.
 - FOR SECURITY FENCING DETAILS REFER TO DRAWING BSFS-RAMB-XX-DR-L-3029.
 - FOR GREENWAY & HOGGIN PATH DETAILS REFER TO DRAWING BSFS-RAMB-XX-DR-L-3026.

Rev	Description	Date	By Chk SL	App LG AB
P01	First Issue	17.05	SL	TM
P02	Amendments from first review	24.05	SL AB	TM

BARKHAM_SOLAR_FARM

RAMBOLL

tel 020 7631 5291 fax 020 7323 4645 london@ramboll.co.uk www.ramboll.co.uk

LANDSCAPE_DETAILS

SHEET_2_OF_9

Scale: AS_SHOWN	Date: 24/05/2024	Drawn: SCL	Checked: TM
Drawing No.: BFSF-RAMB-XX-DR-L-3022			Rev: P02