
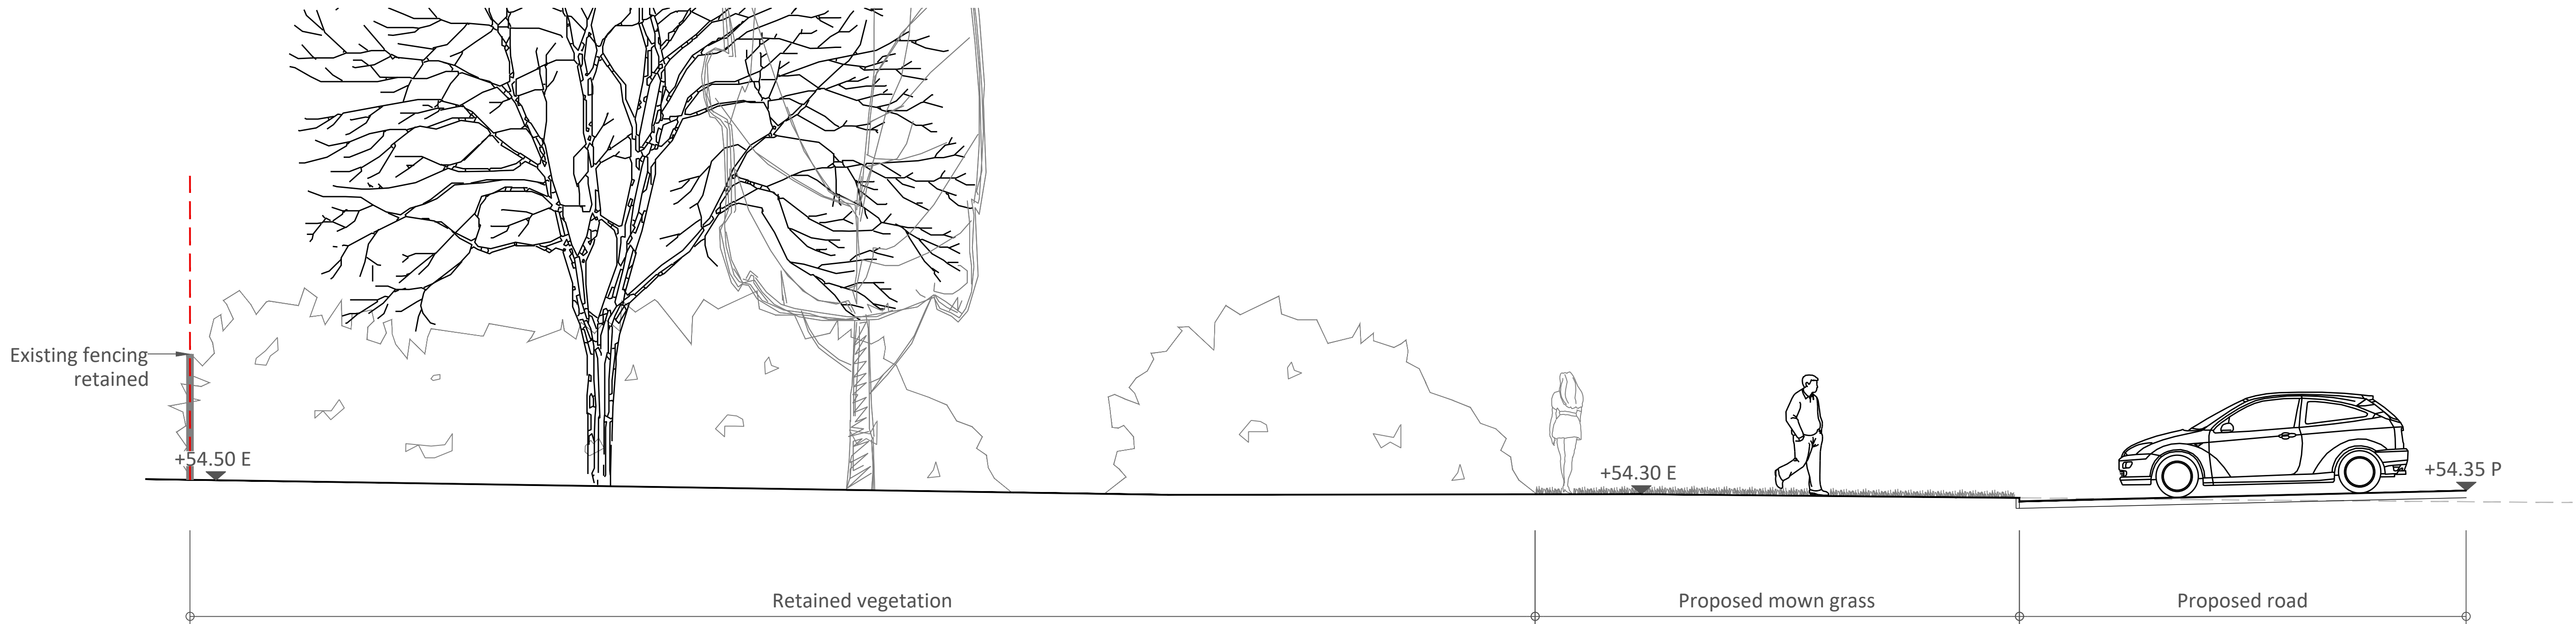


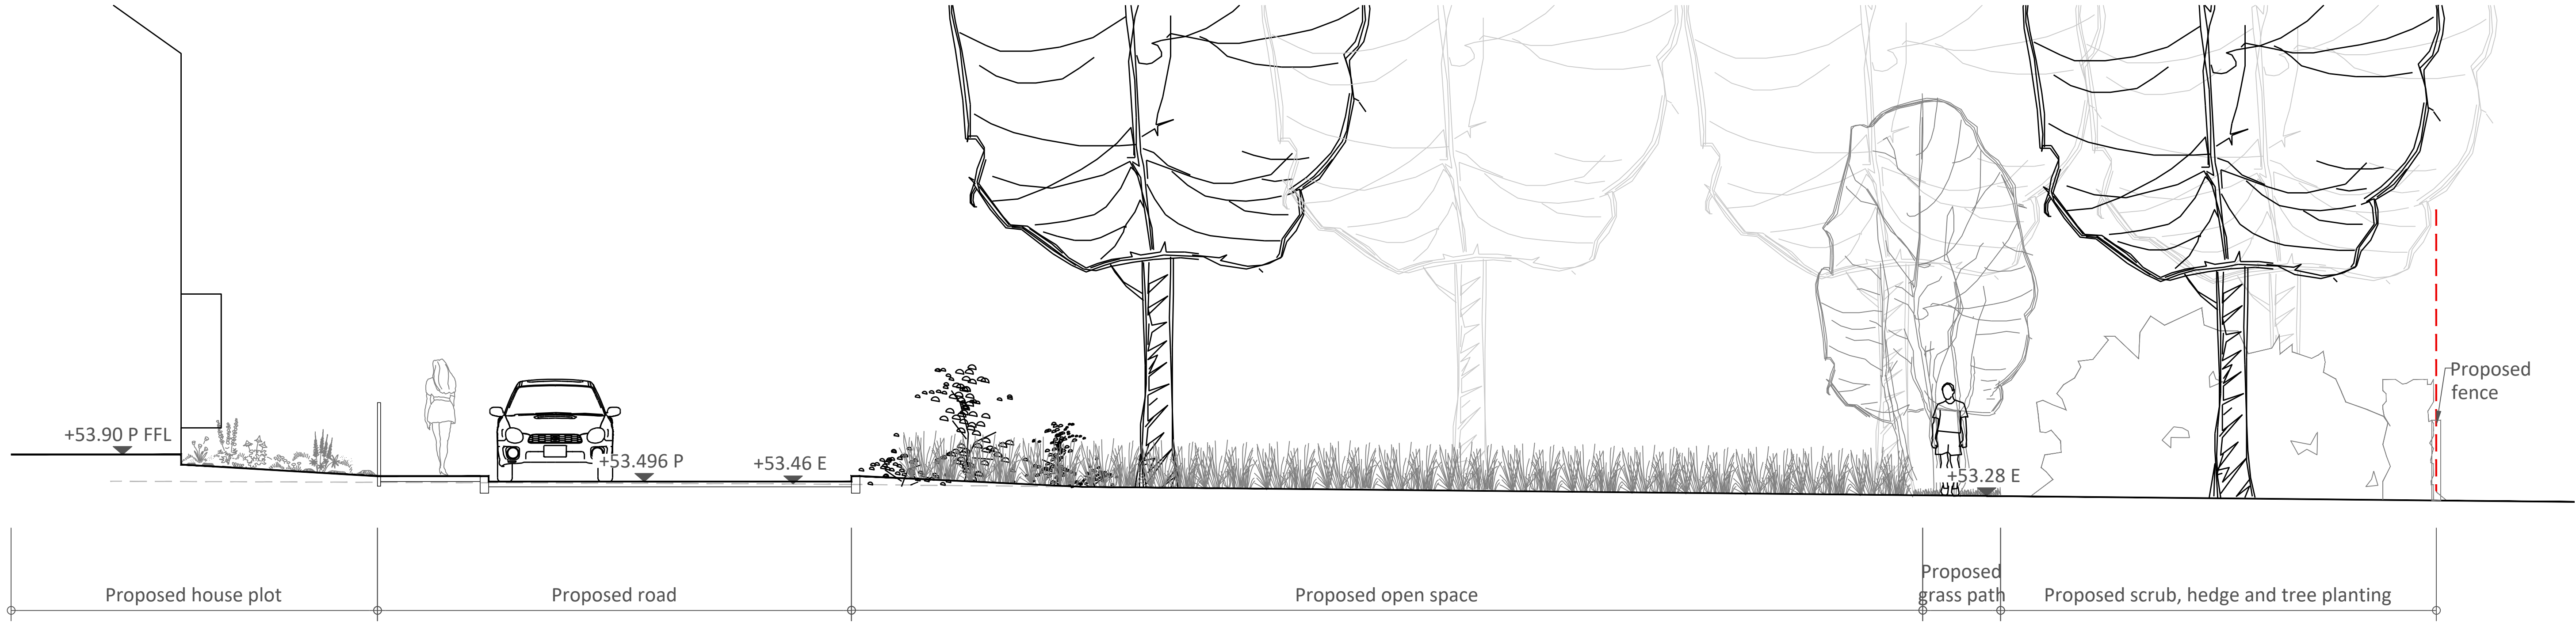

KEY:

+5.50 E
Existing level

+5.50 P
Proposed level

----- Existing ground profile

———— Proposed ground profile

----- Site boundary

Location plan

1:2500 @A1



Rev	Date	Description	Drn	Chk
P1	04/08/26	First issue	SJ	BS

0m 1m 4m

GREENHALGH

Landscape Architecture

Project
Land at Sonning Golf Club,
Duffield Road, Sonning

Drawing Name Section AA, BB	
Client Sonning Golf Club	Scale 1:50@A1
Job No. 399	Status S1
Drawing No. 399_GLA_XX_XX_DR_L_5001	Rev P1