


NOTE: ALL DIMENSIONS ARE IN MM

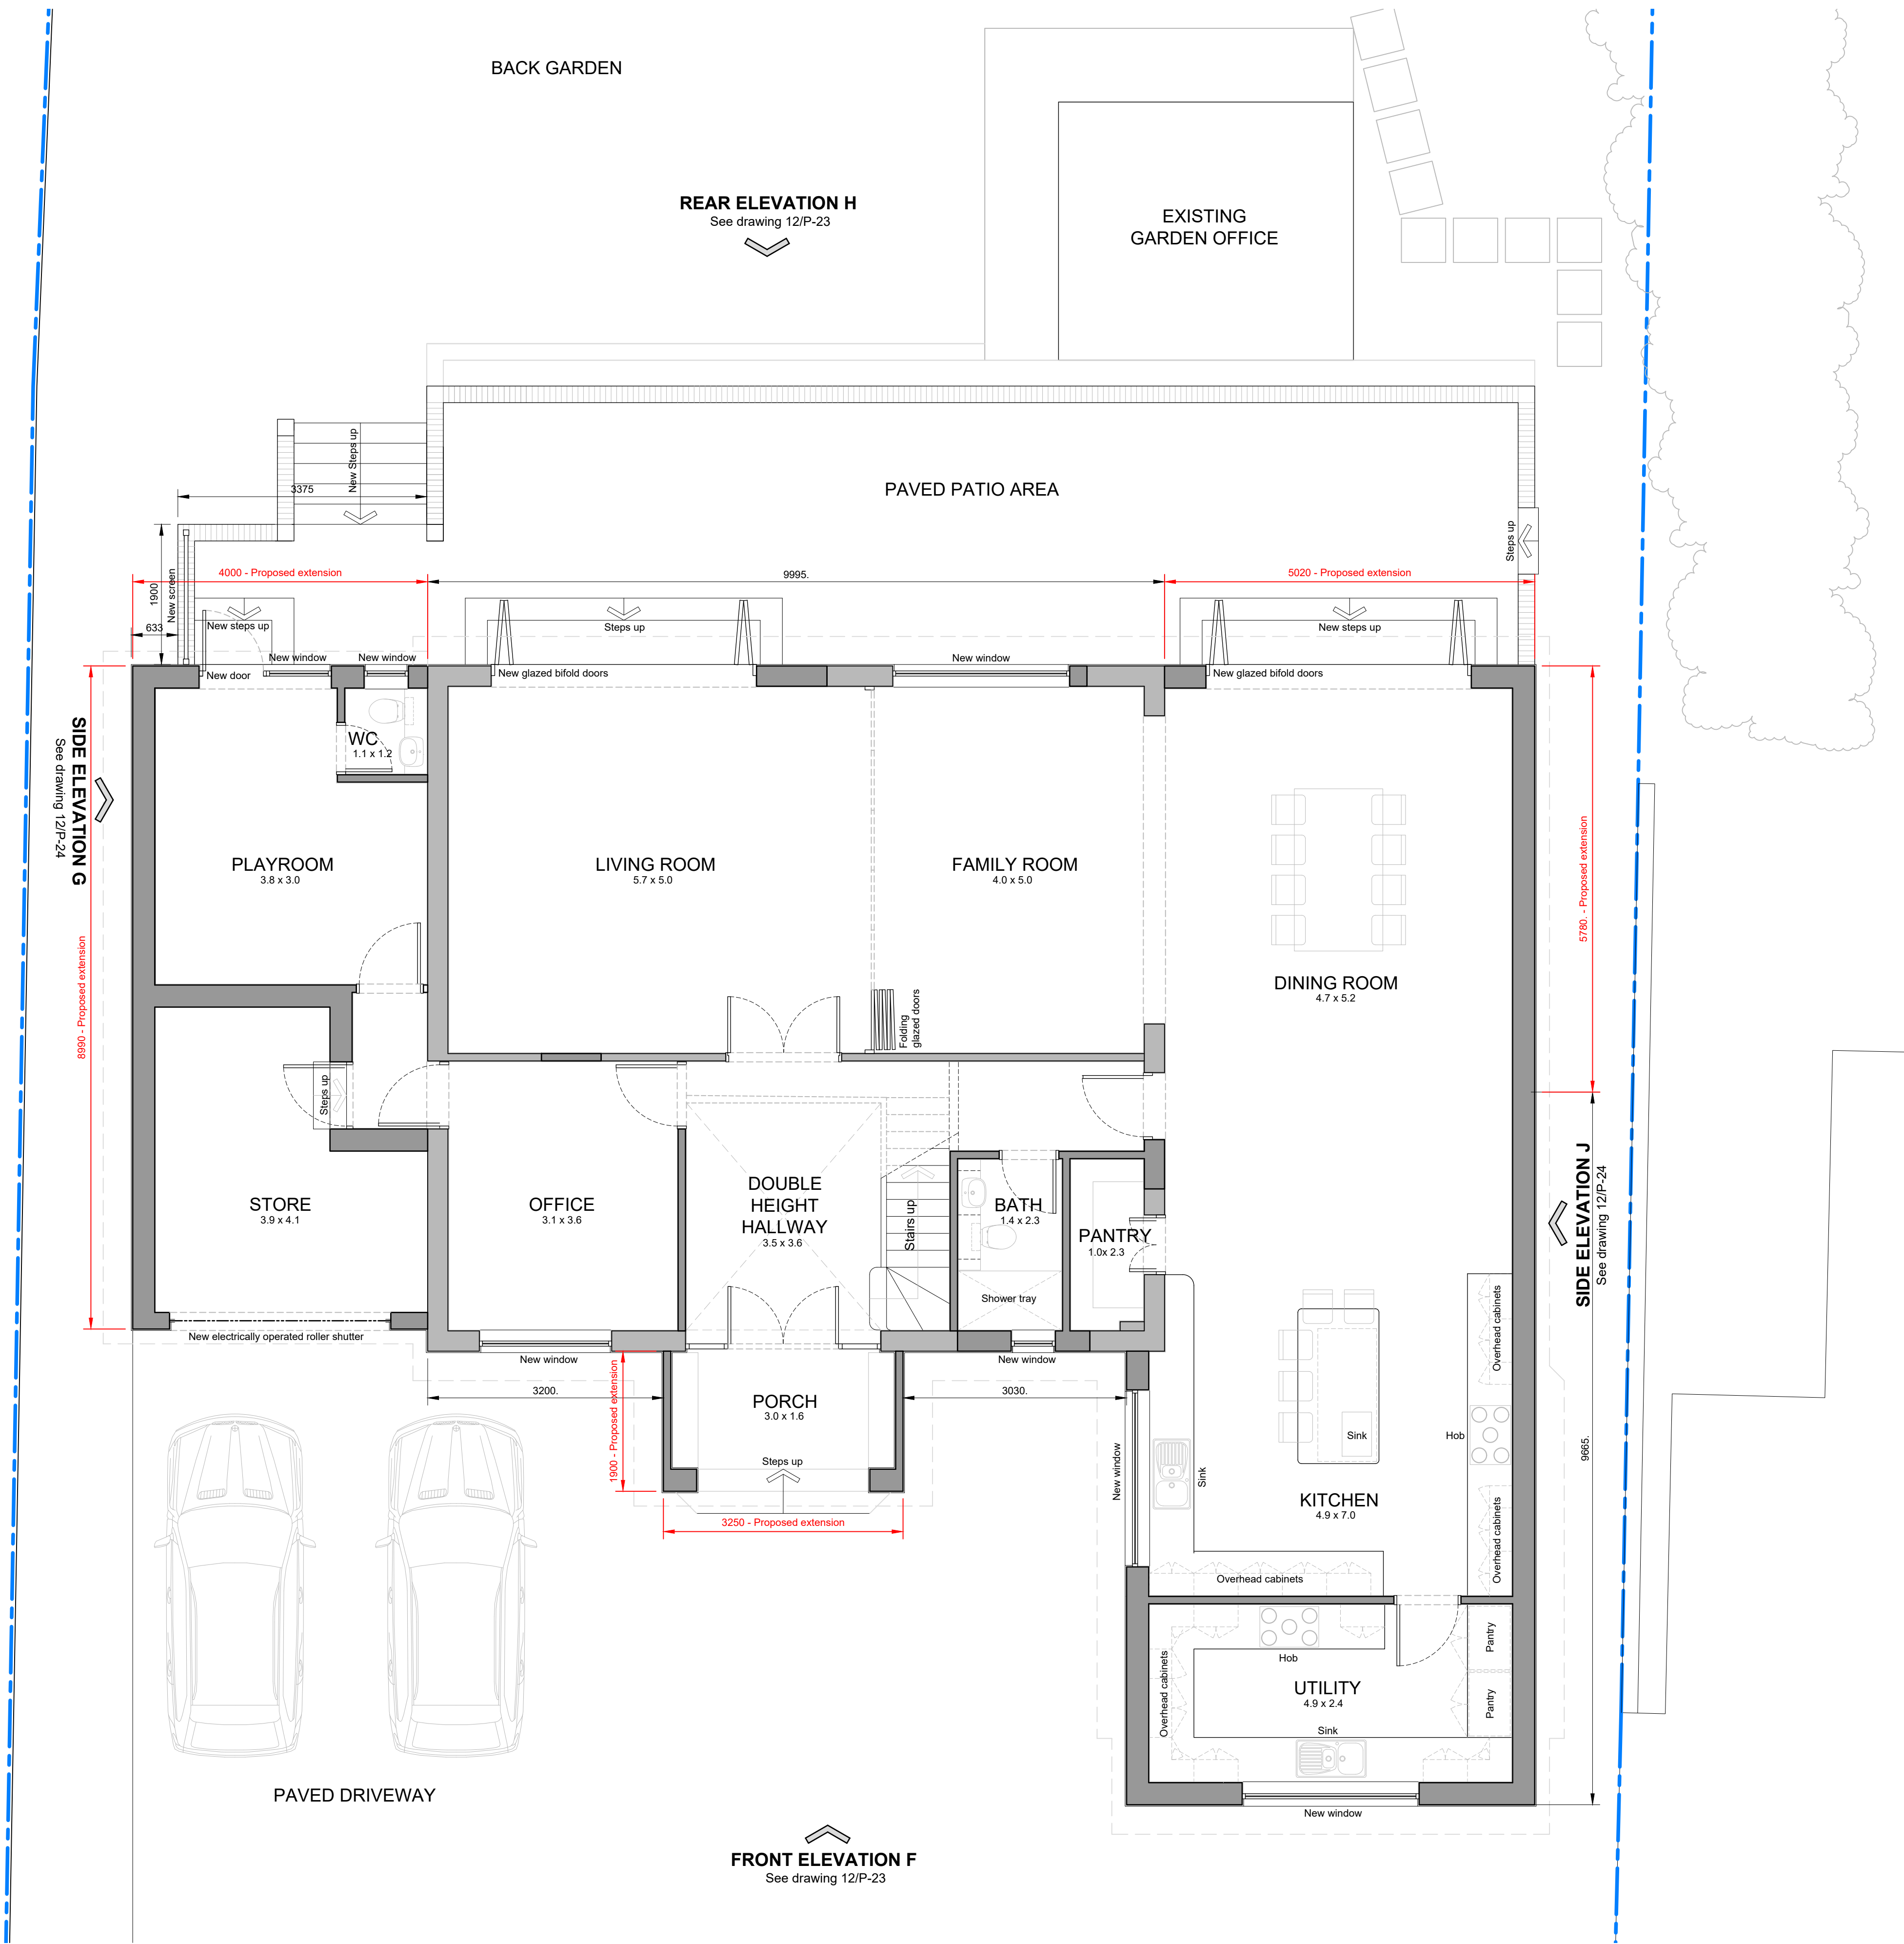

PROPOSED GROUND FLOOR PLAN

26.06.26	Patio area behind playroom & patio steps revised	Rev B
11.03.26	Drawing scale bar revised	Rev A
PROPOSED GROUND FLOOR PLAN		
MR & MRS KEDIA SINGLE & DOUBLE STOREY EXTENSION 162, READING ROAD WOKINGHAM RG41 1LH		
SCALE- 1:50 @ A1	FEBRUARY 2026	V KOTHARI
12/P-20		B