
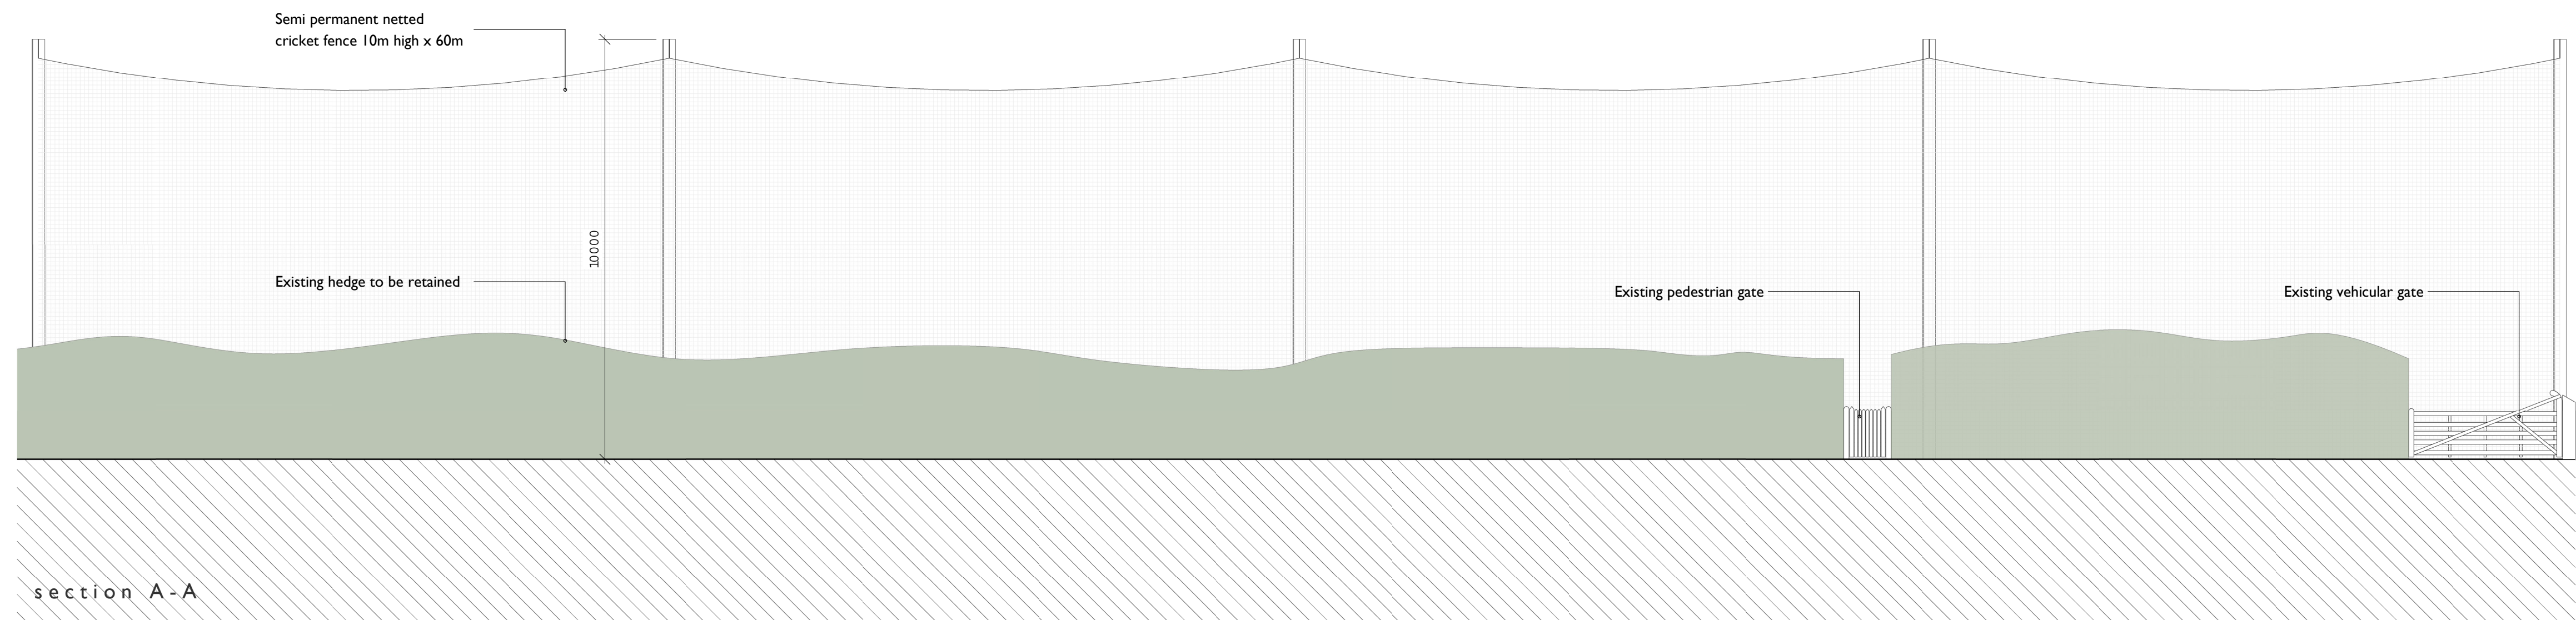


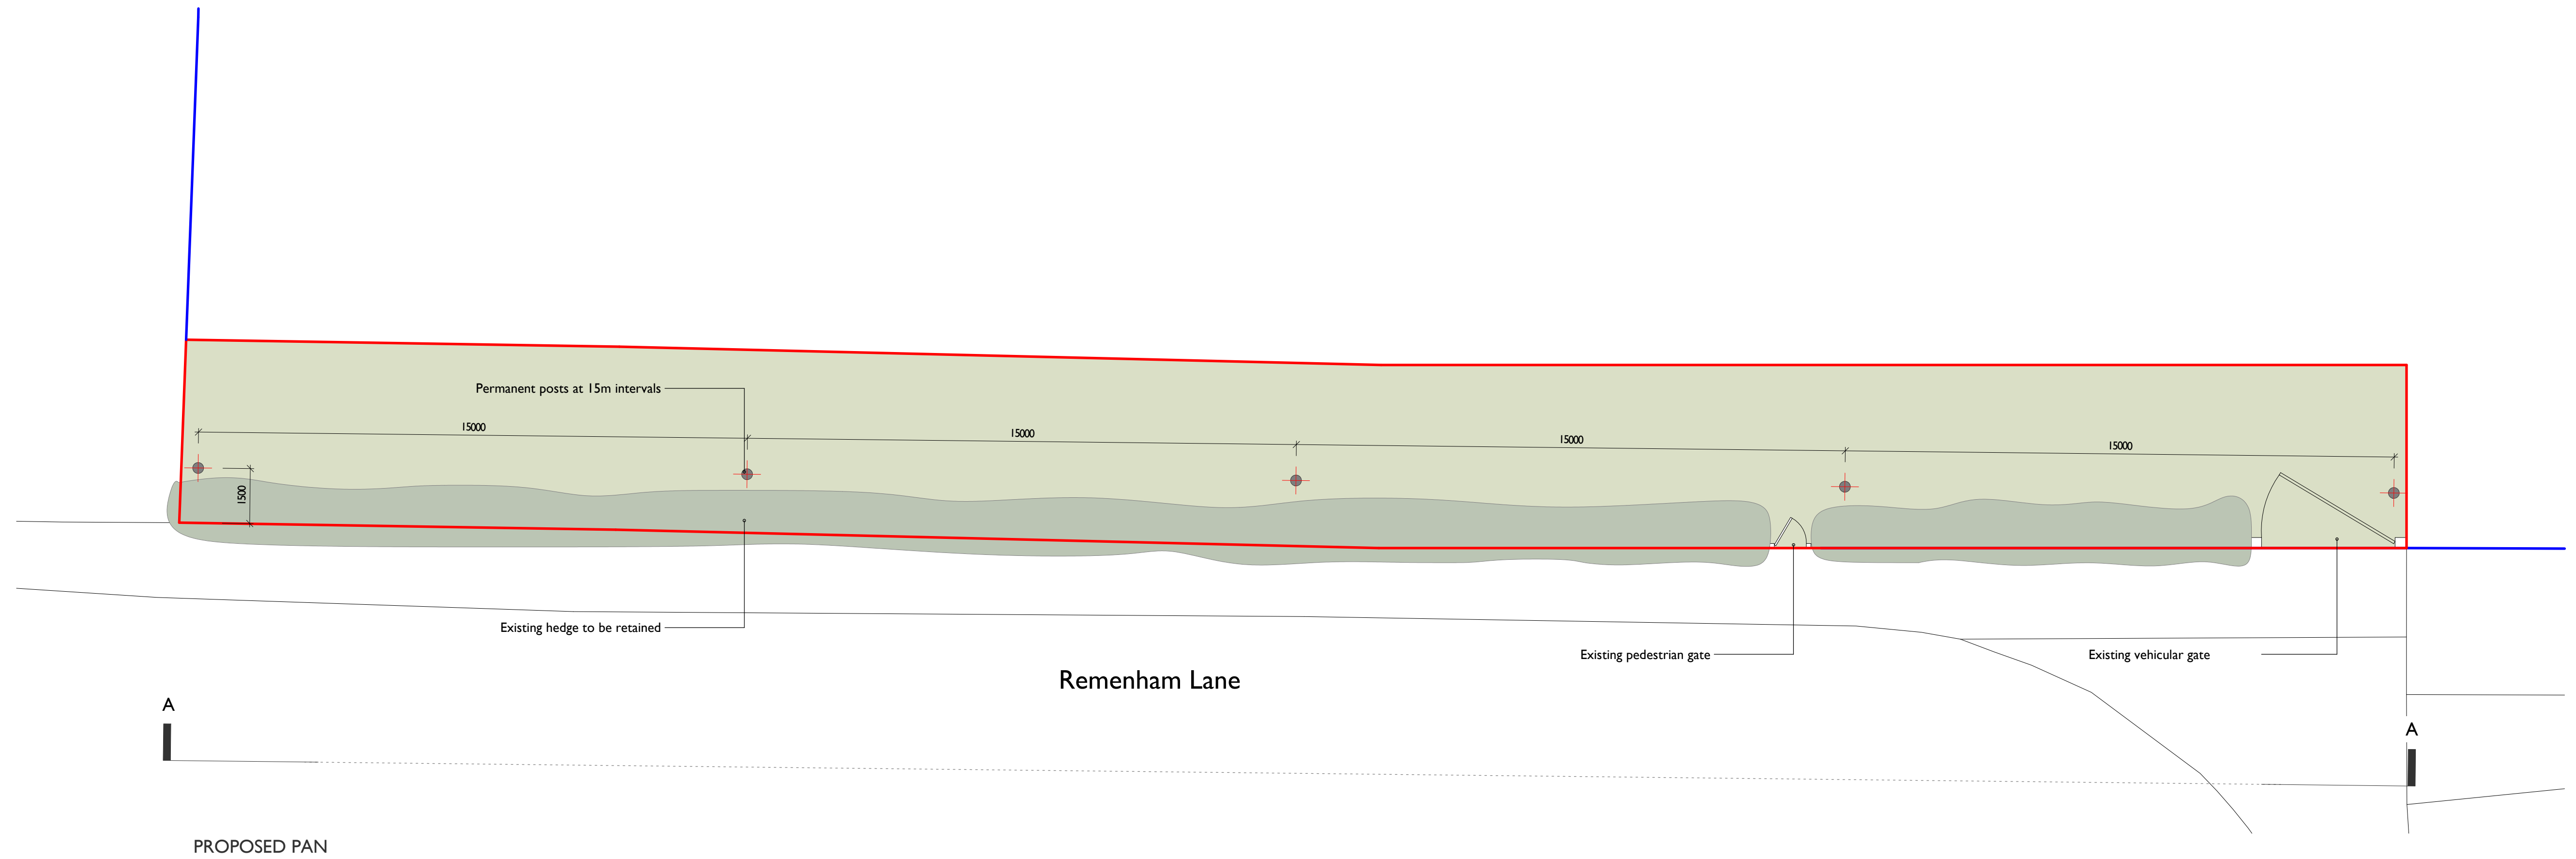

REVISION	DESCRIPTION	DATE	SCALE
A	general update	30/06/26	0 1 2 3 4 5 VISUAL SCALE (M) 1:100

GENERAL NOTE
ALL DIMENSIONS MUST BE CHECKED ON SITE AND NOT
SCALED FROM THIS DRAWING

STATUS	PLANNING	DRAWING NO	050626-PP0011-A
SCALE (A1)	1:100	TITLE	PROPOSED PLAN AND SECTION
DATE	06/05/26	PROJECT TITLE	HENLEY CRICKET CLUB, MATSON DRIVE, HENLEY ON THAMES, RG9 3HB