
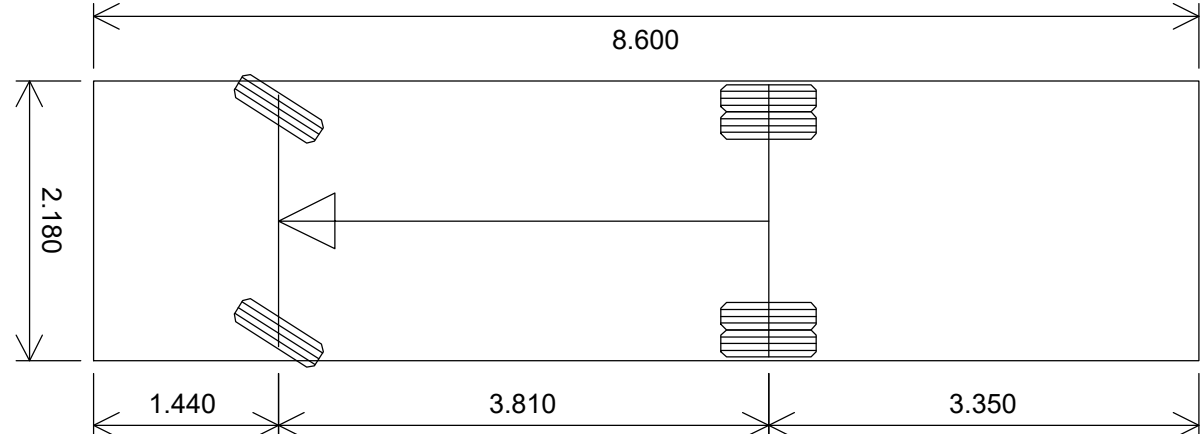
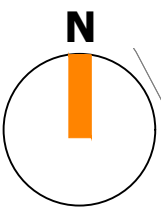
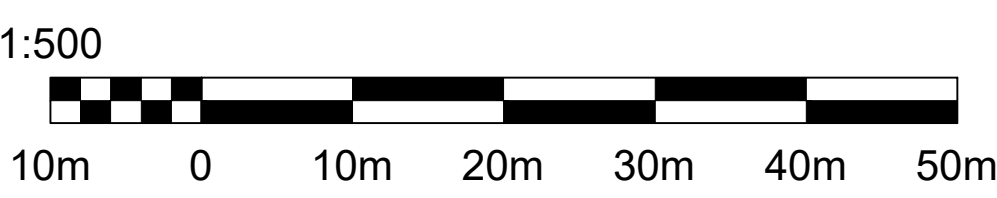


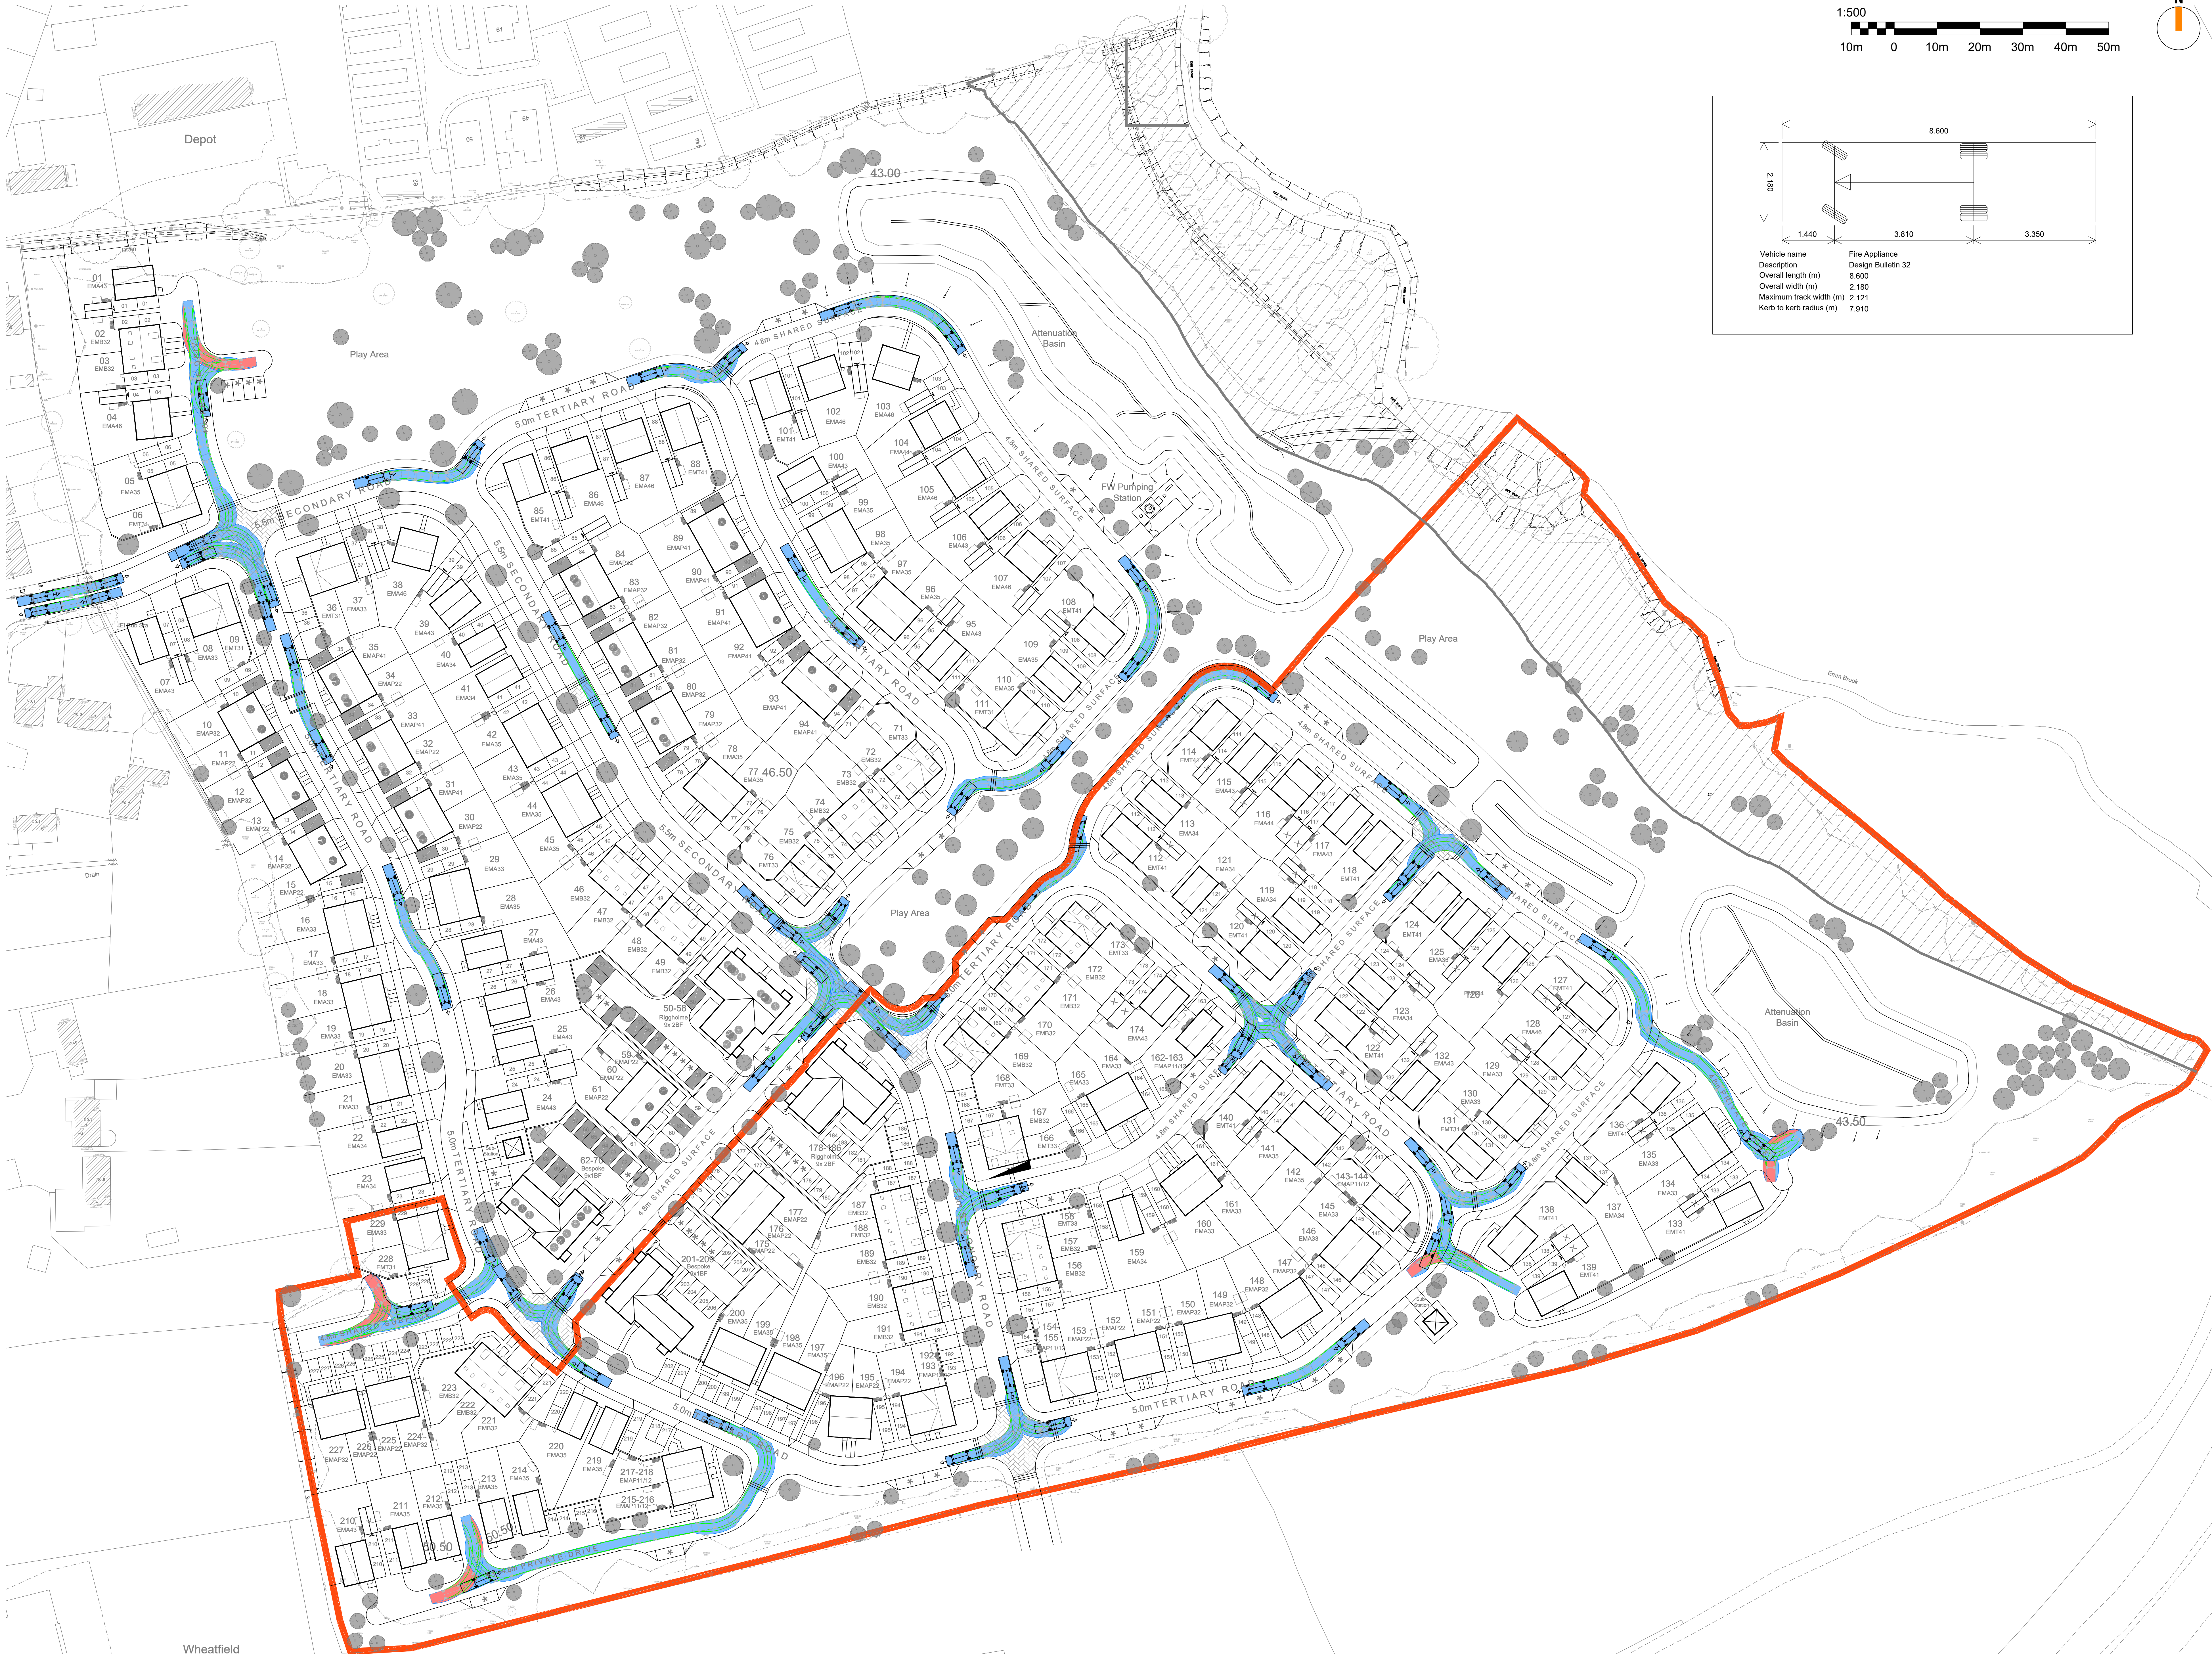

Vehicle name
Description
Overall length (m)
Overall width (m)
Maximum track width (m)
Kerb to kerb radius (m)

Fire Appliance
Design Bulletin 32
8.600
2.180
2.121
7.910

- NOTES**
- DO NOT SCALE THIS DRAWING ON PRINT OR ELECTRONICALLY WORK FROM FIGURED DIMENSIONS ONLY.
 - No deviation from the details shown on this drawing is allowed without the client's prior permission in writing.
 - Read the drawings with all Architects, Service Engineers and local relevant details and drawings. NB: All dimensions are as per the Architects drawings and specifications.
 - All work is to be in accordance with the relevant specifications issued by local, British Standard Codes of Practice, Statutory requirements and the Contract Documents.
 - DRAWING STATUS
- P. PRELIMINARY** - Evolving drawings for approvals, tenders, etc.
- C. CONSTRUCTION** - Fully developed drawings issued under instruction for construction.
- ONLY STATUS C DRAWINGS TO BE USED FOR CONSTRUCTION**
- SUITABILITY CODE**
- WORK IN PROGRESS**
- S9** - Work in progress
- SHARED/CONTRACTUAL**
- S1** - For construction, **S2** - For information, **S3** - For internal review and comment, **S4** - For construction approval
- DOCUMENTATION (FOR CONTRACTOR PURPOSES)**
- D1** - For existing, **D2** - For tender, **D3** - For contractor design, **D4** - For final design (procurement)
- CONSTRUCTION**
- A** - For construction, **B** - For construction but with comments (i.e. areas in grey), **C** - Comprehensive revisions required.

P2	ISSUED FOR APPROVAL	23.01.26	KW
P1	ISSUED FOR APPROVAL	27.09.24	KW
Drawn	Description	Date	By

IESISCIVILS

20 IRONMONGER LANE | LONDON | EC2V 8EP | UK
0207 600 2912
www.iesisgroup.com

Job Title:
LAND AT WINNERSH FARM
Client:
TAYLOR WIMPEY WEST LONDON

FIRE APPLIANCE TRACKING

Drawn	Date	Scale @ A0	C1 checked	WMA Project No.
KW	SEPT24	1:500	-	SE2326

Orig No.	Stability	Stability/Revision
IESIS-DR-C-6500	S3	P2