
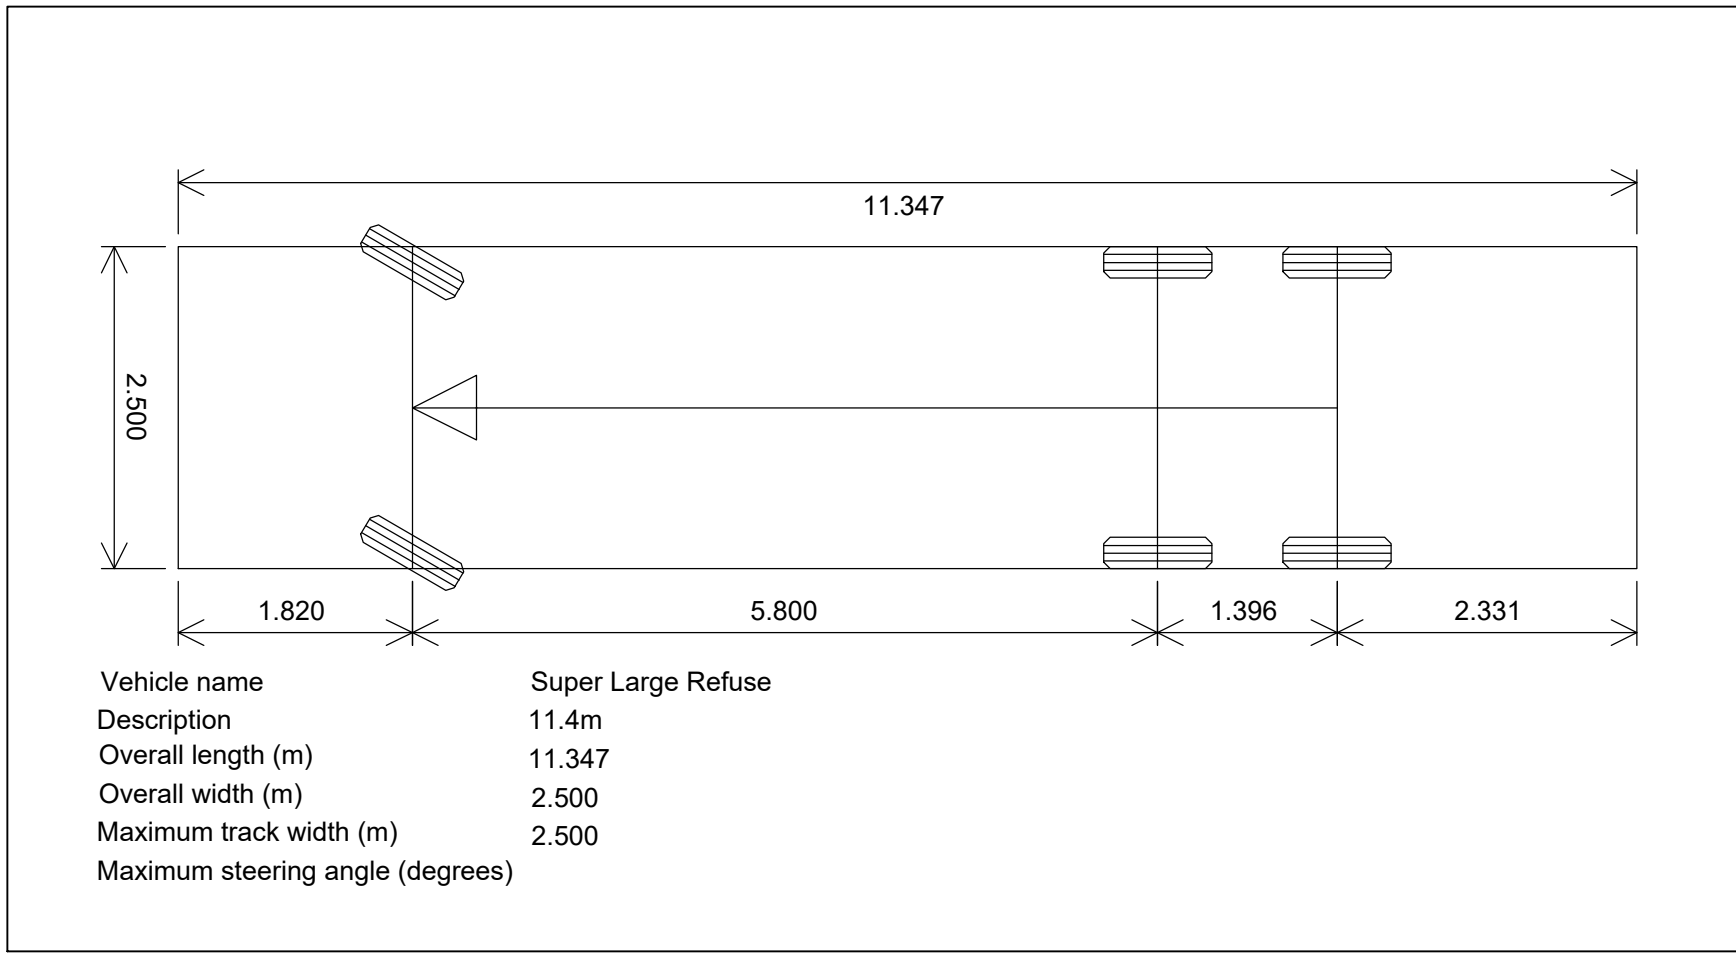
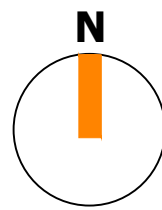
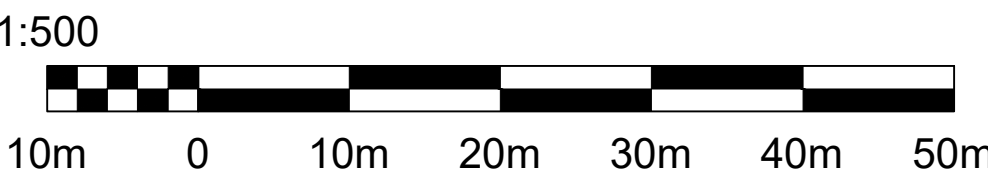


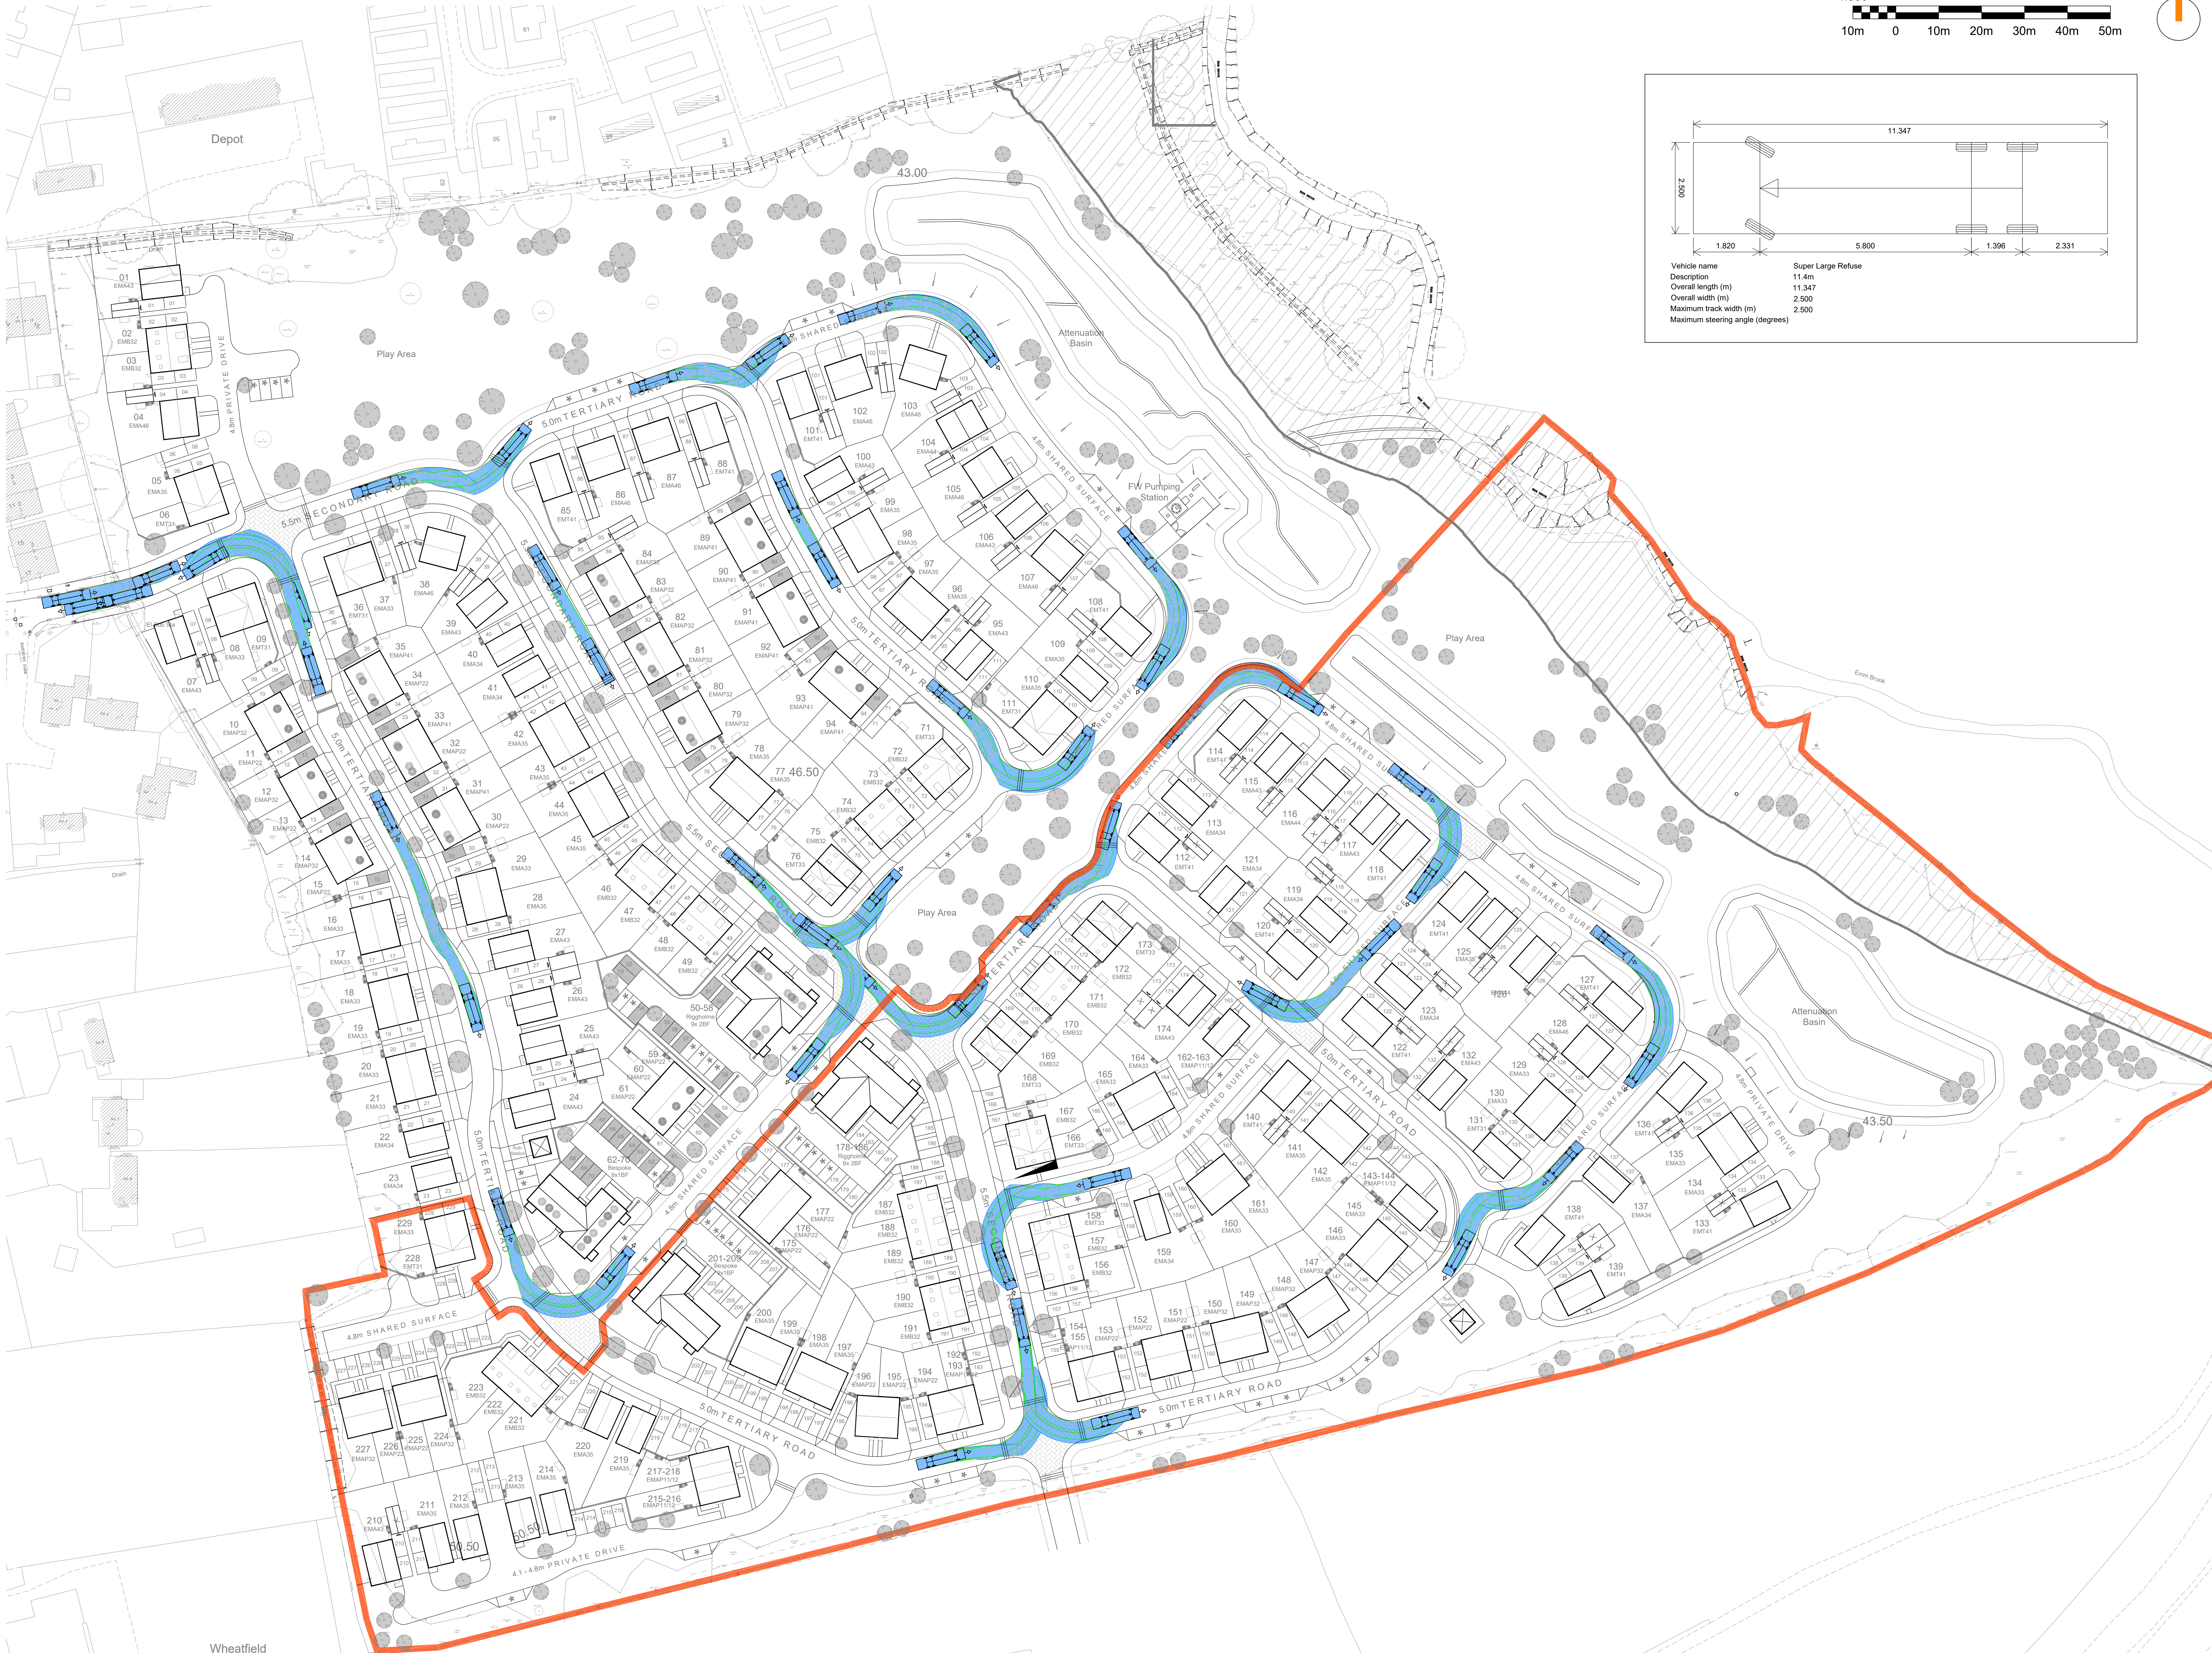

- NOTES
- DO NOT SCALE THIS DRAWING ON PRINT OR ELECTRONICALLY WORK FROM FIGURED DIMENSIONS ONLY.
 - No deviation from the details shown on this drawing is allowed without the client's prior permission in writing.
 - Read the drawings with all Architects, Service Engineers and local relevant details and drawings. NB: All dimensions are given in the Architect's drawings and are given in the Architect's drawings and are given in the Architect's drawings.
 - All work is to be in accordance with the relevant specifications issued by the British Standard Code of Practice, Statutory requirements and the Contract Documents.
 - DRAWING STATUS
 - P: PRELIMINARY - Evolving drawings for approvals, Tenders, etc.
 - C: CONSTRUCTION - Fully developed drawings issued under instruction for construction.
- ONLY STATUS C DRAWINGS TO BE USED FOR CONSTRUCTION
6. SUITABILITY CODE
- WORK IN PROGRESS
- 88 - Work in progress
- SHARED (NON-CONTRACTUAL)
- S1 - For construction, S2 - For information, S3 - For internal review and comment, S4 - For construction approval
- DOCUMENTATION (FOR CONTRACTOR PURPOSES)
- D1 - For construction, D2 - For tender, D3 - For contractor design, D4 - For final design (final design)
- CONSTRUCTION
- A - For construction, B - For construction but with comments (i.e. areas in grey), C - Comprehensive revisions required.

P2	ISSUED FOR APPROVAL	23.01.26	KW
P1	ISSUED FOR APPROVAL	27.09.24	KW
Drawn	Description	Date	By

IESISCIVILS

20 IRONMONGER LANE | LONDON | EC2V 8EP | UK
0207 600 2912
www.iesisgroup.com

Job Title:
LAND AT WINNERSH FARM
Client:
TAYLOR WIMPEY WEST LONDON

LARGE REFUSE TRACKING

Drawn	date	scale @ A0	C1 checked	Wk Project No.
KW	SEPT24	1:500	-	SE2326

Drawn	date	scale @ A0	C1 checked	Wk Project No.
KW	SEPT24	1:500	-	SE2326

Drawn	date	scale @ A0	C1 checked	Wk Project No.
KW	SEPT24	1:500	-	SE2326