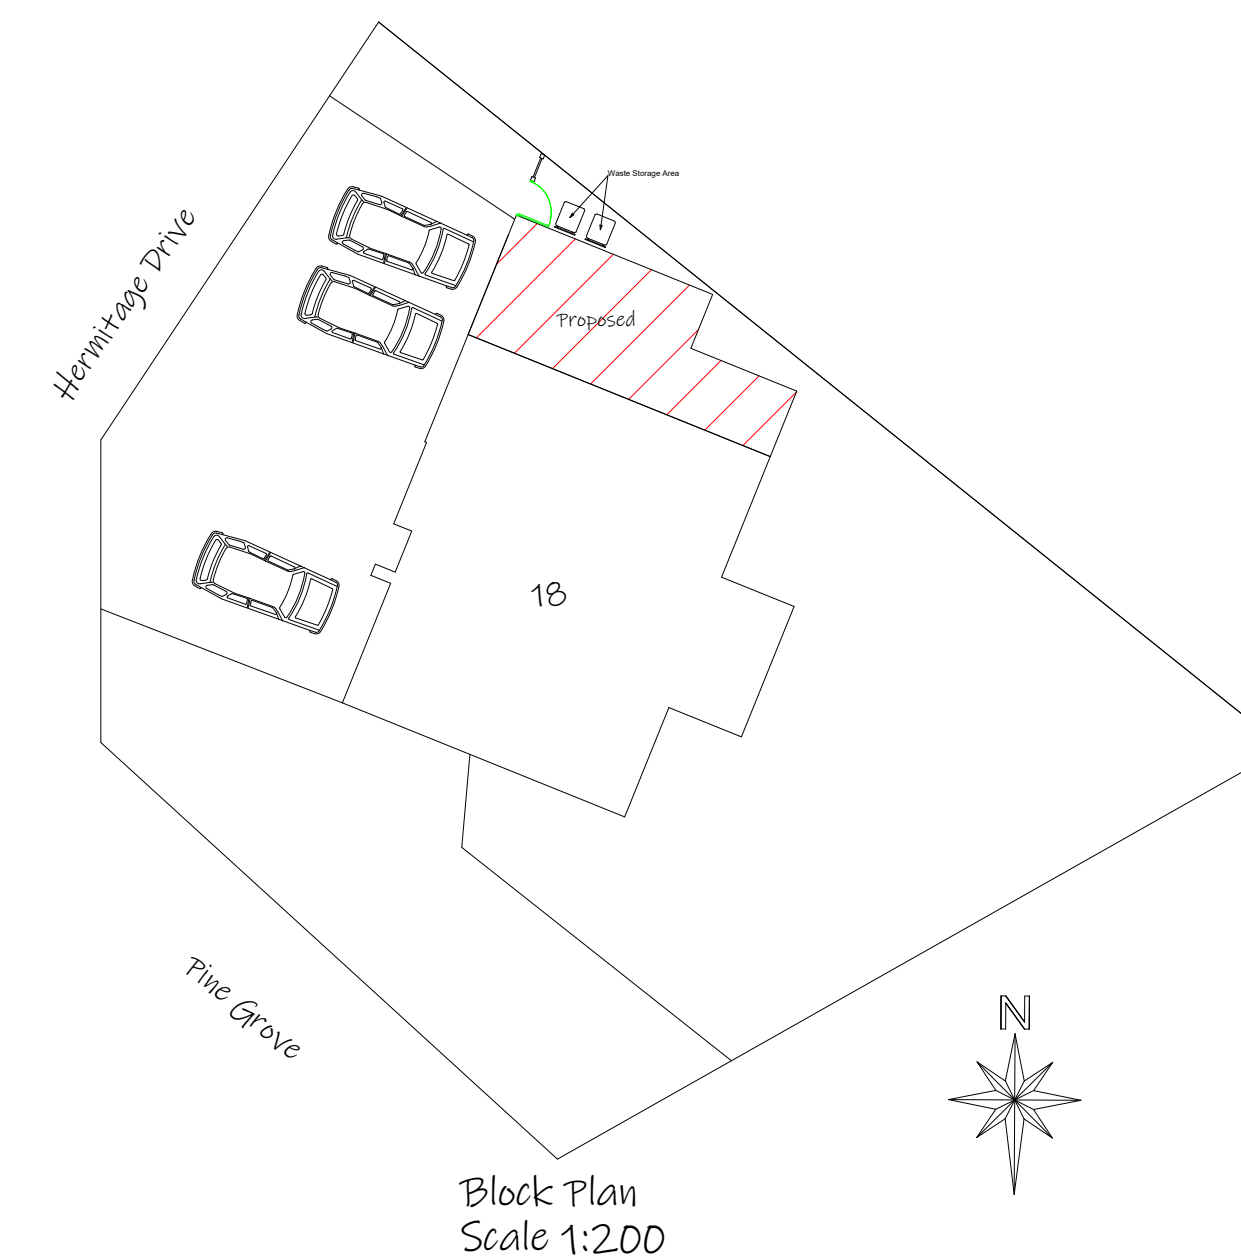
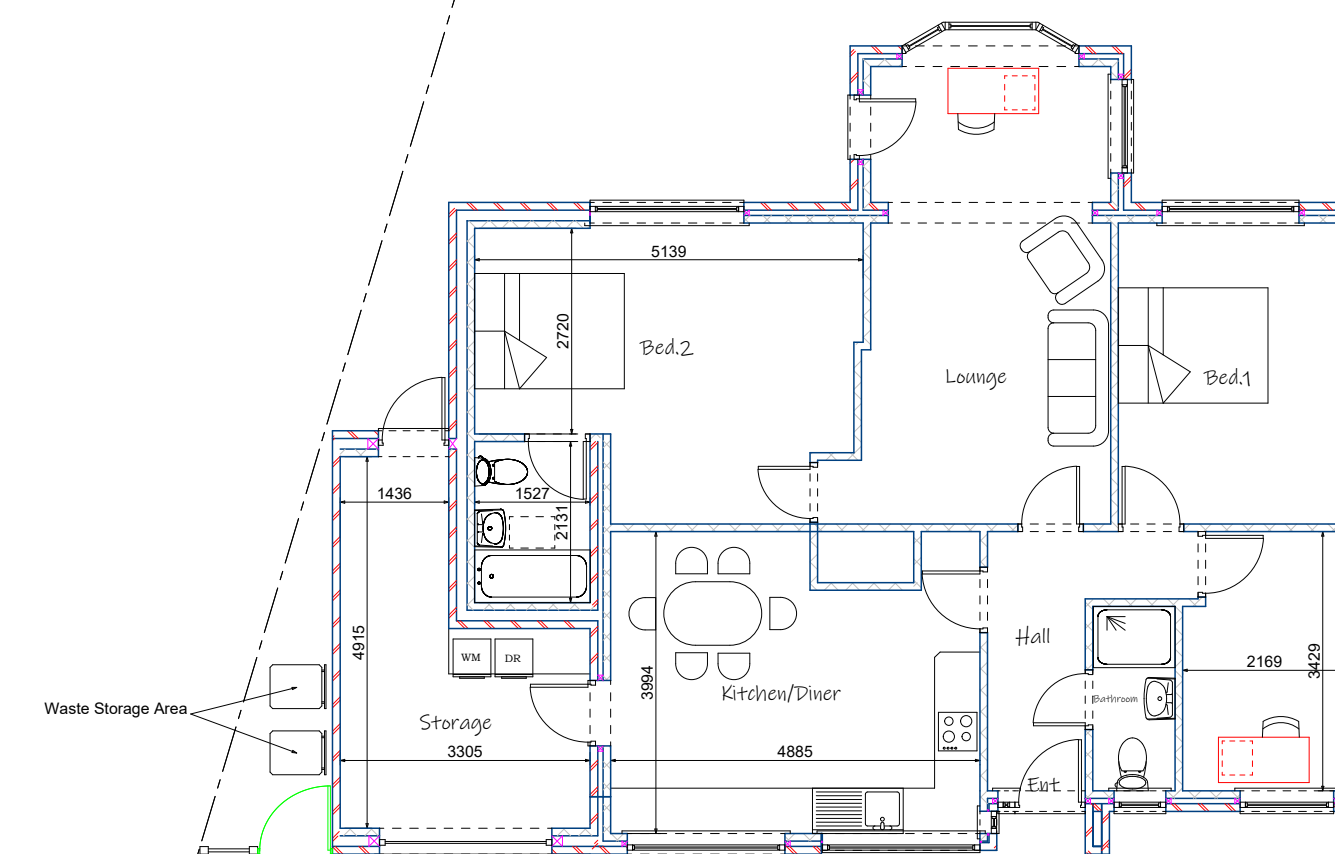
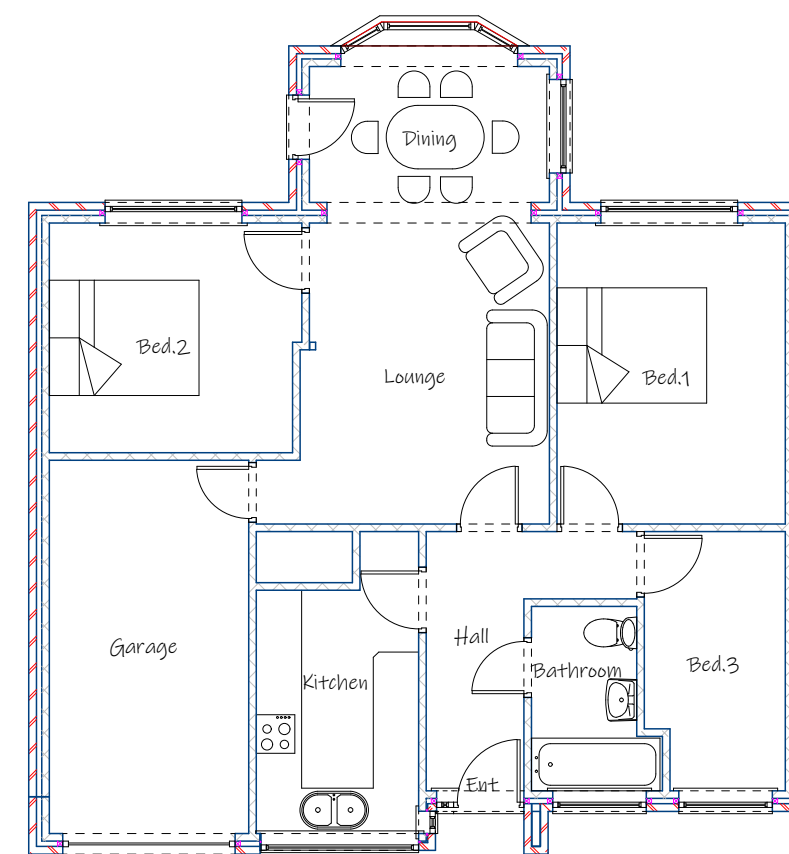
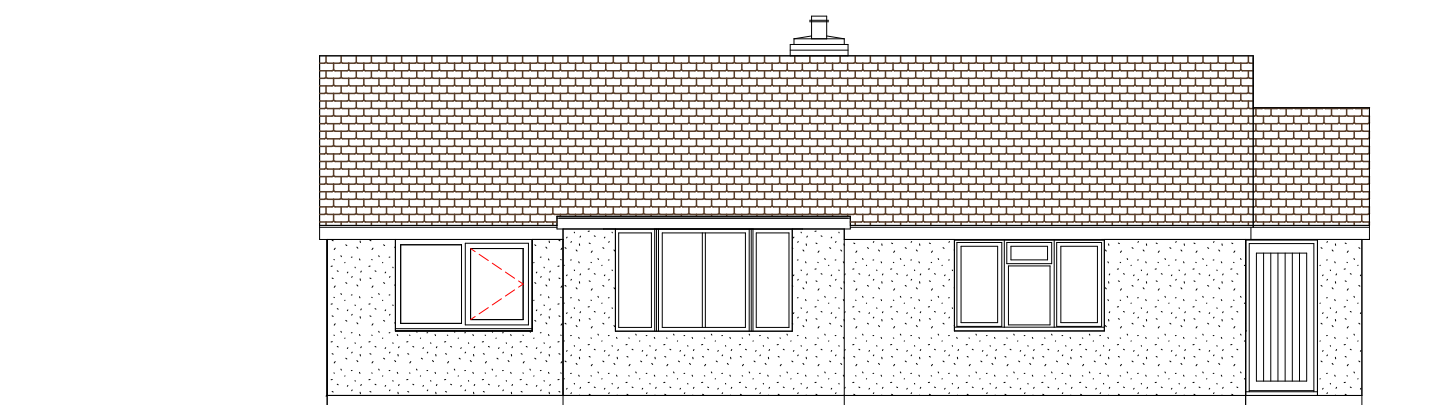
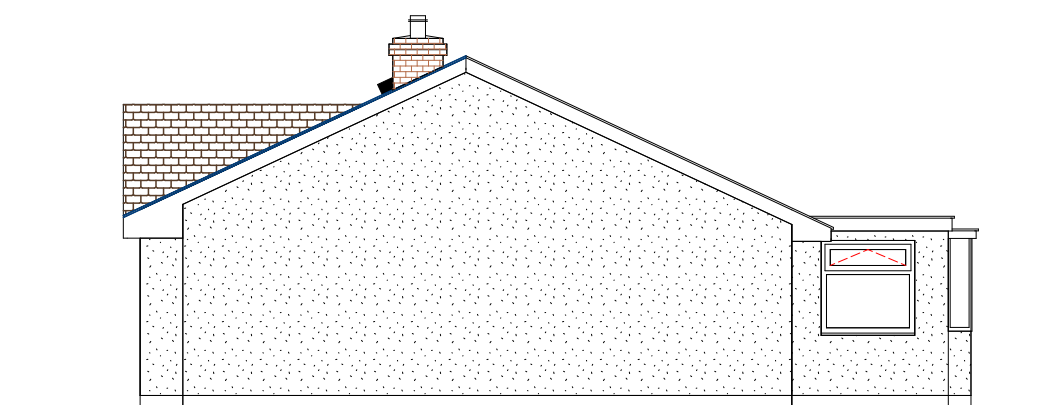
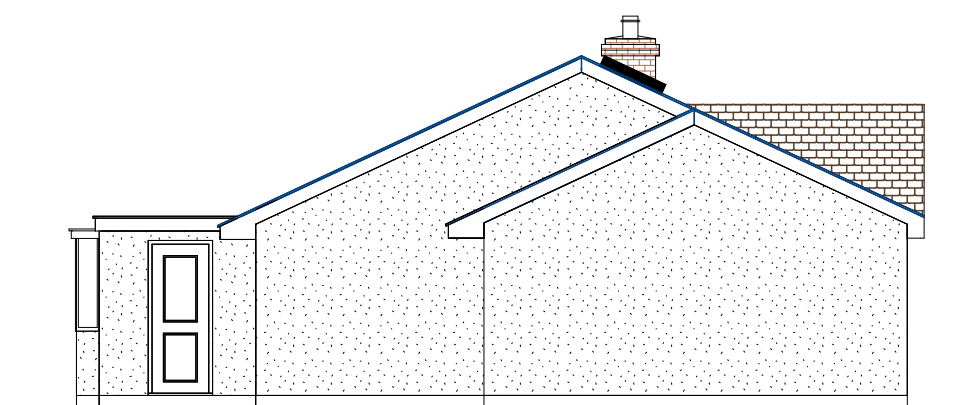
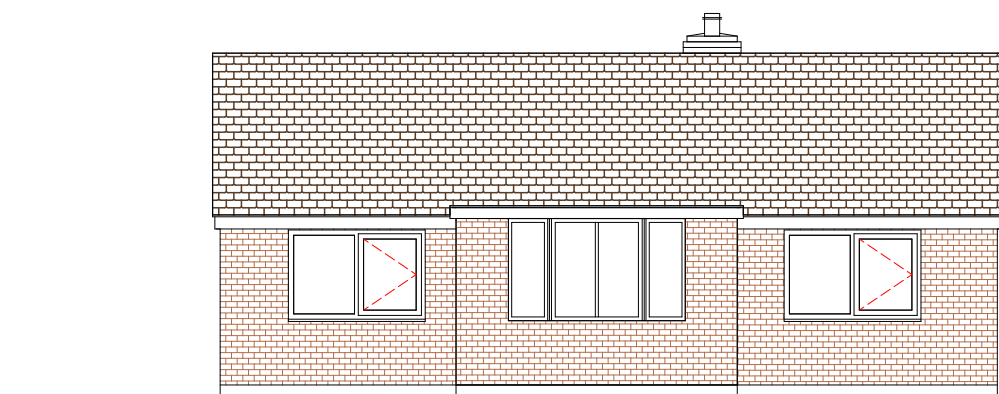
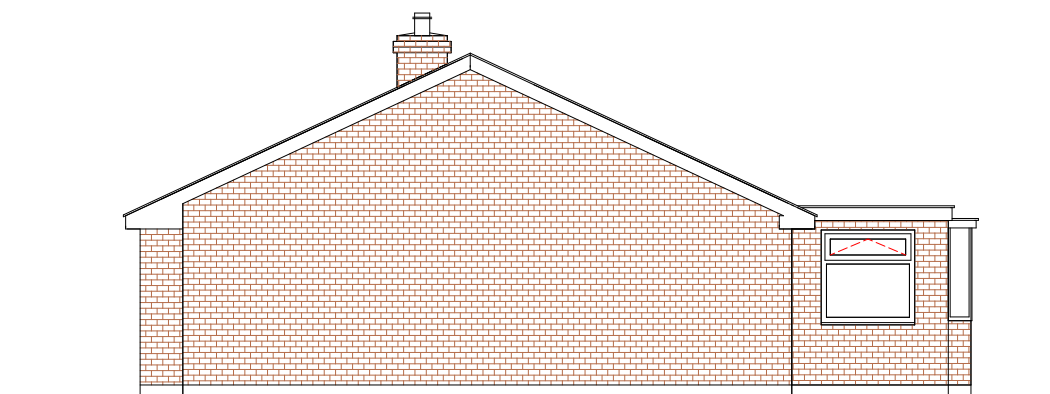
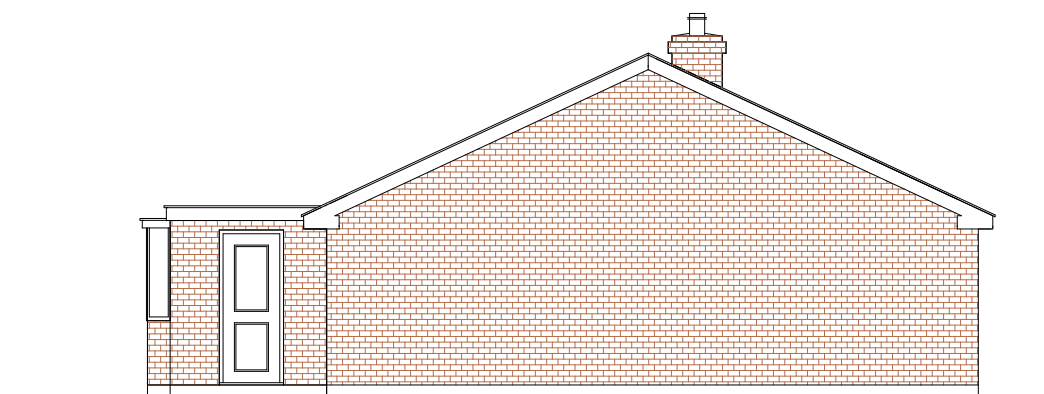
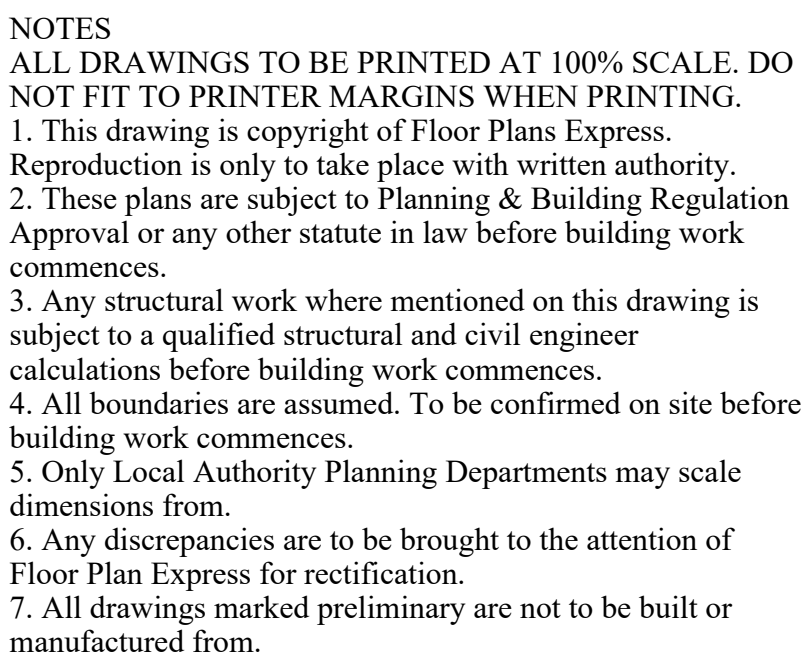


Proposed: Single storey side extensions, garage conversion, internal alterations and rendered finish to all external walls

Client: Mr & Mrs J. McCarthy

18, Hermitage Drive
Twyford
Berkshire
RG10 9HS

Drawings Included: Proposed parking layout

Drawing No:P/McCarthy/2026/006

Date: 05/2026 Scale 1:100
 1:200

Drawn by: Mark Seagrove Page Size - A1

8, Spring Walk
Wargrave
Reading
Berkshire
RG10 8DX

Mob: 07957580355
Email: mark@floorplanexpress.co.uk