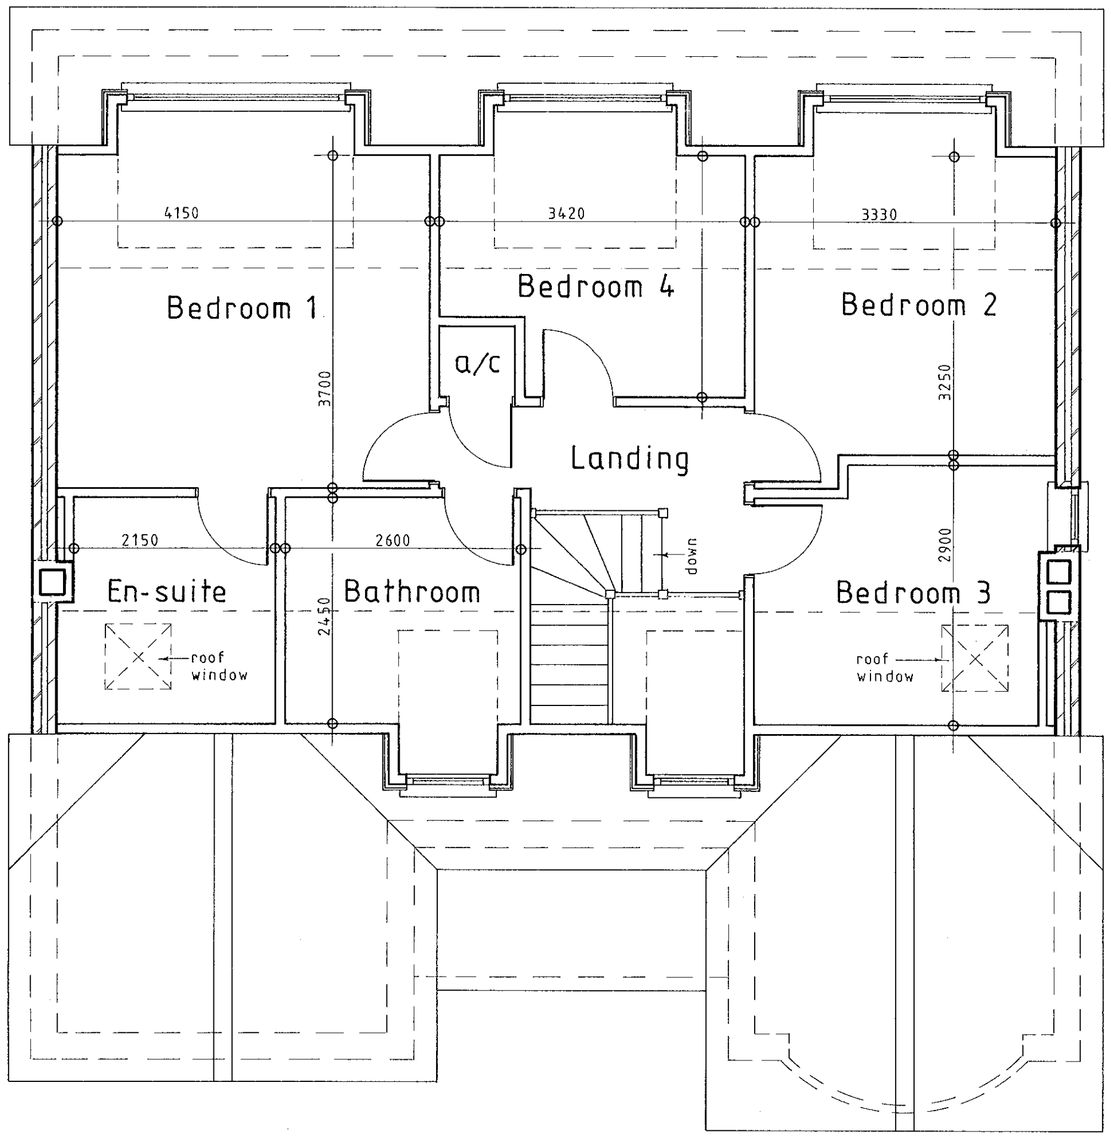

NOTES:

All dimensions must be checked on site and not scaled from this drawing.

A		
	Date	Revisions

© copyright

19 APR 2000 1317

19 APR 2000 1317

Client

P. Jones Esq

Job Title

Extensions and alterations at:
158, Reading Road,
Woodley,
Reading,
Berks.

Drawing Title

Proposed first floor plan

Scale 1:50

Date April 2000 | Drawn by P.R.O.F

Drg No. 1174-00-5 | Rev

APPROVED

24/8/00.

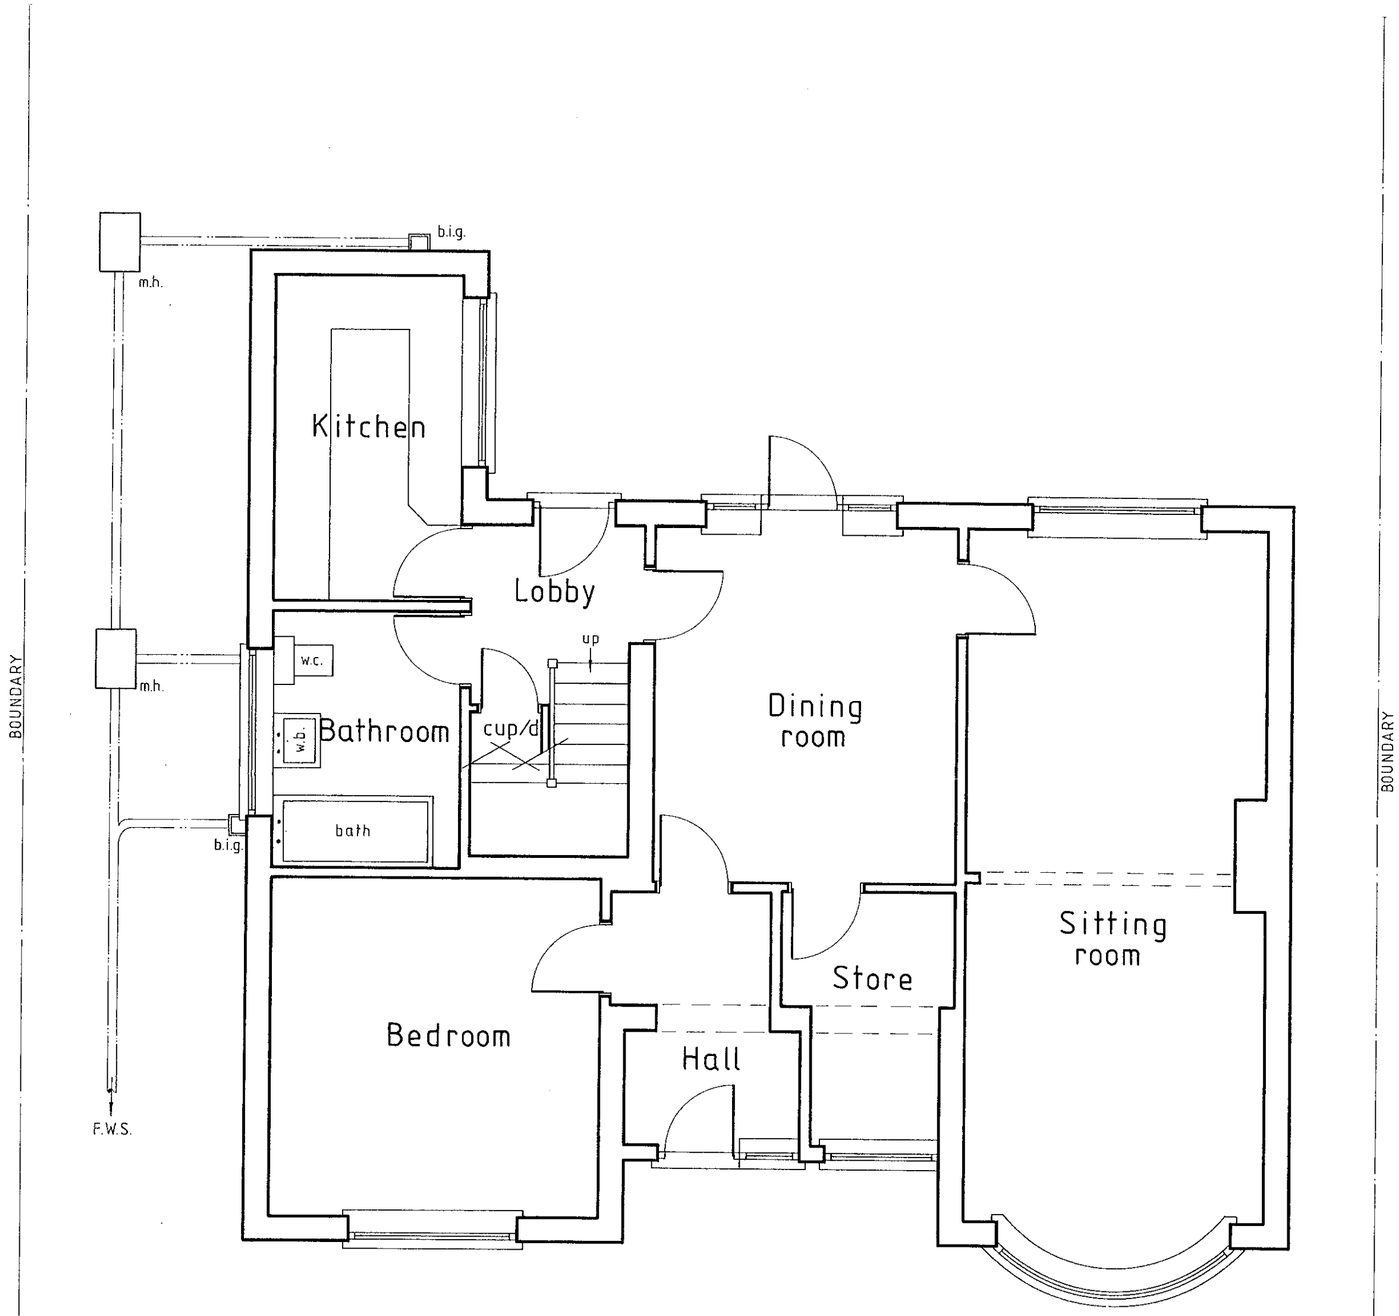

Existing ground floor plan

APPROVED

19.APR.2000* 1317

NOTES:

All dimensions must be checked on site and not scaled from this drawing.

A		
	Date	Revisions

© copyright

Client

P. Jones Esq

Job Title

Extensions and alterations at:
158, Reading Road,
Woodley,
Reading,
Berks.

Drawing Title

Existing ground floor plan

Scale 1:50

Date March 2000

Drawn by P.R.O.F.

Drg No. 1174-00-1

Rev

A PRODUCT OF THE UNO RANGE – ARCHITECT CAT. No. 7312.

420×594mm A2

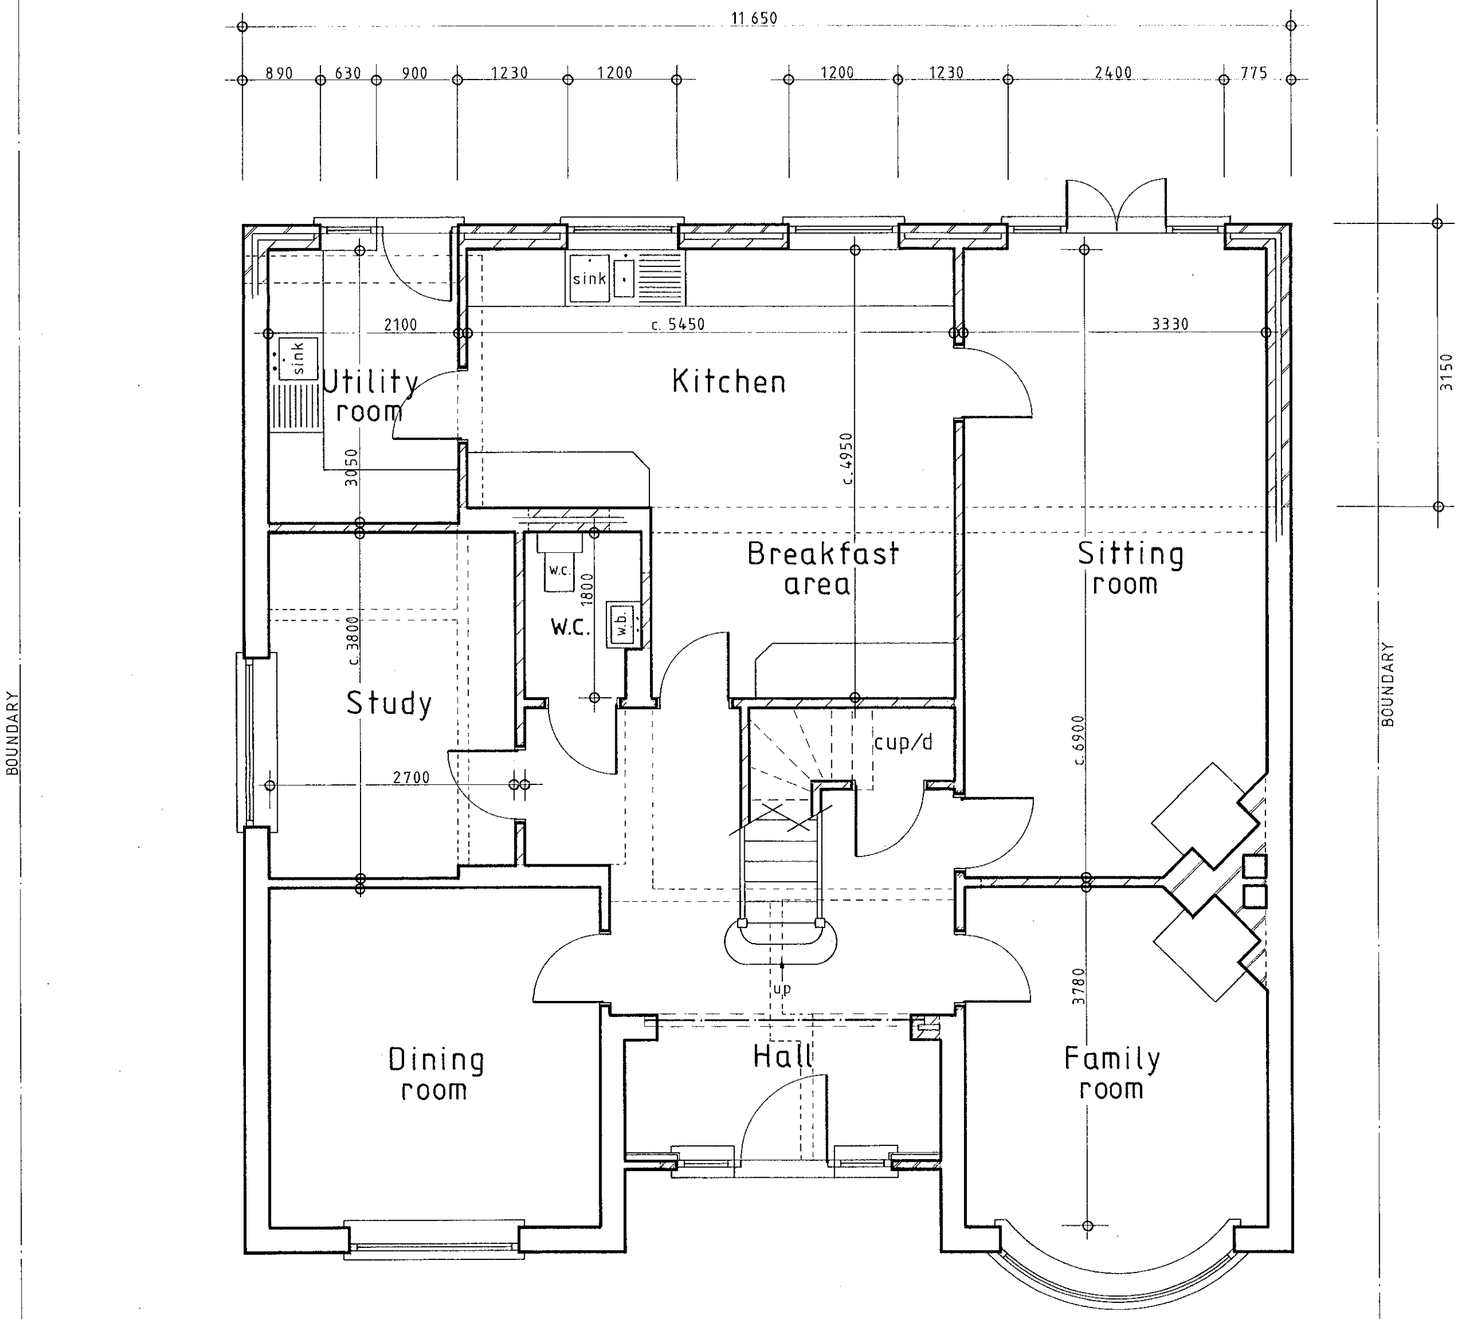

Proposed Ground Floor Plan

NOTES:

All dimensions must be checked on site and not scaled from this drawing.

A		
	Date	Revisions

© copyright

Client

P. Jones Esq

Job Title

Extensions and alterations at:
158, Reading Road,
Woodley,
Reading,
Berks.

Drawing Title

Proposed ground floor plan

Scale 1:50

Date April 2000 | Drawn by P.R.O.F.

Drg No. 1174-00-4 | Rev

APPROVED



PROPOSED FRONT ELEVATION



PROPOSED REAR ELEVATION

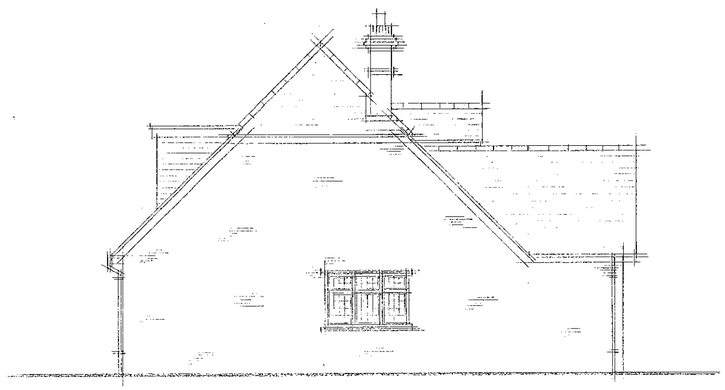

PROPOSED SIDE ELEVATION

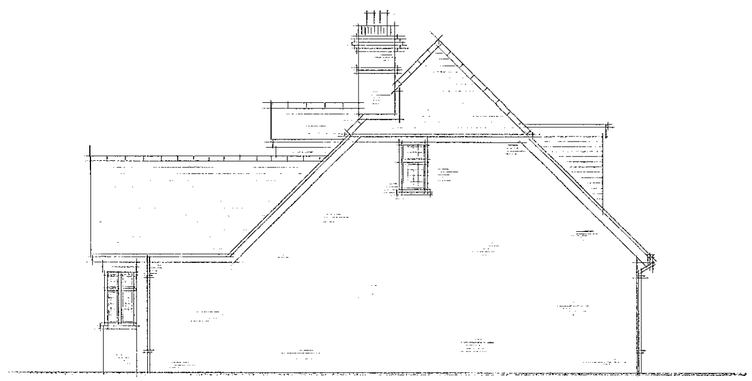

PROPOSED SIDE ELEVATION

19.APR.2000* 1317

APPROVED

NOTES:

All dimensions must be checked on site and not scaled from this drawing.

A		
	Date	Revisions

© copyright

Client

P. Jones Esq

Job Title

Extensions and alterations at:
158, Reading Road,
Woodley,
Reading,
Berks.

Drawing Title

Proposed Elevations

Scale 1:100

Date April 2000

Drawn by P.R.O.F.

Drg No. 1174-00-6

Rev

A PRODUCT OF THE UNO RANGE – ARCHITECT CAT. No. 7312.

420×594mm A2

→ 24/8/00

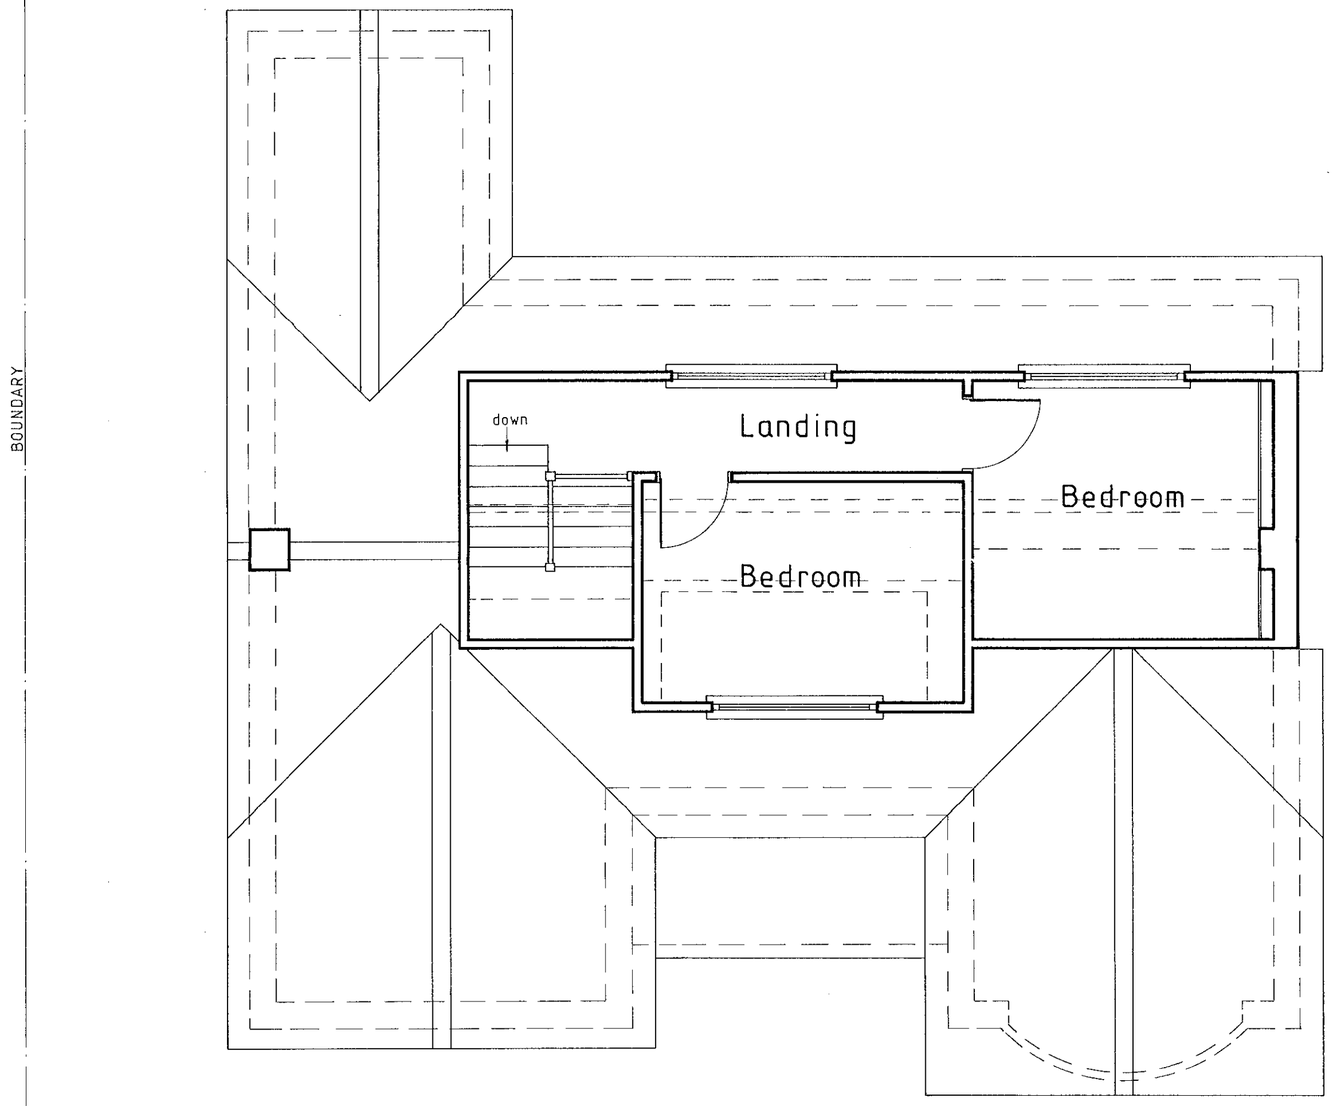

Existing first floor plan

19.APR.2000* 1317

APPROVED

NOTES:
All dimensions must be checked on site and not scaled from this drawing.

A		
	Date	Revisions

© copyright

Client
P. Jones Esq

Job Title
Extensions and alterations at:
158, Reading Road,
Woodley,
Reading,
Berks.

Drawing Title
Existing first floor plan

Scale 1:50

Date March 2000 | Drawn by P.R.O.F.

Drg No. 1174-00-2 | Rev

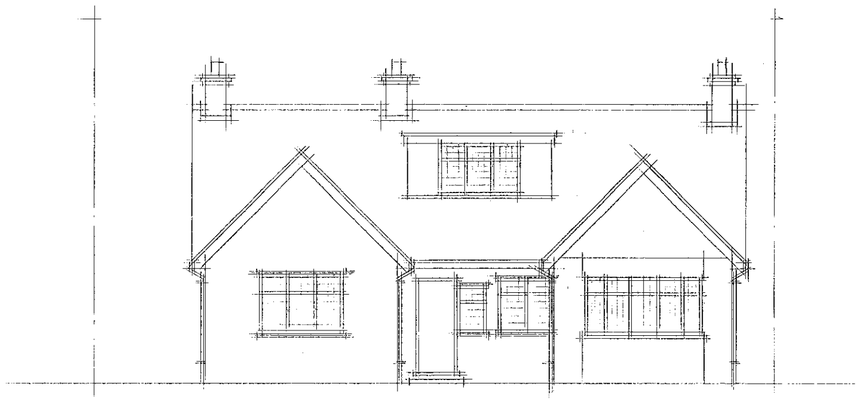

EXISTING FRONT ELEVATION

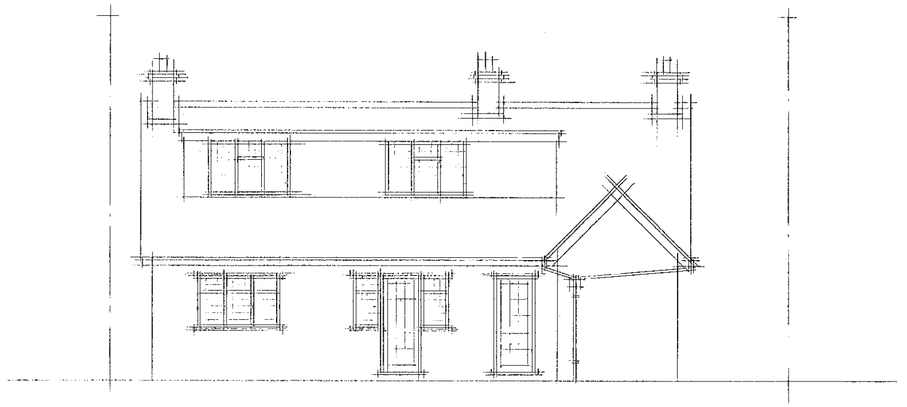

EXISTING REAR ELEVATION

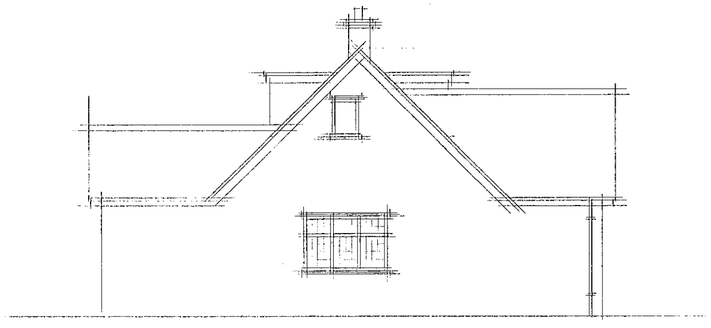

EXISTING SIDE ELEVATION

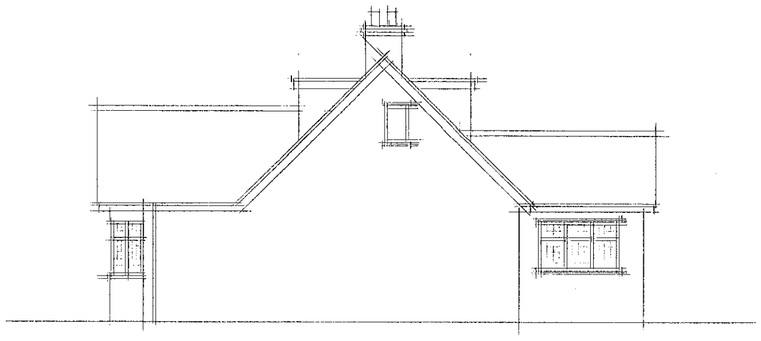

EXISTING SIDE ELEVATION

APPROVED

NOTES:

All dimensions must be checked on site and not scaled from this drawing.

A		
	Date	Revisions

© copyright

Client

P. Jones Esq

Job Title

Extensions and alterations at:
158, Reading Road,
Woodley,
Reading,
Berks.

Drawing Title

Existing Elevations

Scale 1:100

Date April 2000

Drawn by P.R.O.F.

Drg No. 1174-00-3

Rev

A PRODUCT OF THE UNO RANGE – ARCHITECT CAT. No. 7312.

420×594mm A2