| | |
|---|---|
| CELL No: | 0005 |
| SITE | HENLEY-ON-THAMES |
| NGR | SU 780 822 |
| ADDRESS | REMENHAM HILL<br>REMENHAM<br>HENLEY ON THAMES<br>OXFORDSHIRE<br>RG9 |
| STATUS | PROPOSED |
| FEEDERS | FILOTEX ETUDE - APPROX 40m |

dolphin

DISH DETAILS:- PROPOSED

| DISH | SIZE | BEARING | HT (MEAN) | LINK |
|---|---|---|---|---|
| D1 | 300 | 31.5° | 30m | 1266 |

DISH DETAILS:- FUTURE

| DISH | SIZE | BEARING | HT (MEAN) | LINK |
|---|---|---|---|---|
| D2 | 600 | TBA | 17m | TBA |

ALL BEARINGS MEASURED EAST OF GRID NORTH

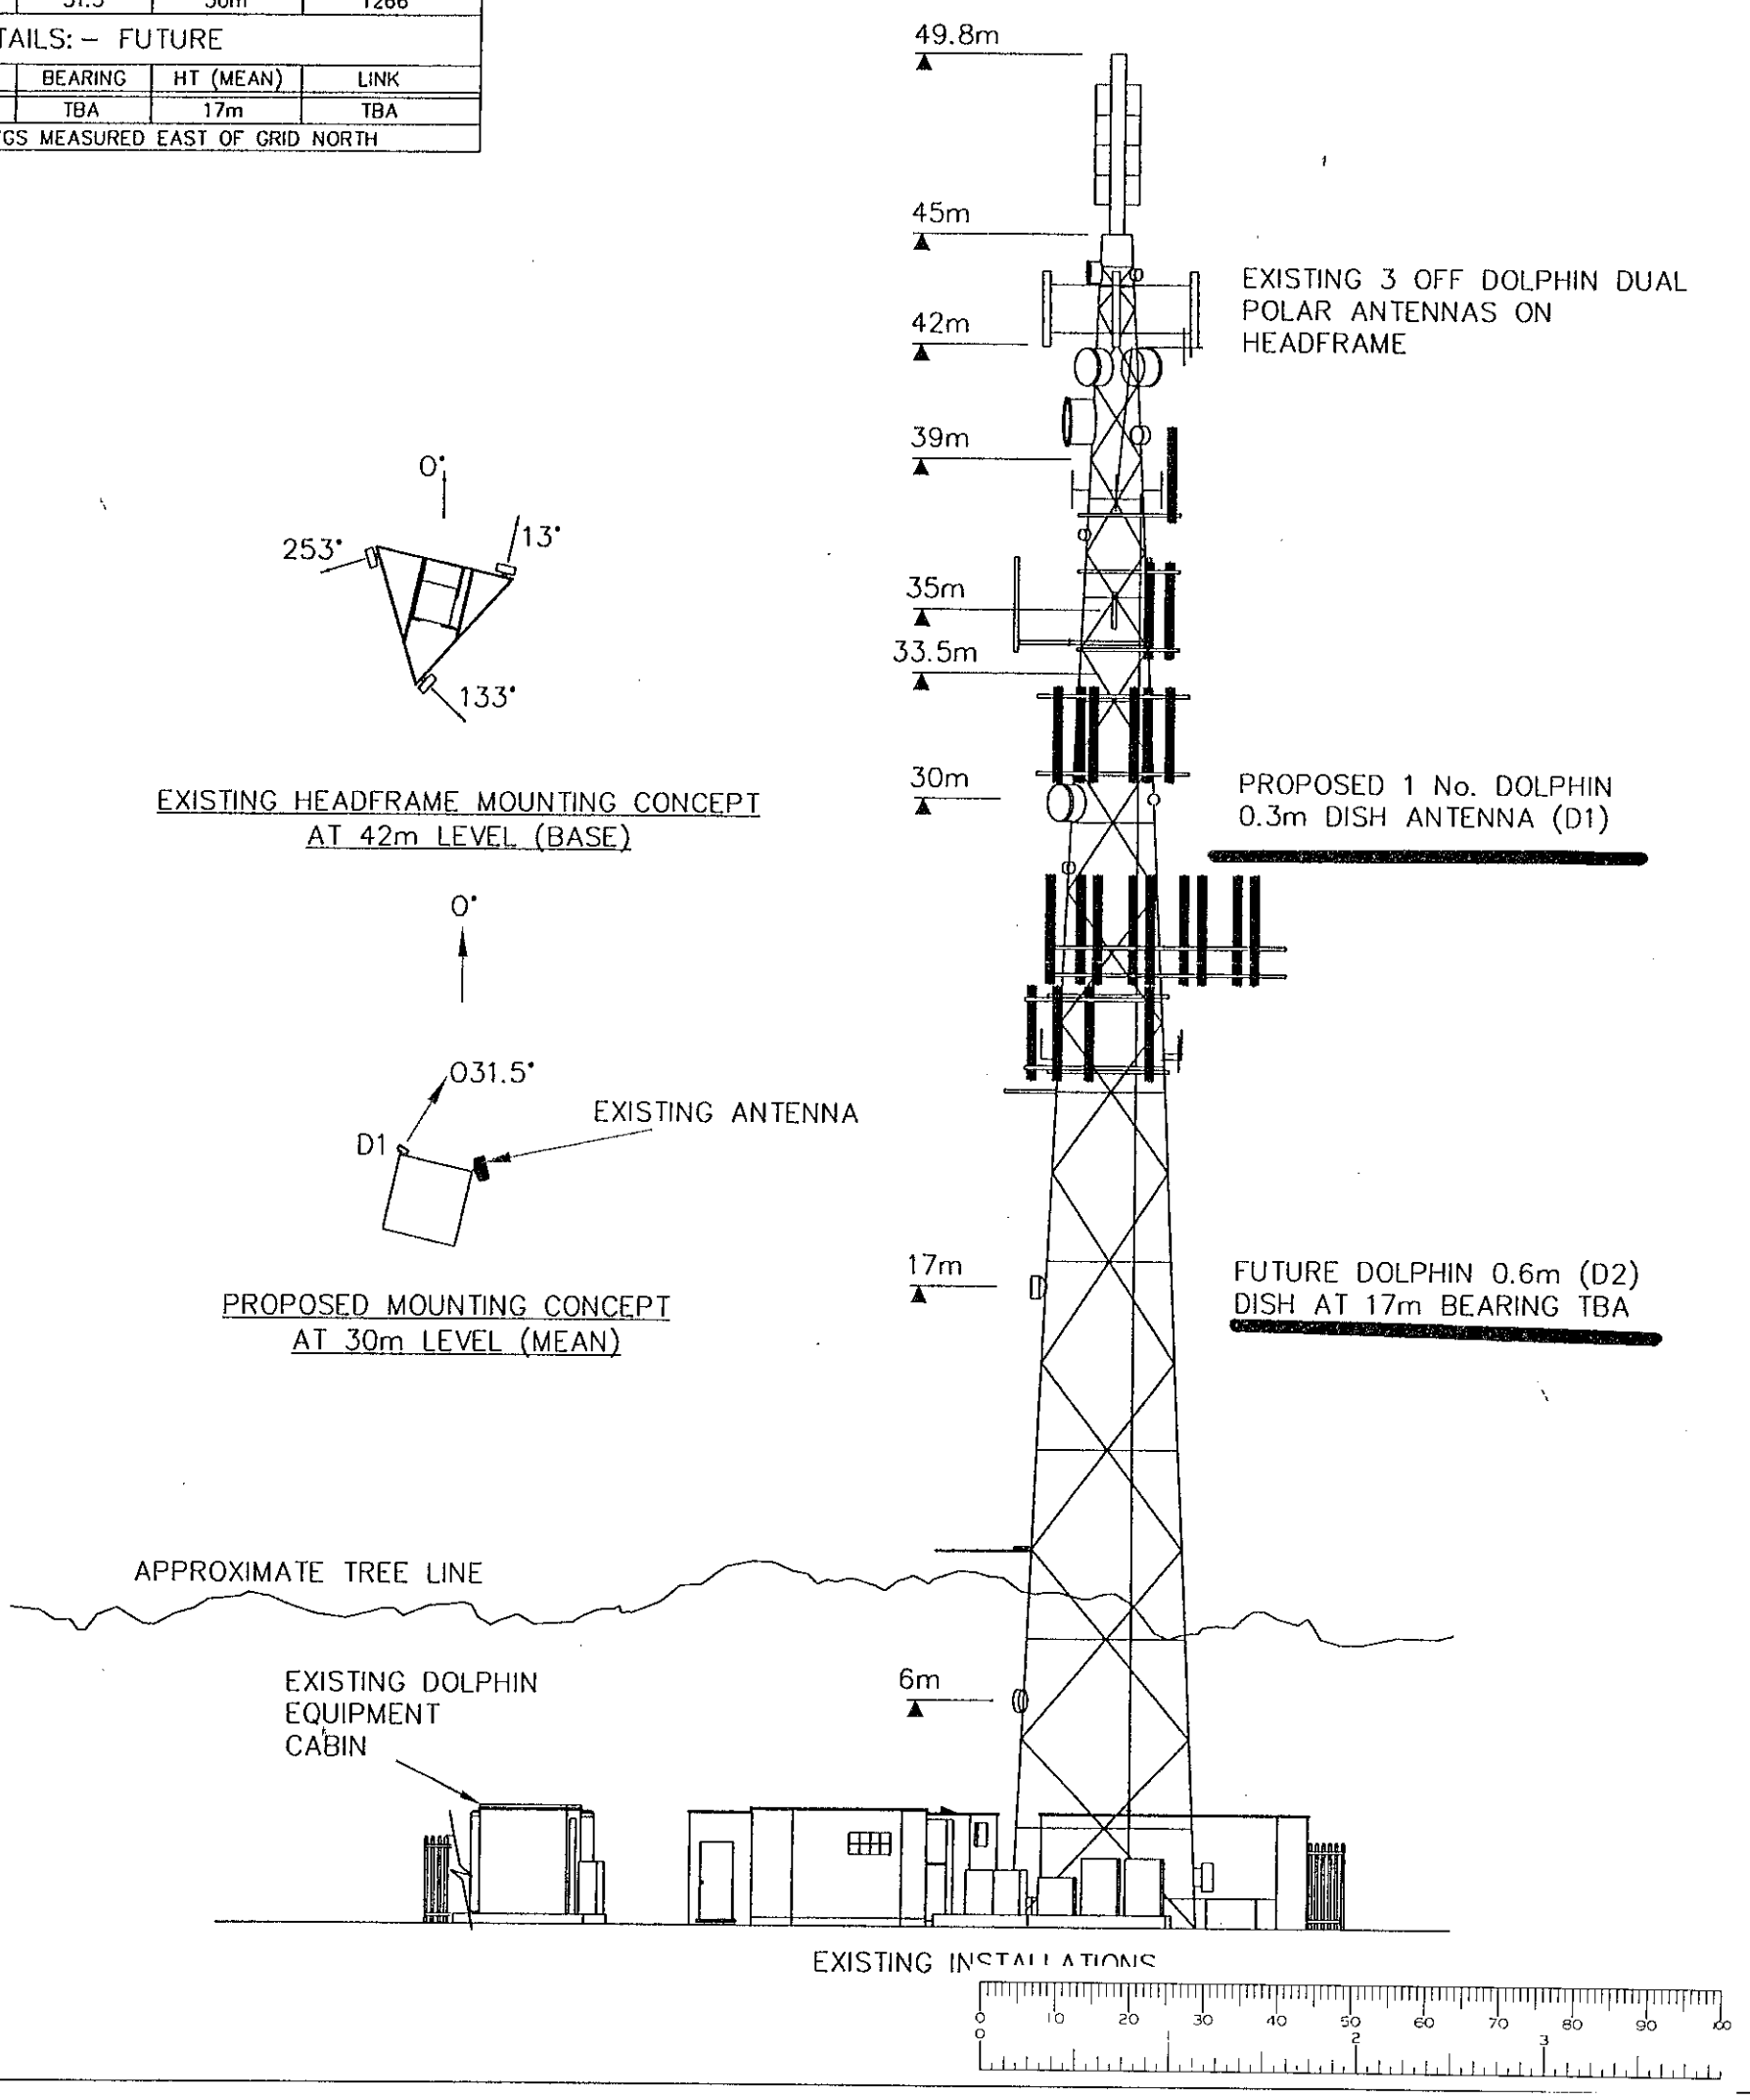


| Iss | Revision | Date | Drn | App |
|---|---|---|---|---|
| 4 | D1 details revised K. Wo[illegible] 2344/00 | 28.4.00 | RWB | KW |
| 3 | Job No 579/00 | 16.2.00 | DS | KW |
| 2 | Job No 268/98 | 30.8.98 | SED | CR |
| 1 | Job No 4039/98 | 20.1.98 | CR | AS |

APPROVED

This drawing is the property of CROWN CASTLE UK LIMITED and may not be reproduced or disclosed to a third party in any form without written permission

11.MAY2000* 1352

NOTES
1) DO NOT SCALE DIMENSIONS
2) ALL DIMENSIONS IN MILLIMETRES UNLESS OTHERWISE STATED

CROWN CASTLE INTERNATIONAL

Crown Castle International
PO Box 98
Warwick
CV34 6TN
TEL: 01926 416000 FAX: 01926 416600

HENLEY UPON THAMES

DOLPHIN INSTALLATION
NORTH ELEVATION

NGR: SU 780 822

Scale: 1:200 Date: 16.02.00
Drn: RWB App: AS

Drg No 14479.2.12/4

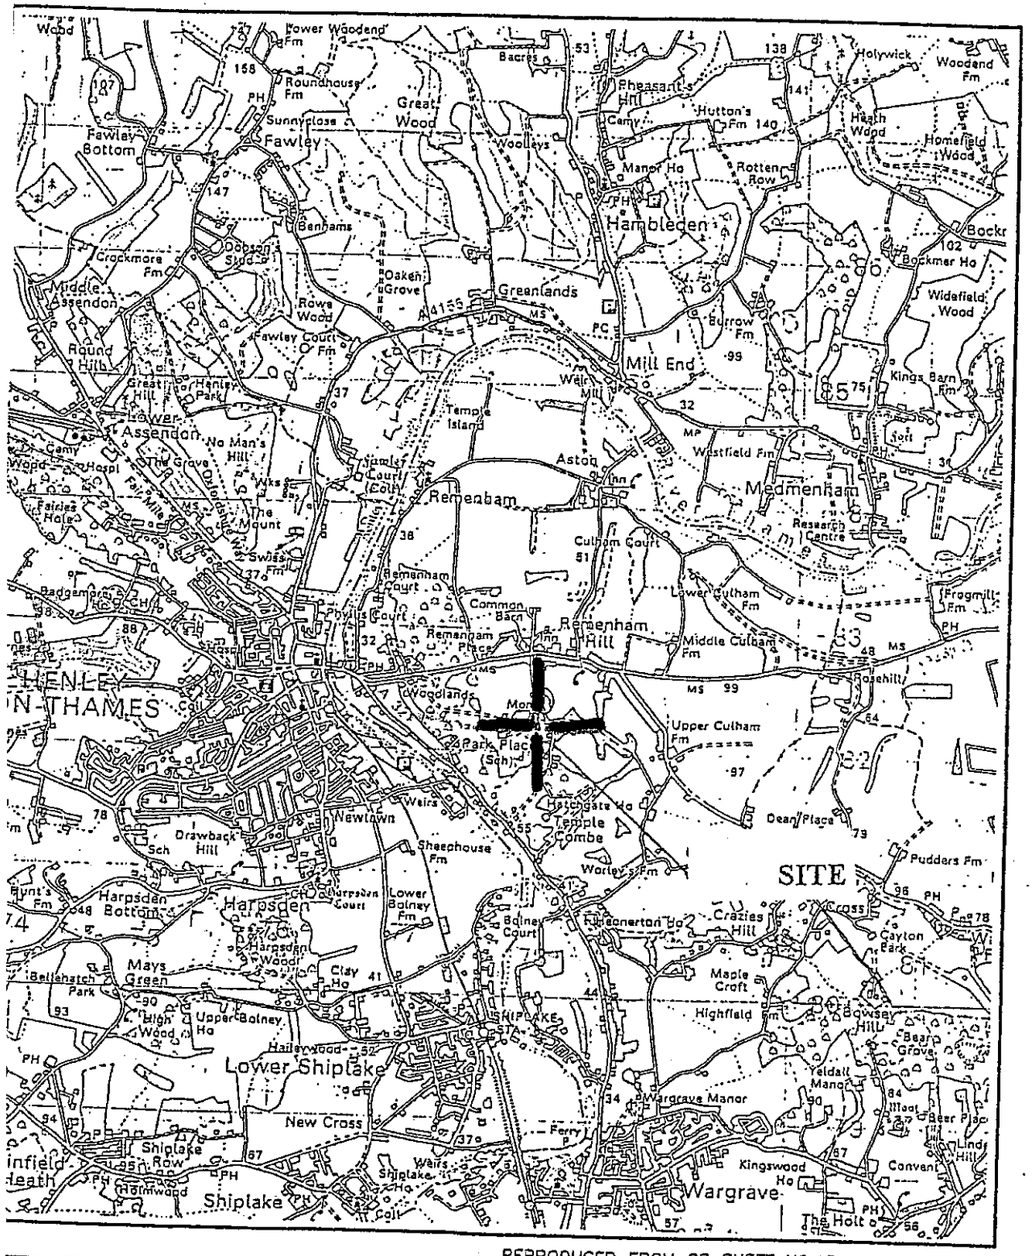


REA MAP

REPRODUCED FROM OS SHEET NO.151 1984 1:50,000
WITH THE PERMISSION OF THE CONTROLLER, H.M.S.O. © CROWN COPYRIGHT.
CROWN CASTLE INTERNATIONAL LTD. LICENCE NO: AL 52065A0001.

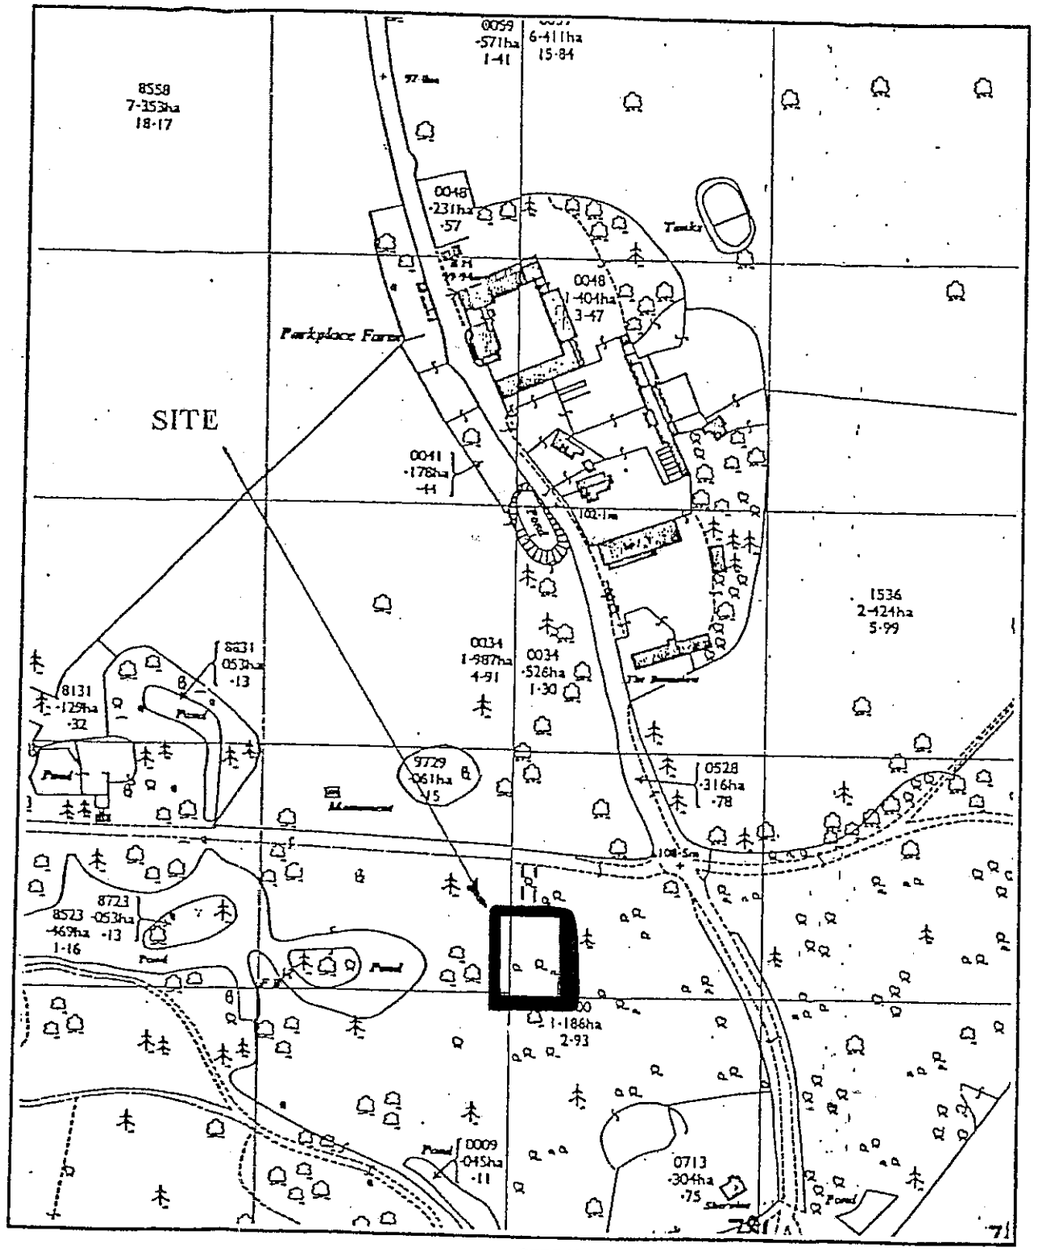


SITE MAP

REPRODUCED FROM OS SHEET NO.06963.1999. 1:2500
WITH THE PERMISSION OF THE CONTROLLER, H.M.S.O. © CROWN COPYRIGHT.
CROWN CASTLE INTERNATIONAL LTD. LICENCE NO. AL 52065A0001.

0 10 20 30 40 50 60 70 80 90 100

CROWN CASTLE INTERNATIONAL

NOTES

1) DO NOT SCALE DIMENSIONS

2) ALL DIMENSIONS IN MILLIMETRES UNLESS OTHERWISE STATED

| Iss | Revision | Date | Drn | App |
|---|---|---|---|---|
| 3 | Revised by C. Kendrick (1362/00) New surround. | 26.01.00 | HLJ | CK |
| 2 | Orig. Eng. C. Mann (1514/98) Initial issue. | 21.01.98 | RWB | CM |

© This drawing is the property of CROWN CASTLE UK LIMITED and may not be reproduced or disclosed to a third party in any form without written permission

Crown Castle International
PO Box 98
Warwick
CV34 6TN
TEL: 01926 416000 FAX: 01926 416600

HENLEY ON THAMES

AREA & SITE LOCATION MAPS

NGR: SU 7800 8220

Scale: As shown Date: 21.10.1998
Drn: RWB App: CM

Drg No 14479.2.04/3

A3

11.MAY2000* 1352