


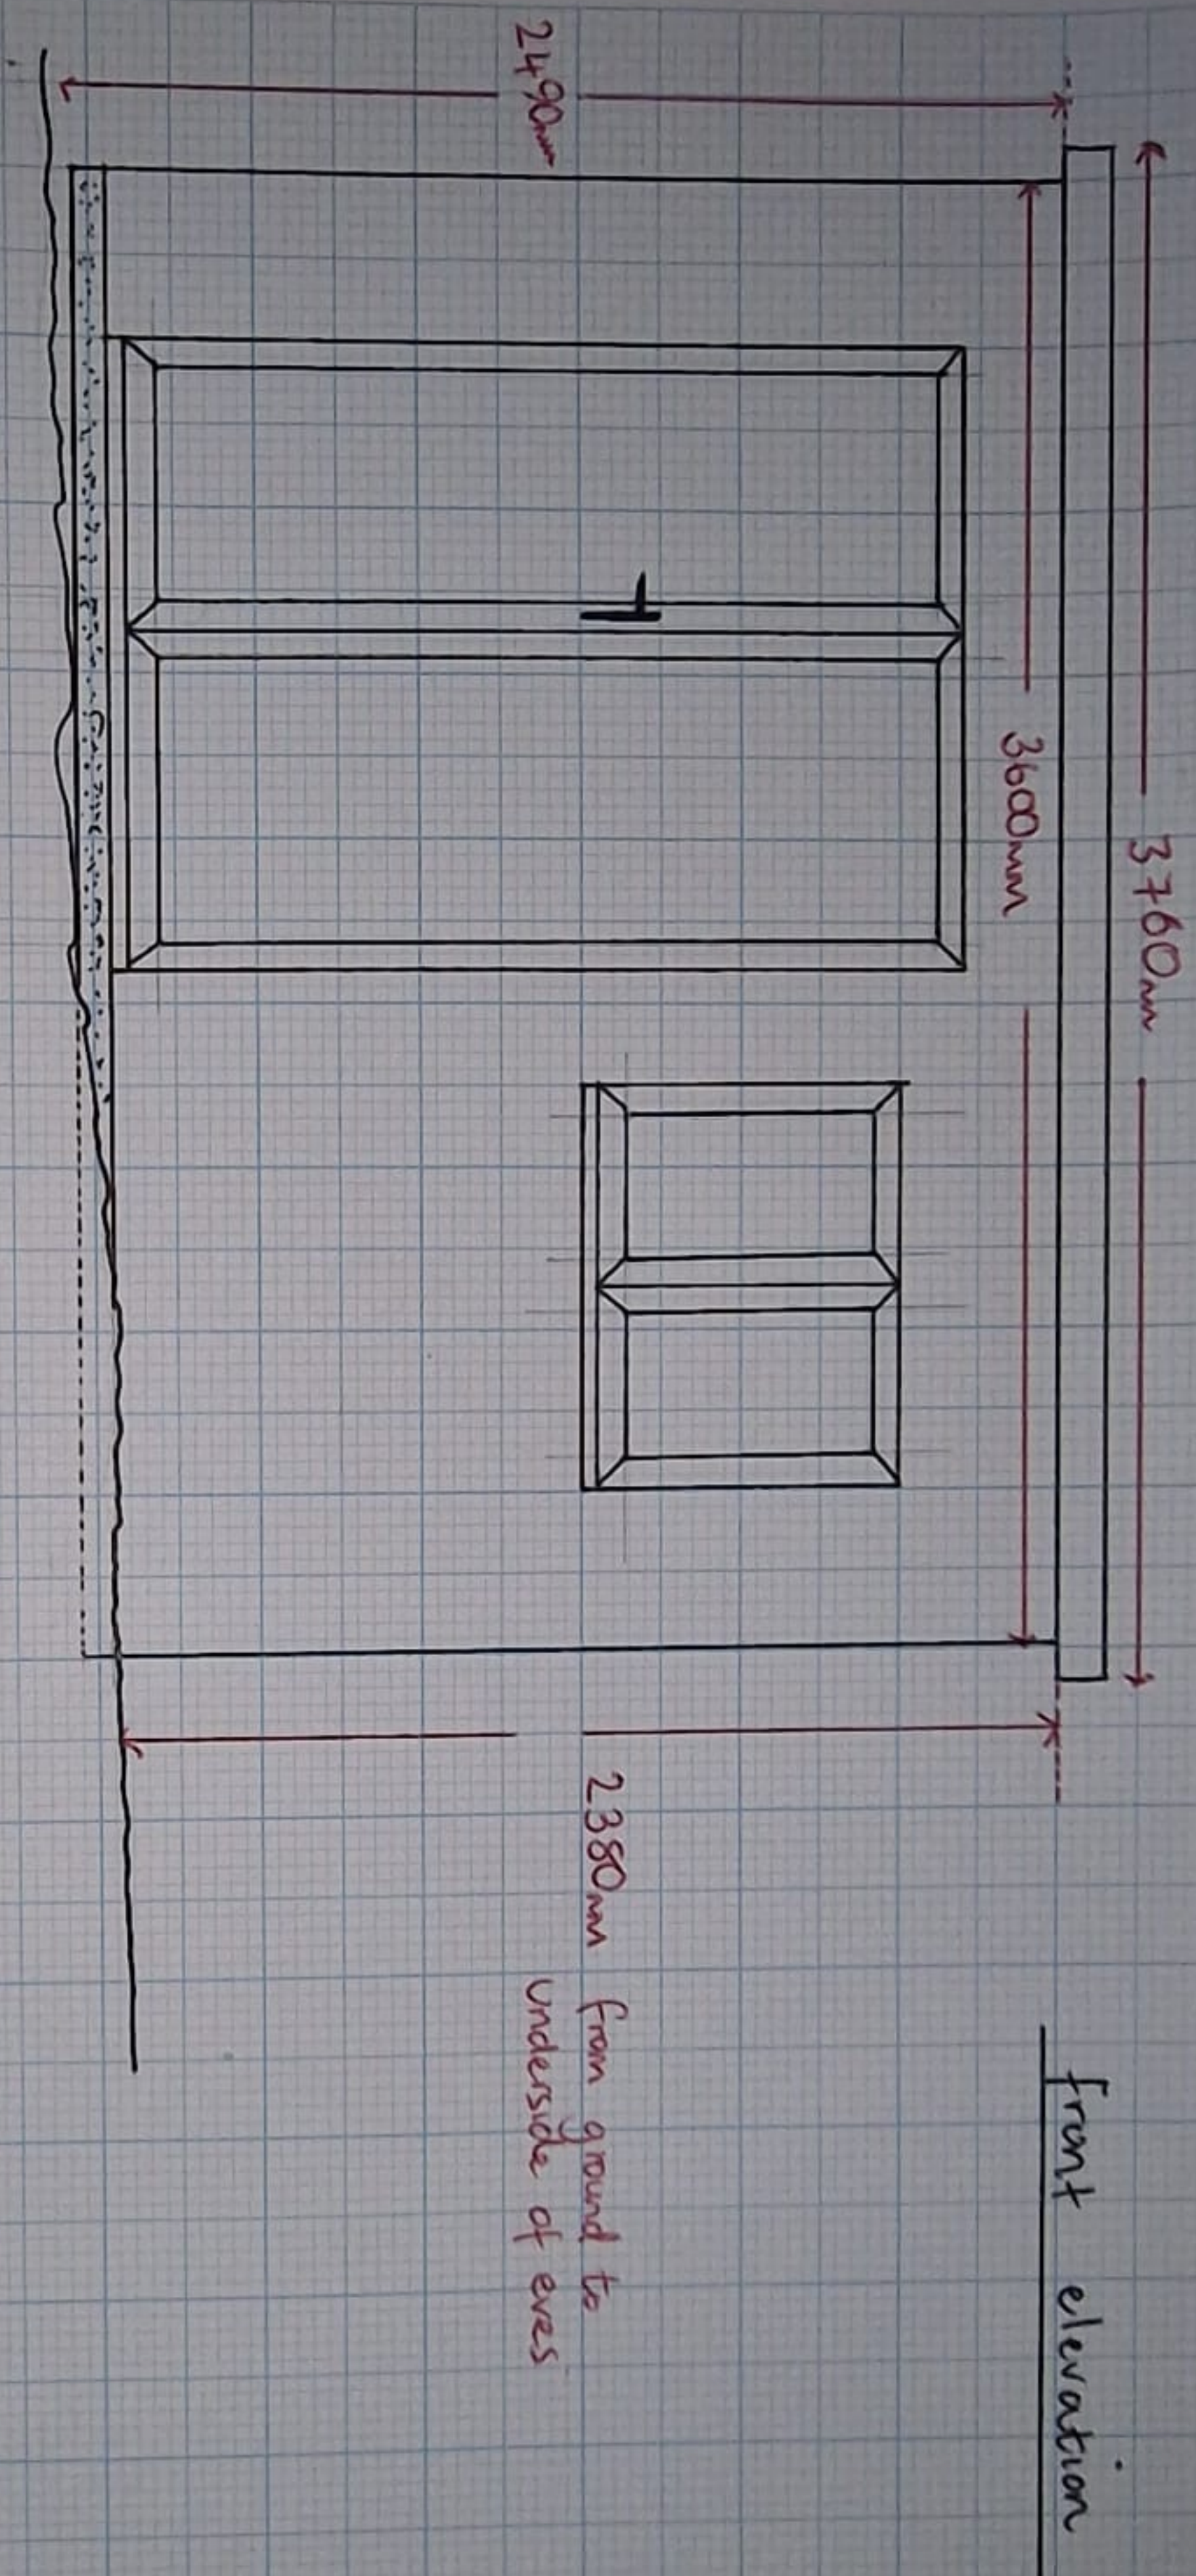

Detail.

- front is higher than the back by 150mm
- french UPVC door 1500mm width x 2070mm high, OUTWARDS OPENING
- Window UPVC 1000mm width x 800mm high, OUTWARDS OPENING
- EXTERNAL - Cladded in composite light grey Cladding
 - x 5 downlights in roof overhang
 - Roof is x 5 layer torch on felt
- INTERNAL - Insulated with rockwool
 - Plasterboarded and plastered
 - x 4 downlights
 - floor Insulated / 15mm Giber on top

KEY

- CONCRETE BASE
- MEASUREMENTS
- GIBBS / SLOPE

32 GLOSTER Av
SHINFIELD

SHEED DESIGN