


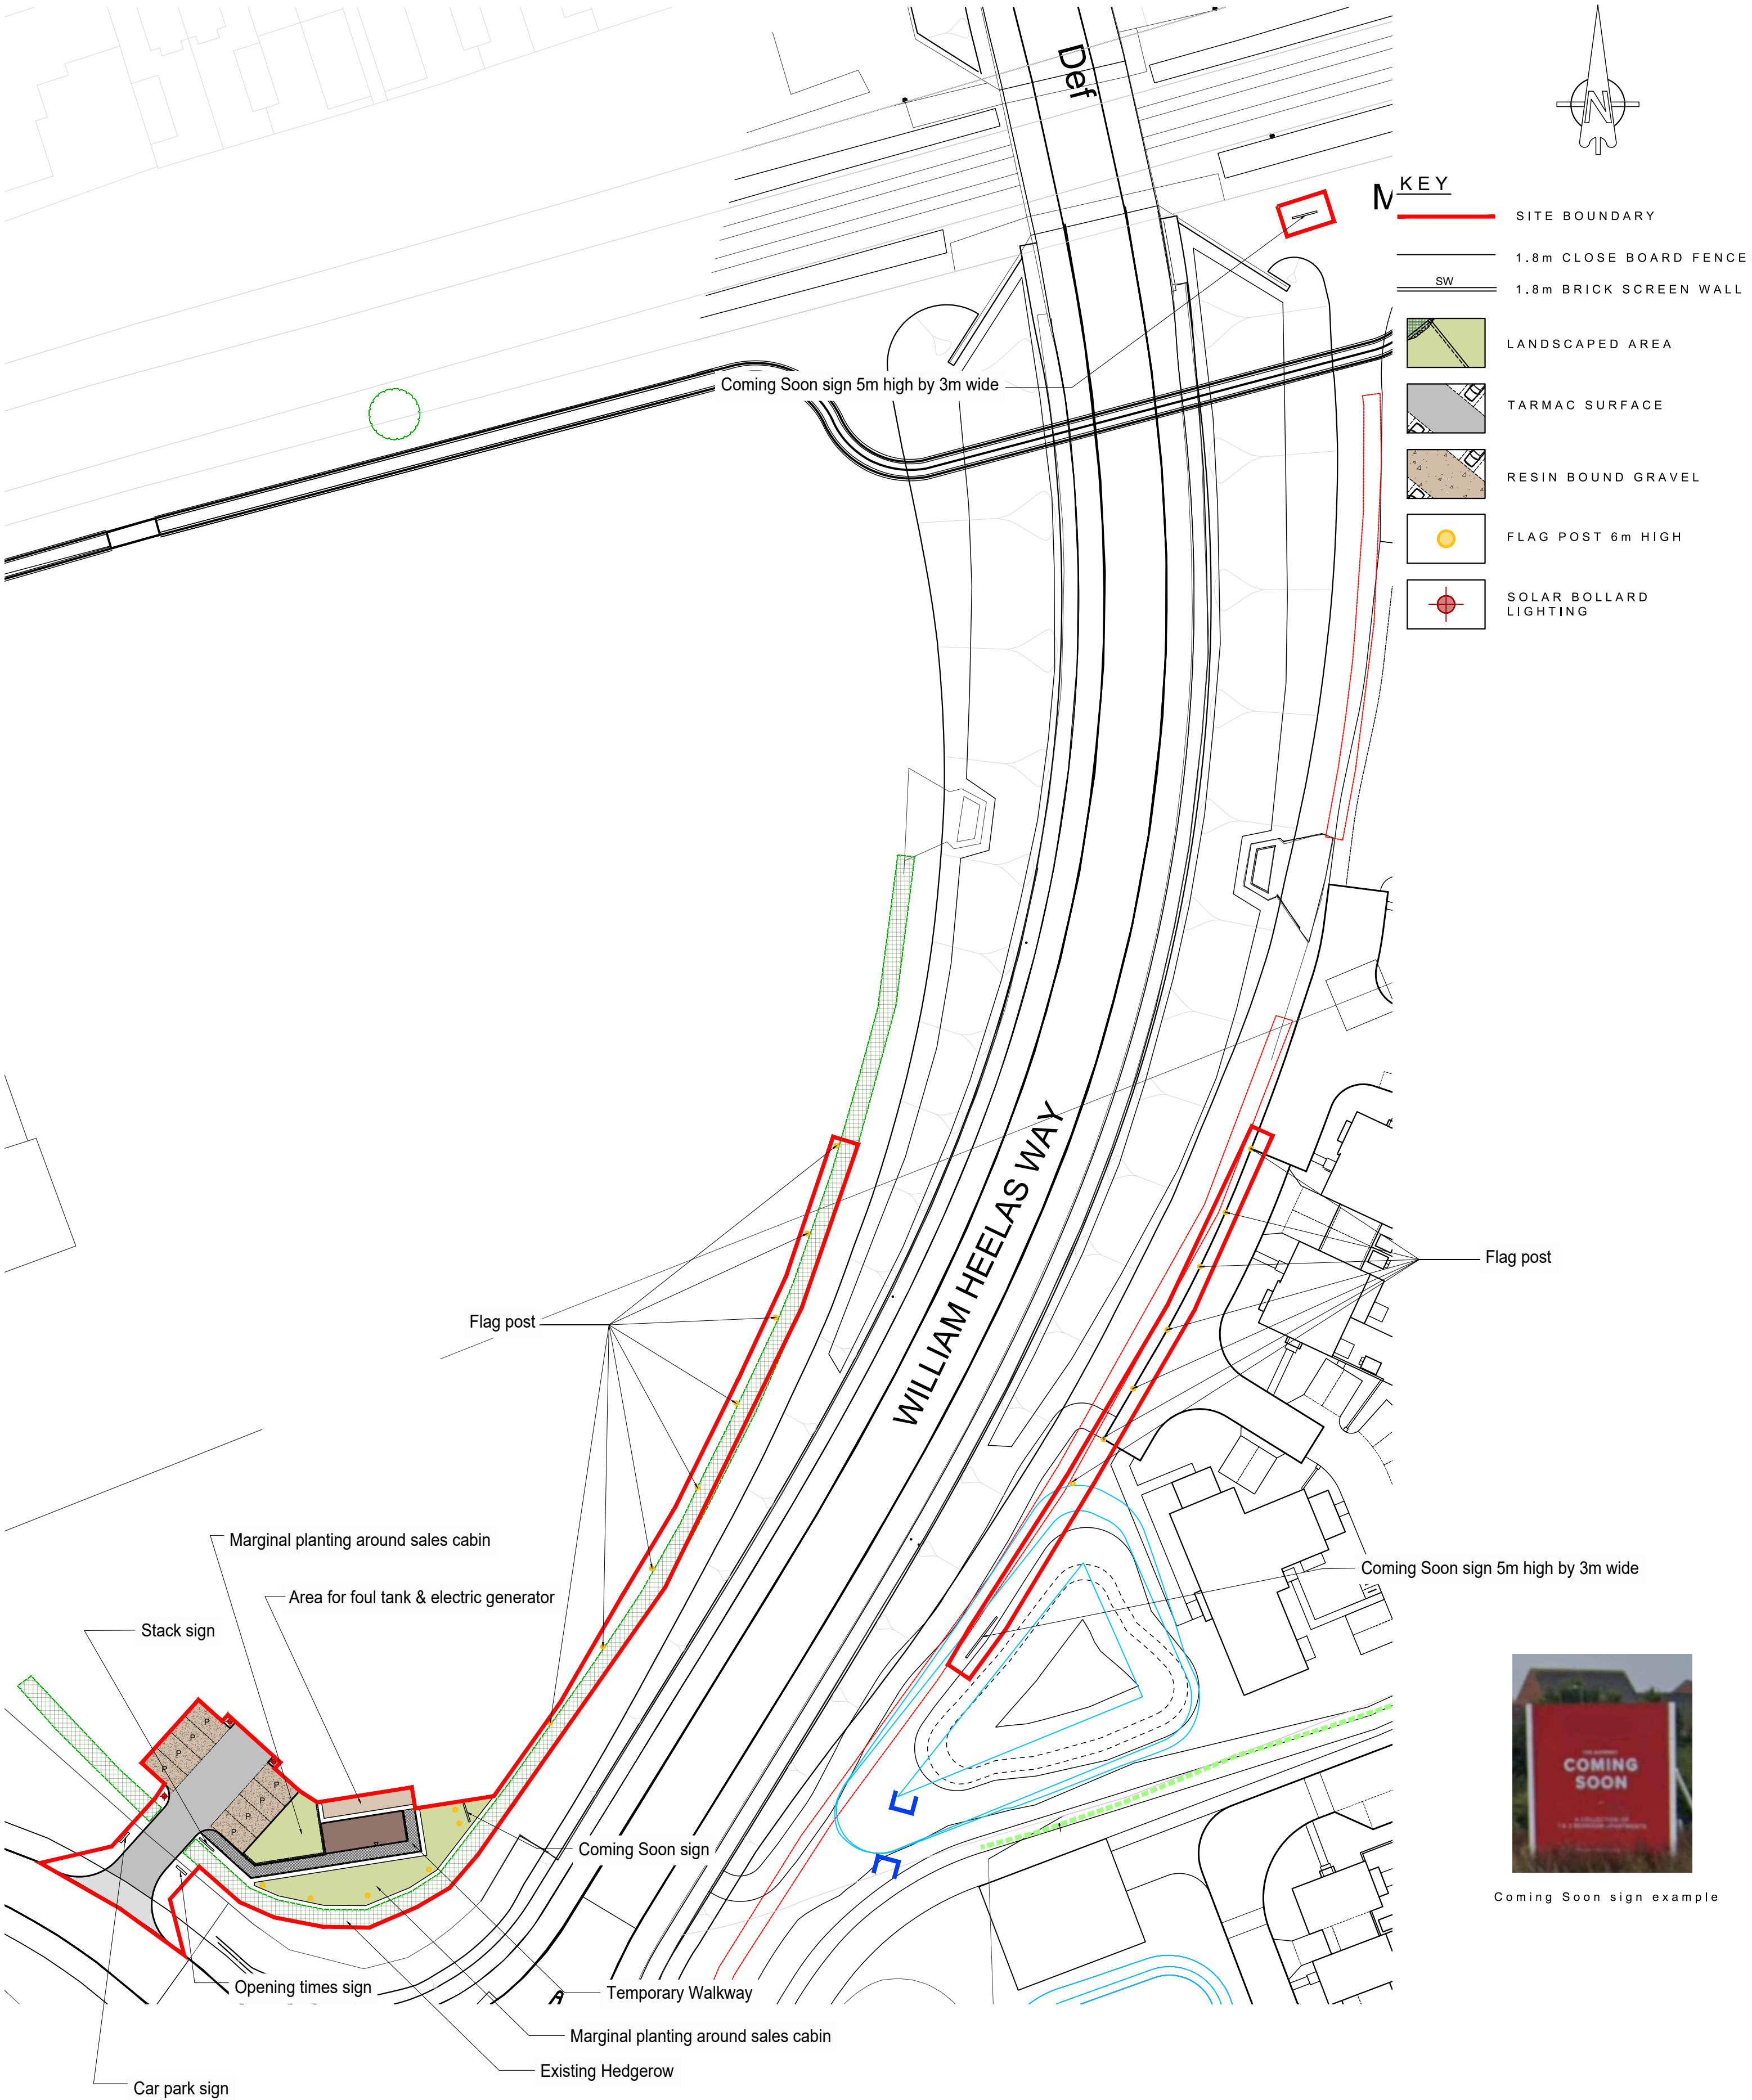


Coming Soon sign example



Car park sign example



Opening times sign example

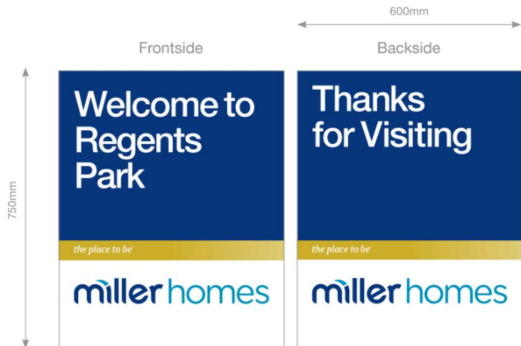

Stack sign example

B	16.04.25	Red line updated.
A	28.03.25	Key, notes and image updated.
Rev.	Date	Description

Client	millerhomes	Scale	1:500 @ A2	Drawn	ACG	Checked	AAP
Project	South Wokingham Phase R10	Date	March 2025	File	P1914.R10.SL	Drawing Status	PLANNING
Drawing Title	Proposed Temporary Marketing Suite Site Layout	Drg.No.	P1914.R10.TMS.04	Rev.	B		