



VEHICLE AND CYCLIST VISIBILITY

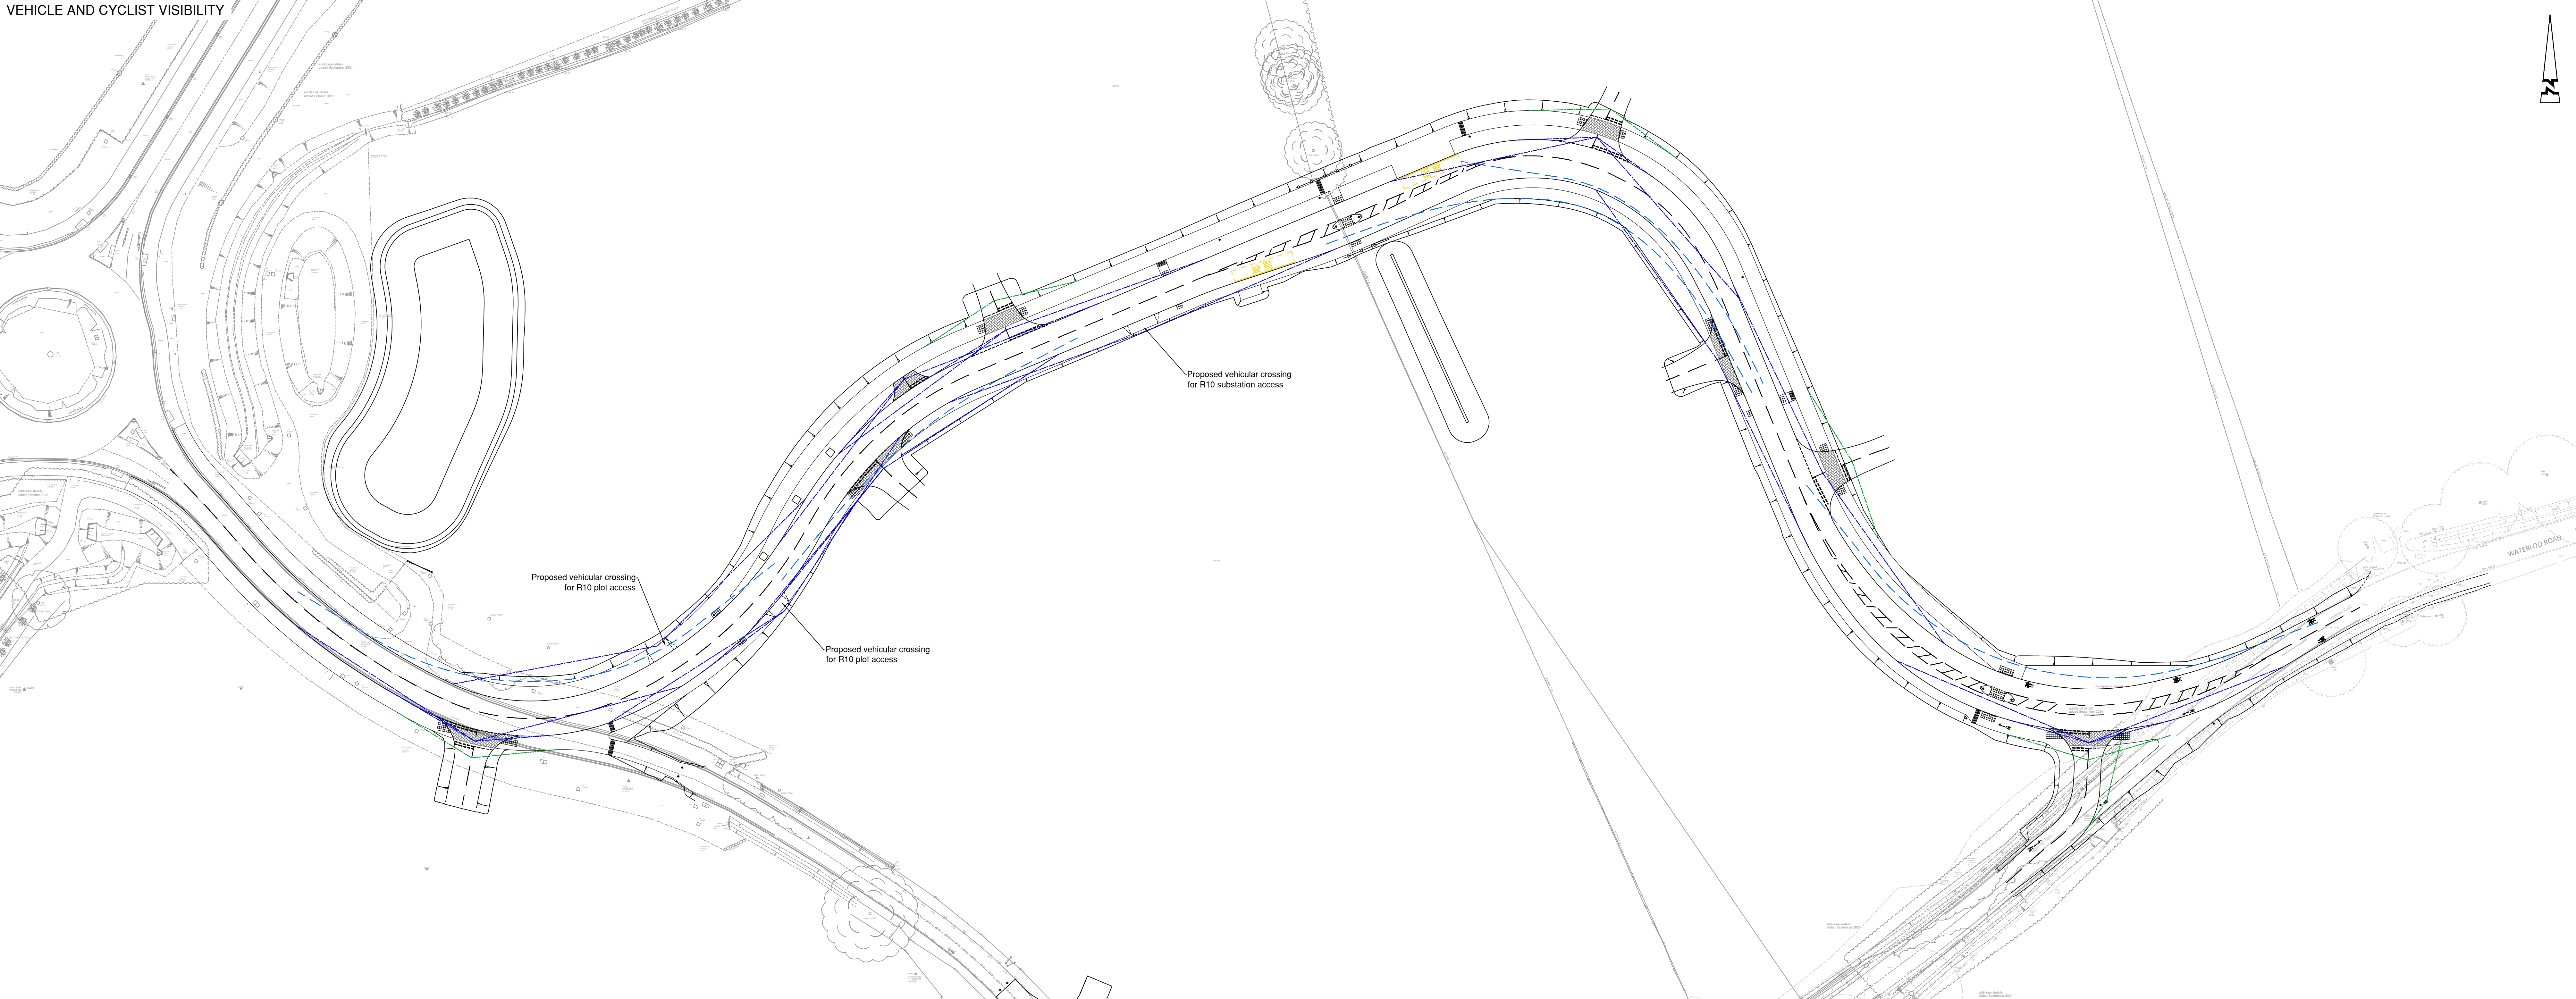

PEDESTRIAN VISIBILITY

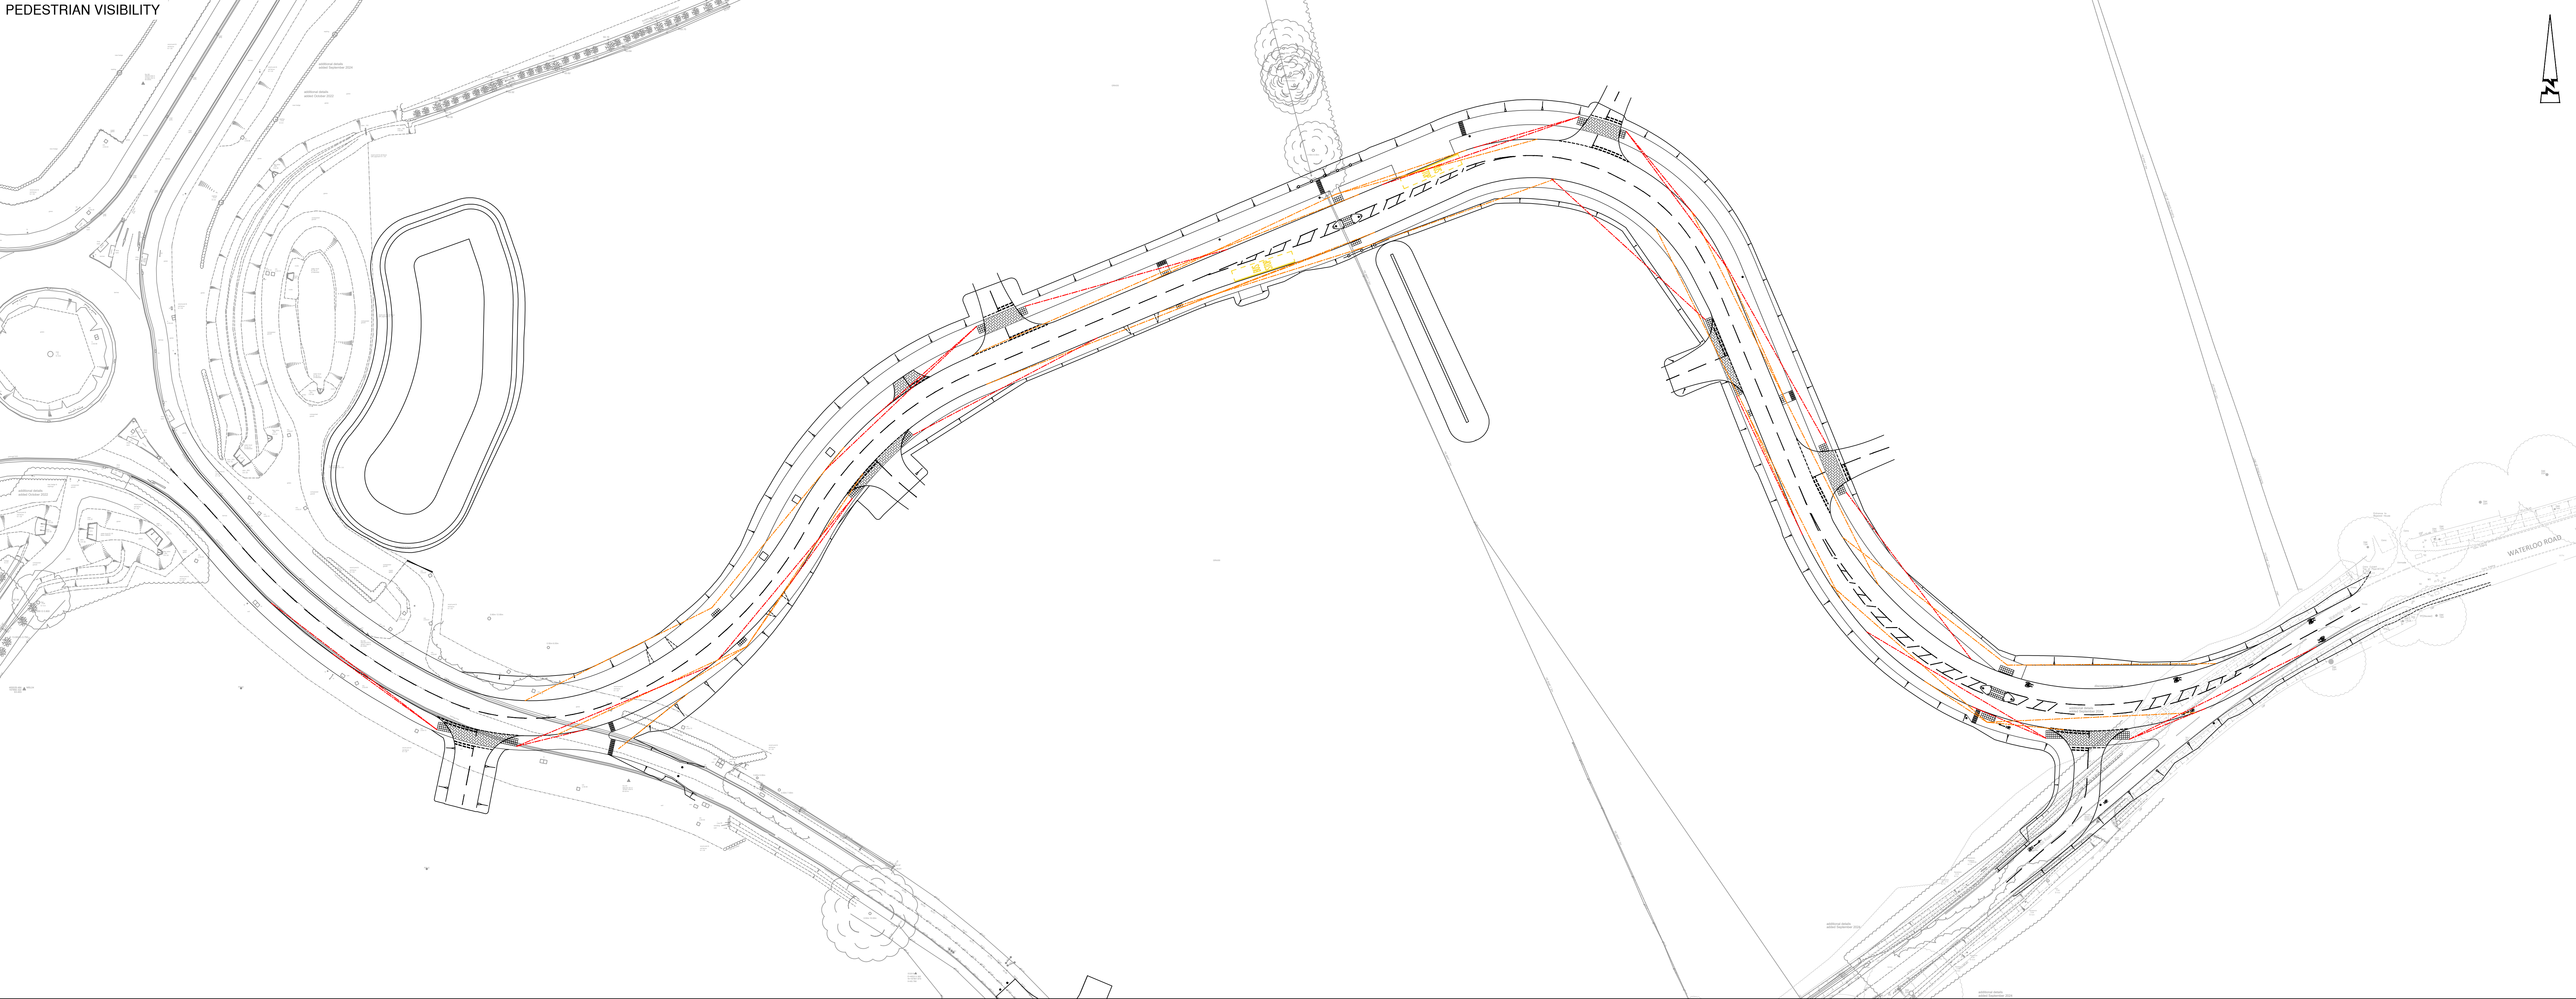

© ABLEY LETCHFORD PARTNERSHIP LTD.
This drawing should not be reproduced without consent.

- KEY
- 43m Junction Visibility Splay (30mph, MFS)
 - 43m Forward Sight Stopping Distance Visibility Splay (30mph, MFS)
 - 17m Cyclist Visibility Splay (20mph, LTN 1/20)
 - 43m Visibility Splay to Pedestrian Crossing Points on Link Road (30mph, MFS)
 - 43m Visibility Splay to Pedestrian Crossing Points on Minor Arms (30mph, MFS)

0 5 10 15 20 25m
Scale 1:500

C05	R1.05	REAR STOP LINE REMOVED FROM CROSSOVER	RG	RF
C04	R9.05	AMENDMENTS TO VISIBILITY SPLAYS	RG	RF
C03	R8.05	VISIBILITY SPLAYS ADDED	RG	RF
C02	R6.05	FOR SECTION 73 APPROVAL	RG	RF
C01	R5.05	CONSTRUCTION ISSUE FOLLOWING TECHNICAL APPROVAL BY WIS	RG	RF

Abley Letchford
www.ableyletchford.co.uk

Client
**MILLER HOMES
KIER VENTURES
KINGACRE ESTATES LTD.**

Project
**SOUTH WOKINGHAM SDL
R10-R14 LINK ROAD
DETAILED DESIGN**

Title
VISIBILITY SPLAYS

Status
FOR CONSTRUCTION

Scale	Date	Project	Checked
1:500 @ A0	MAY 2025	RG	RF
Drawing No	Revision		
A389-LRDD-106	C05		